




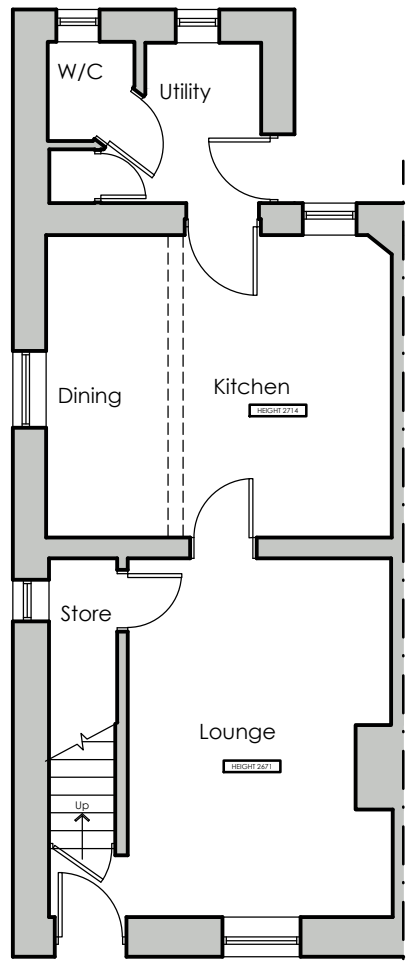


EXISTING GROUND FLOOR PLAN
SCALE 1:100

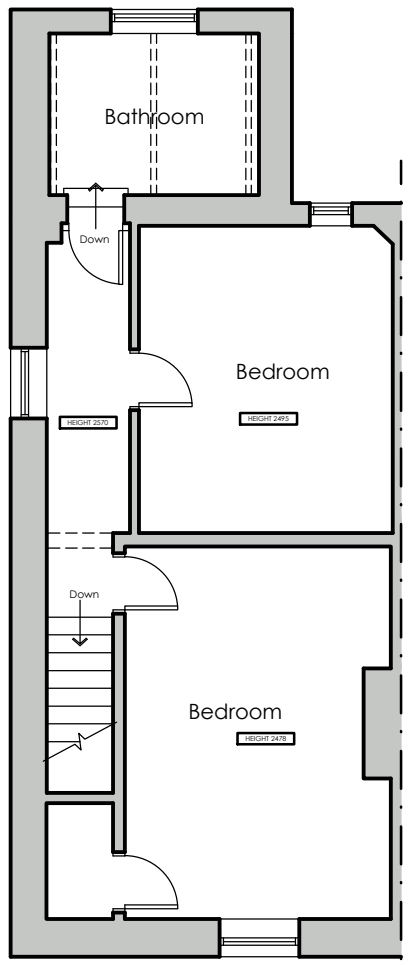


EXISTING FIRST FLOOR PLAN
SCALE 1:100

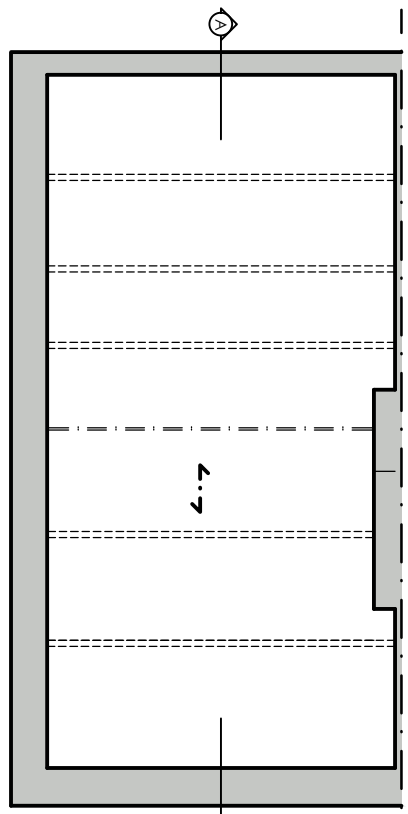


EXISTING LOFT FLOOR PLAN
SCALE 1:100

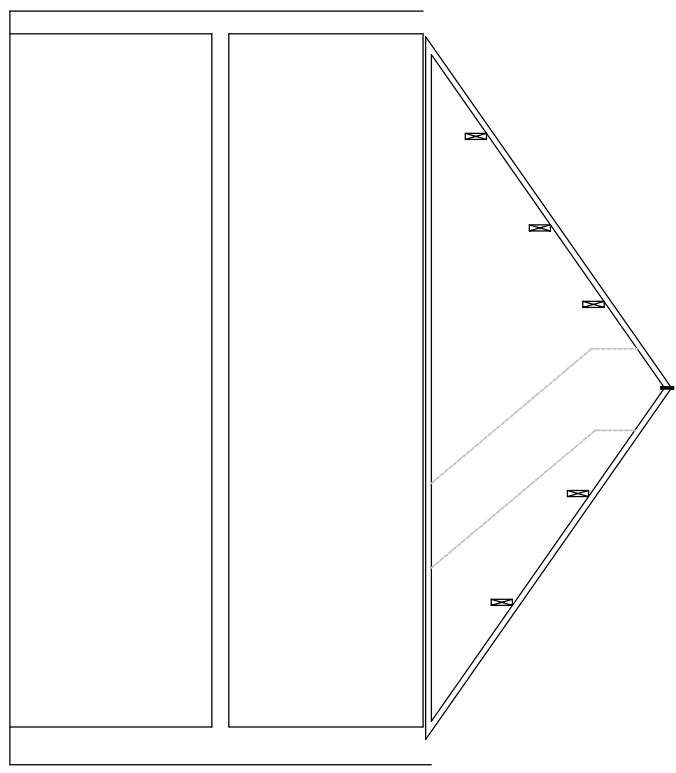


EXISTING SECTION
SCALE 1:100

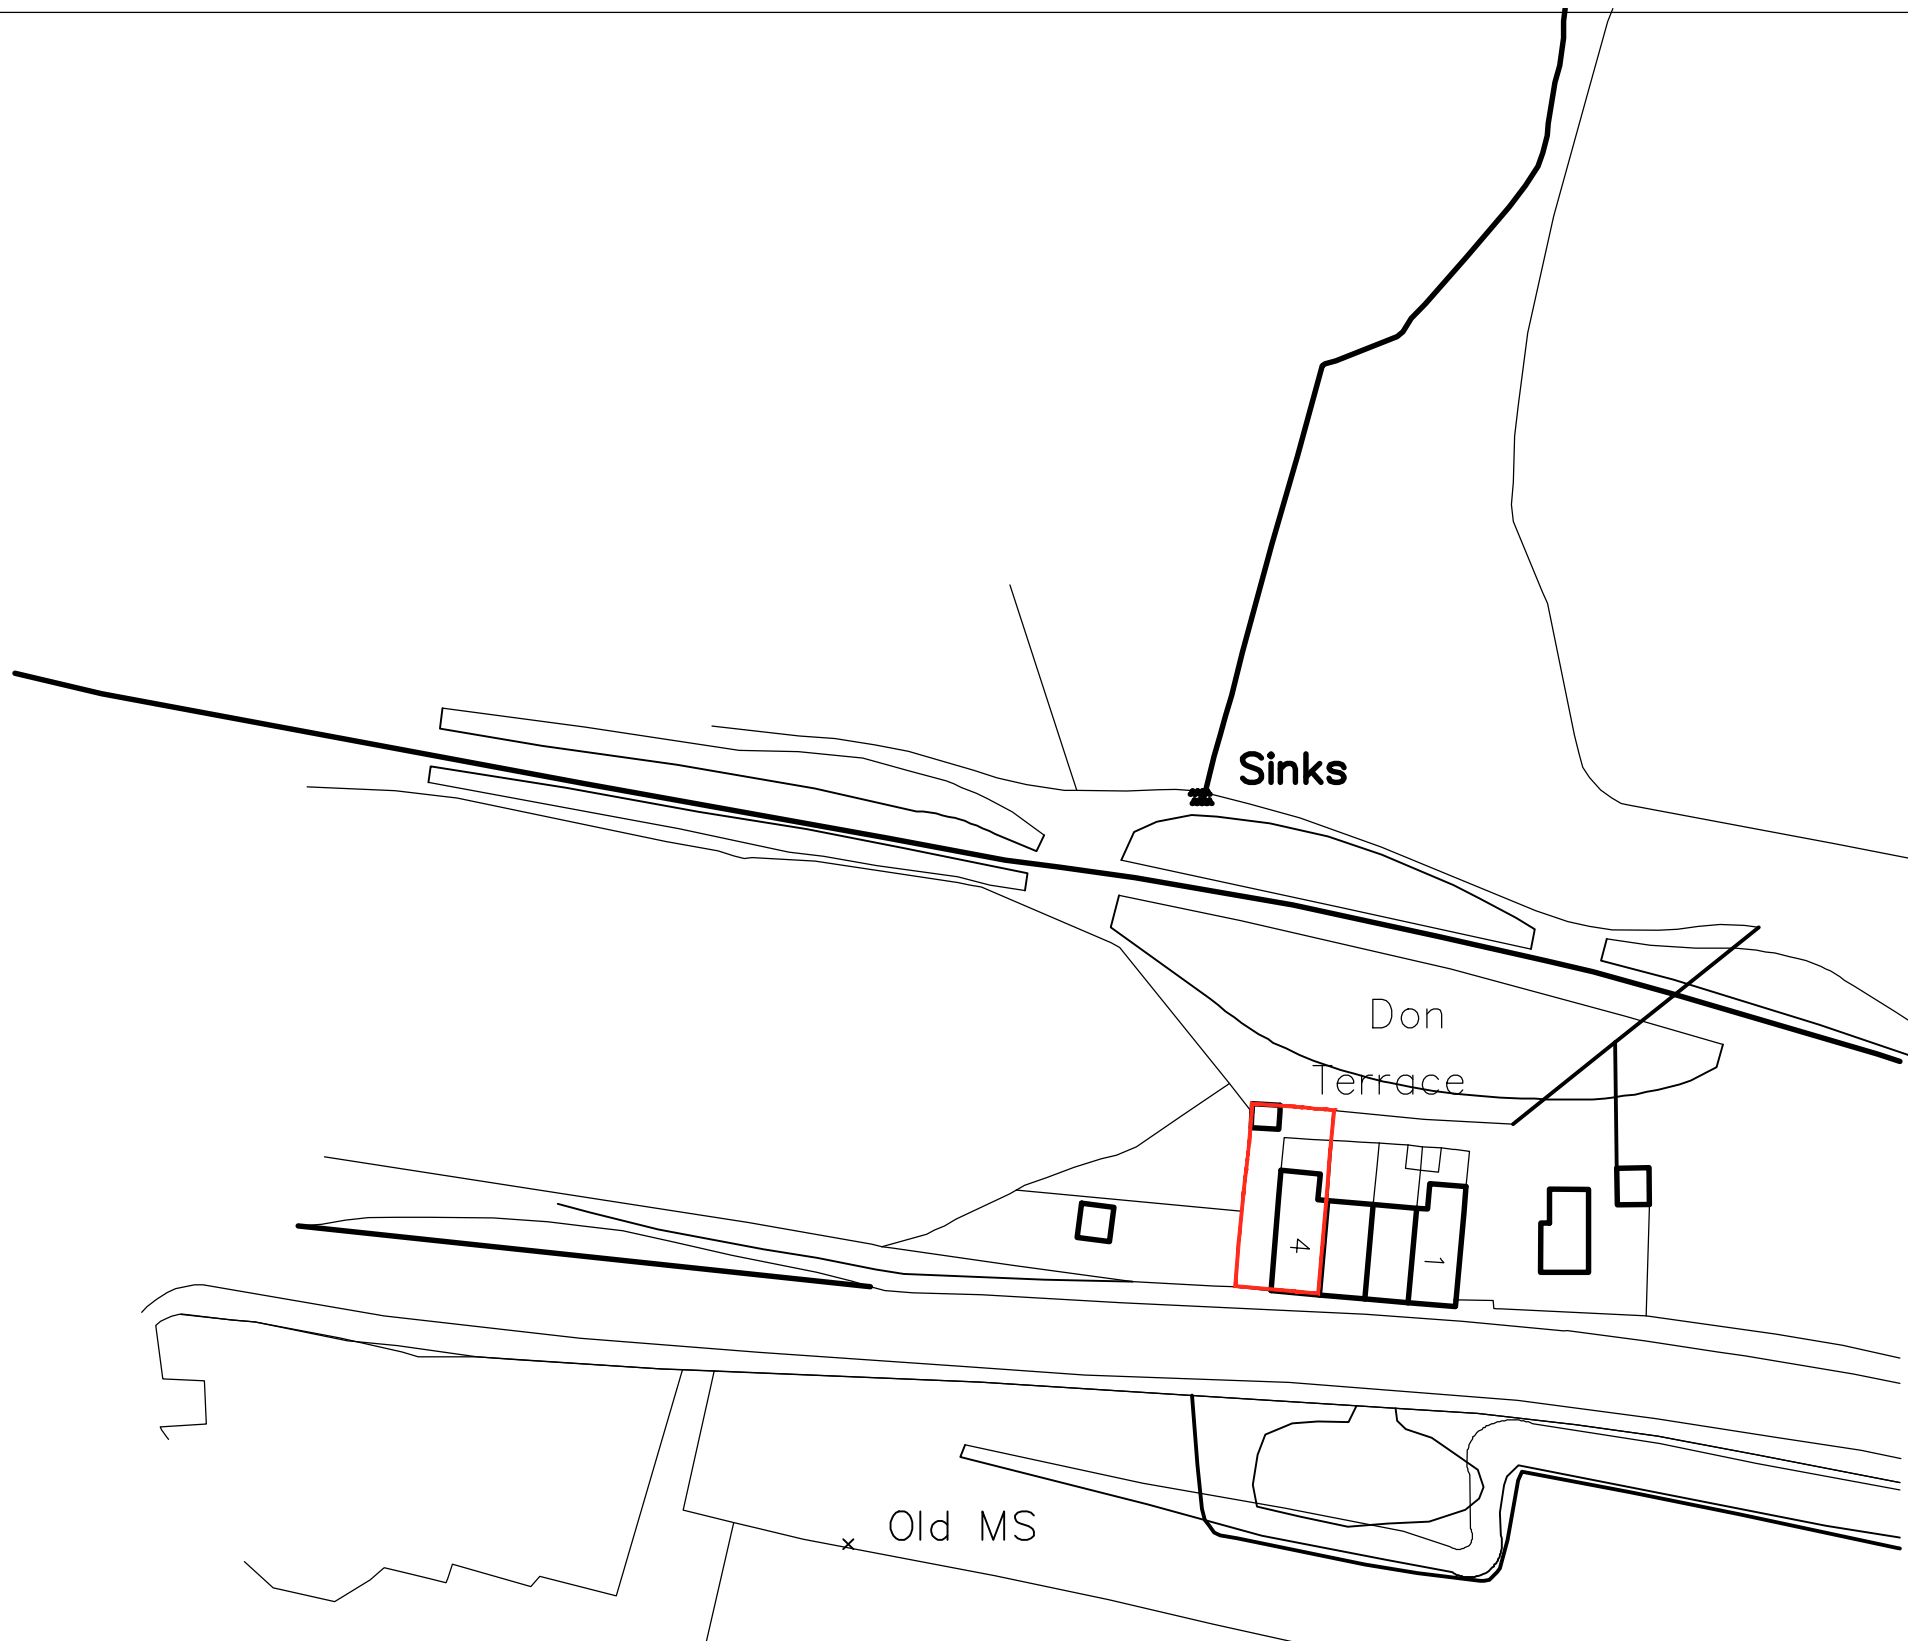


SITE PLAN
SCALE 1:500

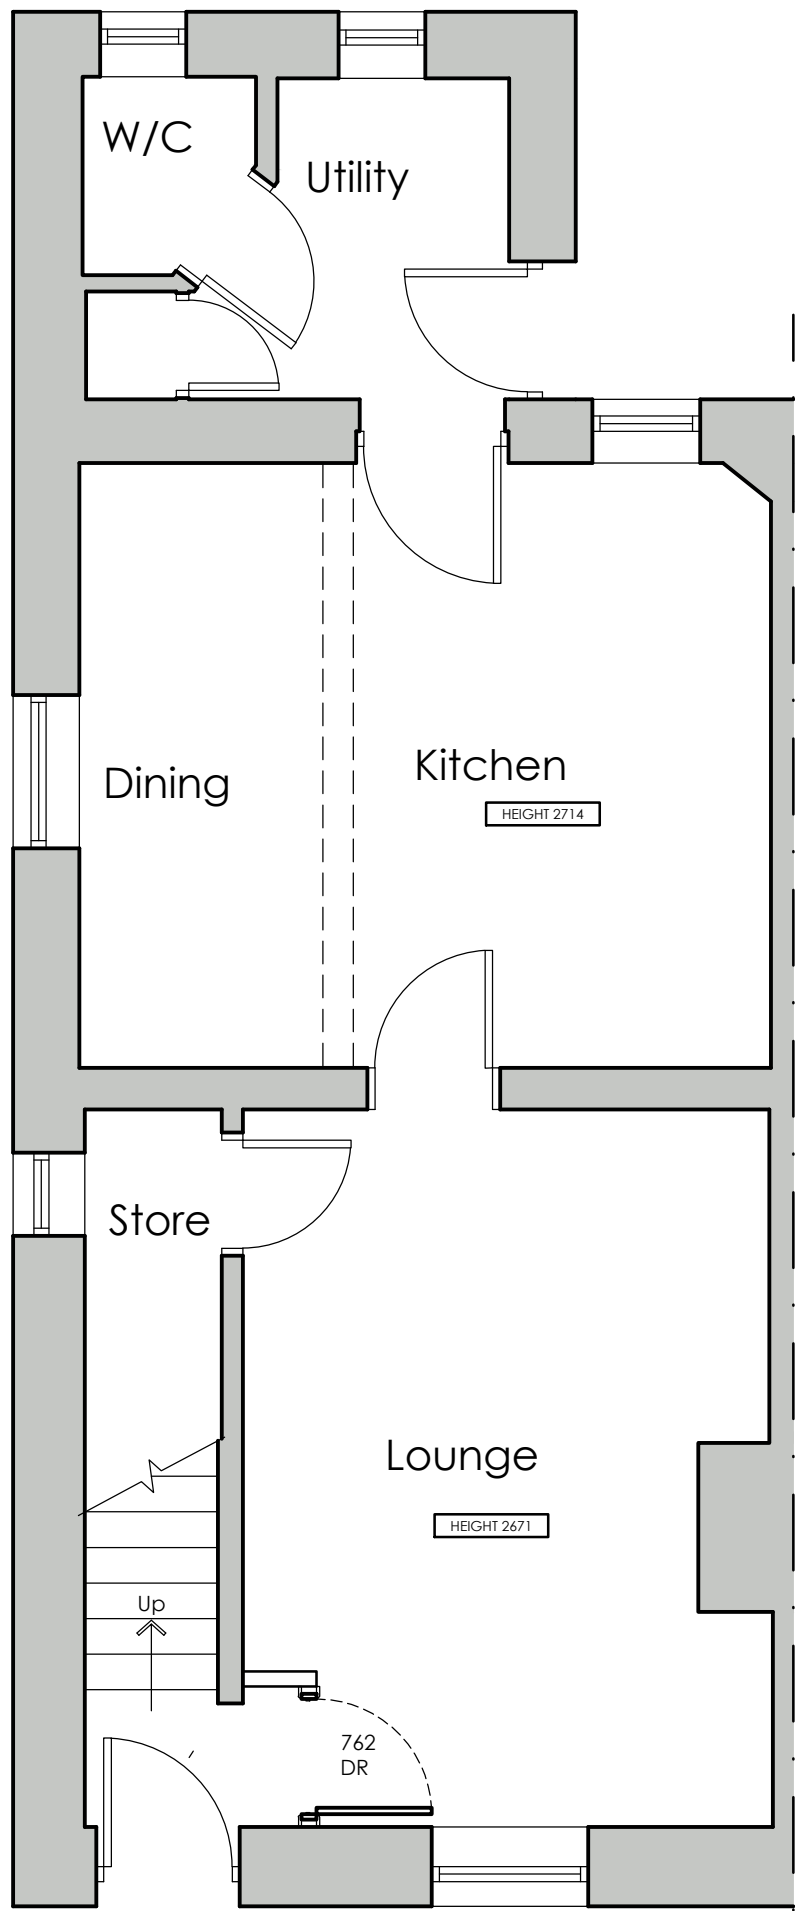


PROPOSED GROUND FLOOR PLAN
SCALE 1:50

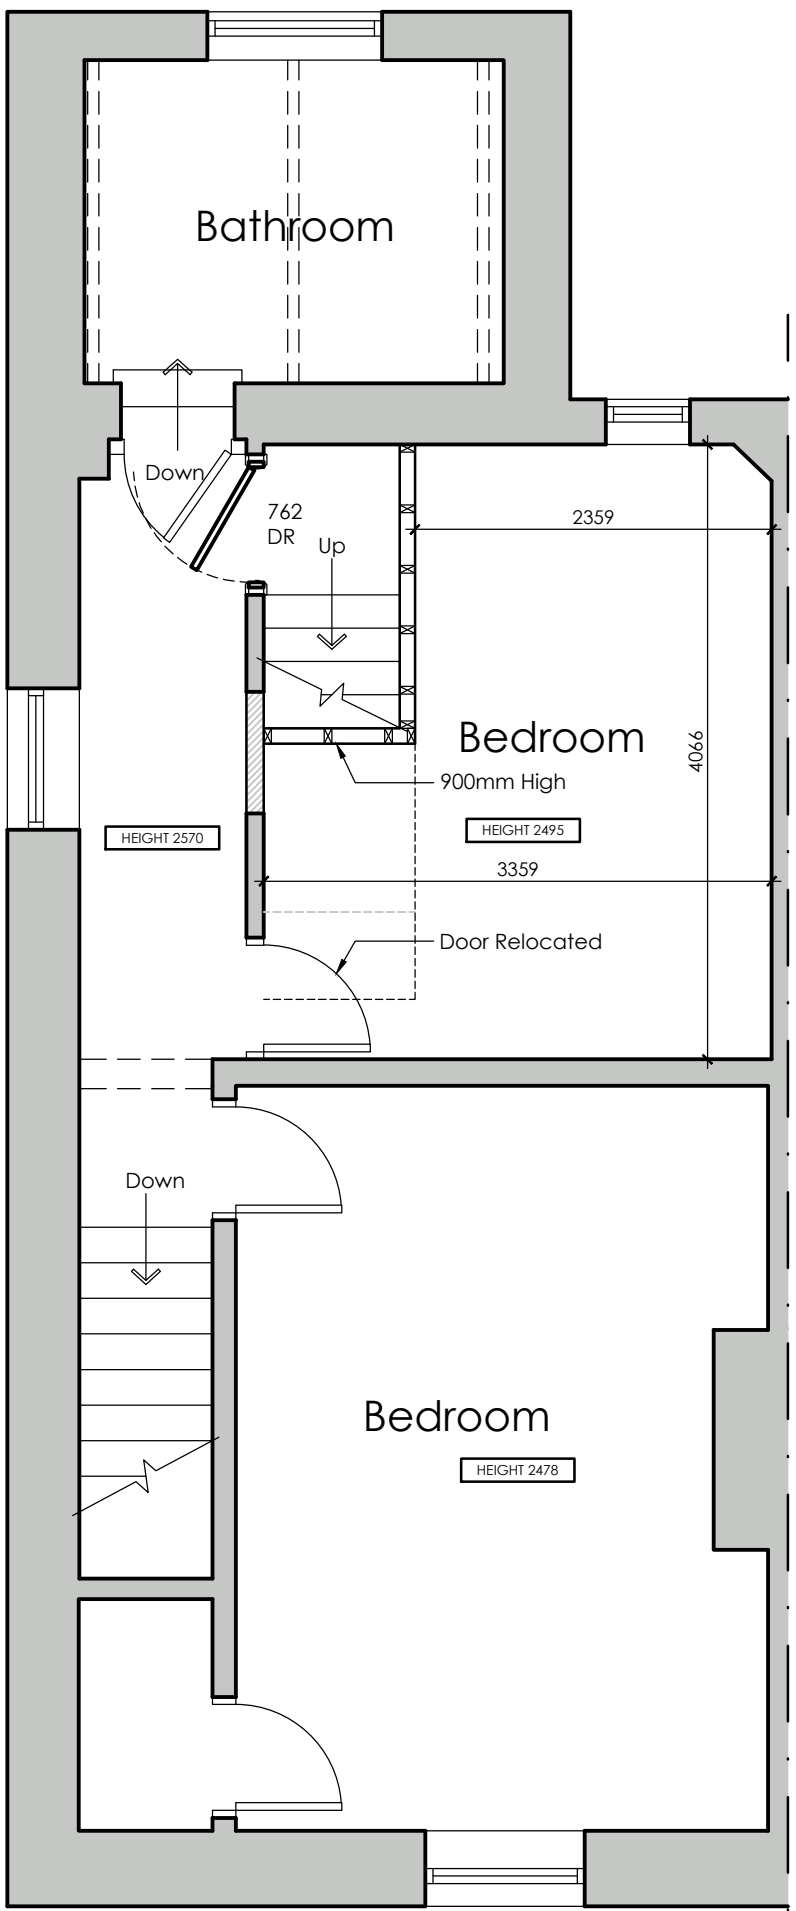

PROPOSED FIRST FLOOR PLAN
SCALE 1:50

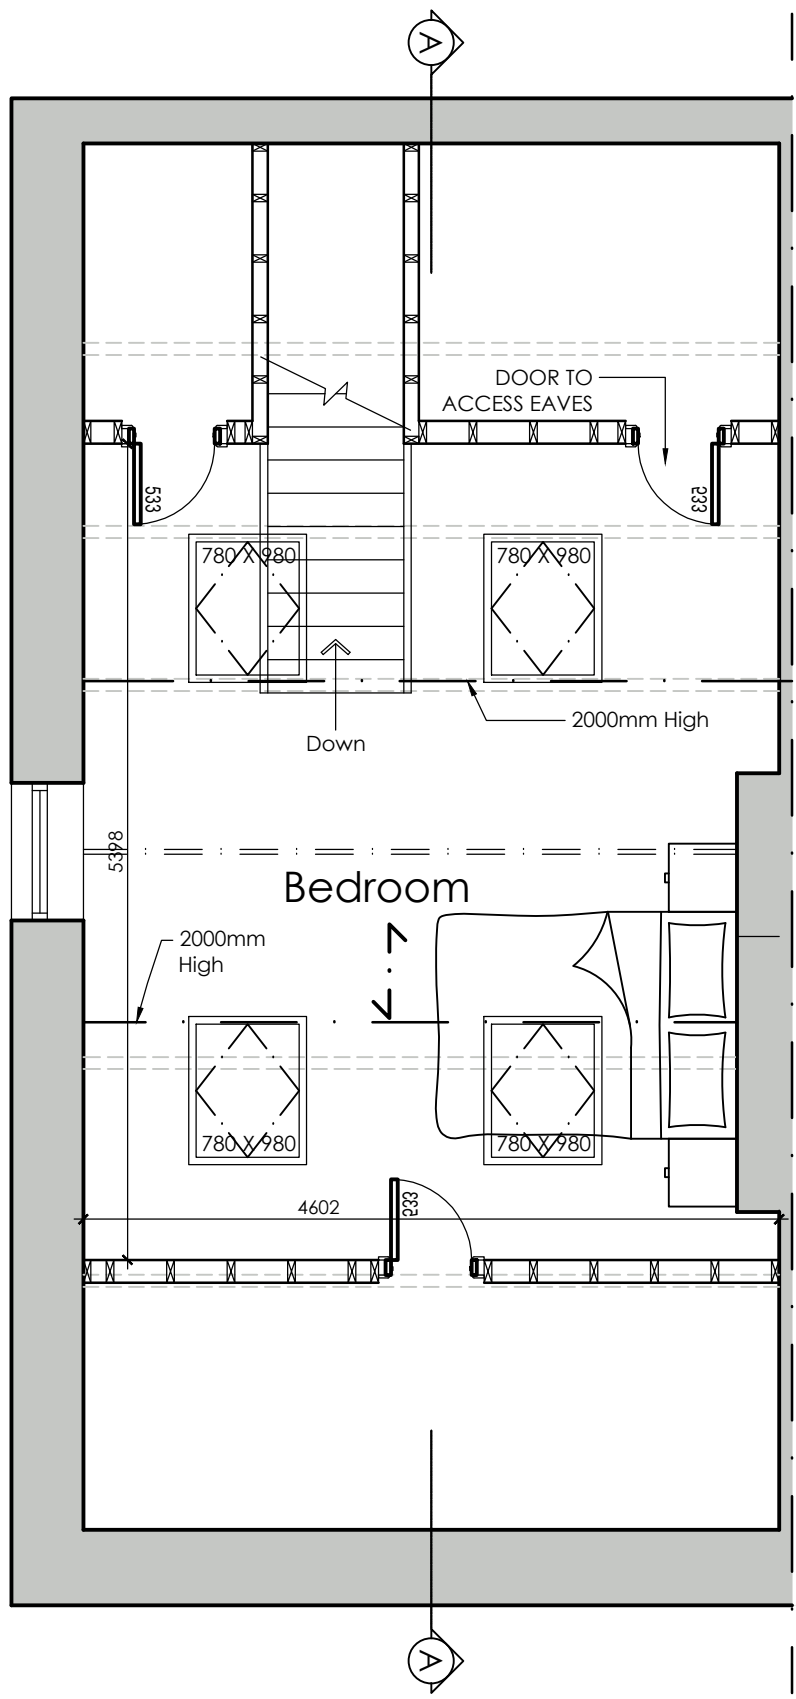

PROPOSED SECOND FLOOR PLAN
SCALE 1:50

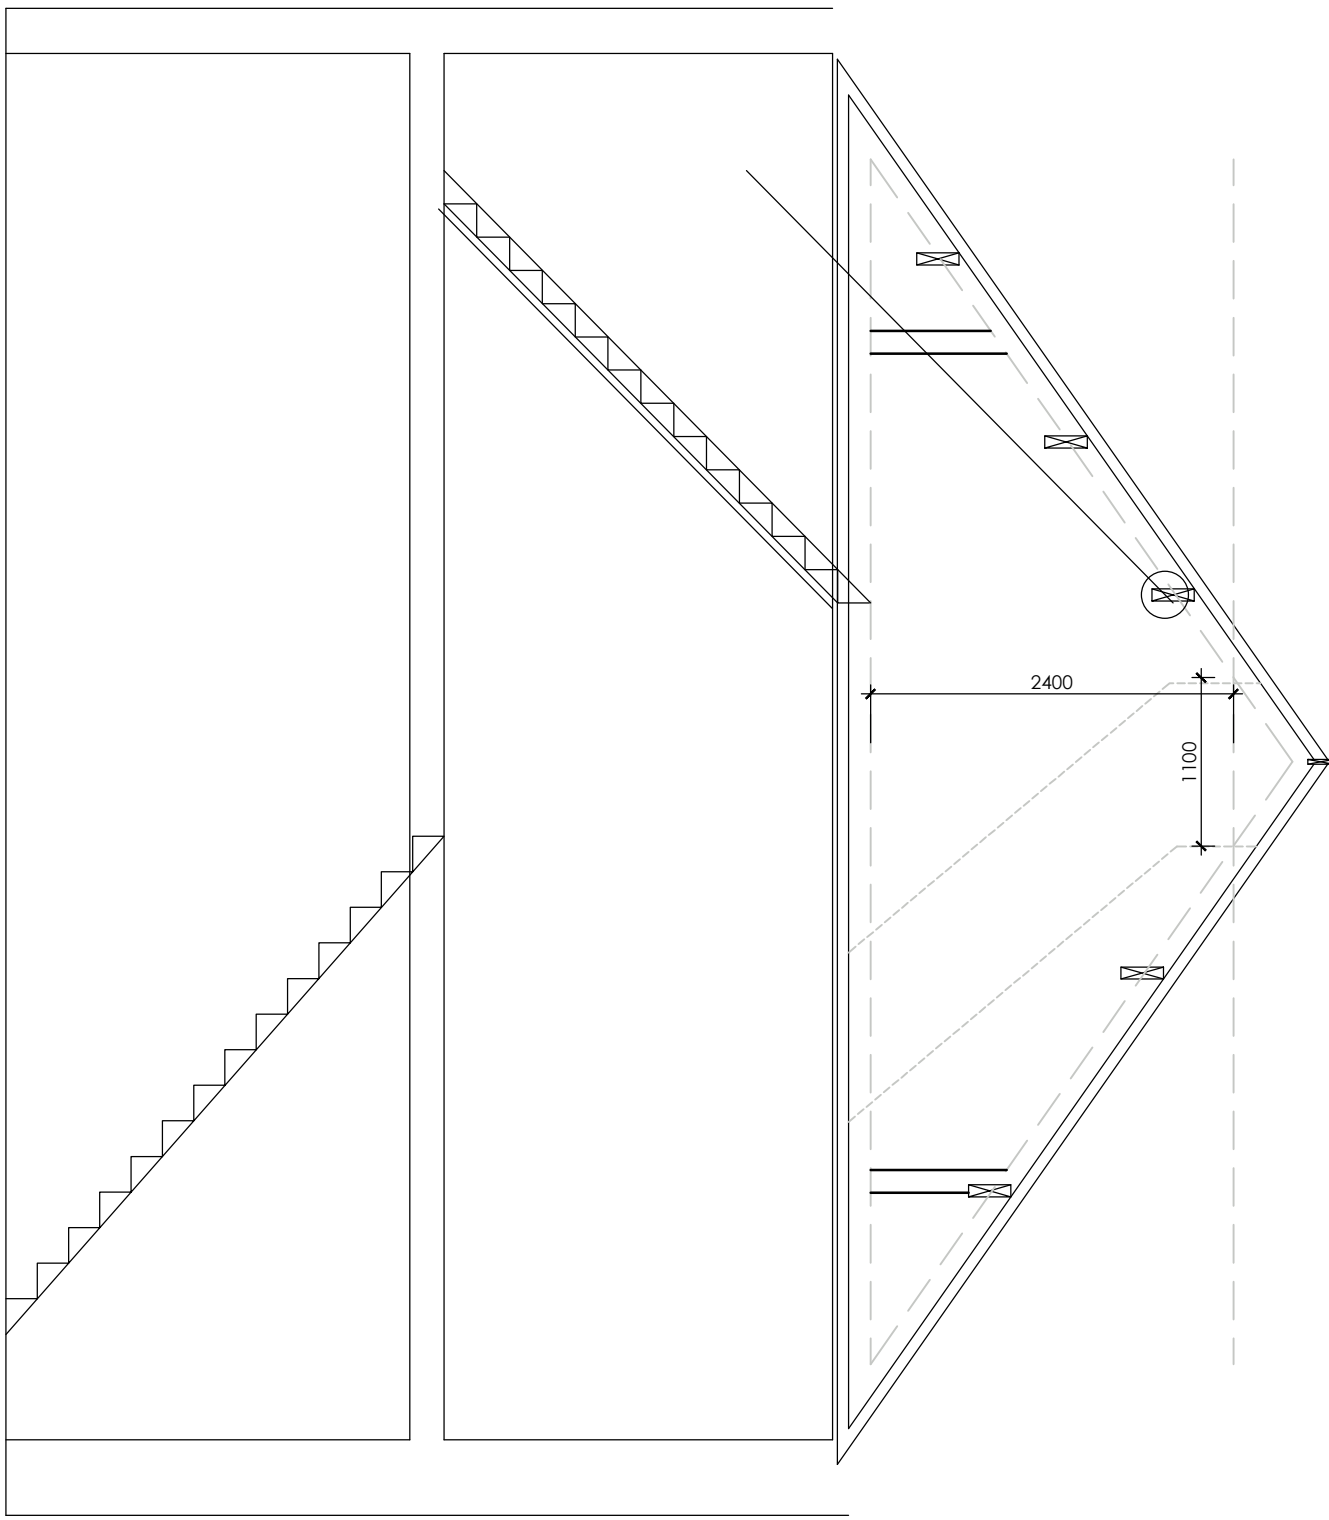

PROPOSED SECTION
SCALE 1:50



OFFICE ONE, DRILL HALL, 11 EASTGATE, BARNSELY, S70 2EU			Phone: 01226 208482 Email: info@whiteagus.co.uk Web: www.whiteagus.co.uk		
Project: POPOSED WORKS AT 4 DON TERRACE, MIDHOPESTONES SHEFFIELD S36 4GW			Client: MR KEN BENTHAM		
Drawing Title: OPTION 1 PLANS AND ELEVATIONS			Date: JANUARY 2024	Scale: 1:50 & 1:100 @ A1	
Ref: 23-177			Dwg. No. 01	Rev. A	
Date	Suffix	Description	Date	Suffix	Description
14/02/2024	A	REVISED TO CLIENTS REQUIREMENTS			