




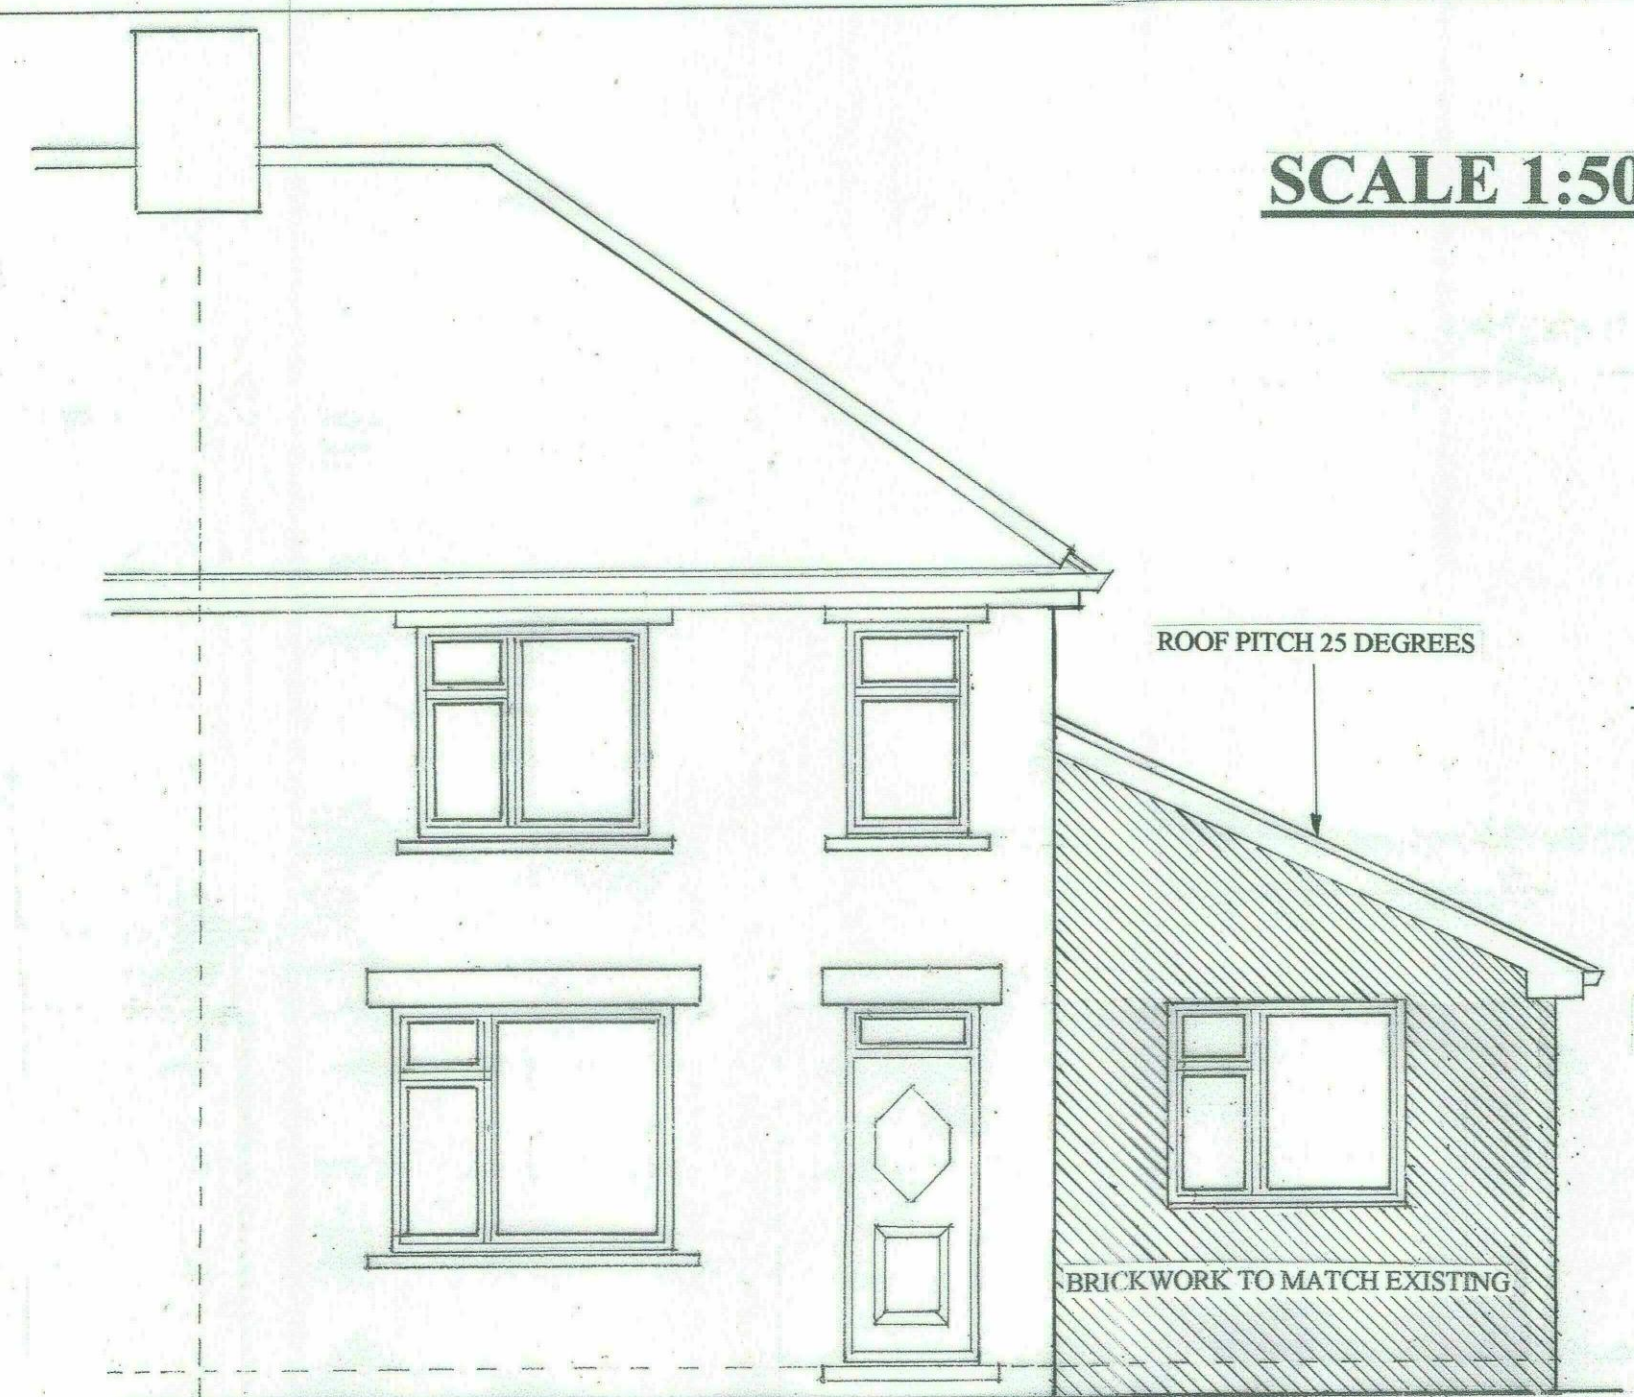

PROPOSED FRONT ELEVATION

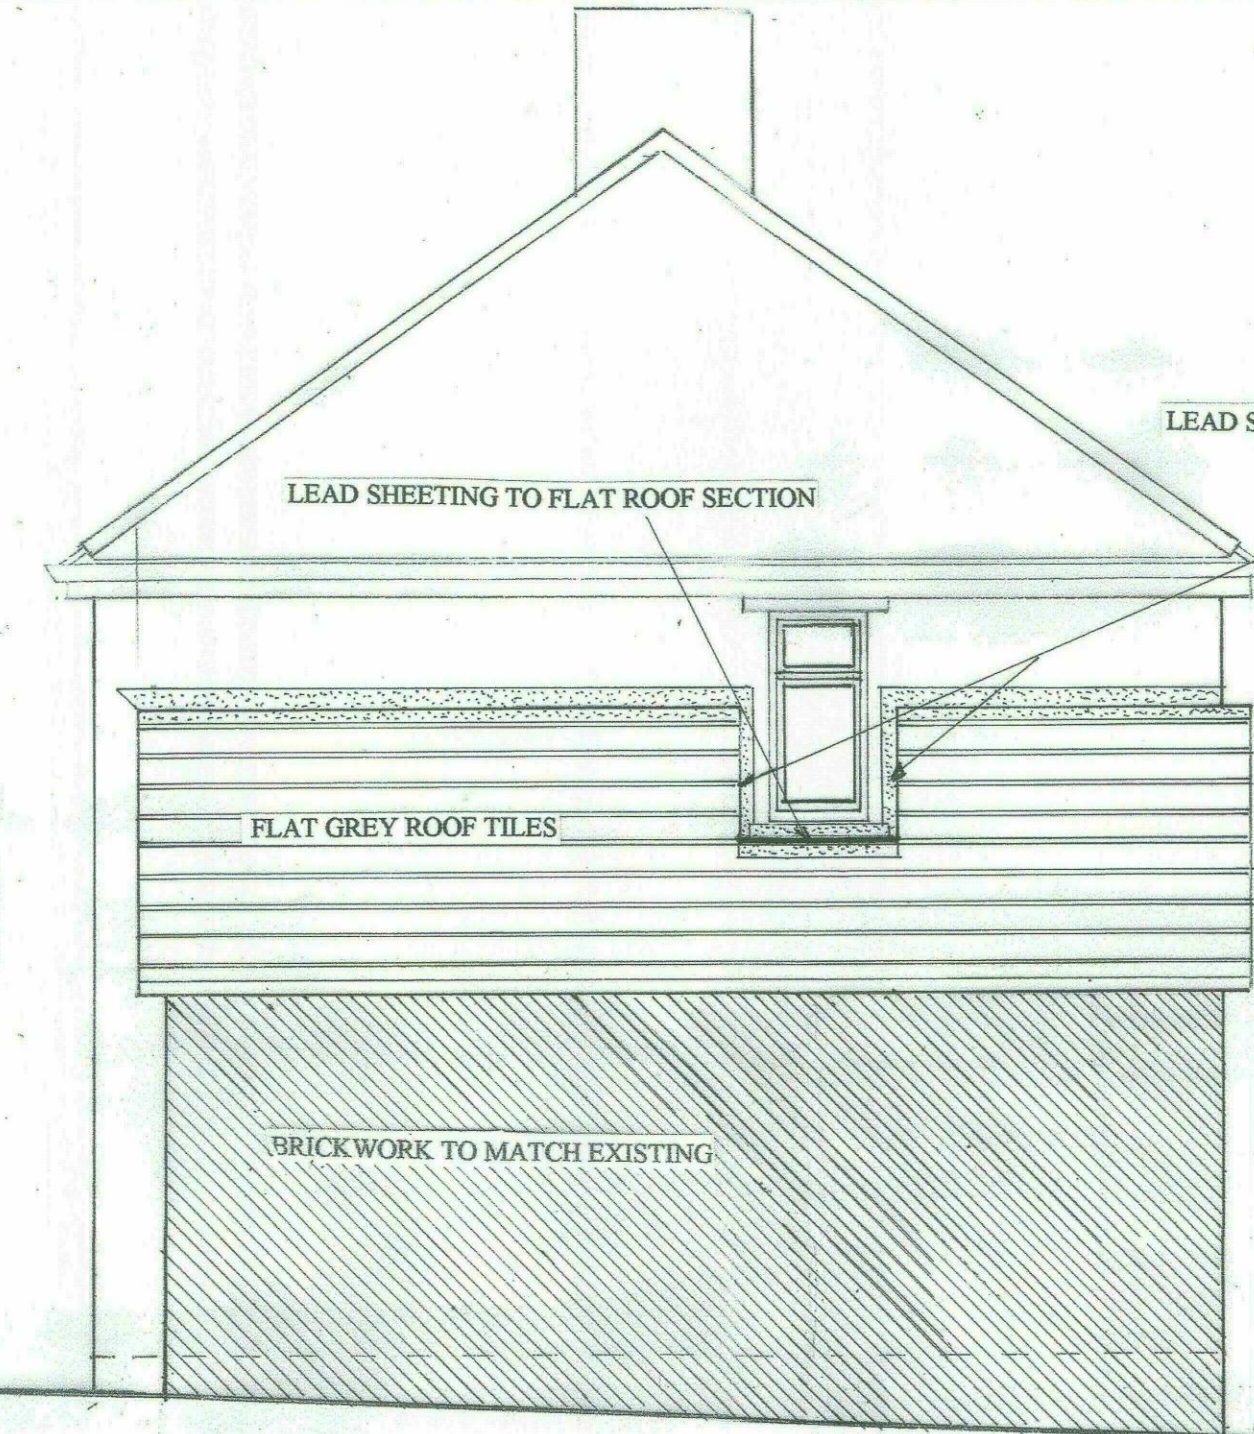


PROPOSED SIDE ELEVATION

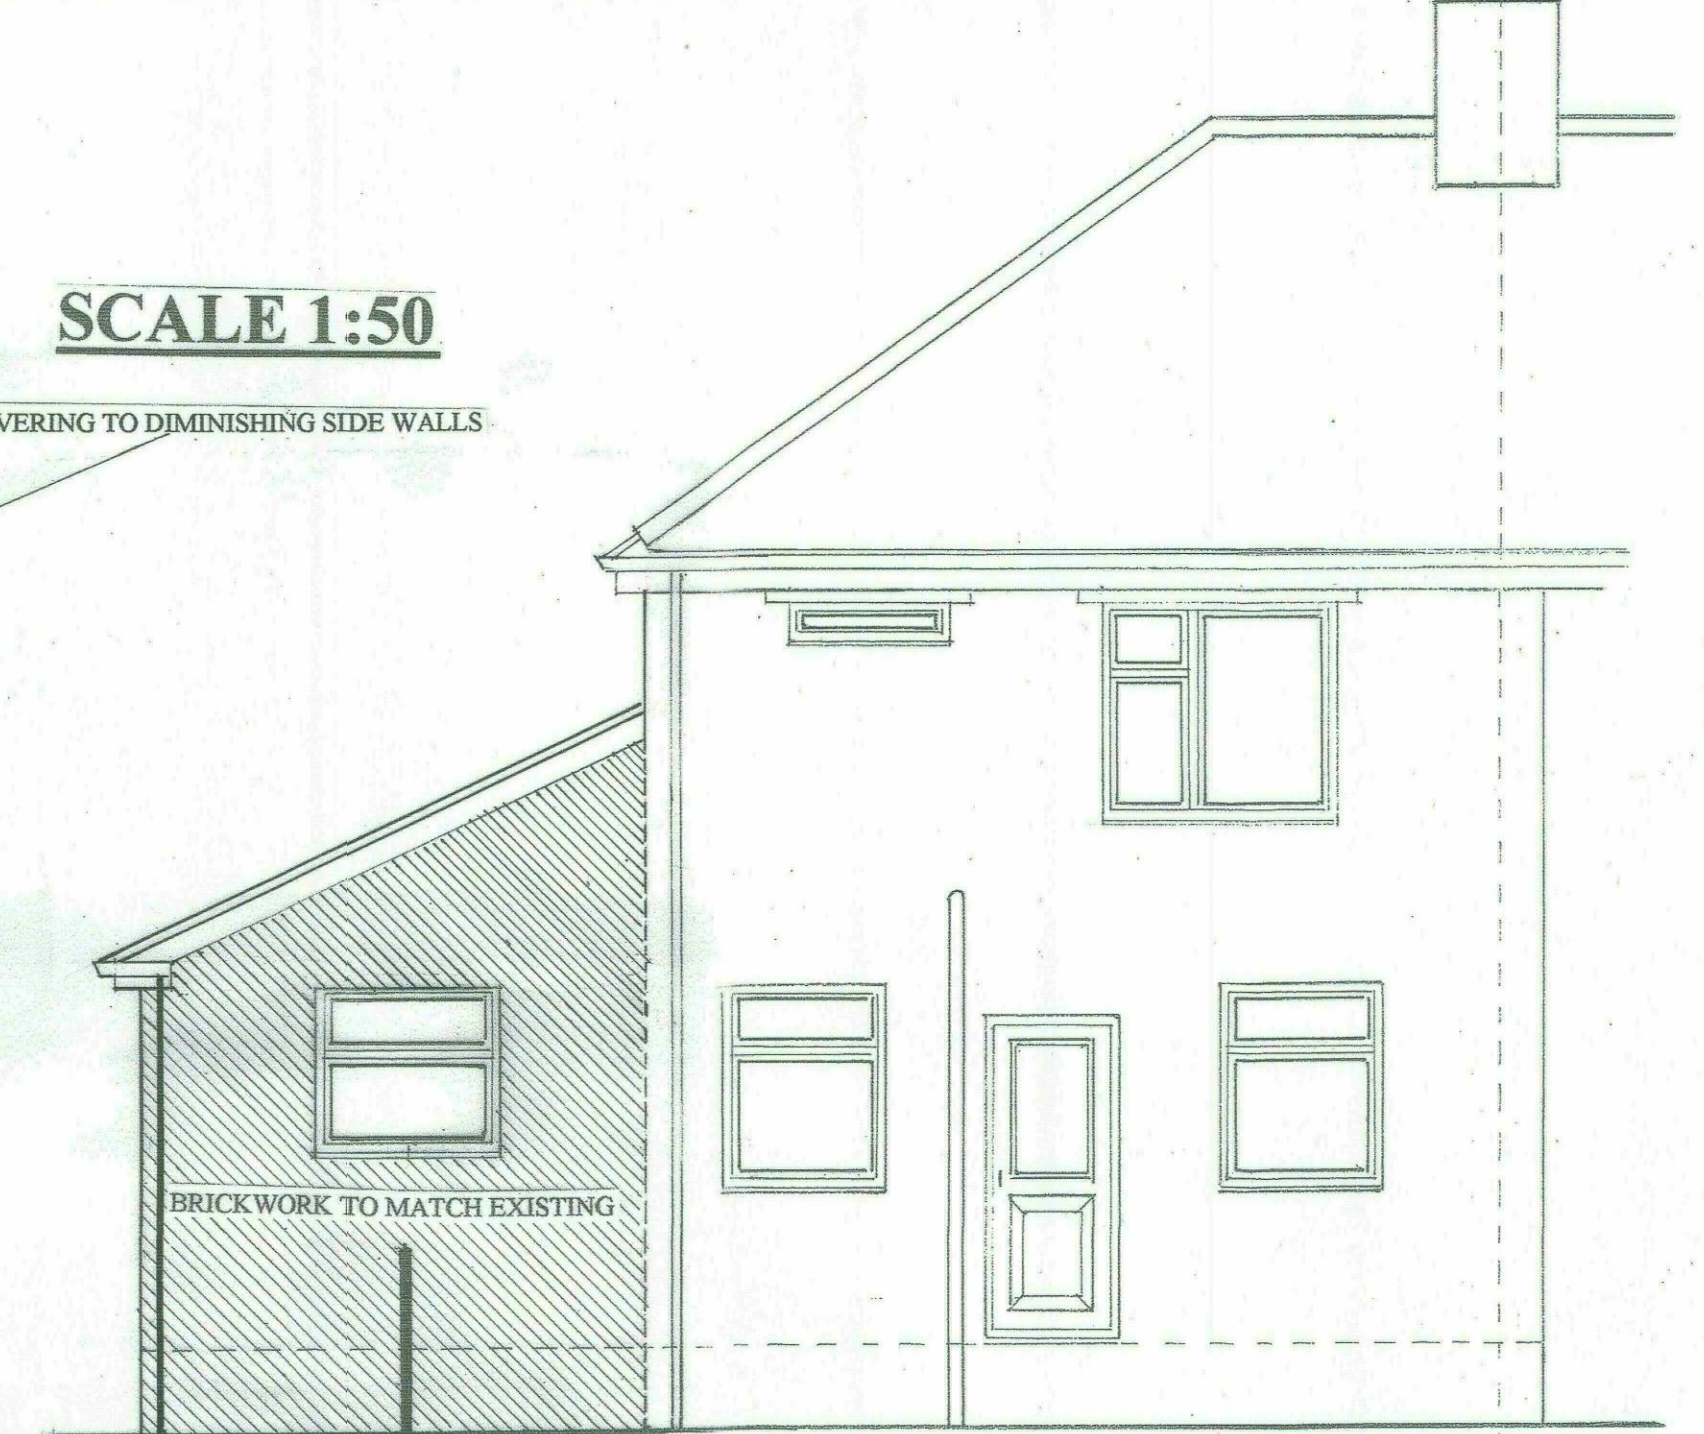


PROPOSED REAR ELEVATION

SCALE 1:50

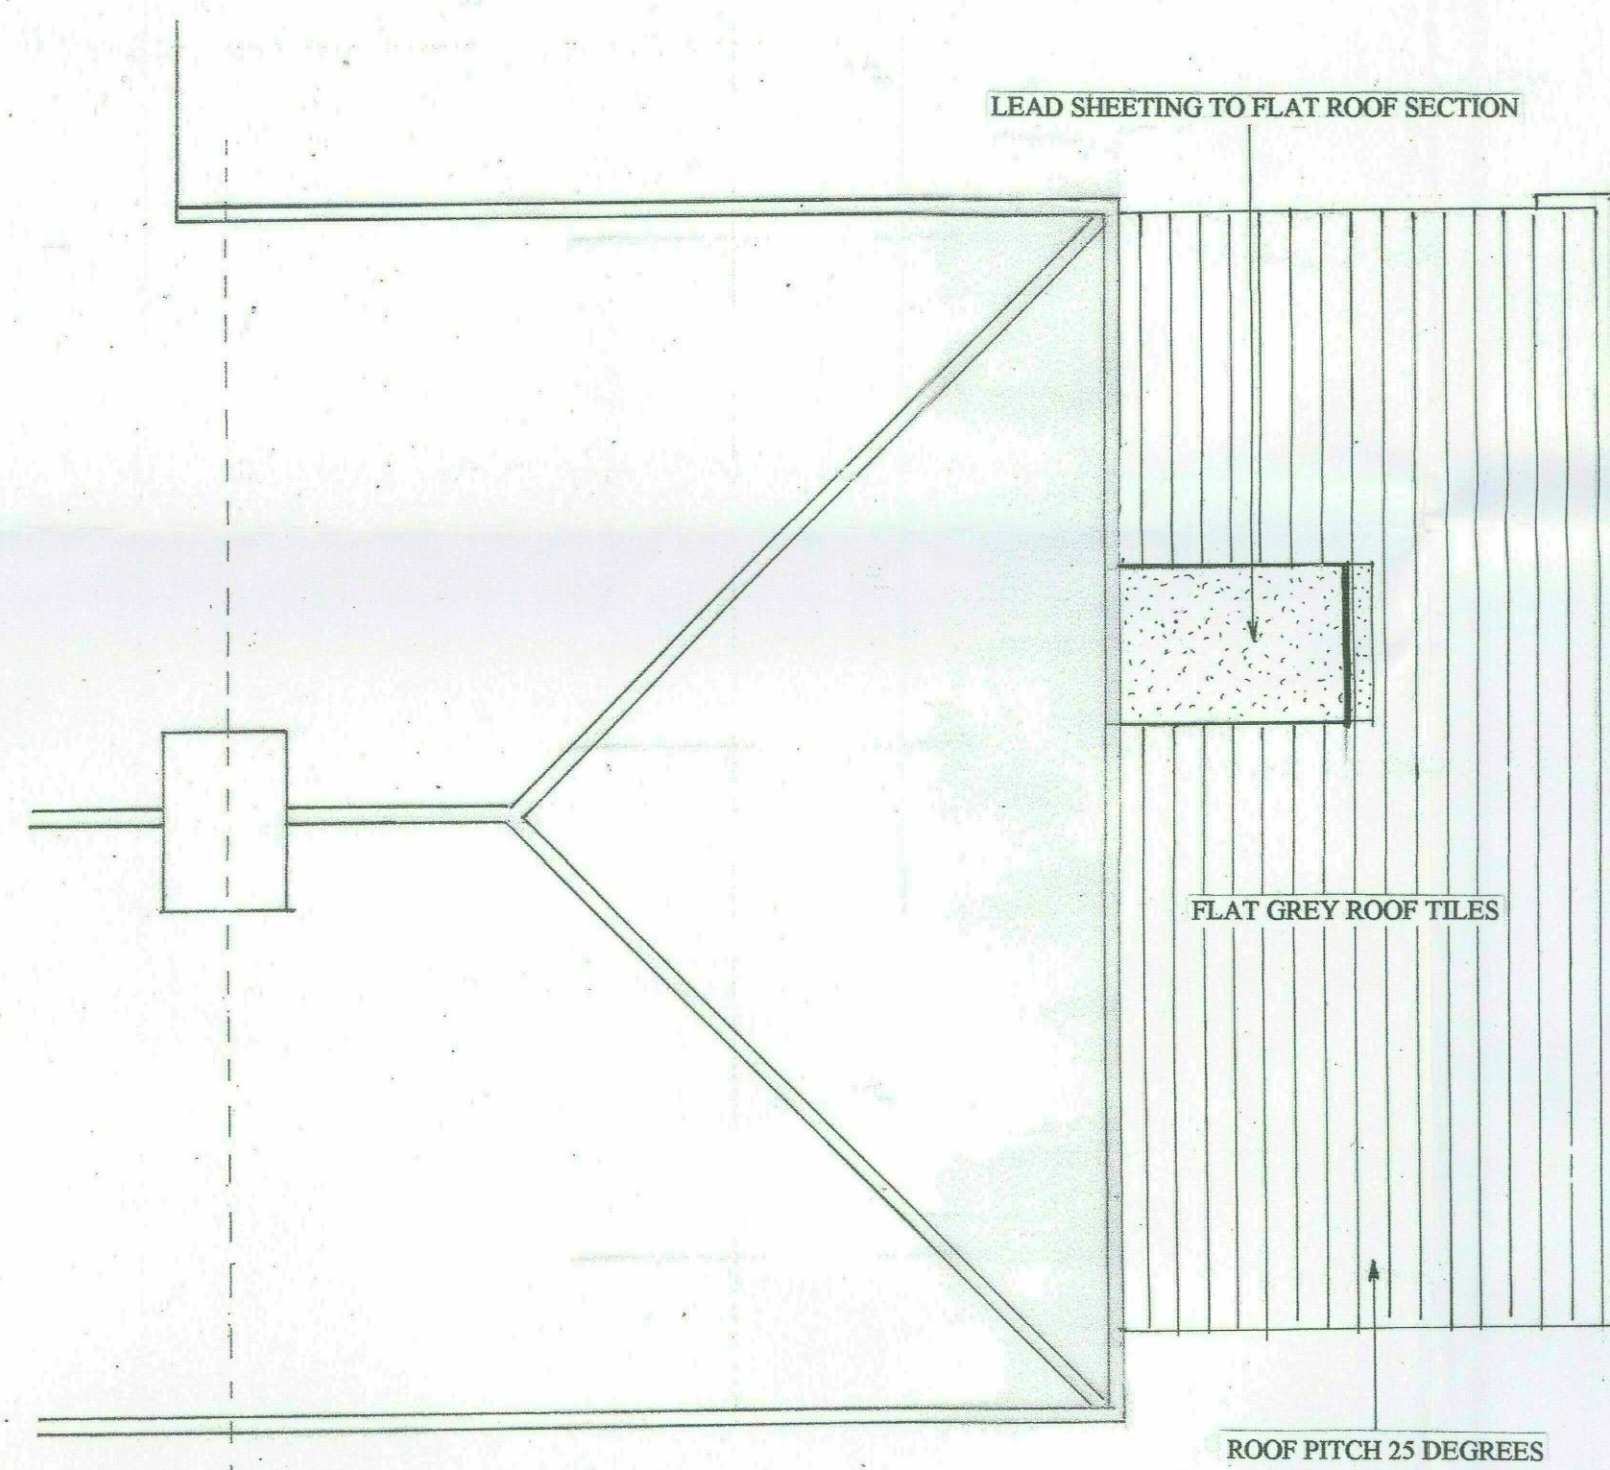

PROPOSED ROOF LAYOUT

SCALE 1:50

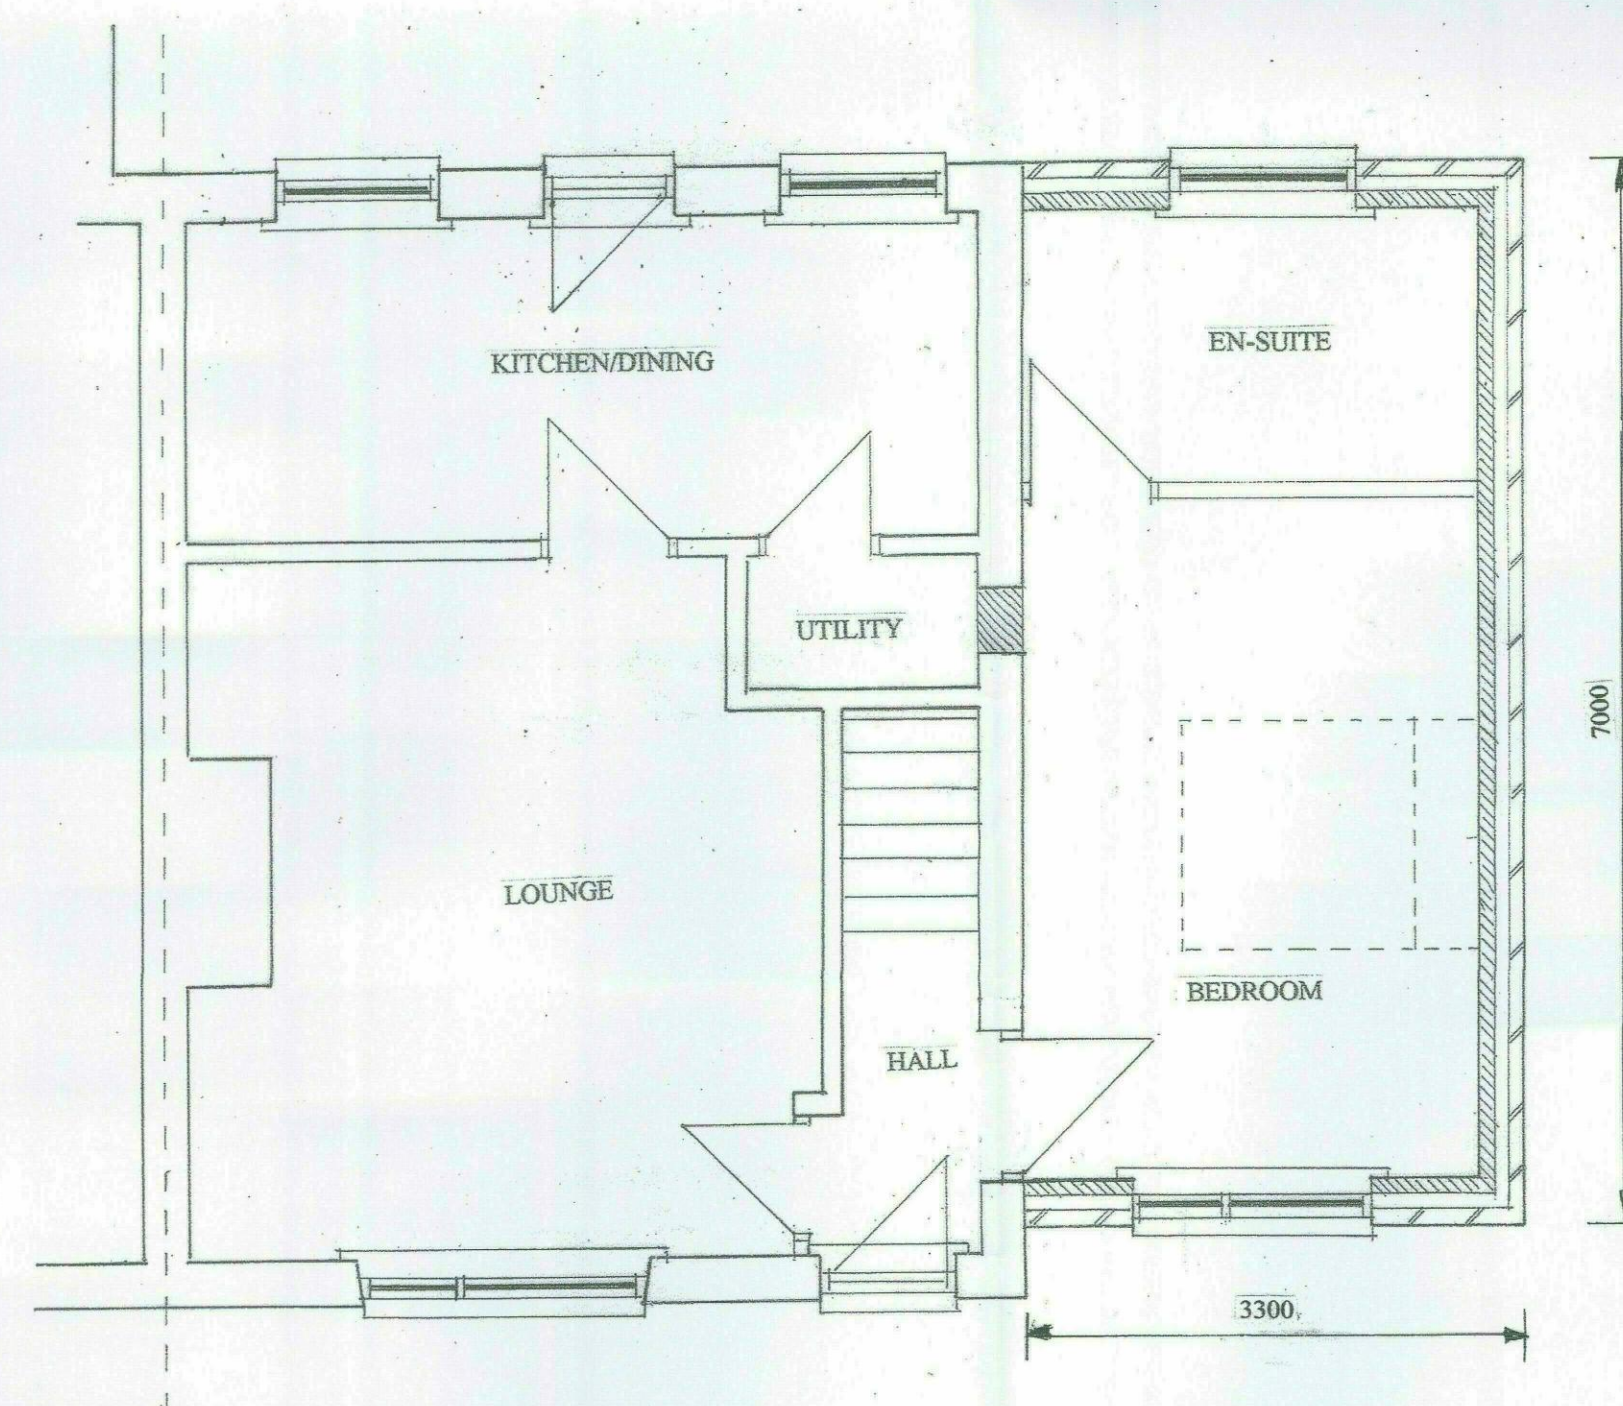

PROPOSED GROUND FLOOR LAYOUT