

Do not scale from this drawing. Architectural Drawings Ltd to be notified of any discrepancies in figure dimensions and between site conditions and drawings.


© This drawing and the works depicted within are the copyright of Architectural Drawings Ltd and its use on this site only. Written permission should be obtained from Architectural Drawings Ltd before reproduction in whole or part.

Before commencement of the works the contractor must ensure that the proposed works are in accordance with the relevant Building Regulations, relevant current British Standards and all relevant sewer outfalls, level levels and connection points. This drawing must be read in conjunction with and checked against the structural specification and other relevant and engineering drawings. Discrepancies must be reported to Architectural Drawings Ltd.


The contractor must satisfy himself with the adequacy of the existing foundations and ensure that the proposed works are adequate foundations appropriate to the ground conditions are used for any part of the works.

This drawing should not be relied upon to give information on ground conditions and foundations.


This Contract is to sign out the work in compliance with the Building Regulations, relevant current British Standards

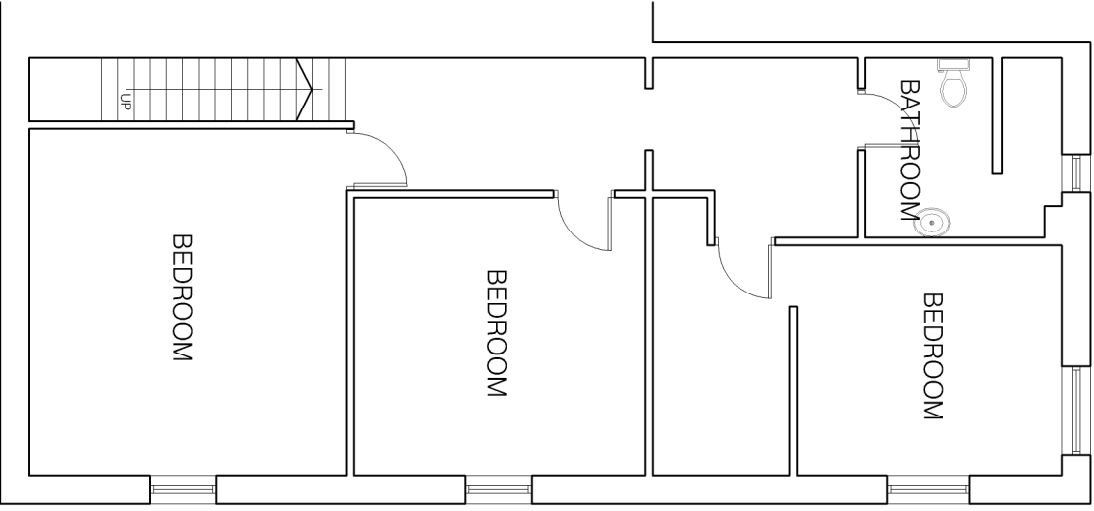


FIRST FLOOR
AS PROPOSED

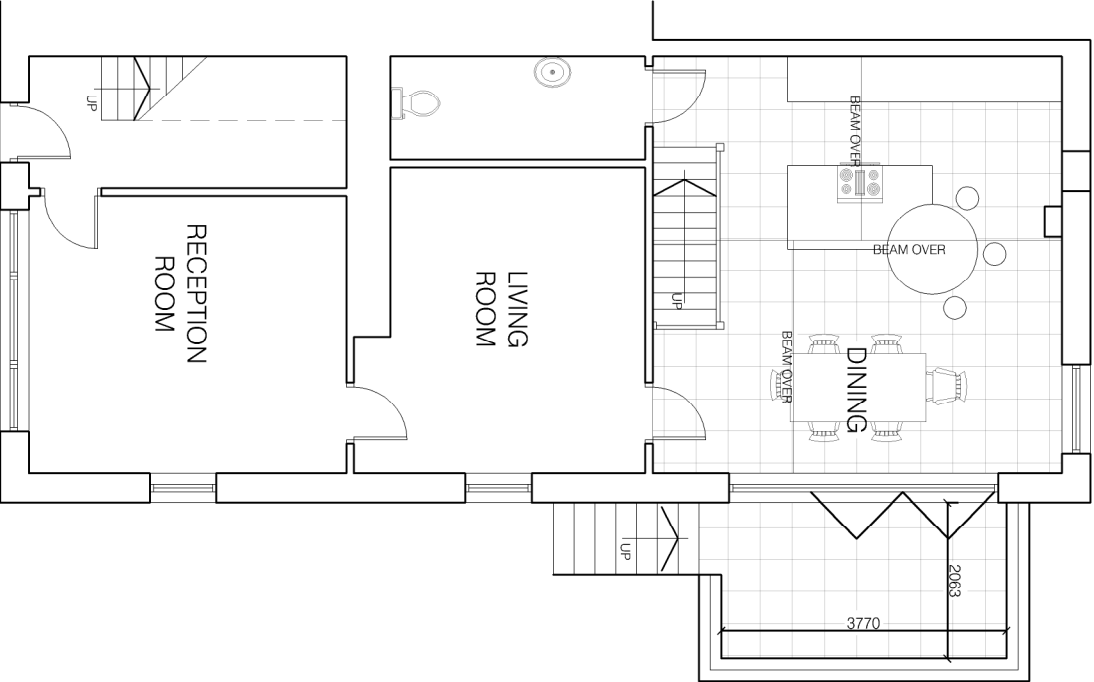


GROUND FLOOR
AS PROPOSED

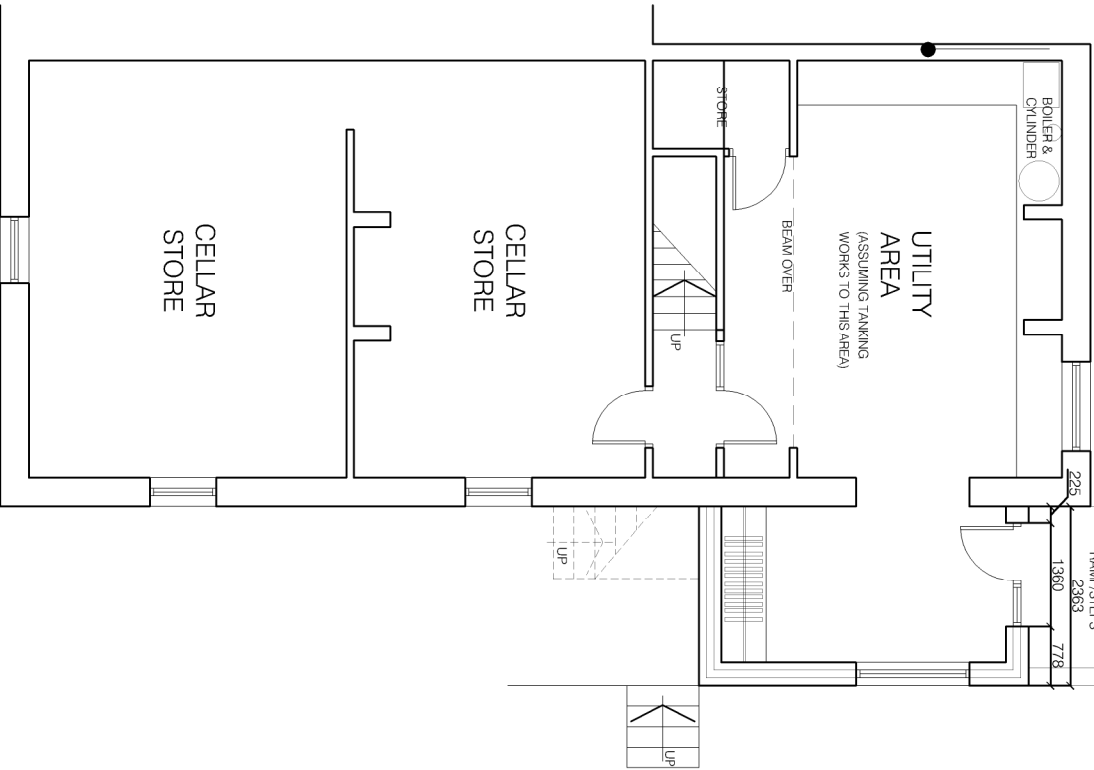


BASEMENT
AS PROPOSED

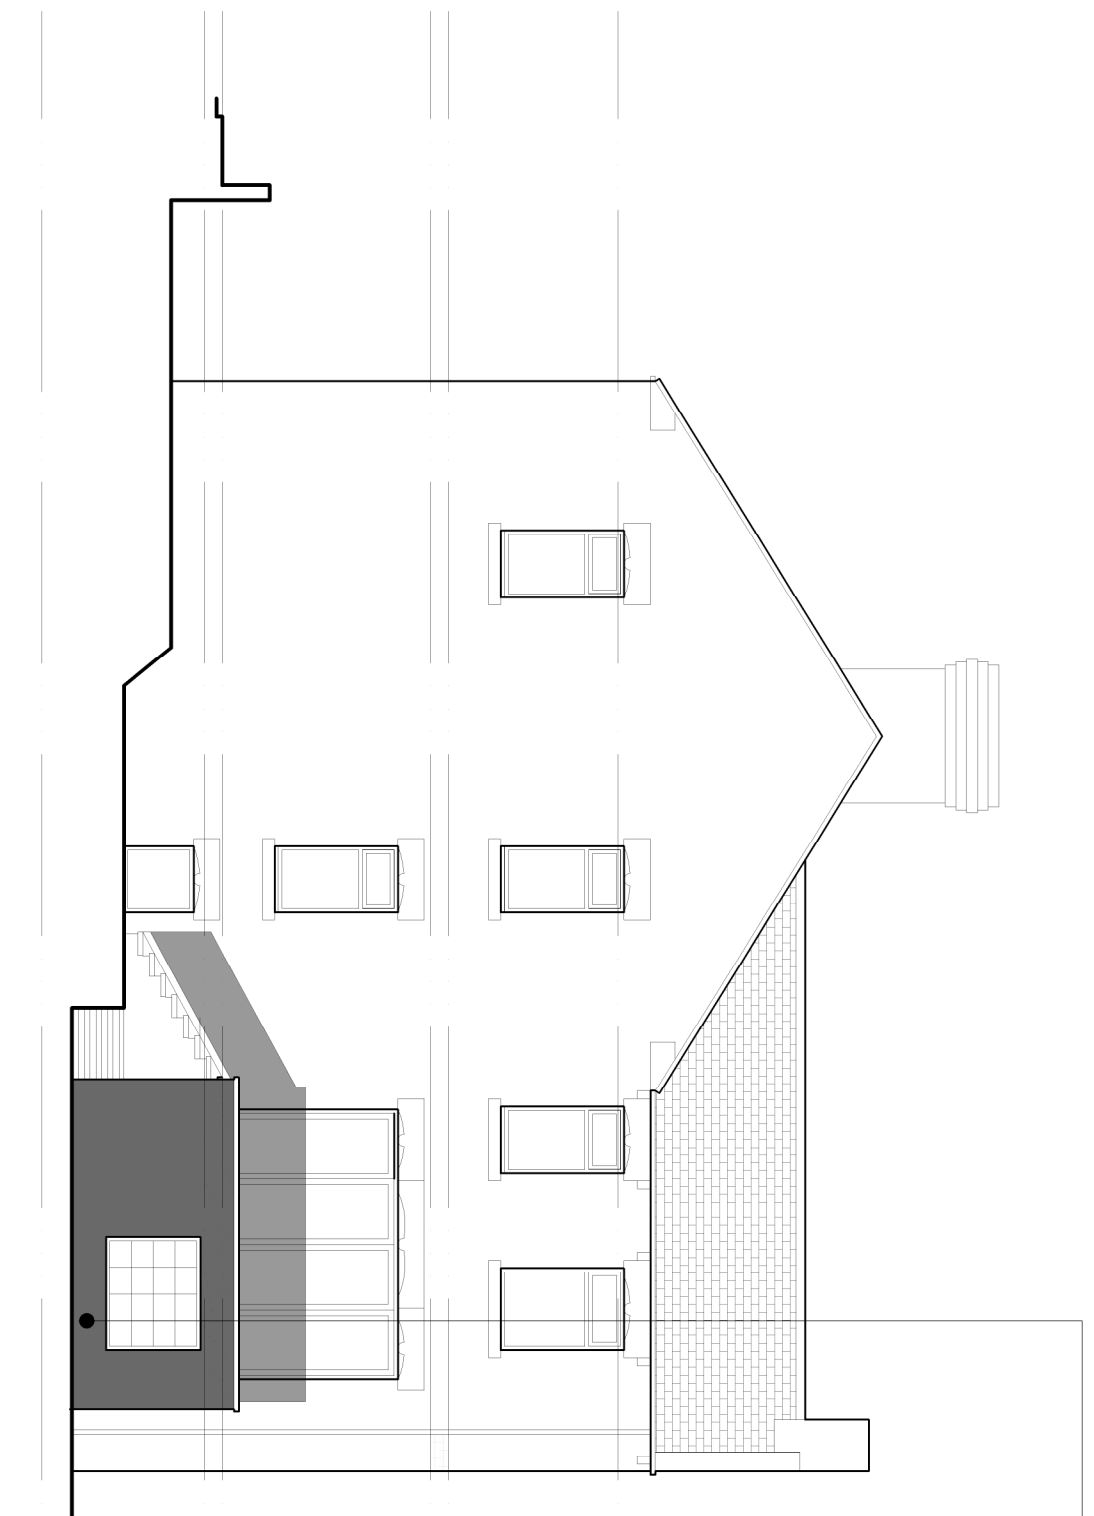


SIDE ELEVATION
AS PROPOSED

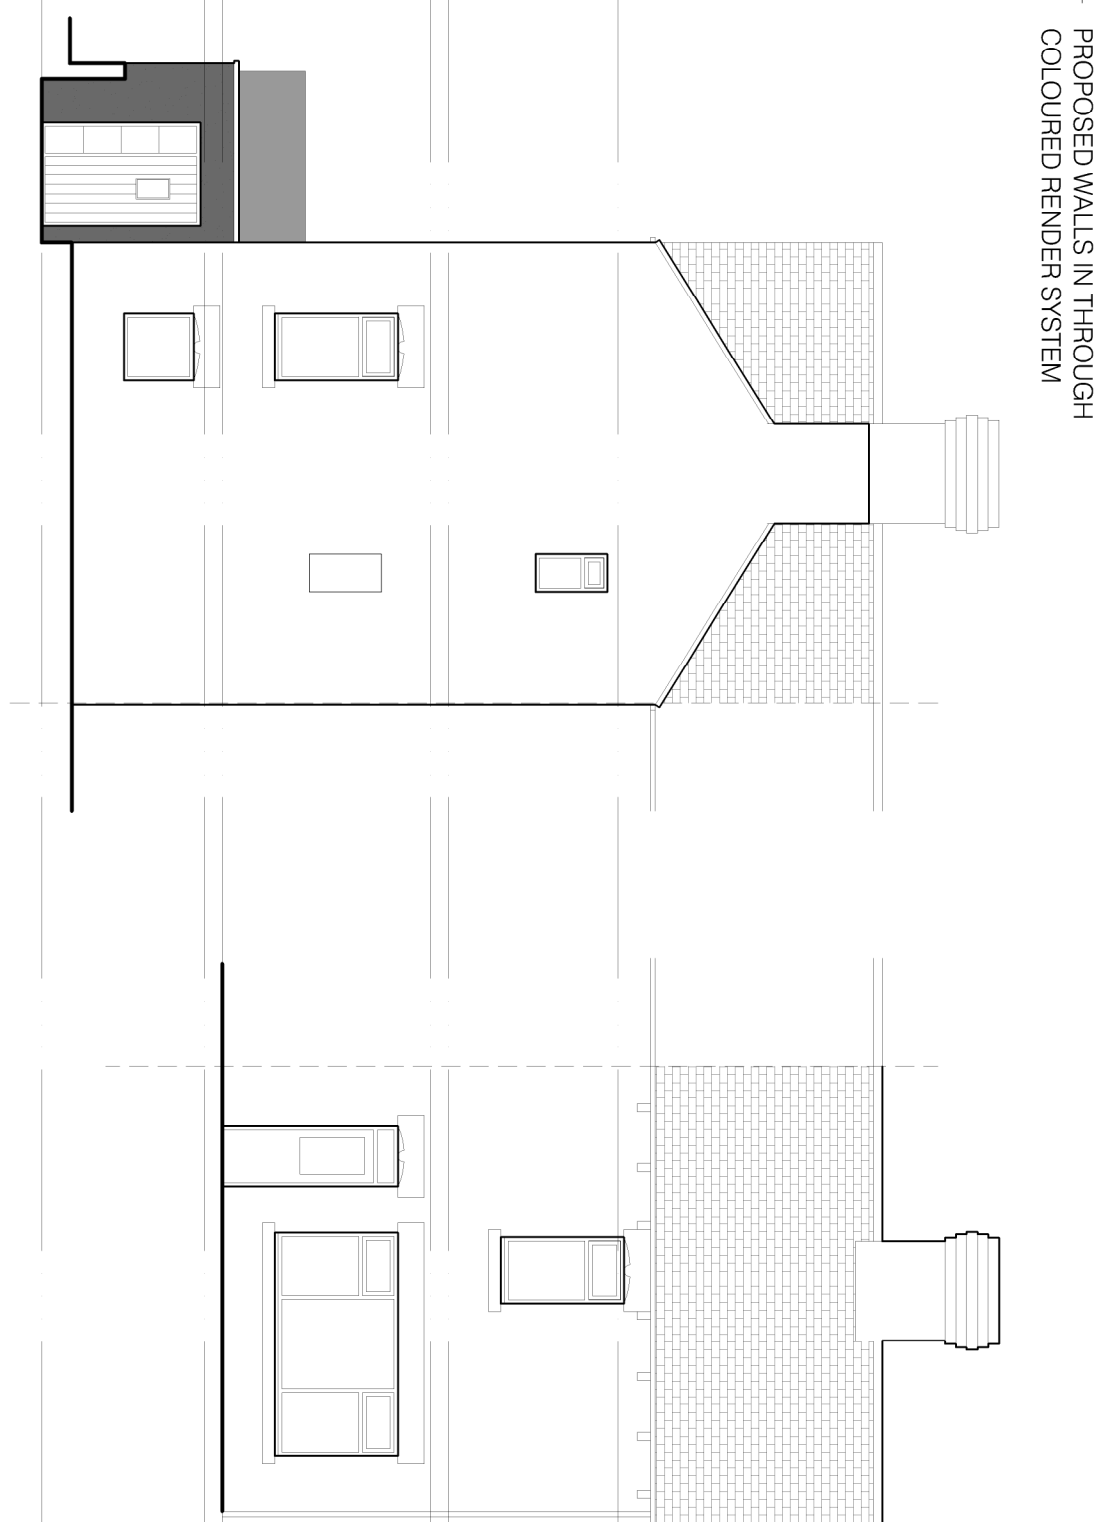


REAR ELEVATION
AS PROPOSED

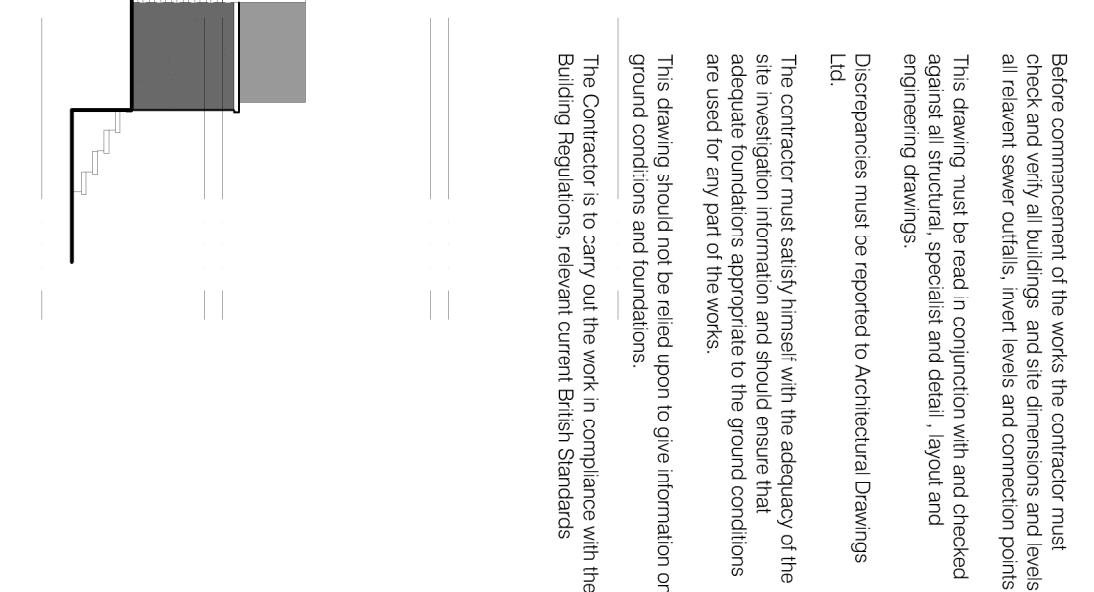


FRONT ELEVATION
AS PROPOSED

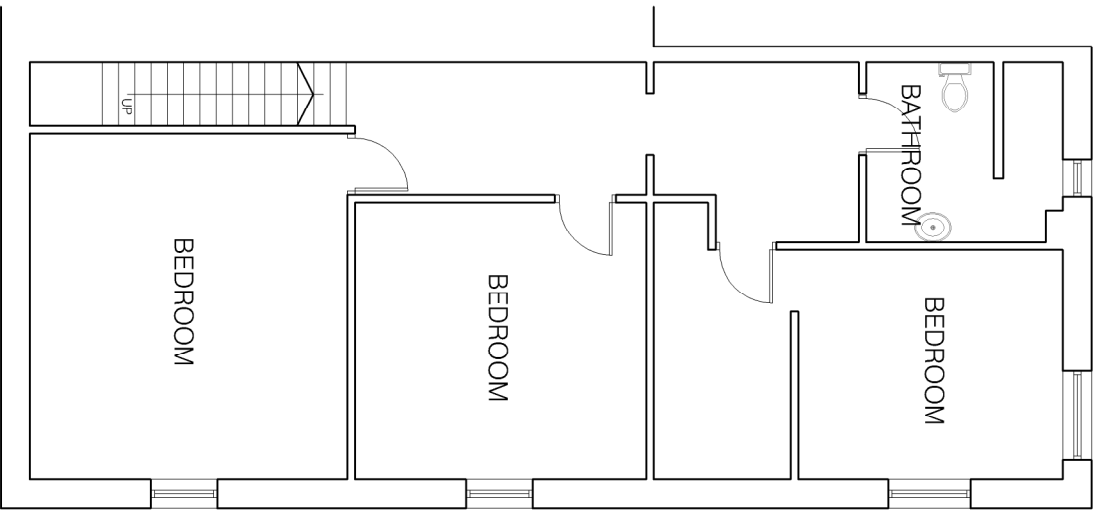


FIRST FLOOR
AS EXISTING

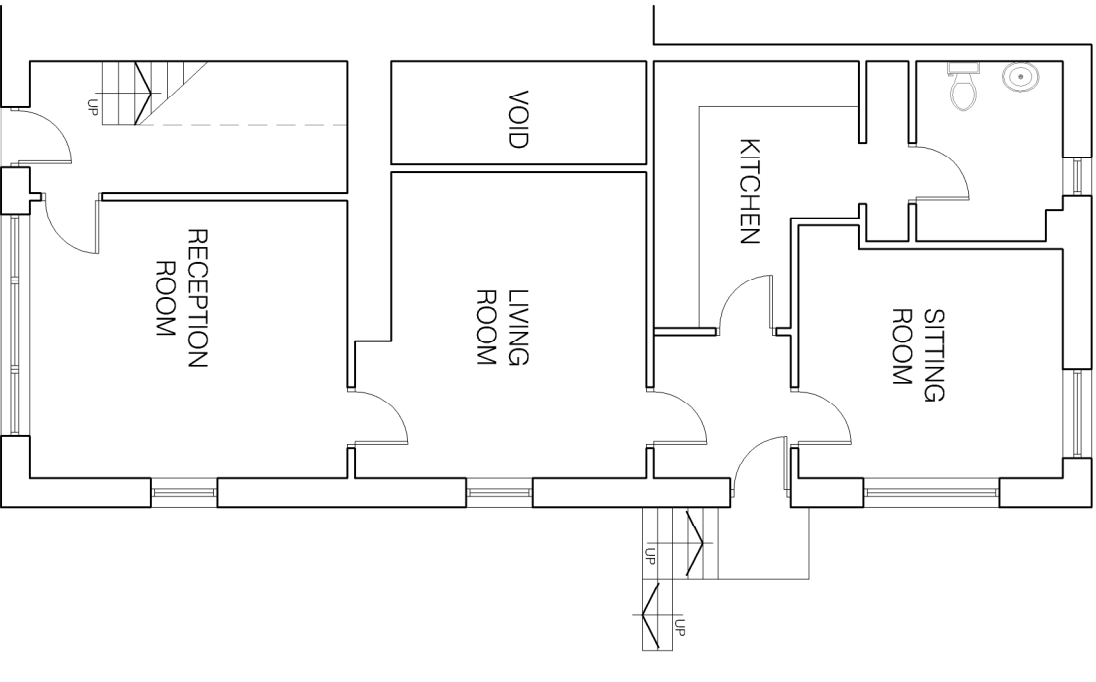


GROUND FLOOR
AS EXISTING

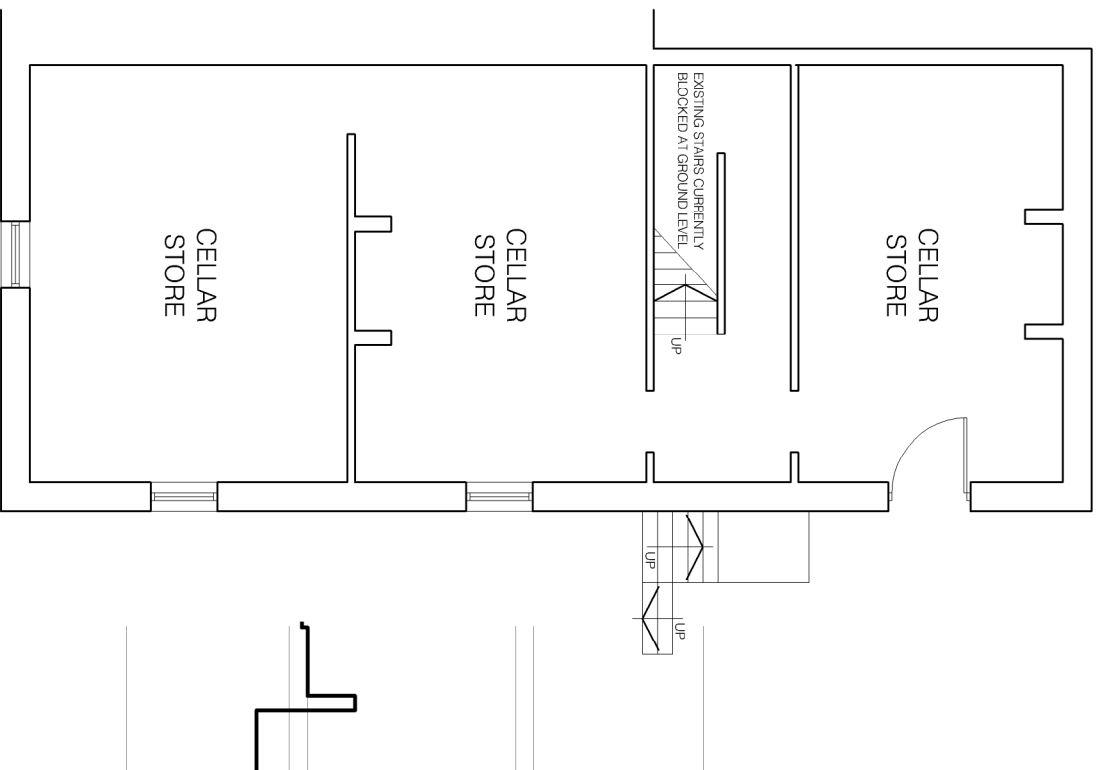


BASEMENT
AS EXISTING

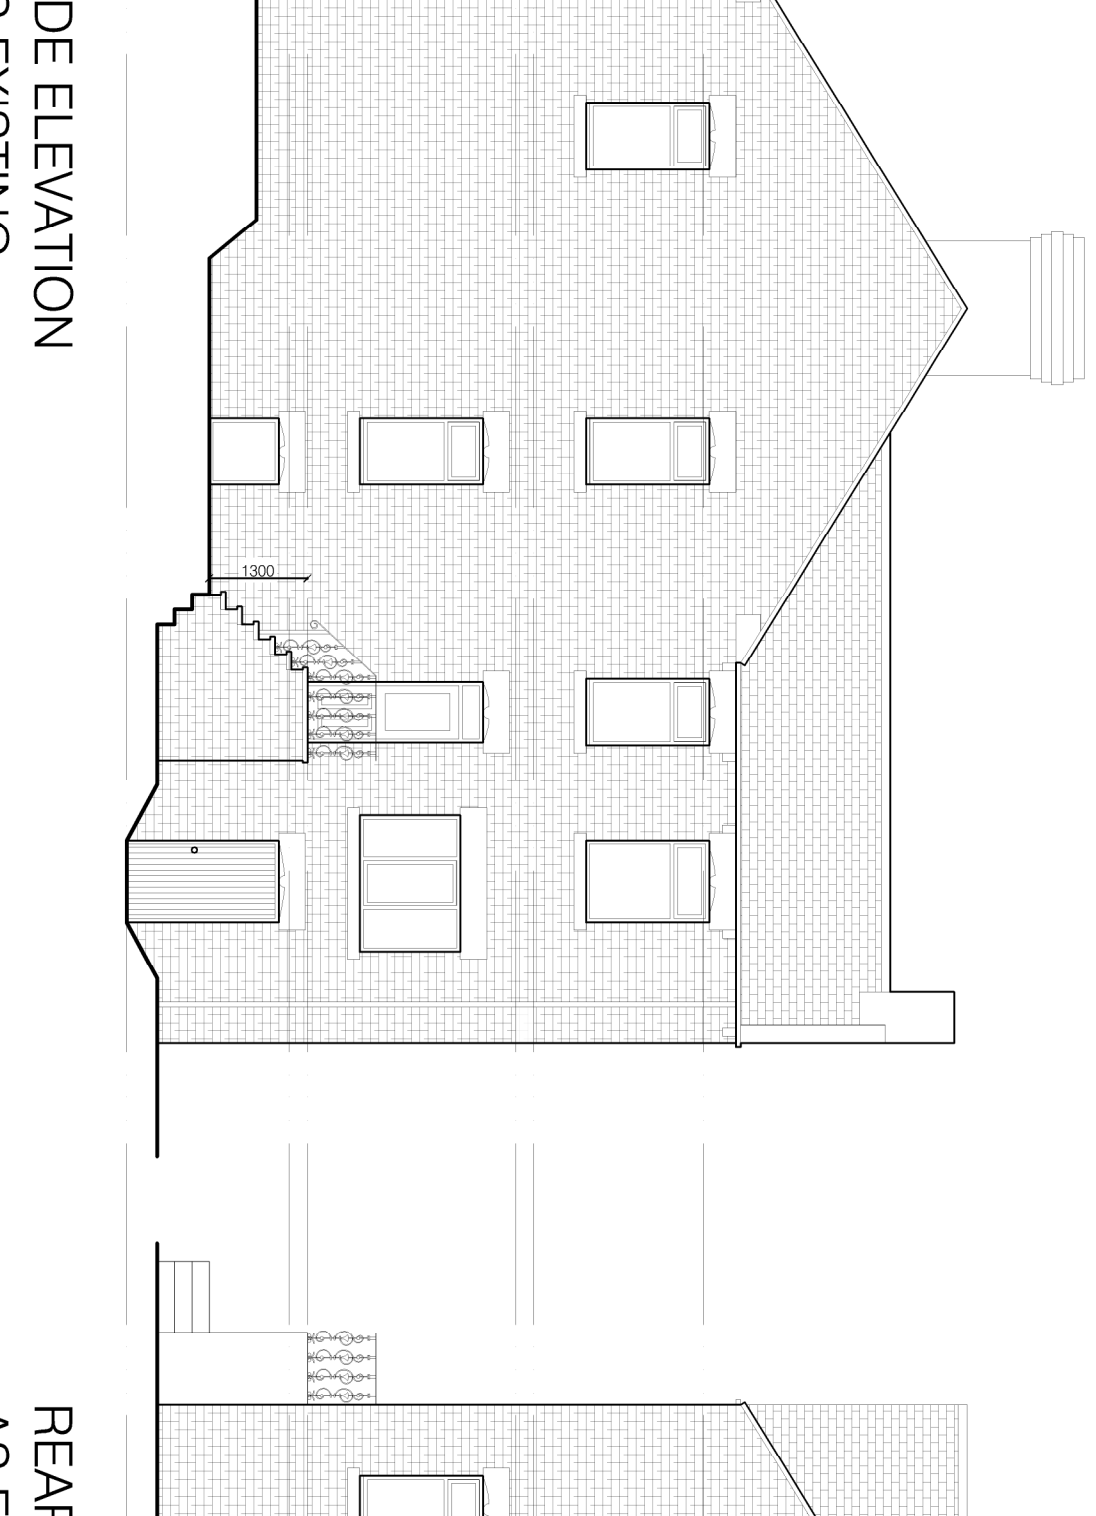


SIDE ELEVATION
AS EXISTING

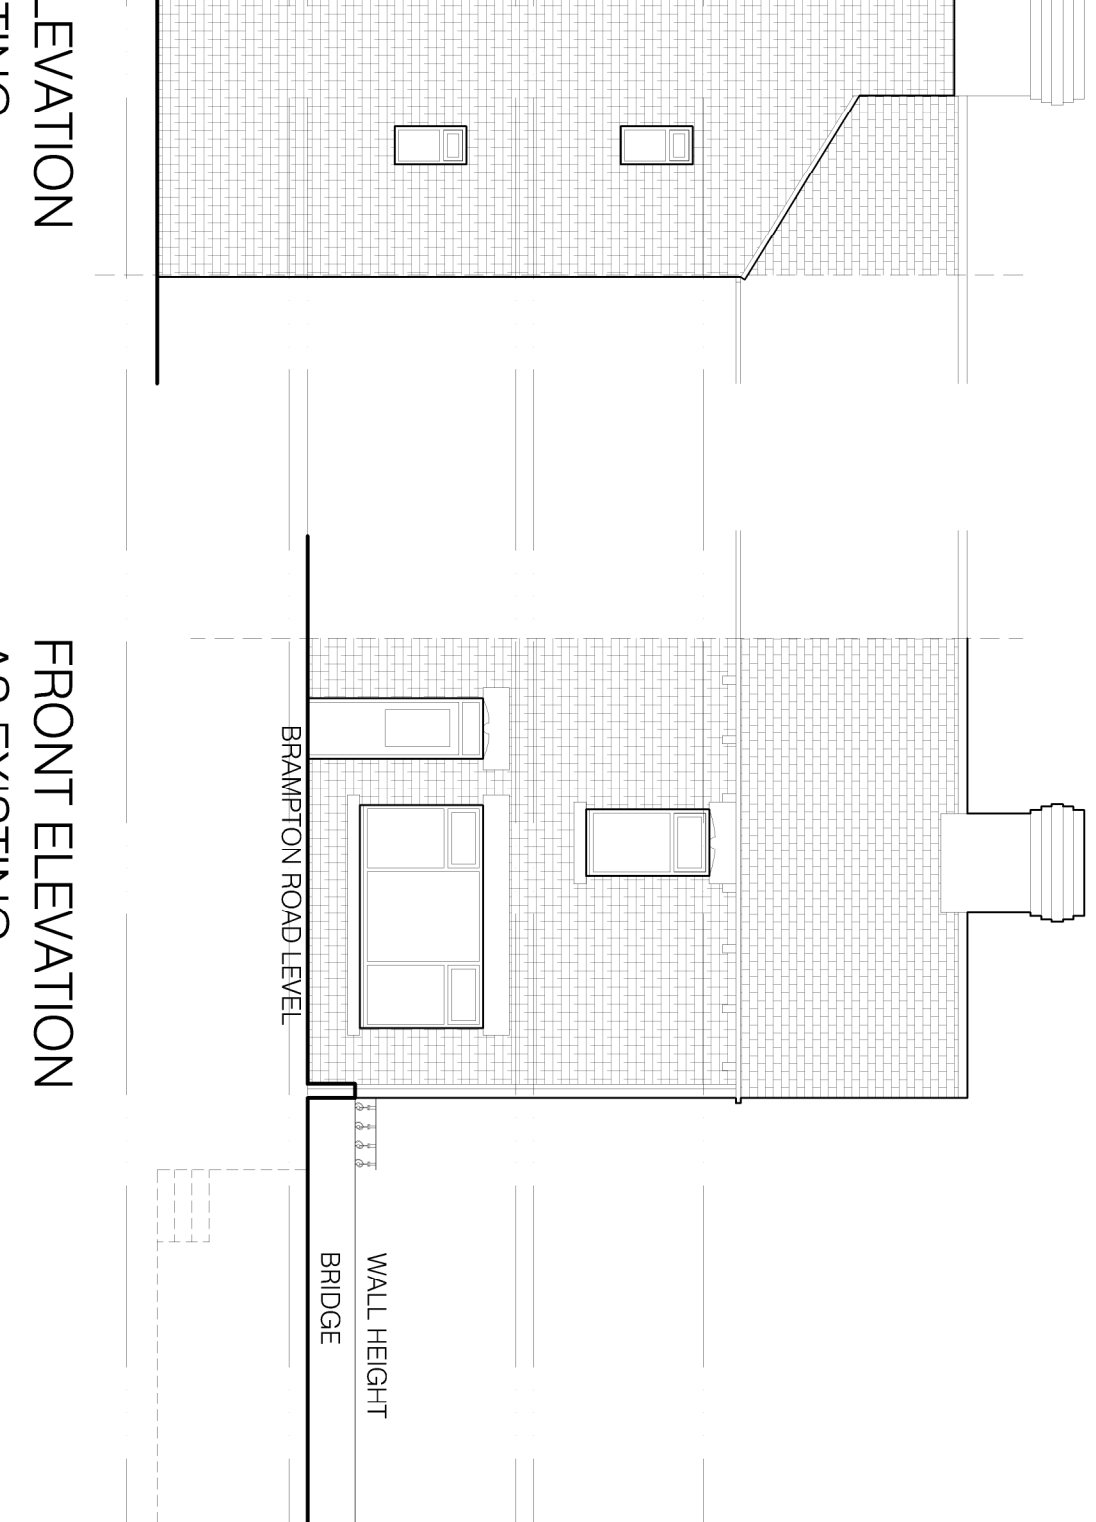


REAR ELEVATION
AS EXISTING

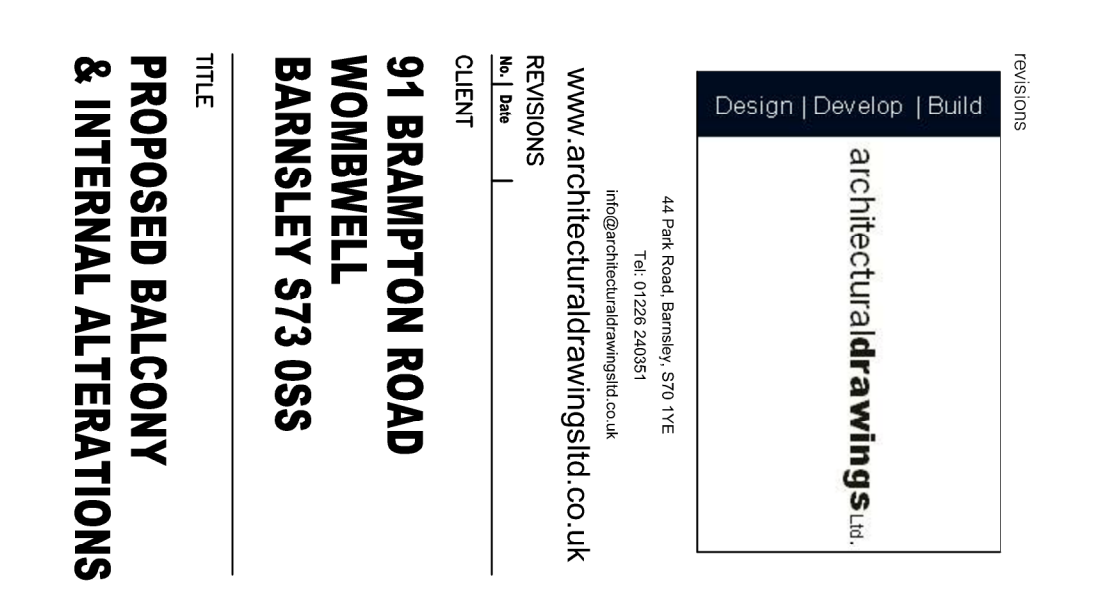

FRONT ELEVATION
AS EXISTING

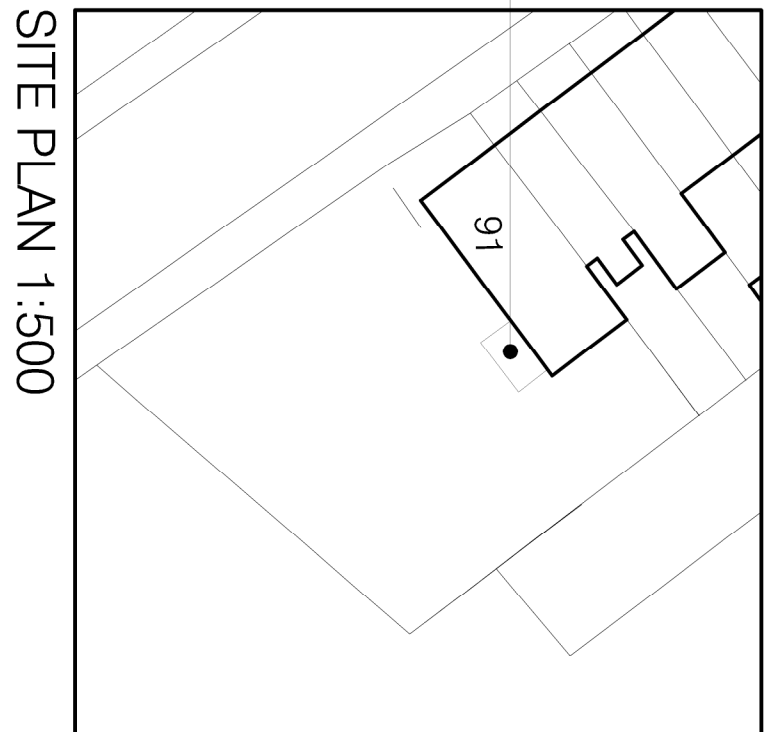

SITE PLAN 1:500

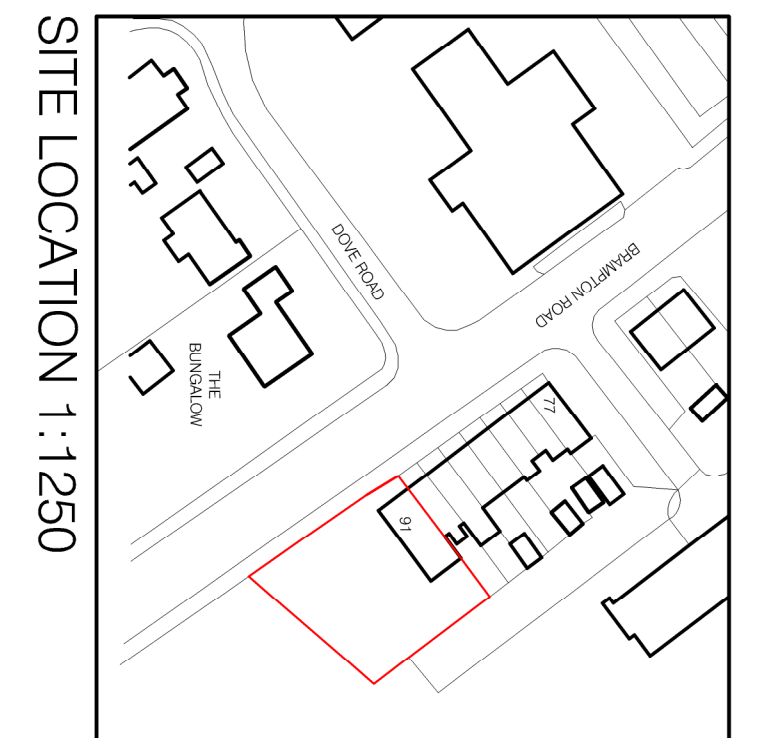

SITE LOCATION 1:1250

91 BRAMPTON ROAD - PROPOSED EXTENSION AND ALTERATIONS

revisions

architecturaldrawings Ltd.

44 Park Road, Barnsley, S70 1YE

info@architecturaldrawingsltd.co.uk

www.architecturaldrawingsltd.co.uk

REVISIONS

CLIENT

91 BRAMPTON ROAD

WOMBWELL

BARNSELEY S73 0SS

TITLE

PROPOSED BALCONY

& INTERNAL ALTERATIONS

DRAWING STATUS

PLANNING APPLICATION

SCALE

1:100 @ A1

DATE

DEC 2018

JOB NO.

DRAWING NUMBER

REV

812

01

.