



RESPONSIBILITY IS NOT ACCEPTED FOR OTHERS SCALING DIRECTLY FROM THIS DRAWING. DO NOT SCALE FROM THIS DRAWING. USE WRITTEN DIMENSIONS ONLY.

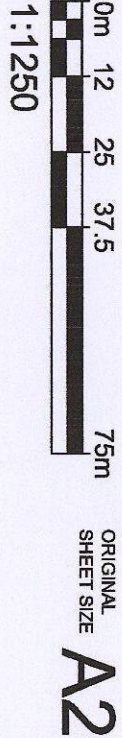

KEY PLAN

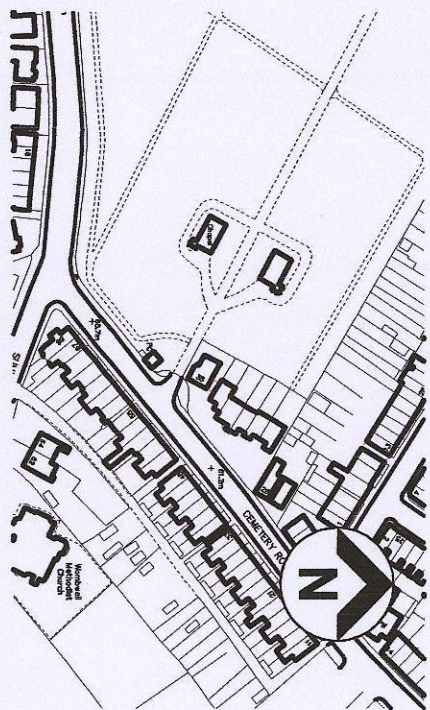

THIS DRAWING IS PRODUCED FOR USE IN THIS PROJECT ONLY AND MAY NOT BE USED FOR ANY OTHER PURPOSE. THE USER OF THIS DRAWING OTHER THAN THE PURPOSE FOR WHICH IT WAS INTENDED IN CONNECTION WITH THIS PROJECT AS RECORDED IN THE PURPOSE FOR ISSUE AND FILE STATUS CODE.

THIS DRAWING MAY NOT BE REPRODUCED IN ANY FORM WITHOUT PRIOR WRITTEN AGREEMENT OF NPS PROPERTY CONSULTANTS LTD.

© CROWN COPYRIGHT AND DATABASE RIGHTS 2016 ORDNANCE SURVEY LICENCE NUMBER 100022284

Notes:

FIRST ISSUE				
PO				
COMMENT				
REV	DRAWN	DATE	CHECKED	DATE
DATE	DATE	DATE	DATE	DATE



NPS Ramsley Ltd
Galaxy Plaza, Spenville, St. Ramsley, South Yorkshire, S70 2RD
Tel: 01228 774605, Email: ramsey@nps.co.uk, web: www.nps.co.uk

CLIENT

BEREYMENT SERVICES


PROJECT

CONVERSION OF WOMBELL CHAPEL
TO PROVIDE COMMUNITY FACILITY

TITLE

SITE PLAN


SCALES	DISCIPLINE	PROJECT NUMBER
1:1250	ARCHITECT	16-1-1016
DRAWING NUMBER		
NPS-DR-A-(90)-010		REV CODE
STATUS CODE		P1
PURPOSE OF ISSUE		
S2		INFORMATION
		LS
		DRAWN BY

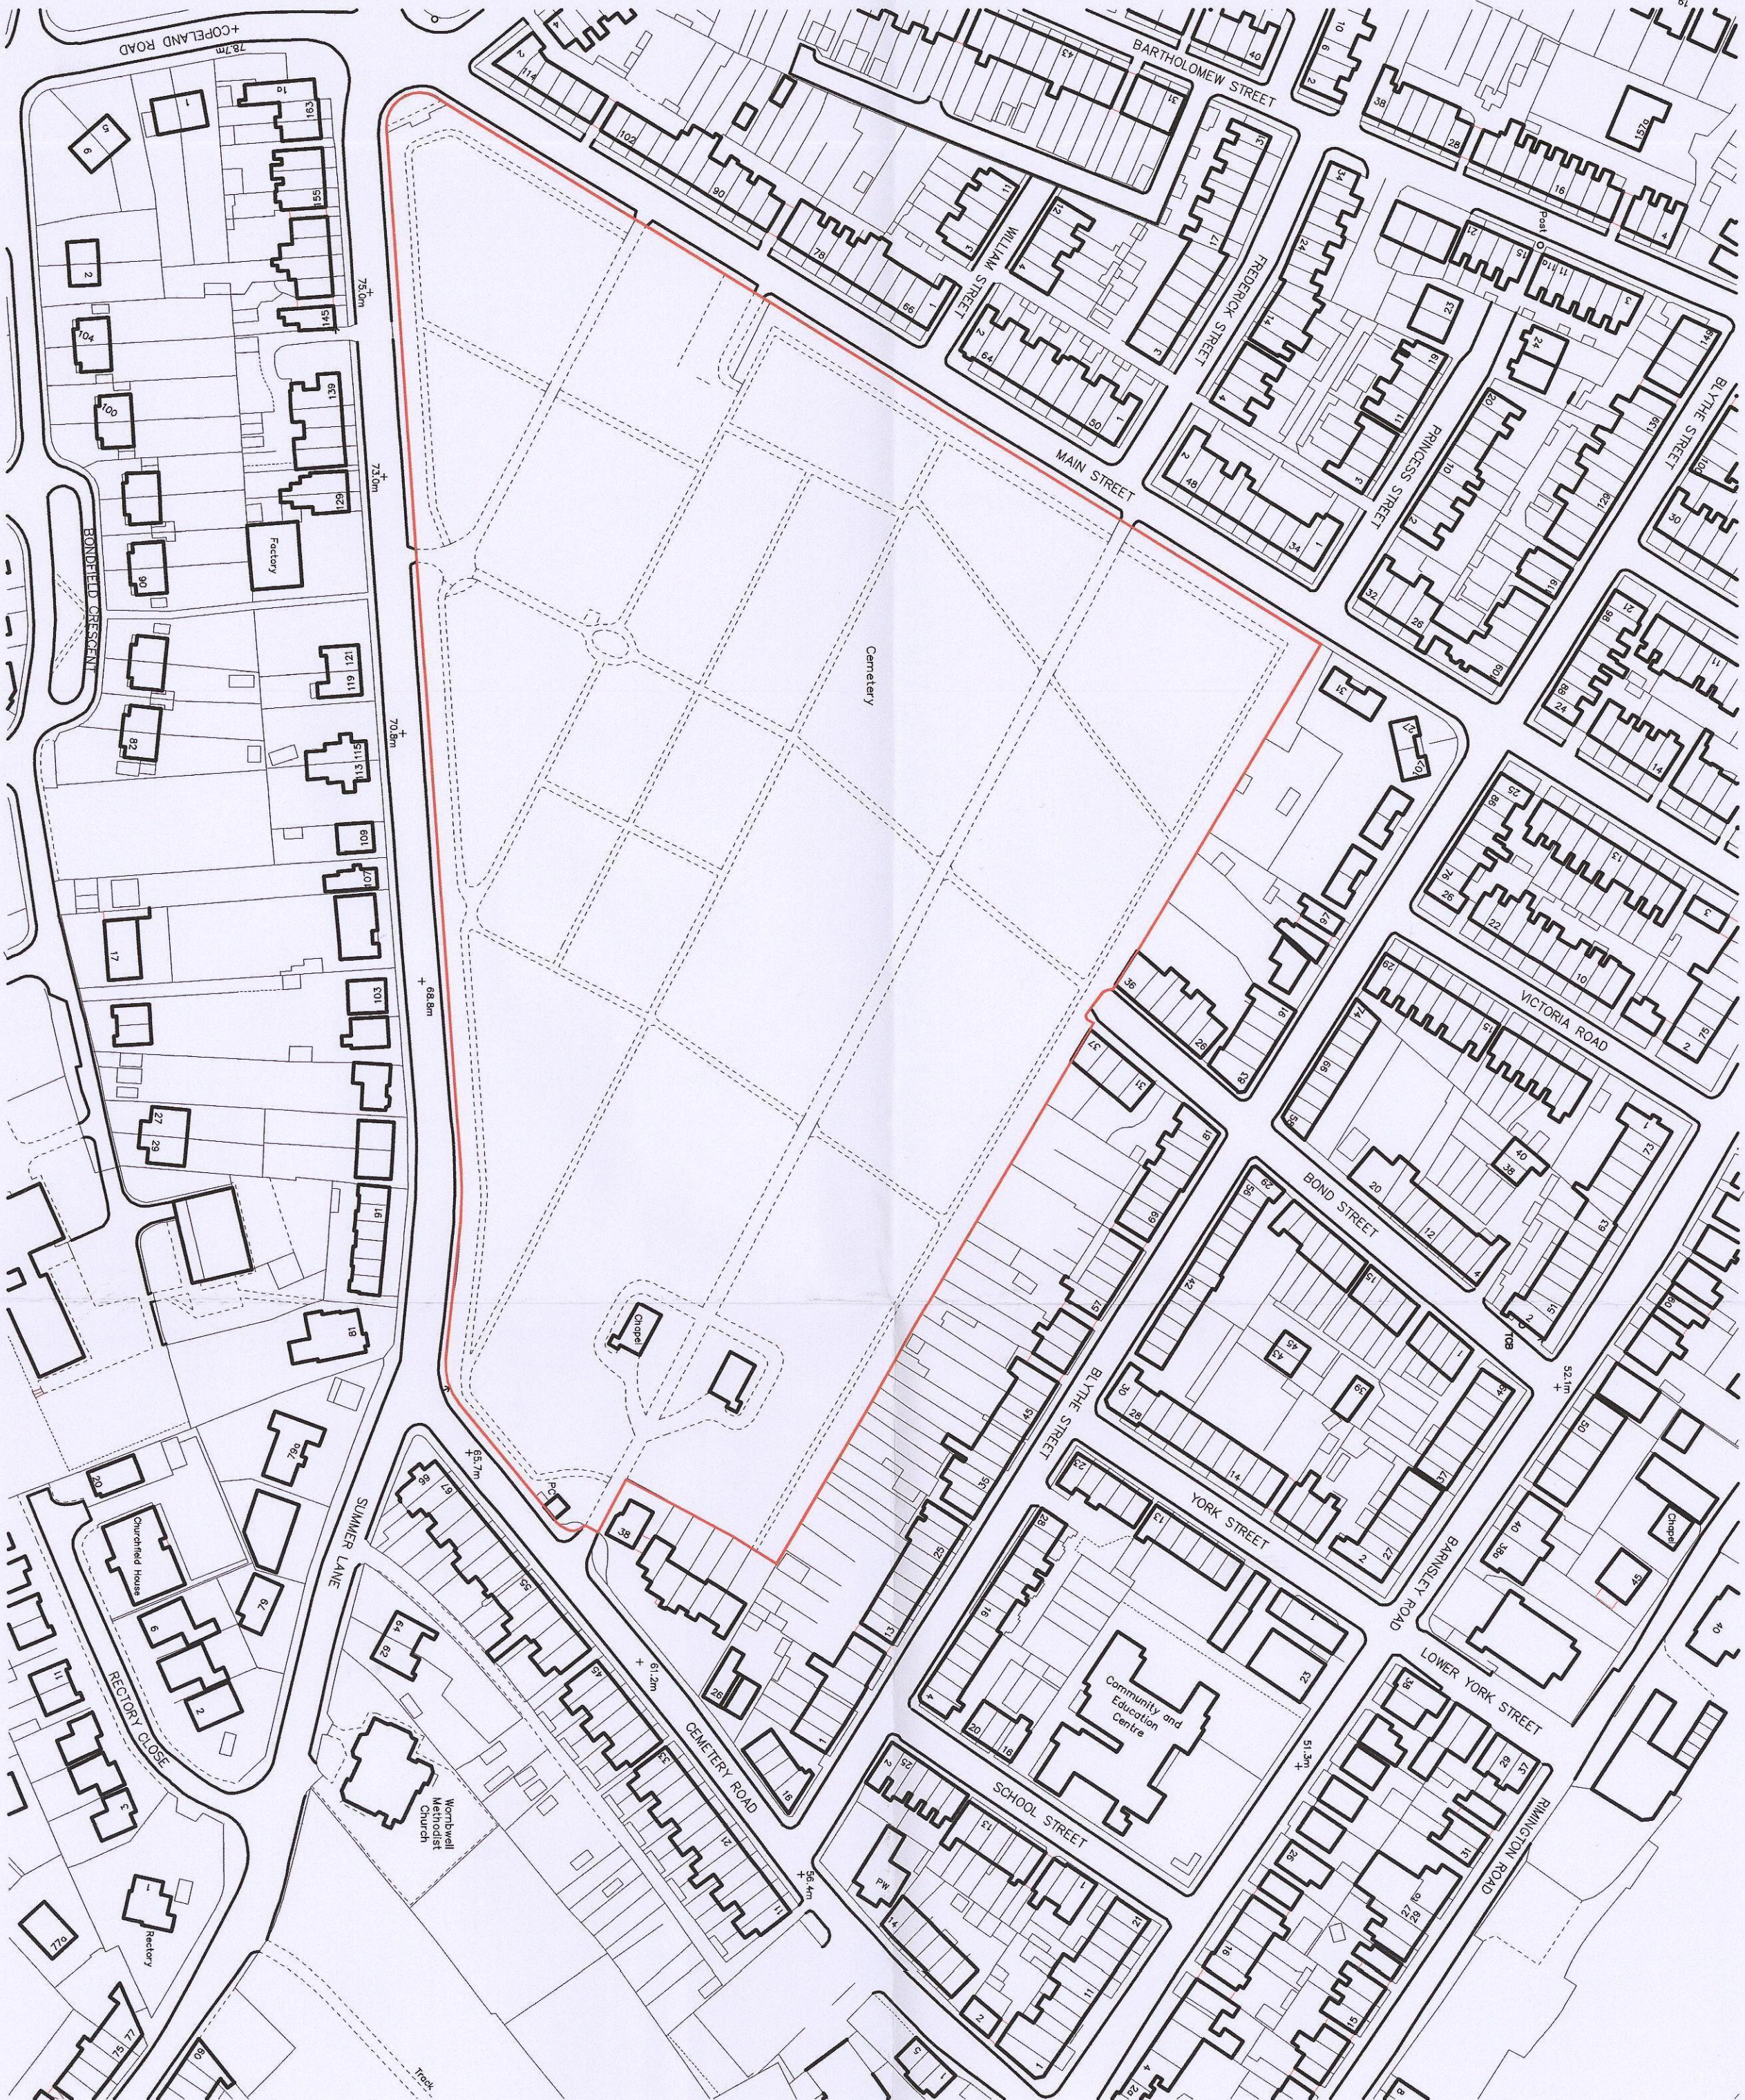

RESPONSIBILITY IS NOT ACCEPTED FOR OTHERS SCALING DIRECTLY FROM THIS DRAWING. DO NOT SCALE FROM THIS DRAWING. USE WRITTEN DIMENSIONS ONLY.



KEY PLAN

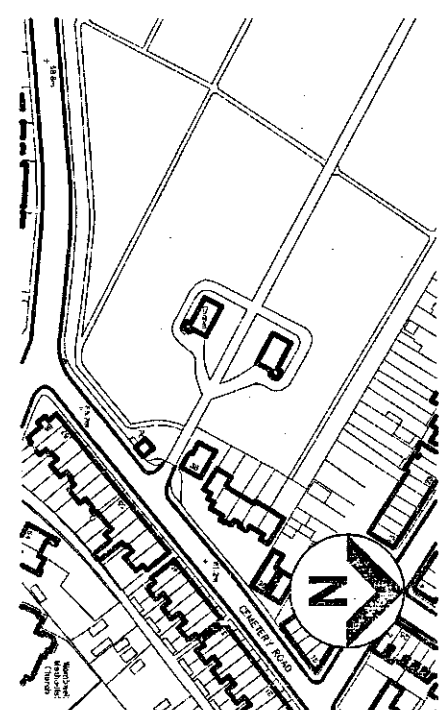

THIS DRAWING IS PRODUCED FOR USE IN THIS PROJECT ONLY AND MAY NOT BE USED FOR ANY OTHER PURPOSE. NPS CONSULTANTS ACCEPT NO LIABILITY FOR THE USE OF THIS DRAWING OTHER THAN THE PURPOSE FOR WHICH IT WAS INTENDED IN CONNECTION WITH THIS PROJECT AS RECORDED IN THE PURPOSE FOR ISSUE AND FILE STATUS CODE.

THIS DRAWING MAY NOT BE REPRODUCED IN ANY FORM WITHOUT PRIOR WRITTEN AGREEMENT OF NPS PROPERTY CONSULTANTS LTD.

© CROWN COPYRIGHT AND DATABASE RIGHTS 2015 ORDNANCE SURVEY LICENCE NUMBER 100022864

Notes:

FIRST ISSUE			
P0			
COMMENT			
REV	DRAWN	DATE	CHECKED
		DATE	APPROVED
			DATE



NPS Bartley Ltd
Gainsley Place, Socklethorpe, South Yorkshire, S60 7JN
Tel: 01228 774805 Email: bartley@nps.co.uk website: nps.co.uk

CLIENT

BEREYMENT SERVICES


PROJECT

CONVERSION OF WOMBELL CHAPEL
TO PROVIDE COMMUNITY FACILITY


TITLE

EXISTING ELEVATIONS


SCALES		DISCIPLINE	PROJECT NUMBER
1:100	ARCHITECT	16-1-1016	
DRAWING NUMBER			REV CODE
NPS-DR-A(41)-100			P1
STATUS CODE		PURPOSE OF ISSUE	DRAWN BY
S2		INFORMATION	LS

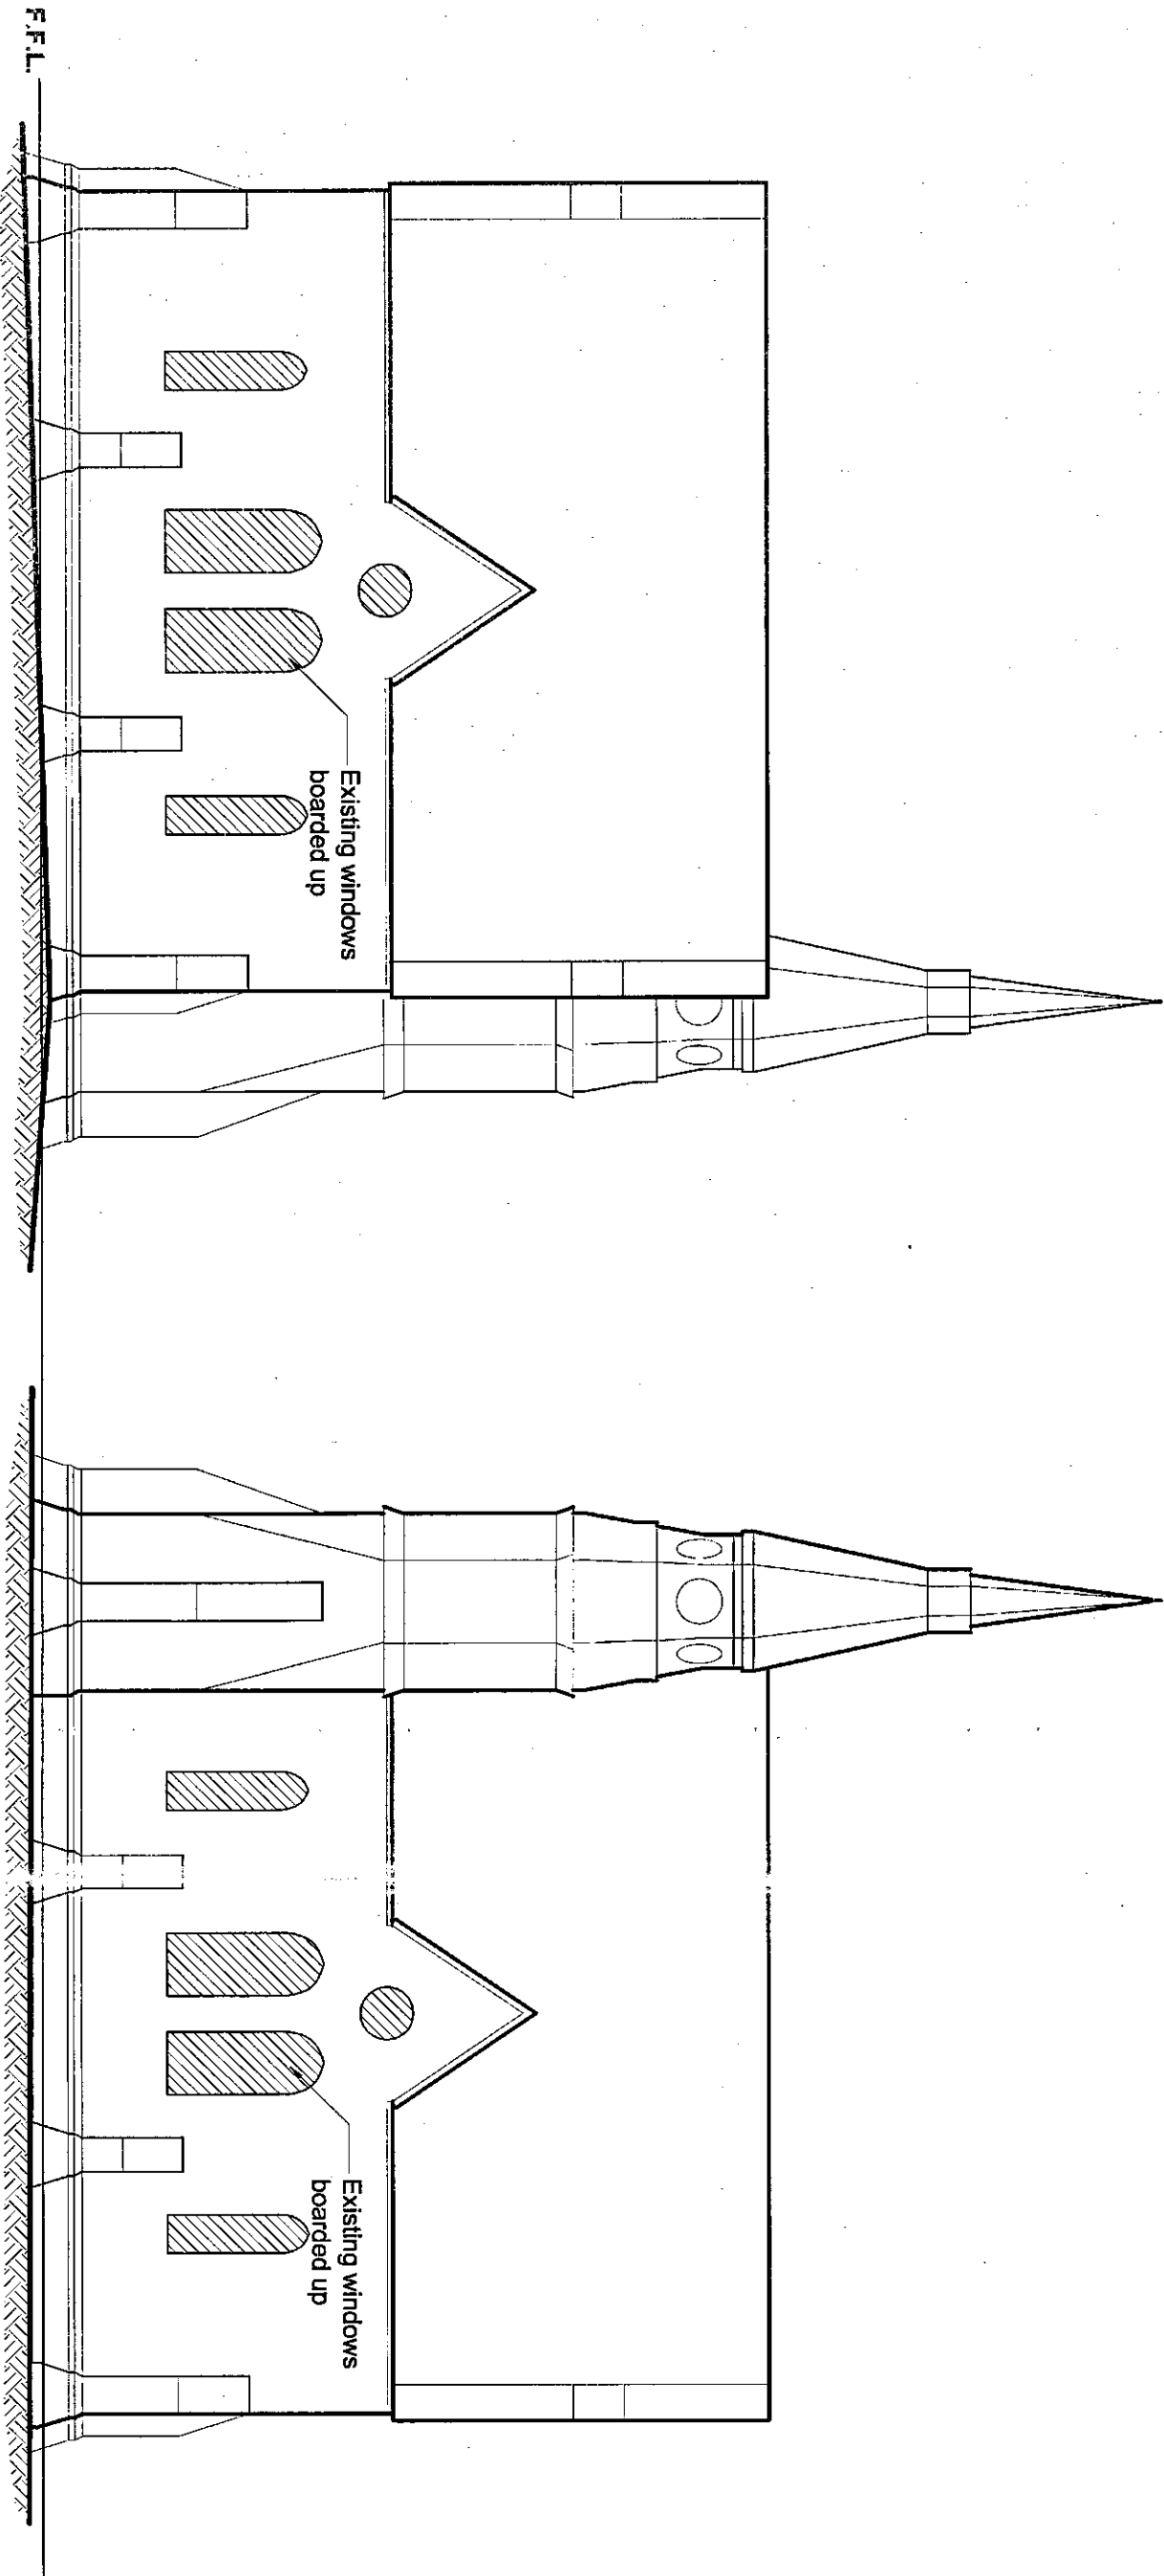

EXISTING ELEVATION A

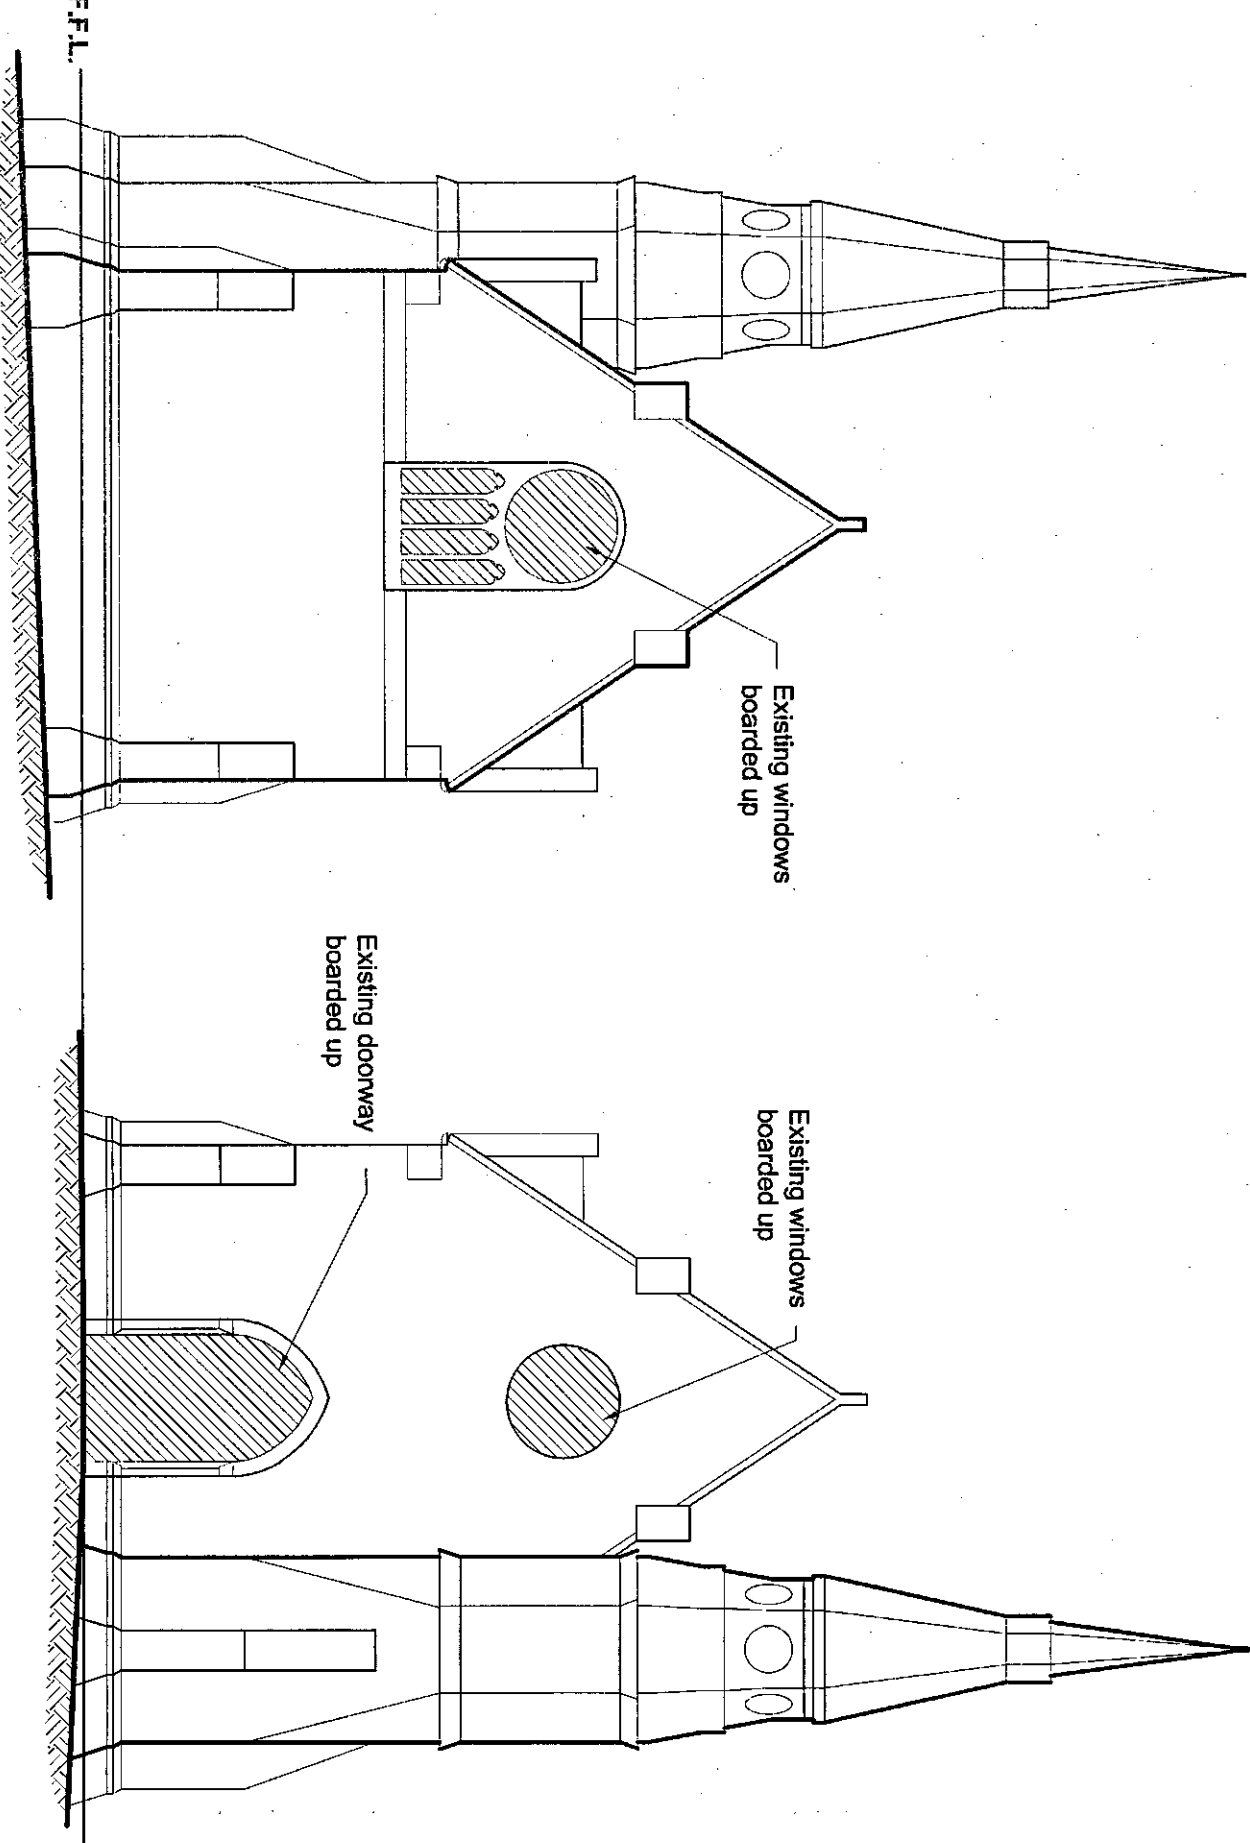

EXISTING ELEVATION B

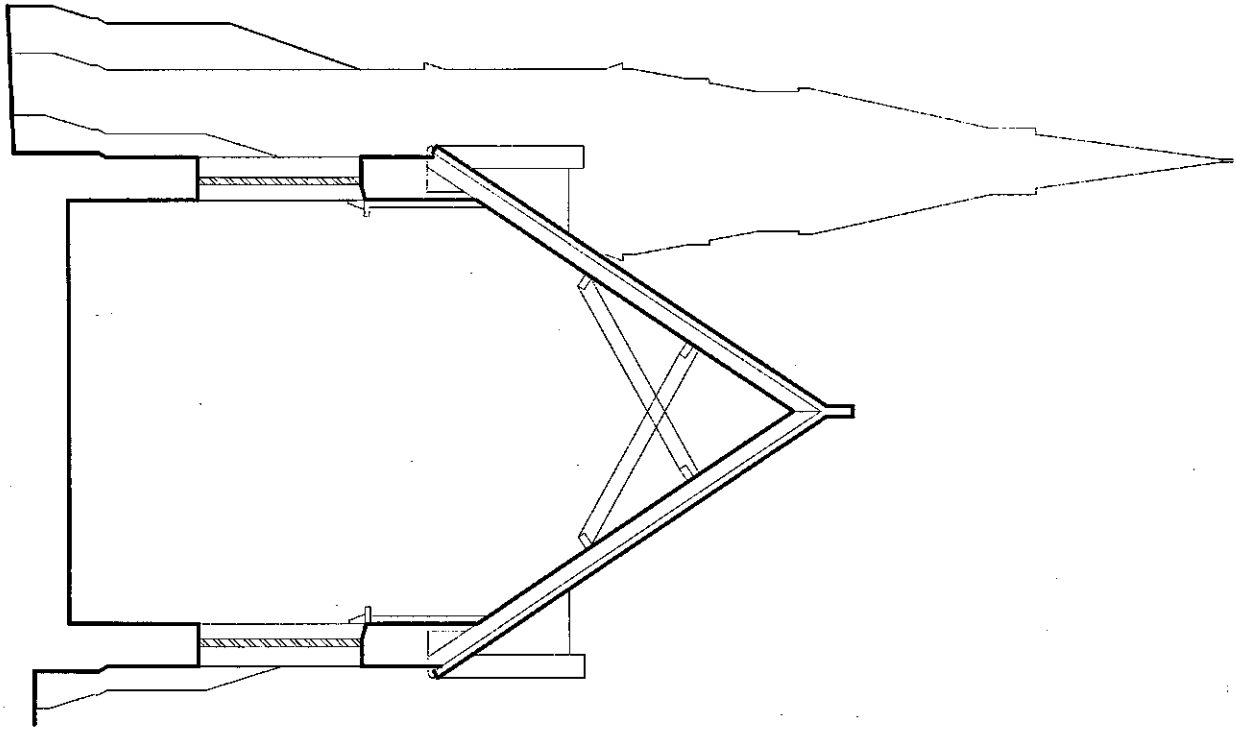

EXISTING SECTION A-A

0m 1 2 3 6m

1:100

ORIGINAL SHEET SIZE A2

THIS DRAWING MAY NOT BE REPRODUCED IN ANY FORM WITHOUT PRIOR WRITTEN AGREEMENT OF NPS PROPERTY CONSULTANTS LTD.

Notes:




STATUS CODE	PURPOSE OF ISSUE	DRAWN BY
S2	INFORMATION	LS

© COPYRIGHT NPS GROUP 2015

RESPONSIBILITY IS NOT ACCEPTED FOR OTHERS SCALING DIRECTLY FROM THIS DRAWING. DO NOT SCALE FROM THIS DRAWING. USE WRITTEN DIMENSIONS ONLY.



KEY PLAN

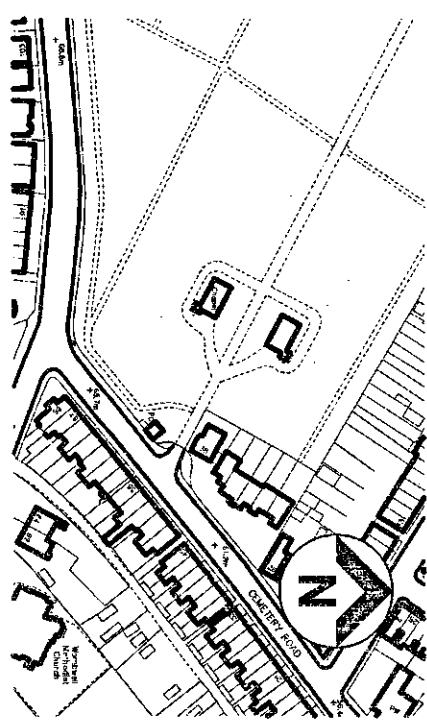

THIS DRAWING IS PRODUCED FOR USE IN THIS PROJECT ONLY AND MAY NOT BE USED FOR ANY OTHER PURPOSE. NPS PROPERTY CONSULTANTS LTD ACCEPT NO LIABILITY FOR THE USE OF THIS DRAWING OTHER THAN THE PURPOSE FOR WHICH IT WAS INTENDED IN CONNECTION WITH THIS PROJECT AS RECORDED IN THE PURPOSE FOR ISSUE AND FILE STATUS CODE.

THIS DRAWING MAY NOT BE REPRODUCED IN ANY FORM WITHOUT PRIOR WRITTEN AGREEMENT OF NPS PROPERTY CONSULTANTS LTD.

© CROWN COPYRIGHT AND DATABASE RIGHTS 2015 ORDNANCE SURVEY
LICENCE NUMBER 100022264

Notes:

FIRST ISSUE				
PO				
COMMENT				
REV	DRAWN	DATE	CHECKED	DATE
DATE	DATE	DATE	DATE	DATE



NPS Barnsley Ltd
Gateway Plaza, Barnsley, South Yorkshire, S70 2RD
Tel: 01226 774605, Email: barnsley@nps.co.uk, web: www.nps.co.uk

CLIENT

BEREAVEMENT SERVICES

PROJECT

CONVERSION OF WOMBWEIL CHAPEL
TO PROVIDE COMMUNITY FACILITY

TITLE


EXISTING PLAN

SCALES	DISCIPLINE	PROJECT NUMBER
1:50	ARCHITECT	16-1-1016
DRAWING NUMBER		REV CODE
NPS-DR-A-(21)- 020		P1
STATUS CODE	PURPOSE OF ISSUE	DRAWN BY
S2	INFORMATION	LS

RESPONSIBILITY IS NOT ACCEPTED FOR OTHERS SCALING DIRECTLY FROM THIS DRAWING. DO NOT SCALE FROM THIS DRAWING. USE WRITTEN DIMENSIONS ONLY.



KEY PLAN

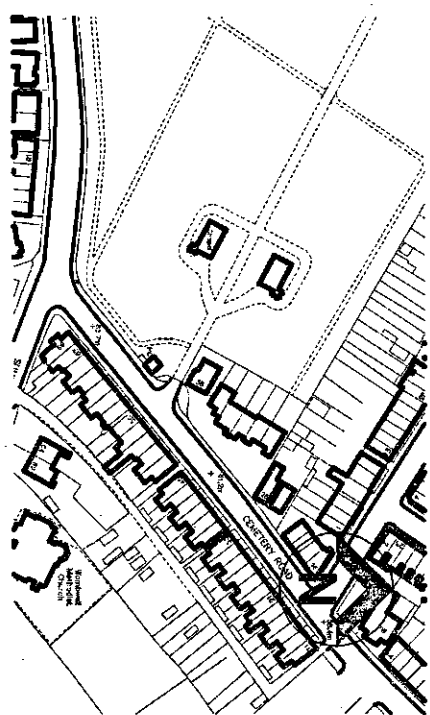

THIS DRAWING IS PRODUCED FOR USE IN THIS PROJECT ONLY AND MAY NOT BE USED FOR ANY OTHER PURPOSE. NPS PROPERTY CONSULTANTS LTD ACCEPT NO LIABILITY FOR THE USE OF THIS DRAWING OTHER THAN THE PURPOSE FOR WHICH IT WAS INTENDED IN CONNECTION WITH THIS PROJECT AS RECORDED IN THE PURPOSE FOR ISSUE AND FILE STATUS CODE.

THIS DRAWING MAY NOT BE REPRODUCED IN ANY FORM WITHOUT PRIOR WRITTEN AGREEMENT OF NPS PROPERTY CONSULTANTS LTD.

© CROWN COPYRIGHT AND DATABASE RIGHTS 2015 ORDNANCE SURVEY LICENCE NUMBER 100022264

Notes:

FIRST ISSUE					
P0					
COMMENT					
REV	DRAWN	DATE	CHECKED	DATE	APPROVED



NPS Barnsley Ltd
Gateway Plaza, Spenning & Barnsley, South Yorkshire, S70 2BC
Tel: 01228 774606, Email: barnes@nps.co.uk, web: www.nps.co.uk

CLIENT

BEREAVEMENT SERVICES


PROJECT

CONVERSION OF WOMBWELL CHAPEL
TO PROVIDE COMMUNITY FACILITY

TITLE

PROPOSED PLAN

PROPOSED GROUND FLOOR PLAN

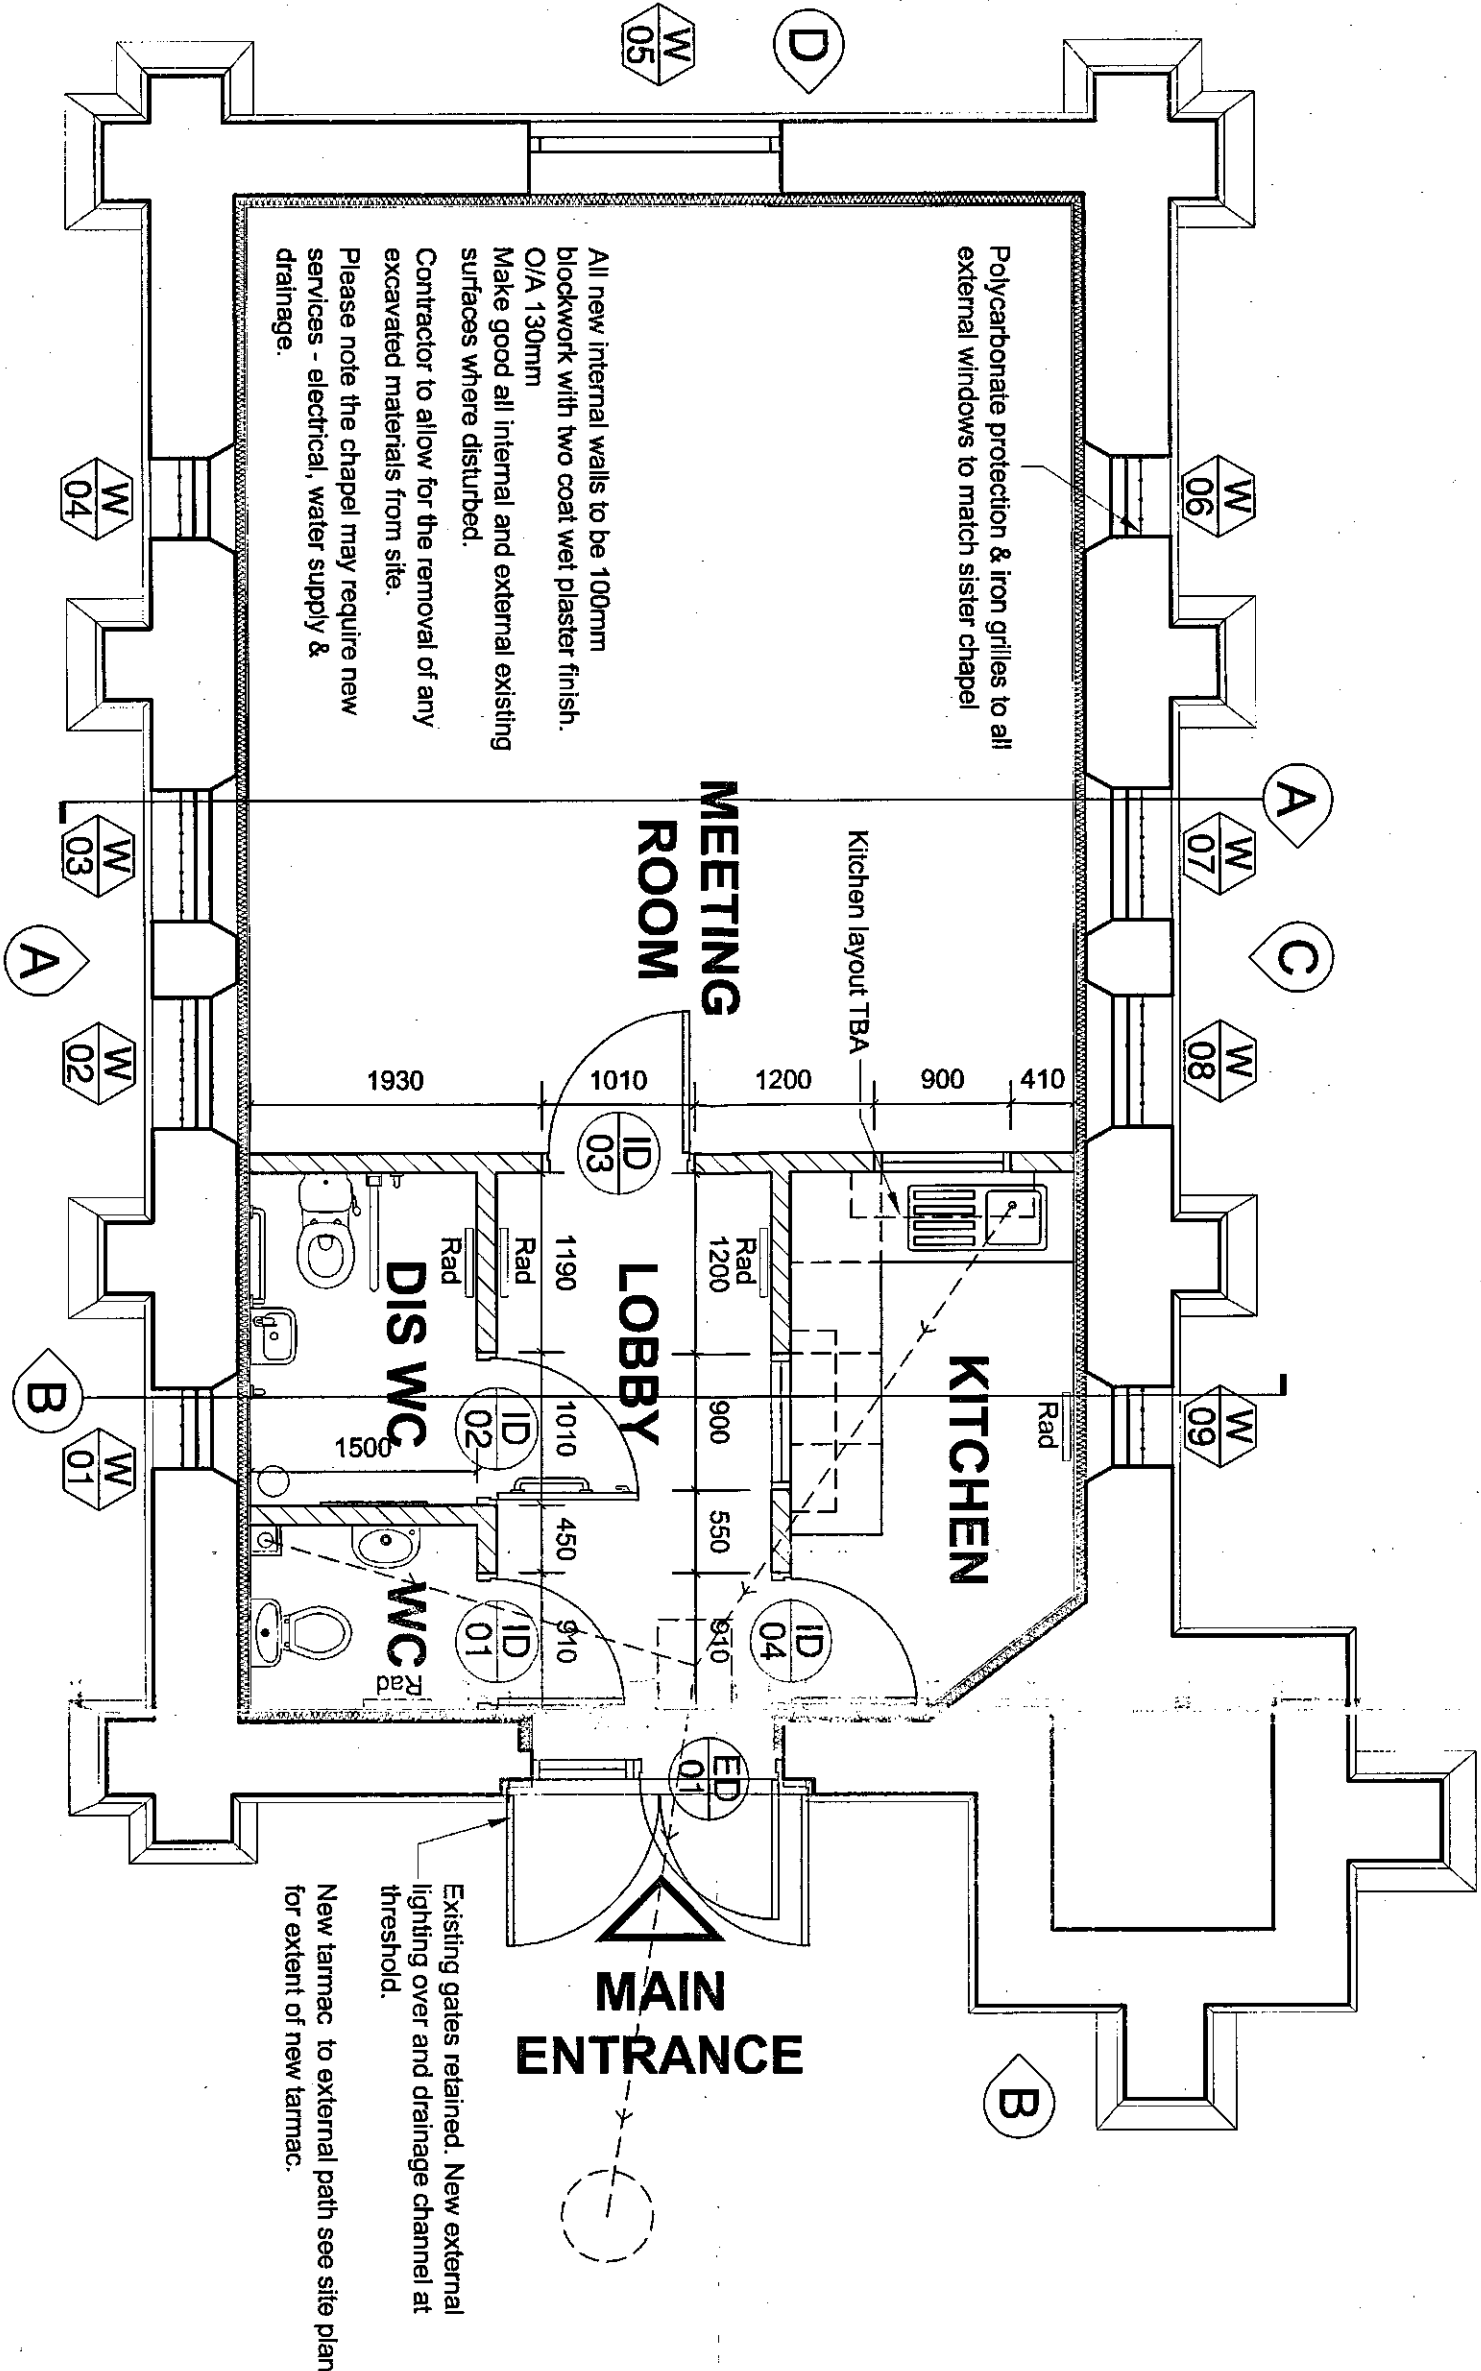

SCALES	DISCIPLINE	PROJECT NUMBER
1:50	ARCHITECT	16-1-1016
DRAWING NUMBER		REV CODE
NPS-DR-A-(21)-021		P1
STATUS CODE	PURPOSE OF ISSUE	DRAWN BY
S2	INFORMATION	LS