
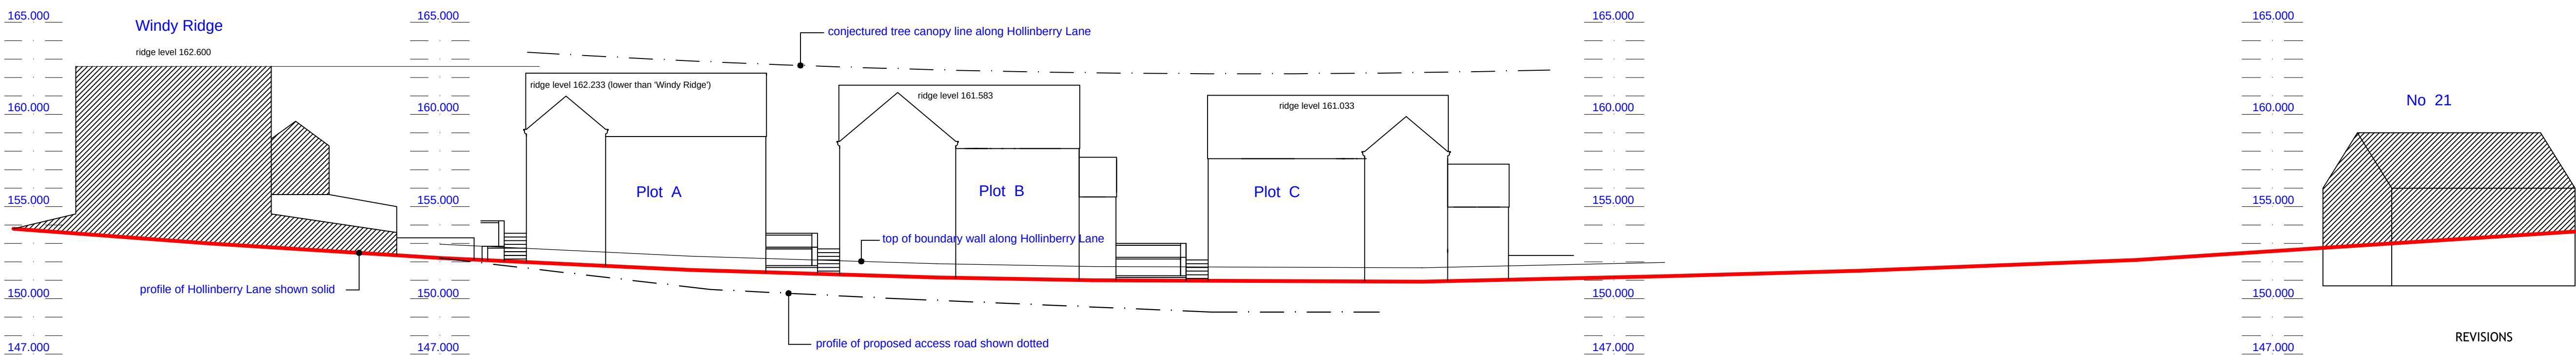


1) This drawing and the design and details depicted thereon are the copyright of Peter Dimberline Chartered Architect.
2) All dimensions on this drawing are to be checked by the Contractor and any discrepancies are to be reported to the Architect.
3) Do not scale critical dimensions off this drawing.
4) Contractor to ensure that all Health & Safety requirements (CDM Regulations) in relation to this project will be complied with.

PROPOSED STREET - SCENE at 1:100
(southwest elevations)

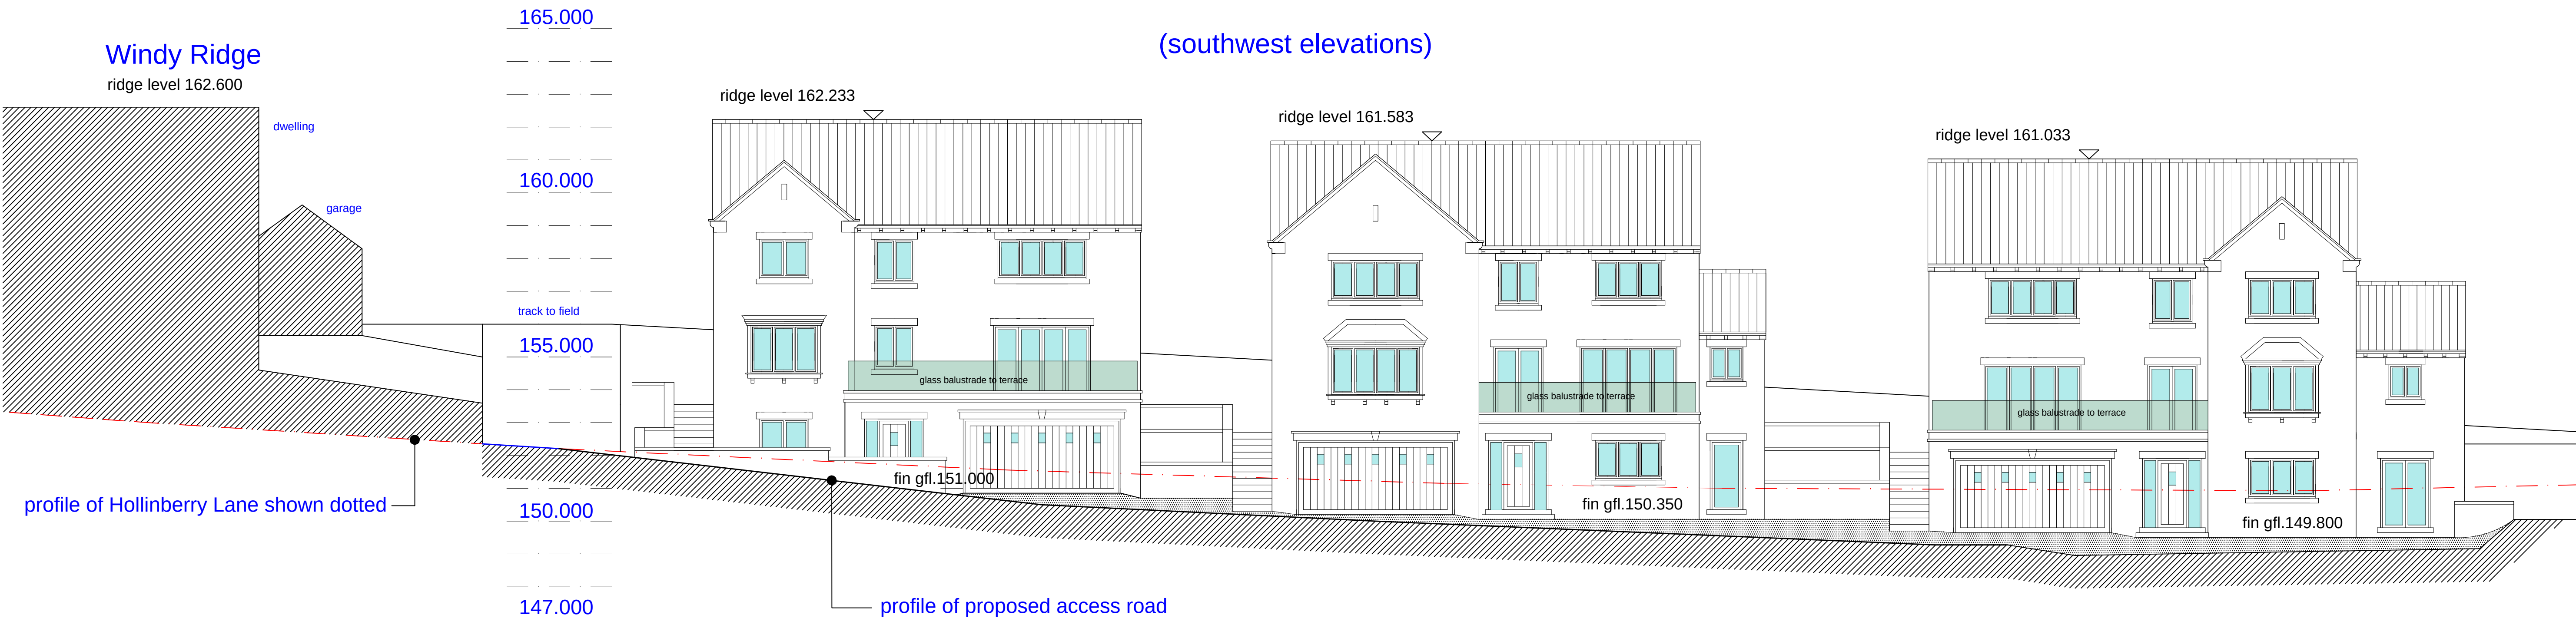

PROPOSED LONGITUDINAL SECTION ALONG HOLLINBERRY LANE at 1:200 (showing relationship with adjacent dwellings)

REVISIONS

PETER DIMBERLINE Dip Arch, RIBA CHARTERED ARCHITECT	
2 TIPSEY COURT, STAINCROSS BARNSELEY, S75 6FZ	
tel/fax (01226) 390947 email: pdimberline@tiscali.co.uk	
CLIENT	Mr S Wragg
PROJECT	Proposed residential development
LOCATION	Site located between 'Windyridge' and no. 21 Hollinberry Lane, Howbrook, Sheffield
DRAWING	Proposed longitudinal section to indicate development profiles at 1:200 and Street-scene at 1:100
SCALES	1:200 and 1:100
DATE	Nov' 16
DRWG No.	2016/18/05
REV.	DRAWN BY PD