


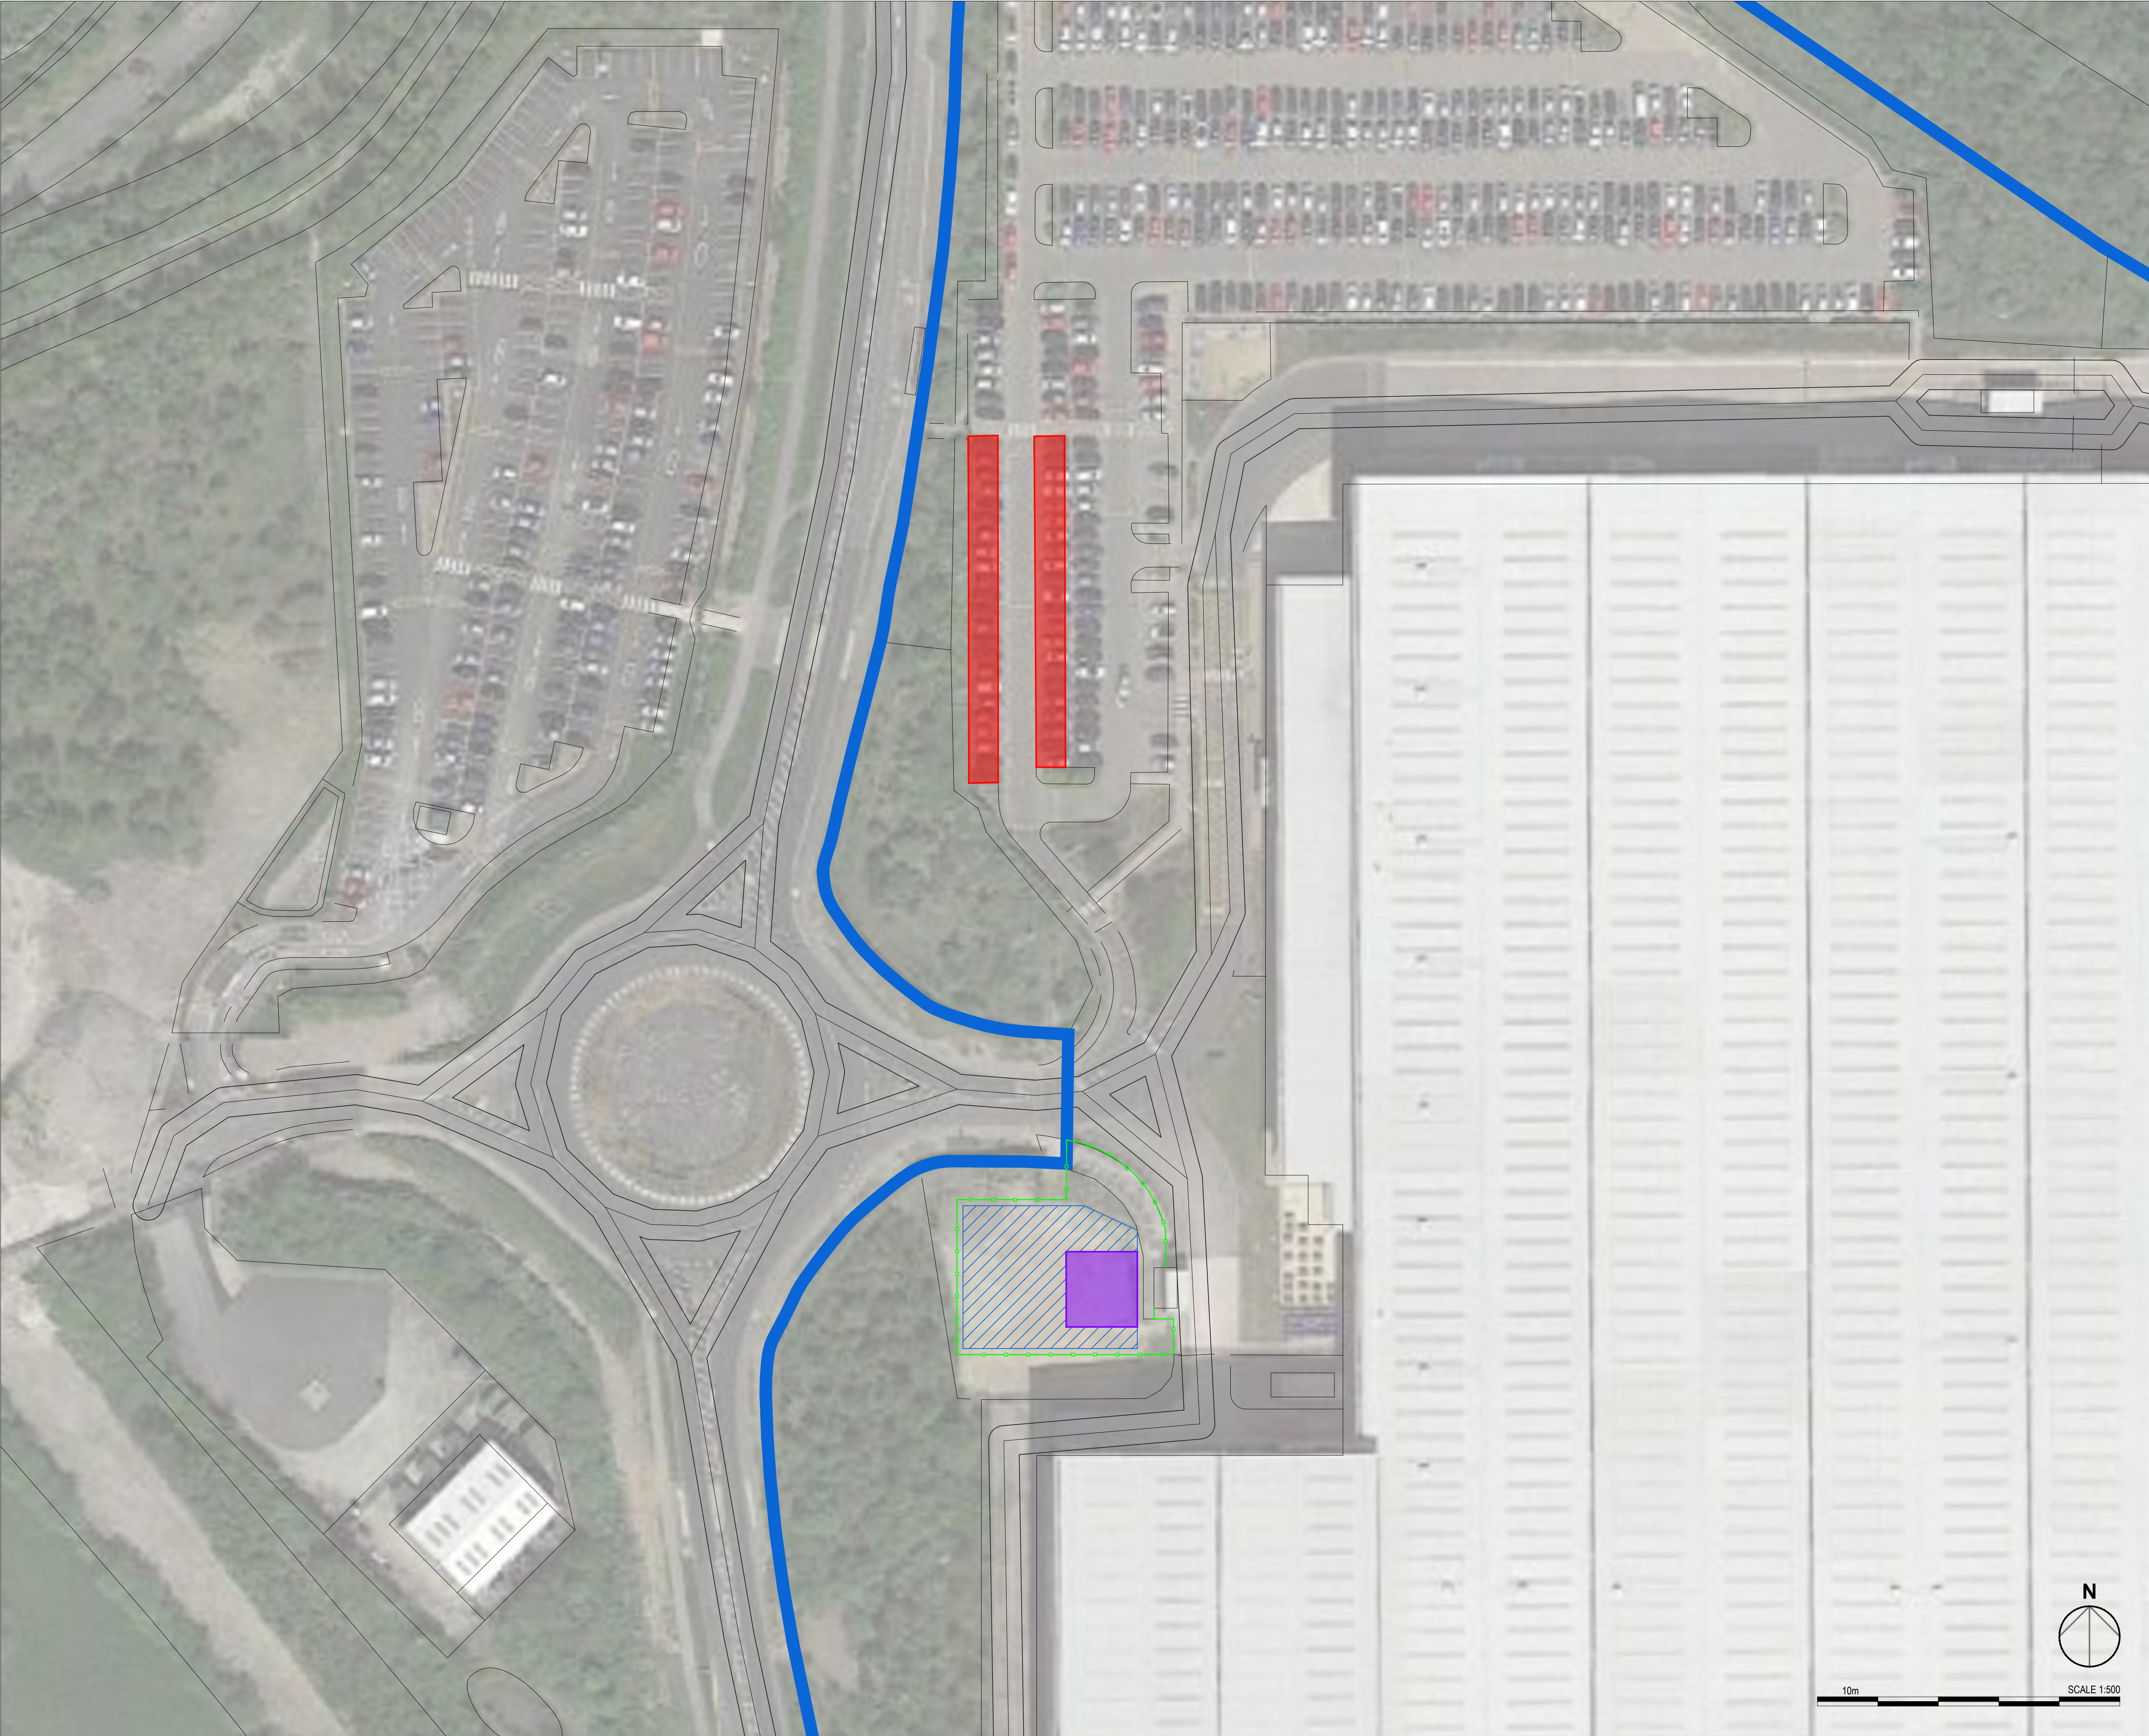

© 2020 RPS Group

Notes

1. This drawing has been prepared in accordance with the scope of RPS's appointment with its client and is subject to the terms and conditions of that appointment. RPS accepts no liability for any use of this document other than by its client and only for the purposes for which it was prepared and provided.
2. If received electronically it is the recipient's responsibility to print to correct scale. Only written dimensions should be used.
3. This drawing should be read in conjunction with all other relevant drawings and specifications.

Key

-  Fenceline
-  Hard Standing
-  Portakabin
-  Car Park Canopy
-  Site Boundary

Rev	Description	By	Ckd	Date
-----	-------------	----	-----	------



MAKING
COMPLEX
EASY

Sherwood House, Sherwood Avenue,
Newark, Nottinghamshire, NG24 1QQ
T:01636 605 700 E: rpsnewark@rpsgroup.com

Client

XPOLogistics

Project

ASOS Barnsley

Title

Proposed Site Plan

RPS Project Number	Scale @ A1	Date Created
NK020343	1:500	11/08/20
Task Team Manager	Information Author	Task Information Manager
KRP	DEC	AE

Status

S1 (Suitable for Information)

Document Number	Revision
SK002	-

Project Code - Originator - Zone - Level - Type - Role - Drawing Number

rpsgroup.com