


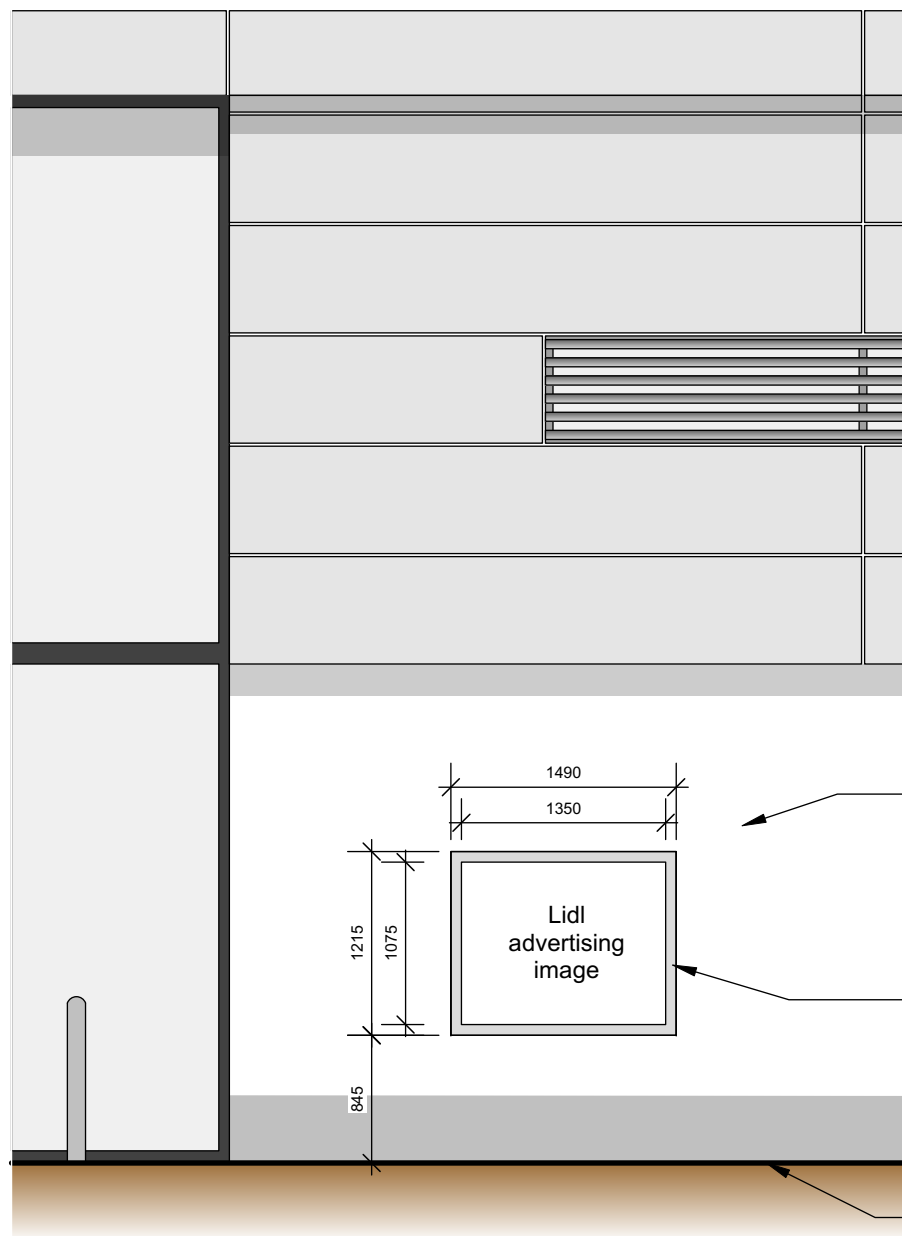


Front Elevation

Existing wall construction
with render finish

Lidl
advertising
image

Internally illuminated 1490 x 1215mm
stainless steel poster display unit,
fixed to the wall using brackets
Colour: Anodised silver

Ground level

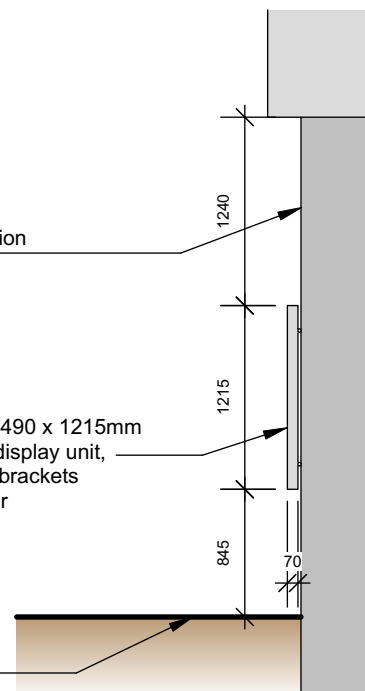

Side Elevation

Rev	Date	Description	Drawn
-----	------	-------------	-------

htcarchitects

York Place Studio
8 Britannia Street
Leeds
LS1 2DZ

T:(0113) 244 3457

W: www.htcarchitects.co.uk
E: info@htcarchitects.co.uk

client

Lidl UK GmbH



project

New Store,
Mitchells Way, Wombwell
Barnsley

drawing title

Illuminated Poster Display
Unit

date December 2015

status Planning Issue

scale 1:50 @ A4

drawn PC checked -

job no. 1849 dwg no. 22 rev. -