


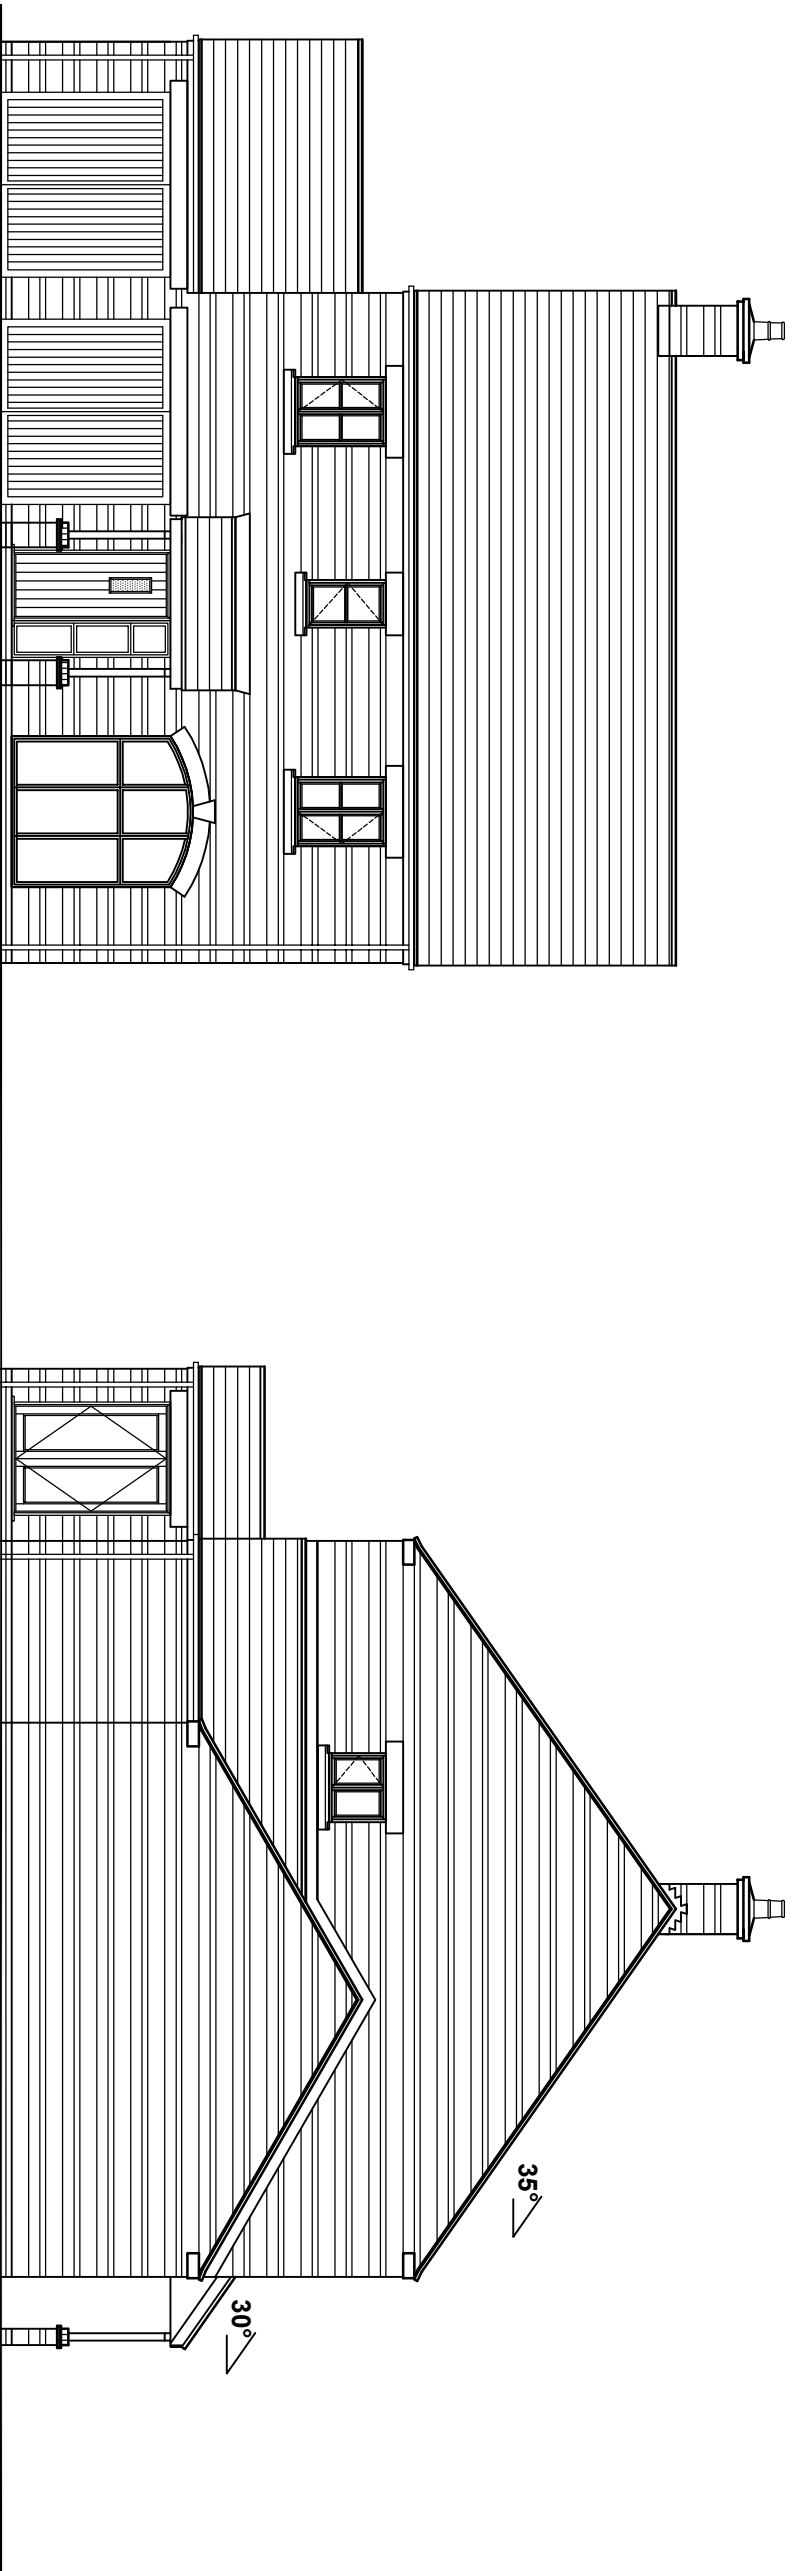

FRONT ELEVATION

SIDE ELEVATION

Rev.	Date	Details



RIPPON HOMES
Leeming Lane South, Mansfield Woodhouse
Nottinghamshire, NG19 9AQ
Tel: 01623 659000 Fax: 01623 420807

PROJECT TITLE		LAND AT CLAYTON LANE, THURNSCOE. S63 0BG	
DRAWING TITLE	Scale :	1 : 100	
	Ref :	RH/TH/F2	
	Revision :	-	
	Date :	07.12.2015	
HOUSETYPE F ELEVATIONS		Drawn By : CDAL	

Carlton Design
Architecture Consultants
7 The Old Dairy Buildings, Winkburn, Nottinghamshire, NG22 8PQ.
tel:- 01636 636333 Facsimile:- 01636 636123
E MAIL: carlton.design@virgin.net