


CLOVERLANDS DRIVE


SITE PLAN AS EXISTING

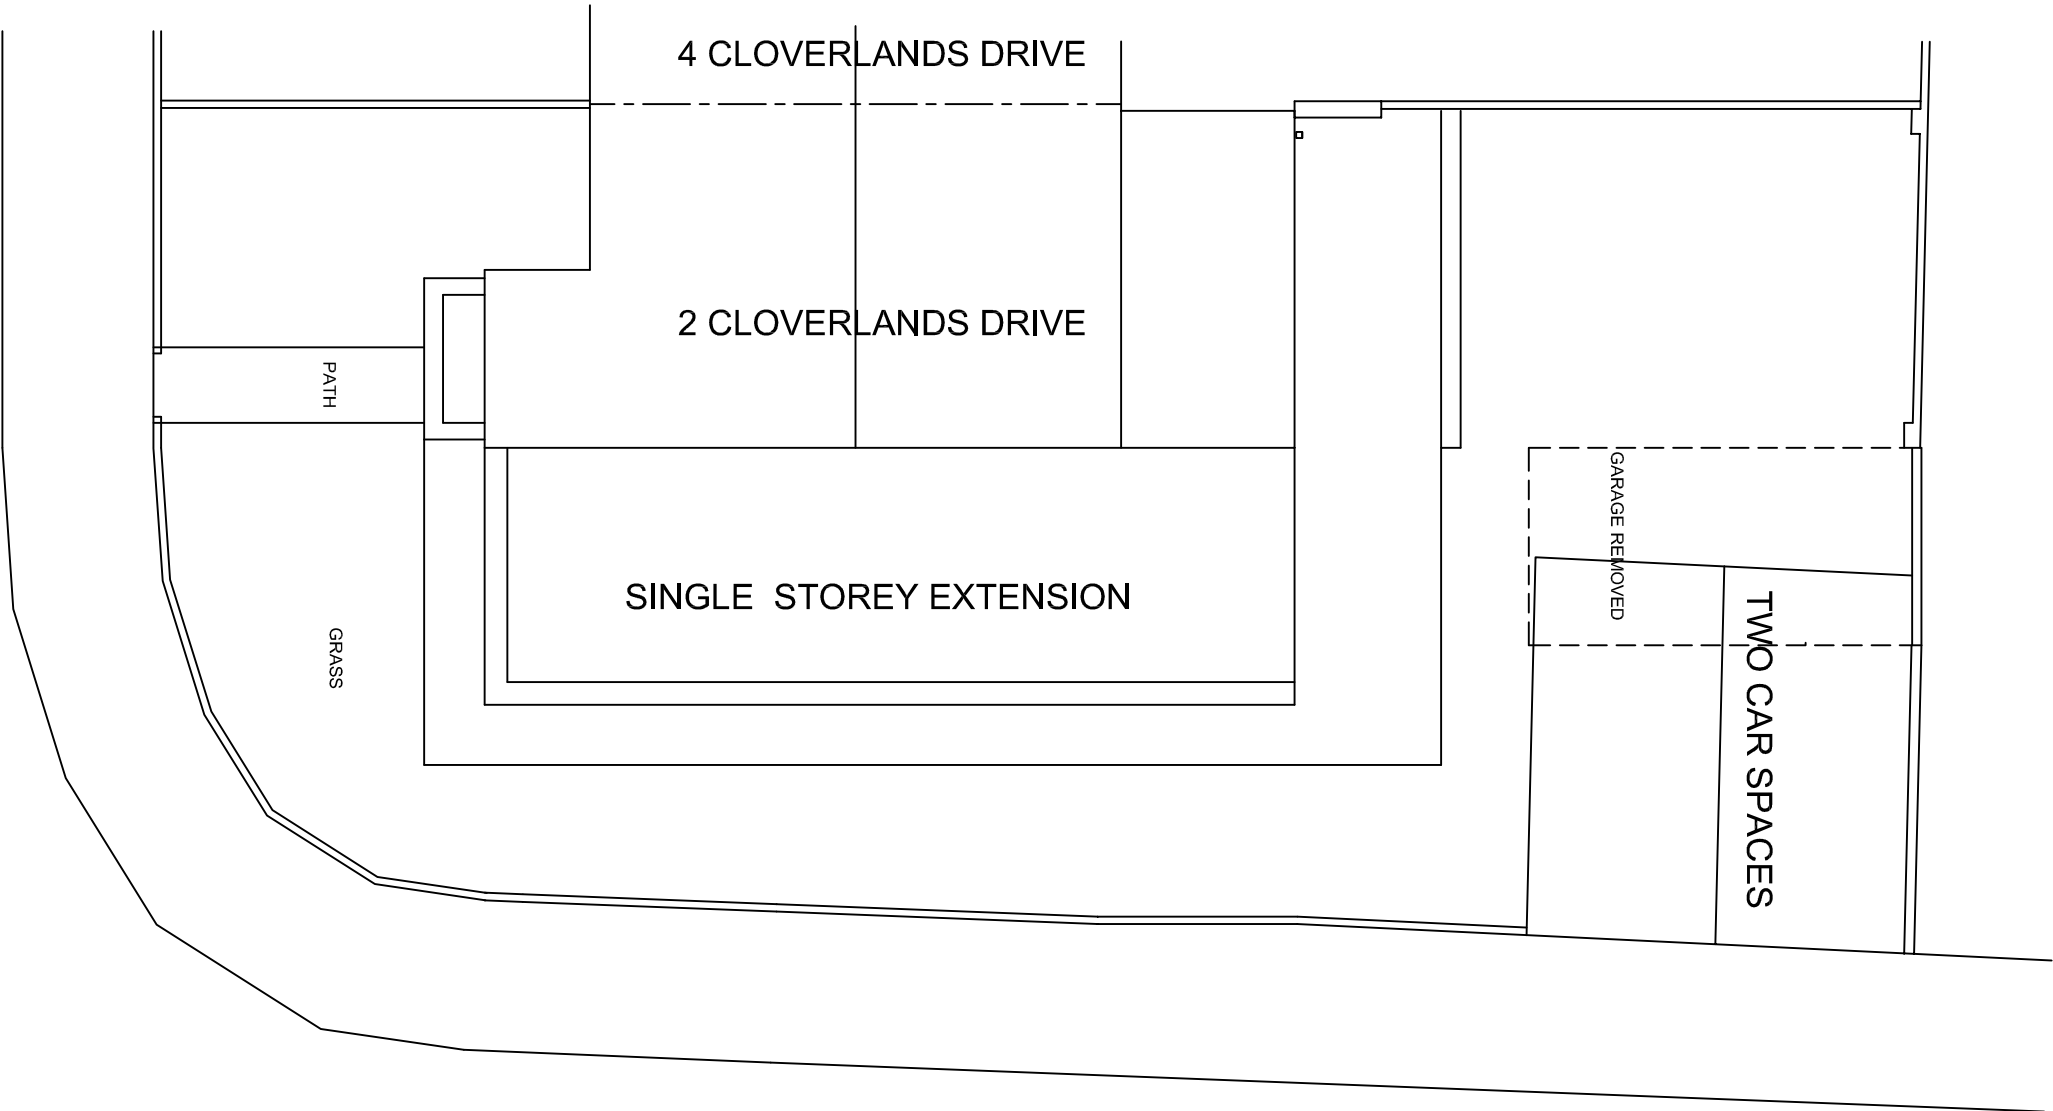

CLOVERLANDS DRIVE

SITE PLAN AS PROPOSED

1:100 METRES 0 1 2 3 4 5

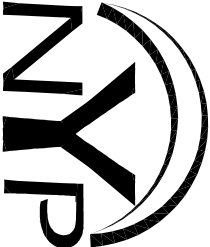

1. THIS DRAWING AND THE COPYRIGHTS AND PATENTS THEREIN ARE THE PROPERTY OF NYP ARCHITECTURAL SERVICES LTD. AND ARE NOT TO BE REPRODUCED OR TRANSMITTED IN ANY FORM OR BY ANY MEANS, ELECTRONIC OR MECHANICAL, INCLUDING PHOTOCOPYING, RECORDING, OR BY ANY INFORMATION STORAGE AND RETRIEVAL SYSTEM, WITHOUT PERMISSION IN WRITING FROM NYP ARCHITECTURAL SERVICES LTD.

2. CONTRACTORS AND SUB-CONTRACTORS MUST CHECK AND VERIFY ALL DIMENSIONS AND LOCATIONS BEFORE COMMENCING WORK ON SITE.

3. CONTRACTORS ARE RESPONSIBLE FOR ASSESSING THE ACCURACY OF ANY DISCREPANCY DISCOVERED ON THIS DRAWING OR BETWEEN THIS DRAWING AND ANY OTHER RELATED DOCUMENT ISSUED UNDER THE SAME PROJECT OR CONTRACT IN RESPECT OF THE WORK.

4. WRITTEN DIMENSIONS ONLY ARE TO BE USED FROM THIS DRAWING, IF IN ANY DOUBT FOR CLARIFICATION.

Notes:

Revisions.		
Date	Suffix	Description

NYP ARCHITECTURAL SERVICES

The Grove, High Street, Dorken, S15 3HQ. Tel: 01228 200989. E-mail: scott@nyps.co.uk / stephen@nyps.co.uk

Project: **2 CLOVERLANDS DRIVE**

MAPPLEWELL
BARKSLEY

Client:

Drawing Title

SITE PLANS
EXISTING AND PROPOSED

Date:
NOVEMBER 2016

Ref: **03-06**

Scale:
1:100 @ A2

Dwg. No.: **09**

Rev.