

[illegible]

NOTE

1. Do not scale from this drawing.
2. Do not rely on dimensions indicated on site by the contractor and such dimensions to be the responsibility.
3. Report all drawing errors, omissions and discrepancies to the architect.
4. Do not use this drawing for any other project.
5. Do not use this drawing to make alterations and/or additions. In that instance this will be accompanied by a PDF version. It is for those making such alterations and additions to ensure that they make use of current information and that the drawing is not out of date.
6. Do not use this drawing as a basis for making alterations or adding to the background information or making out of changes to background information which occur prior to alterations of additions being made to the drawing.

LOCATION



Job title
Joint ALC Barnsley

drawing title / location


Lower ground floor plan


drawn by	checked	scale	status
EA	AMT	4:400 @ 10	POST 11/14/07

area	att	1 - 200 @ 40	preliminary
project	school	originator drawing	revision

Type	Code	
BP4L_MIC_AHM_DR_04_BW_-01_010	P16	

1 Lower Ground Floor Plan - GA
1 : 200

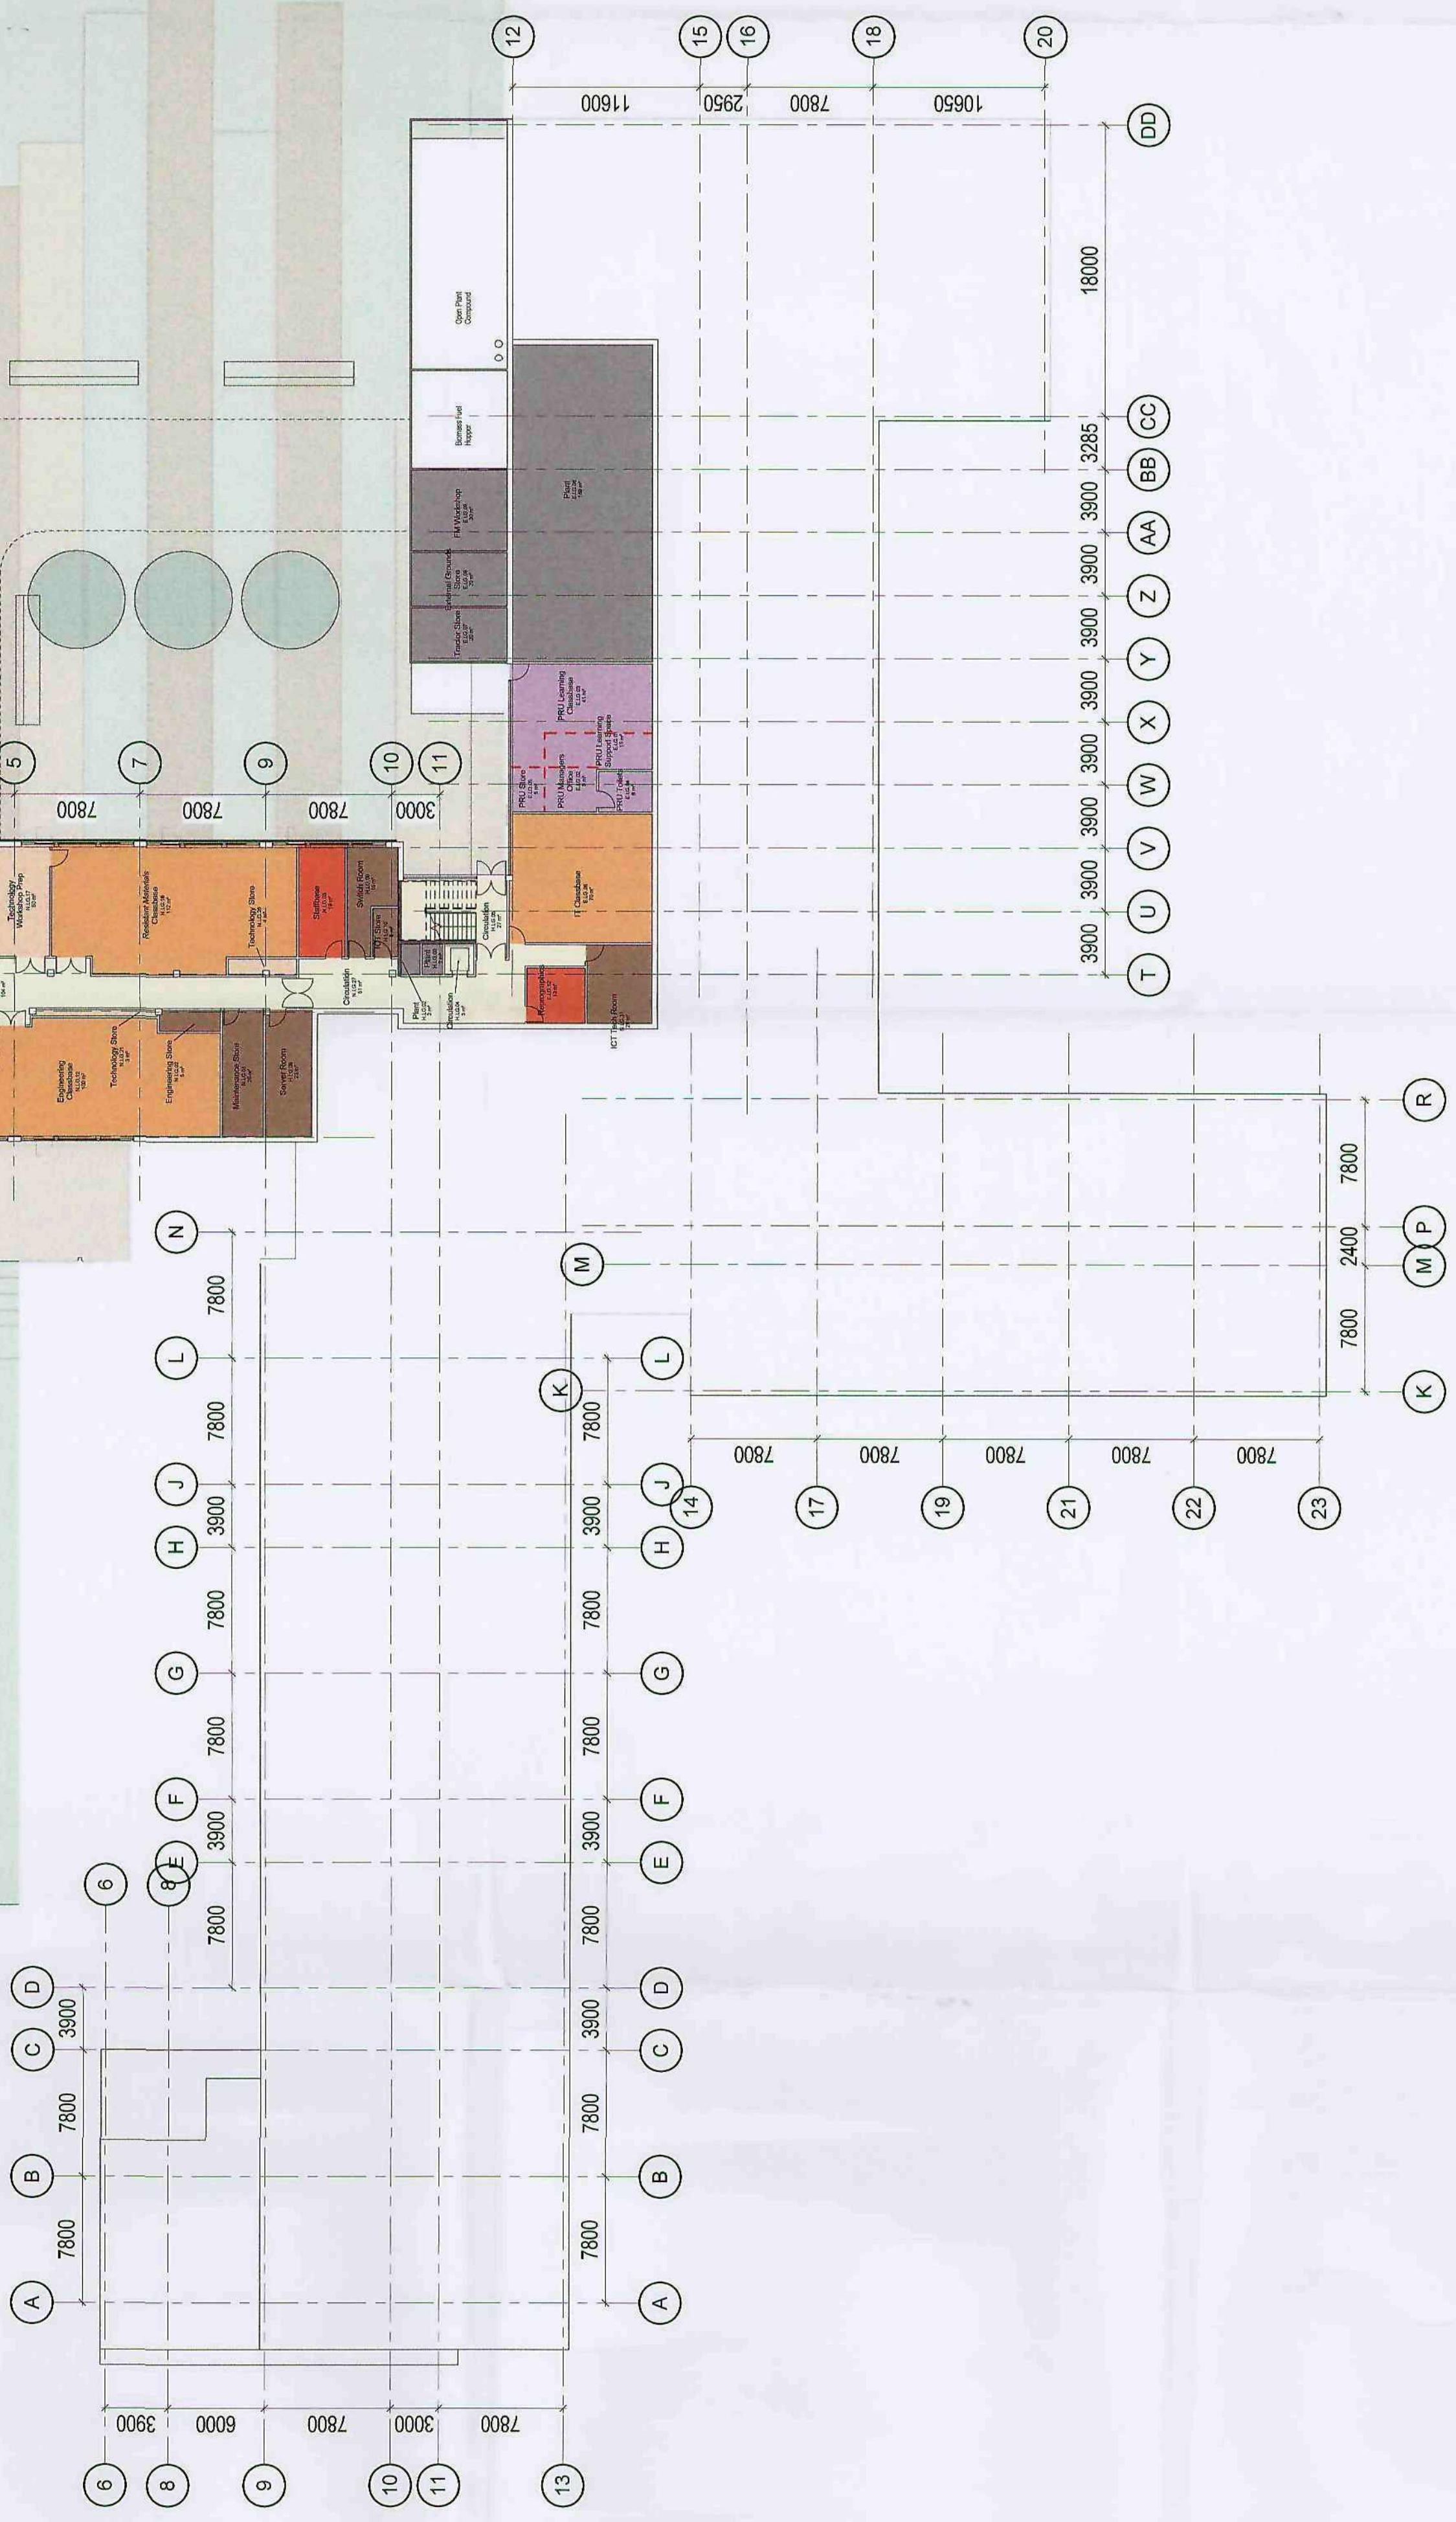

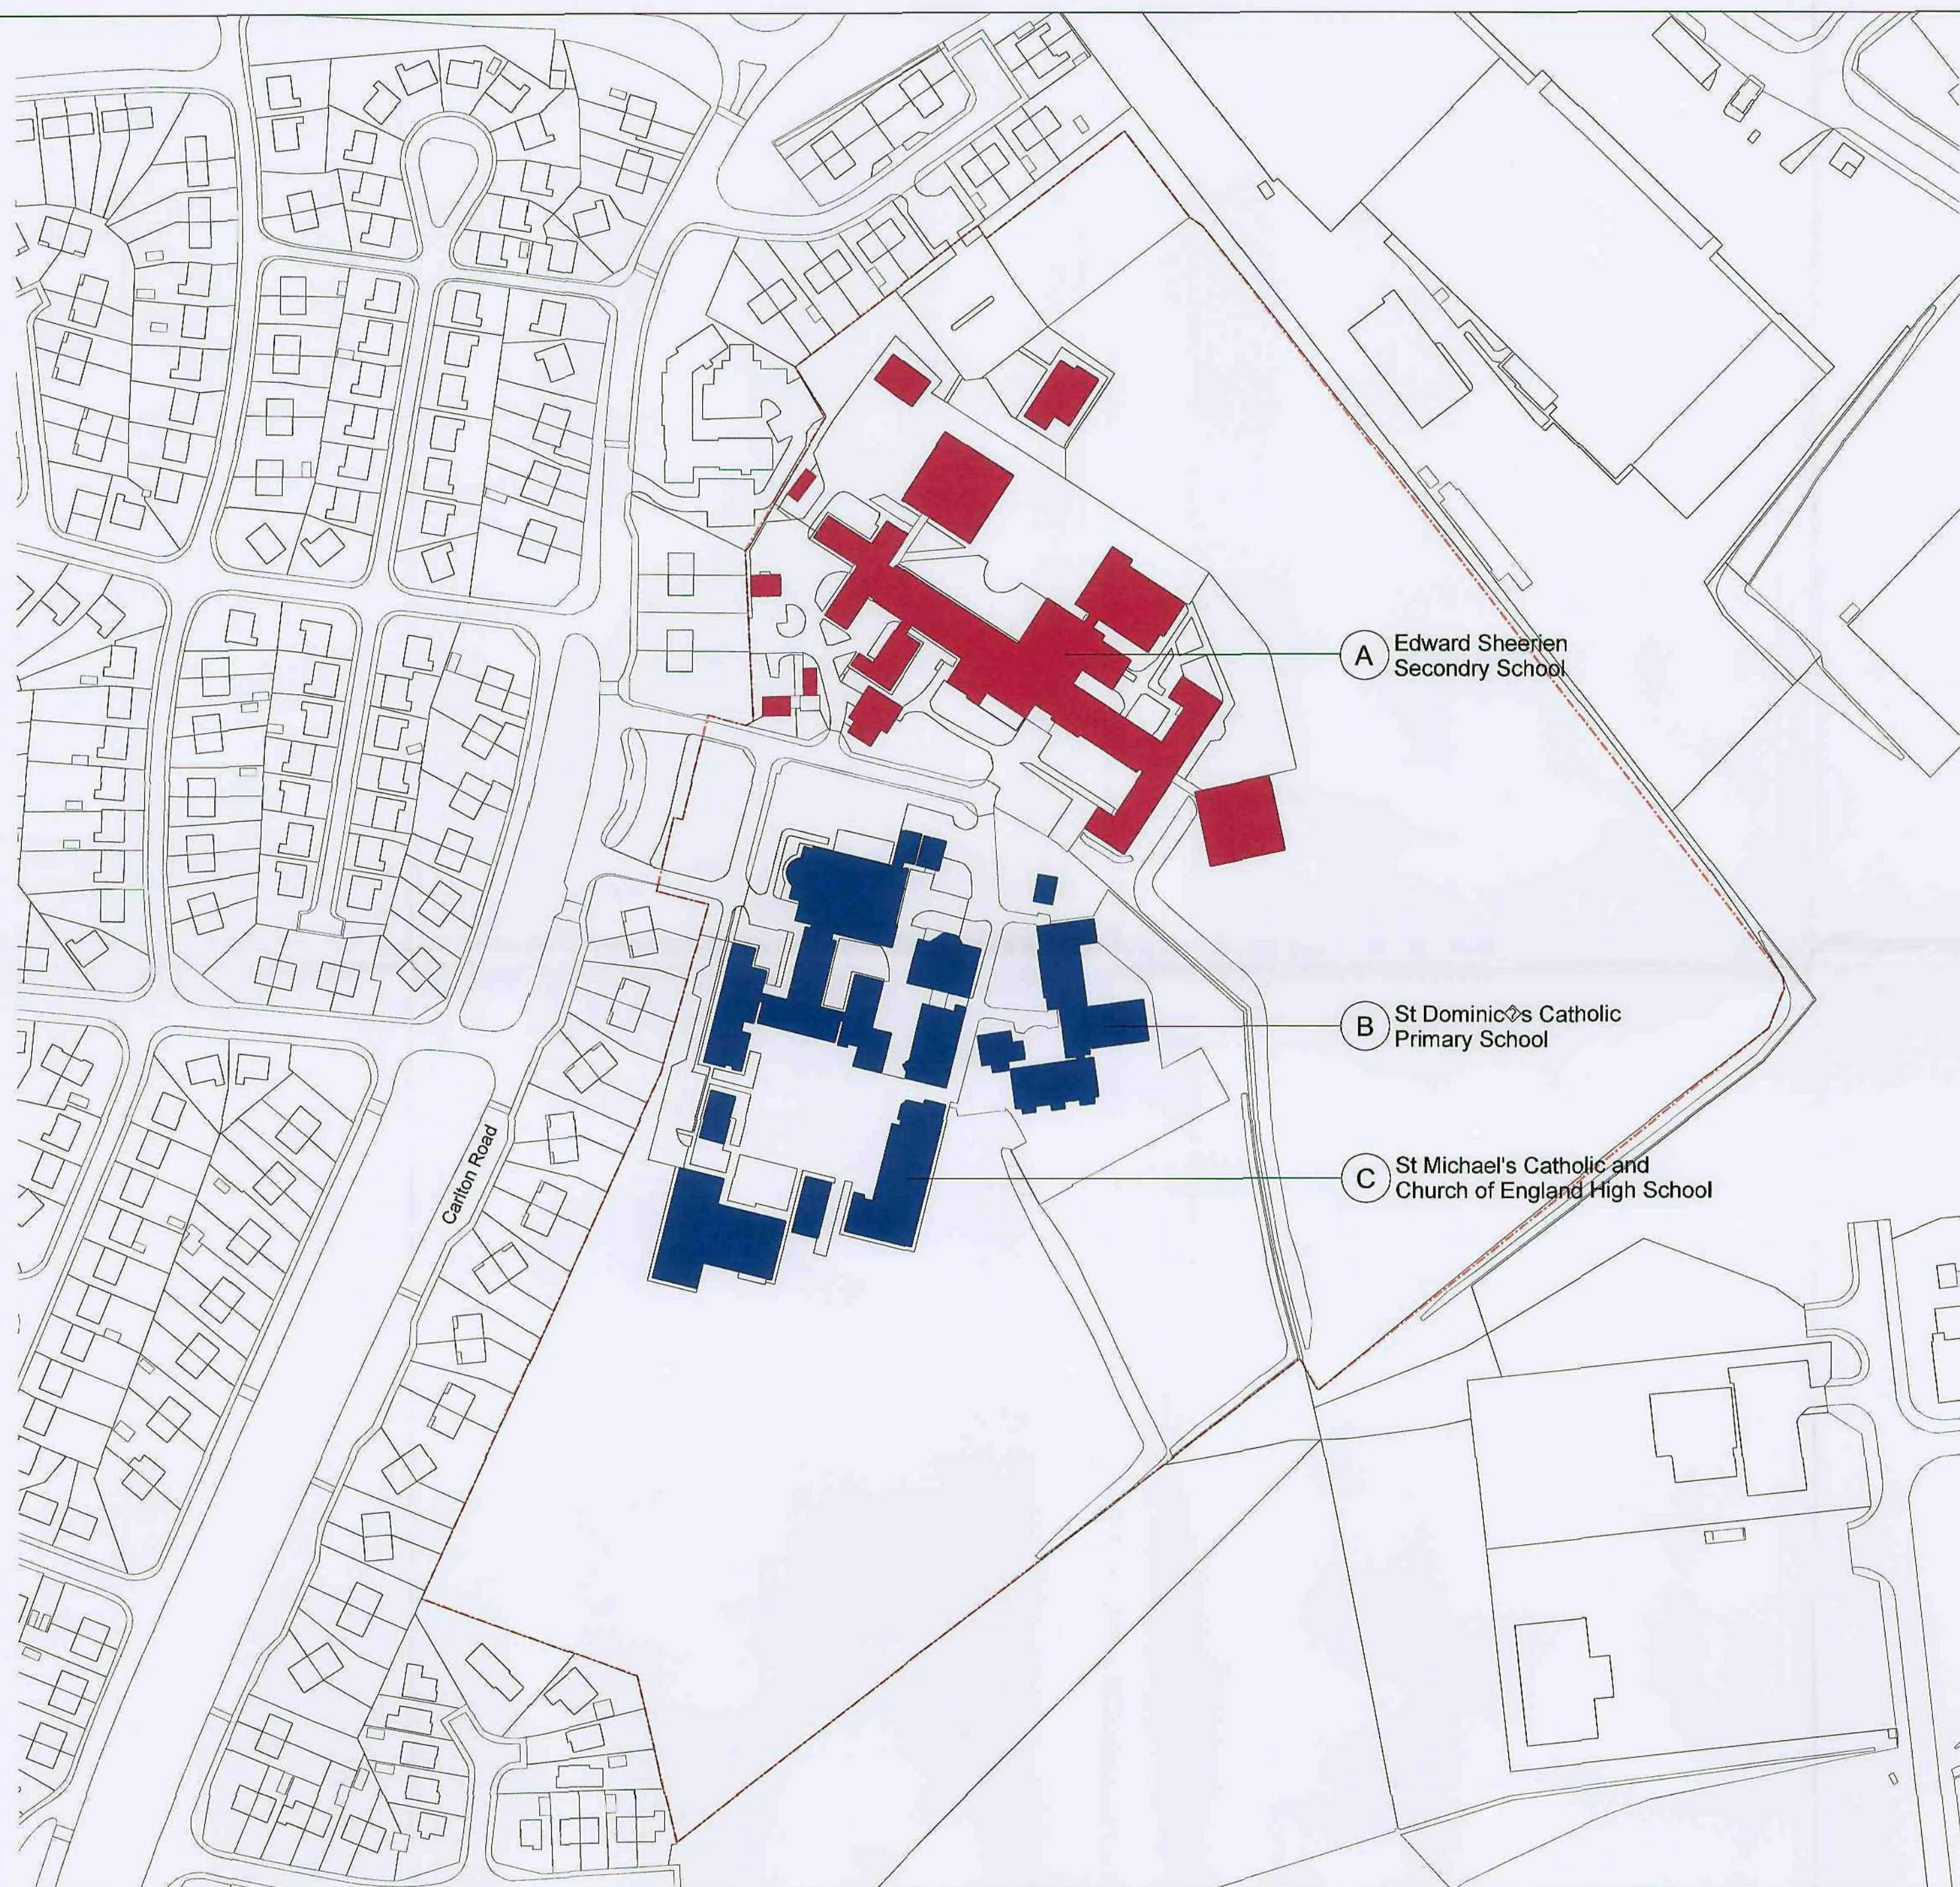

- KEY
- LINE OF SITE BOUNDARY
 - STAGE 1 DEMOLITION (TO ENABLE CONSTRUCTION OF ST.MICHAELS JLC)
 - STAGE 2 DEMOLITION (ON COMPLETION OF ST.MICHAELS JLC)

REV	DATE	STATUS / NOTES
P01	13/07/10	Issued for Planning

NOTES

LANDSCAPE DESIGN SHOWN AS ARCHITECT'S INTENT

PLEASE REFER TO PLINCKE LANDSCAPE DRAWING FOR STAGE 1 PROPOSALS



NOTE

1. Do not scale from this drawing.
2. All dimensions to be checked on site.
3. Report all drawing errors, omissions and discrepancies to the architect.
4. This document may be issued in an uncontrolled CAD format to enable others to use it as background information to make alterations and/or additions. In that instance the file will be accompanied by a PDF version. It is for those making such alterations and additions to ensure that they make use of current background information. AHMM Ltd accepts no liability for any such alterations or additions to the background information or arising out of changes to background information which occur prior to alterations of additions being made.




ALLFORD HALL MONAGHAN MORRIS
ARCHITECTS LTD
2ND FLOOR, BLOCK C, 5-23 OLD STREET LONDON EC1V 9HL
TEL 020 7251 5261 FAX 020 7251 5123 WEB WWW.AHMM.CO.UK


Job title
JOINT ALC - BARNSELEY

Drawing title / location
SITE DEMOLITION PLAN

drawn by	checked	scale	job	package
MA	AW	1:1000 @ A1	09129	
project	school	original	type	level no.
BP4L_MIC_AHM_DR_90_BW_LL_001			CL/SFB block	
				revision
				P01

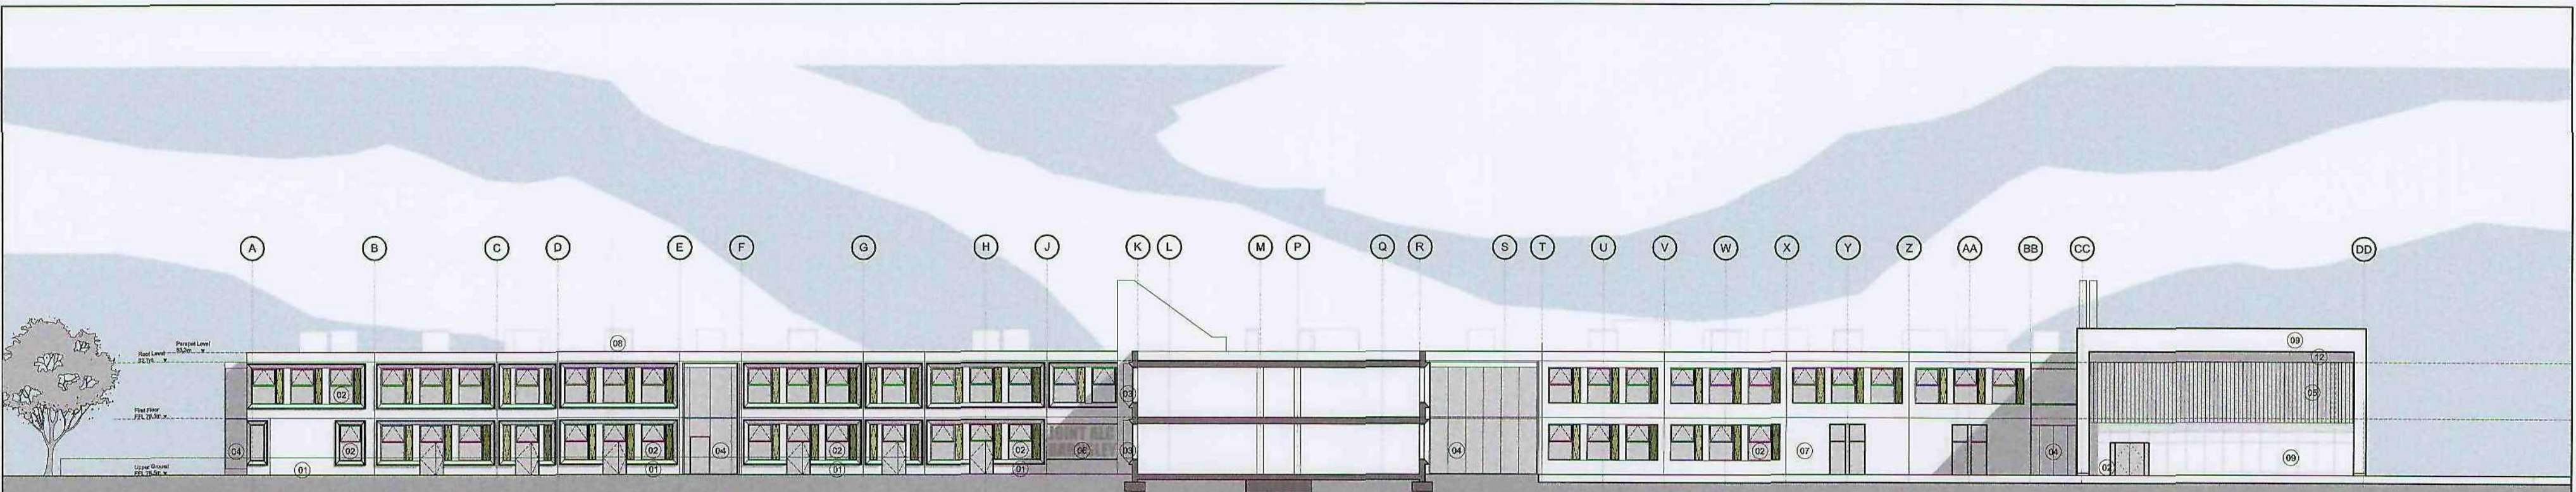

01 SOUTH ELEVATION

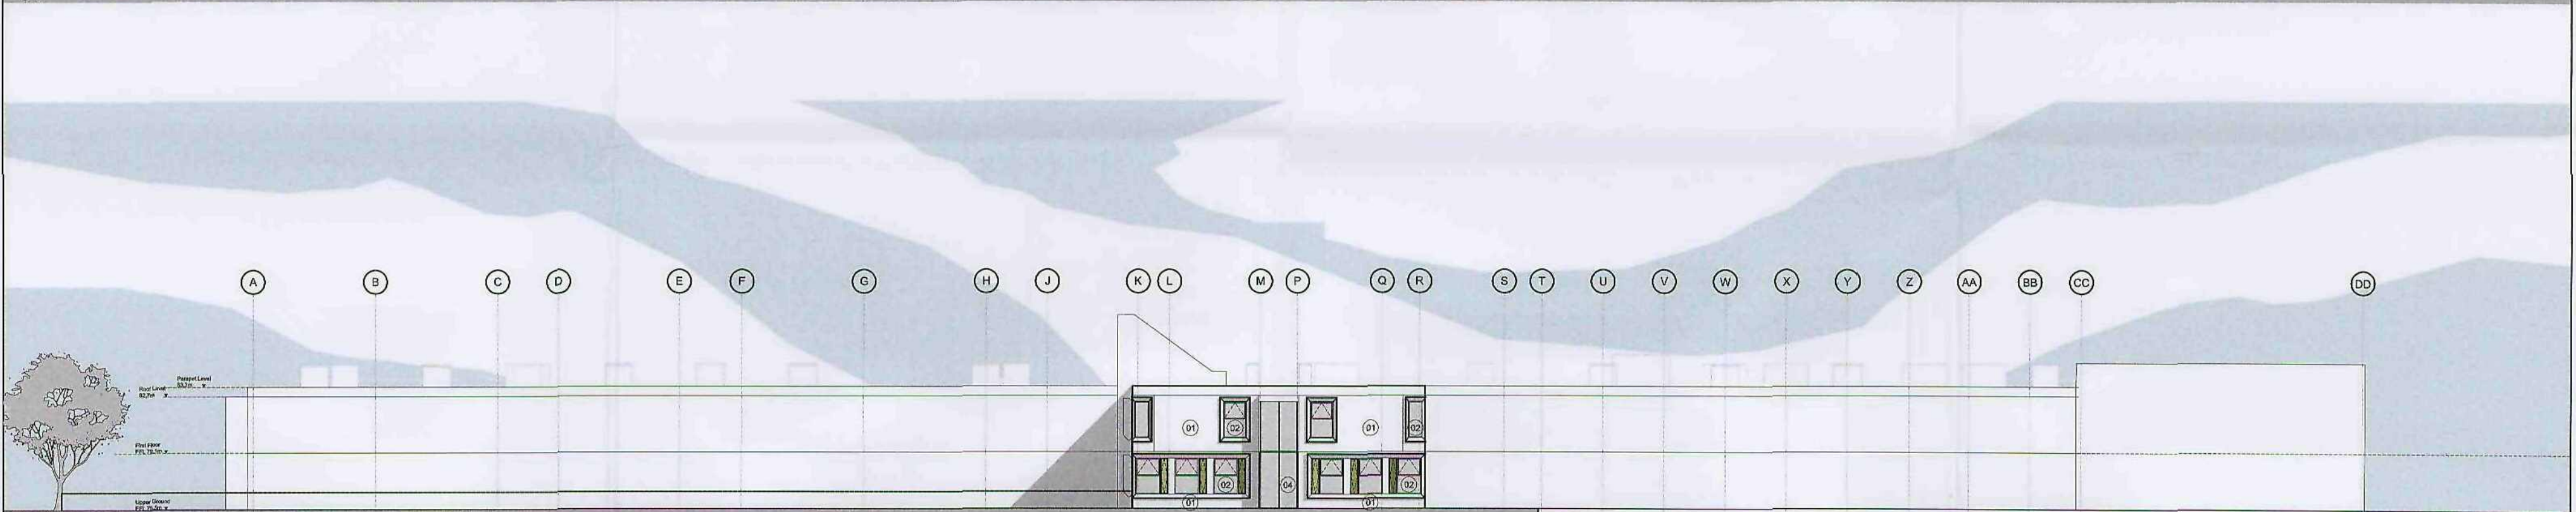

02 SOUTH ELEVATION

01 Precast Concrete Cladding System with Feature Profile	10 Wire Mesh Enclosure
02 Kawneer Windows or similar with Solar Control Glass where required	11 BioMass Boiler Flue
Dark Grey Frame PPC Coated	12 Metal Louvered Vent. Dark Grey PPC Coated
03 Pressed Metal Solar Control Fins where required	
In varying shades of Green	
04 Kawneer Curtain Wall System or similar with Solar Control Glass where required	
Dark Grey Frame PPC Coated	
05 Translucent Cladding Polycarbonate or similar	
06 Glass backlit Lightbox with Graphics	
07 Panelised Cladding System / STO Render	
08 Aluminium Chimney for Natural Ventilation	
09 Cement Fibre Panel Cladding	

REV	DATE	STATUS / REVISION NOTES
P01	02/06/10	First Issue
P02	07/06/10	Stage 1 Issue
P03	09/06/10	Handrail to roof removed
P04	06/07/10	Solar shading fins removed from South elevation
P05	13/07/10	Planning Submission
P06	19/07/10	Roof plant added


NOTES



NOTE

1. Do not scale from this drawing.
2. All dimensions to be checked on site.
3. Report all drawing errors, omissions and discrepancies to the architect.
4. This document may be issued in an uncontrolled CAD format to enable others to use it as background information to make alterations and / or additions. In that instance the file will be accompanied by a PDF version. It is for those making such alterations and additions to ensure that they make use of current background information. AHMM Ltd accepts no liability for any such alterations or additions to the background information or arising out of changes to background information which occur prior to alterations or additions being made.

LOCATION

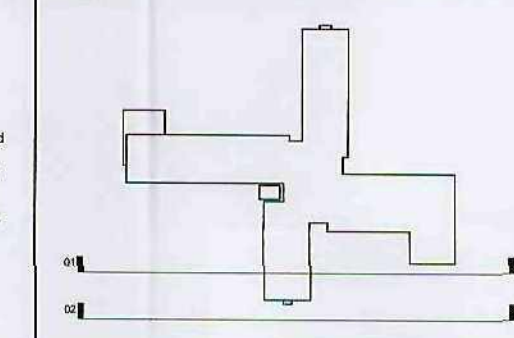

ALLFORD HALL MONAGHAN MORRIS					
ARCHITECTS LTD 2ND FLOOR, BLOCK C, 5-23 OLD STREET LONDON EC1V 6HL TEL 020 7251 5261 FAX 020 7251 5123 WEB WWW.AHMM.CO.UK					
Job title JOINT ALC - BARNSELEY					
drawing title / location SOUTH ELEVATION					
drawn by MA	checked AW	scale 1:200@A1; 1:400@A3	job 08129	package	
project BP4L_MIC_AHM_DR_05_BW_LL_001	school LAING O'ROURKE	originator type CISFB	block level no. 001	revision	P06



