



Building D - South East Elevation

Scale 1:100

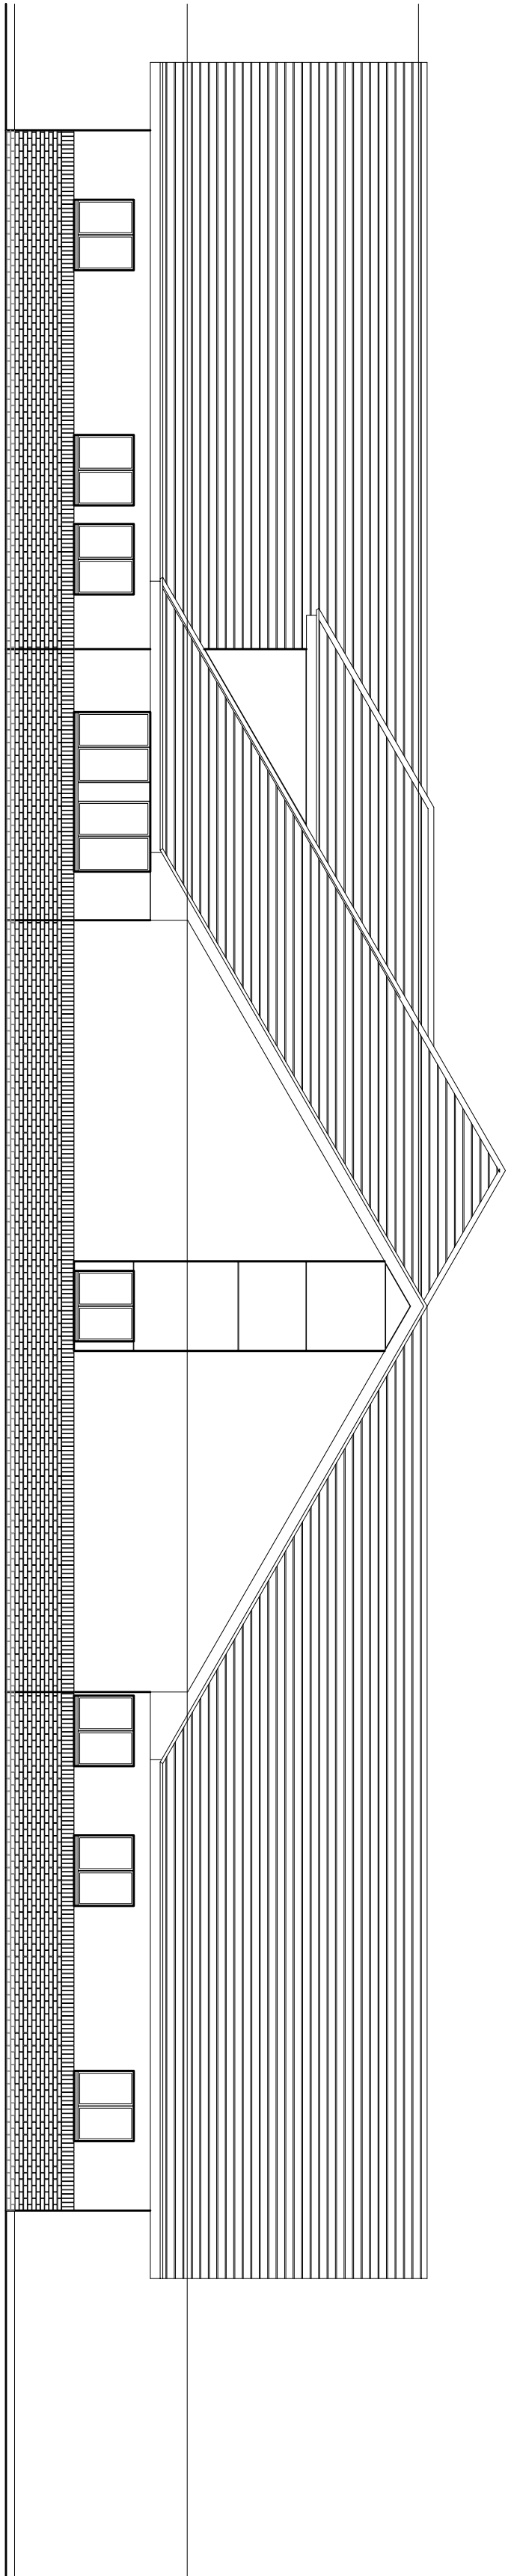


Building D - North East Elevation

Scale 1:100

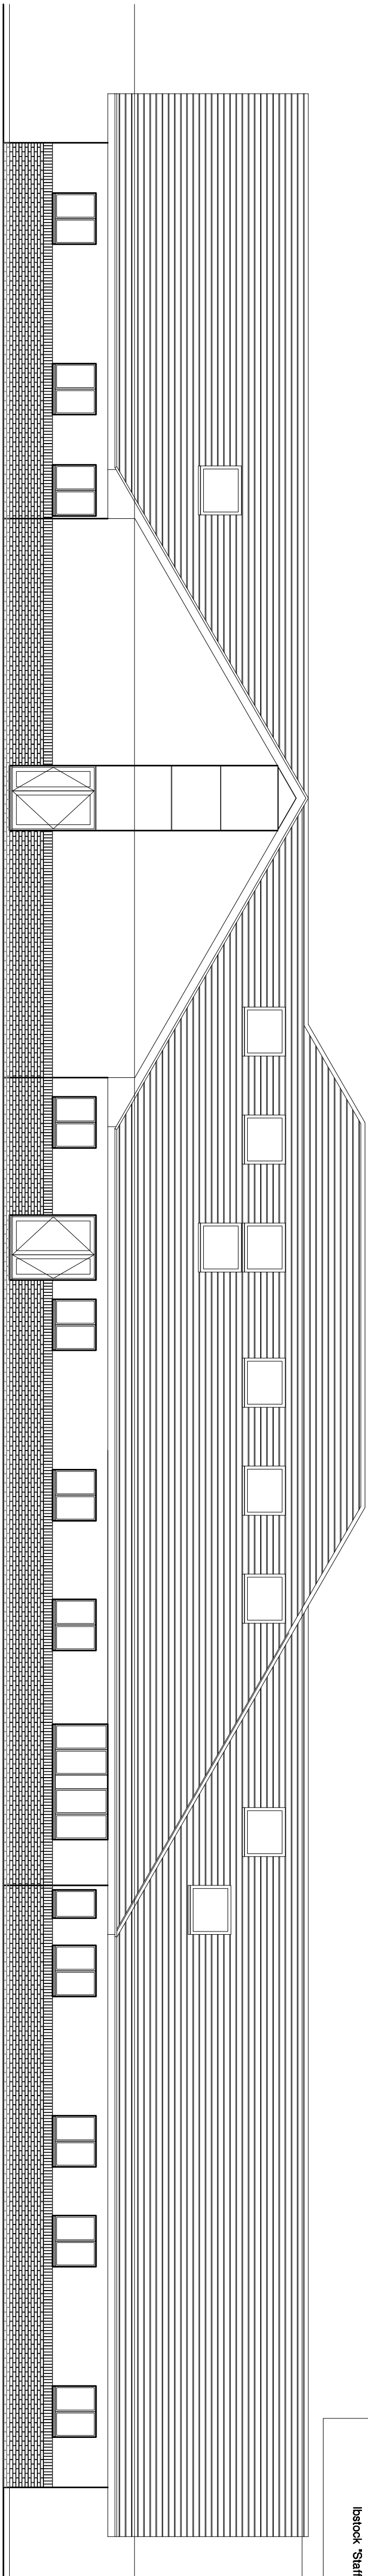


Building D - North West Elevation

Scale 1:100

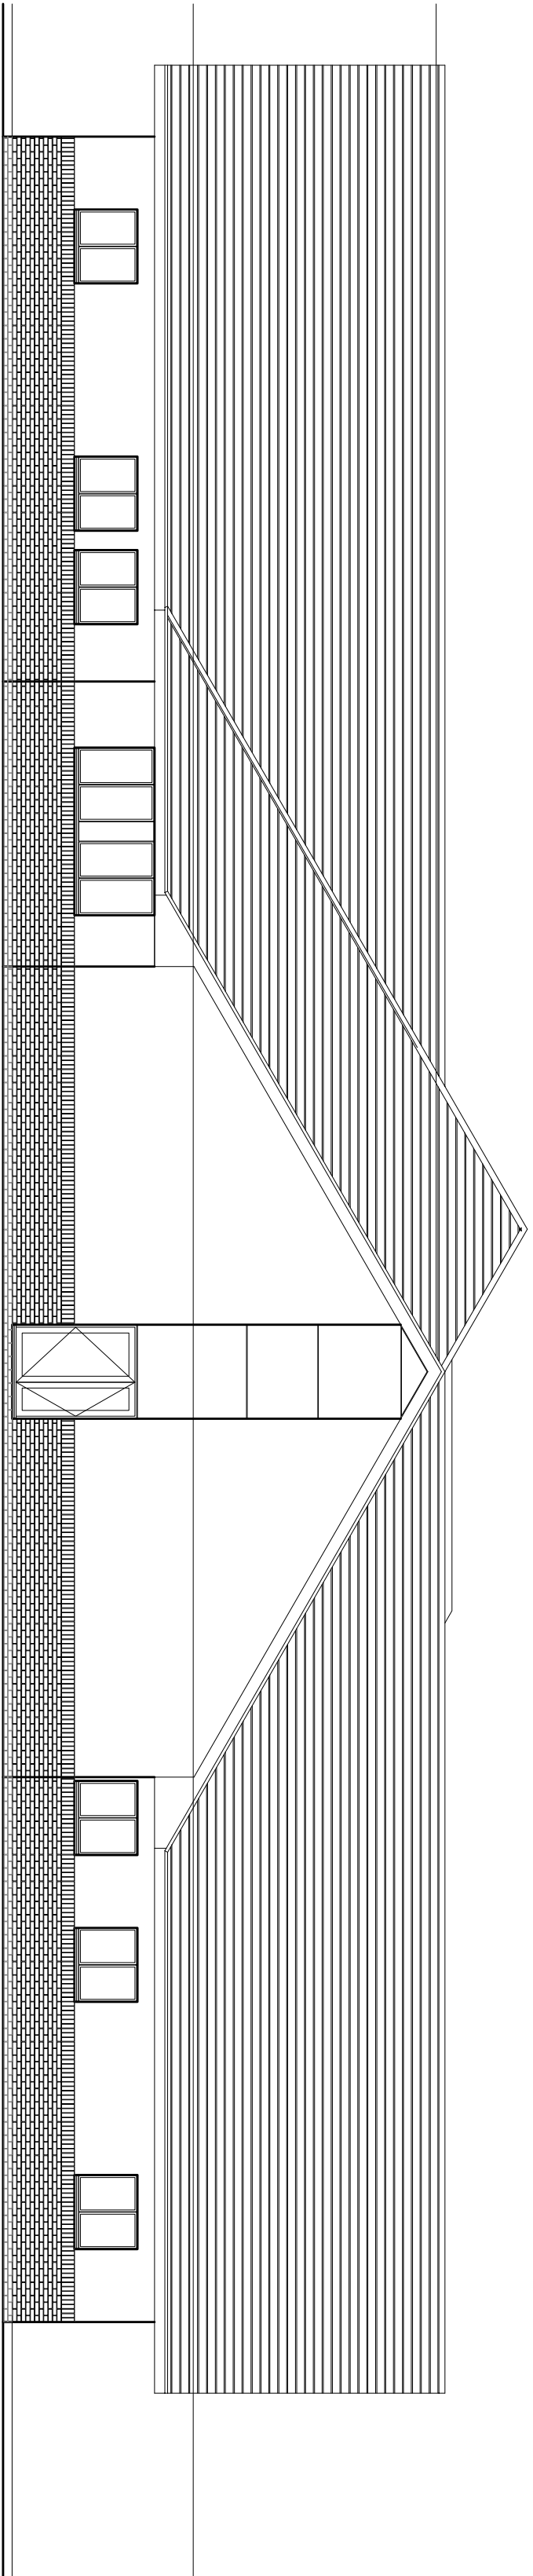

Building D - South West Elevation

Scale 1:100

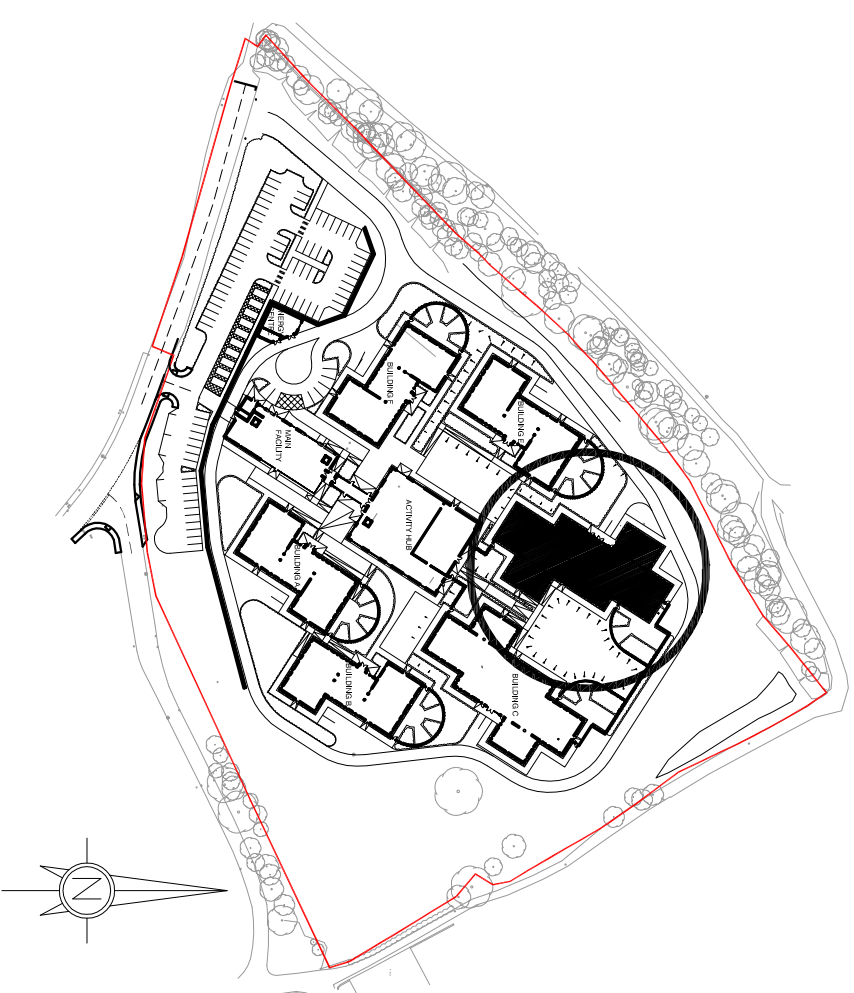

Building D - Location Plan

Scale 1:2500

Materials Key:

Pitched Roof Concrete Tiles >
Sandfort 'Calceolus Light Grey'

Feature Casting >
Rockpanel 'Rockstar' RAL 7031 (Blau Grey)

Rainwater Goods
Powder Coated Aluminium
Anti-Climb downpipes
RAL 7030 (Stone Grey) >

Roof Eaves / Soffits / Trims >
Trespa RAL 9010 (Pure White)

Inset Windows >
Powder Coated Aluminium Frames RAL 7030 (Stone Grey)
with Glazed Infill

Brick Soldier Course >
Brickwork Paint >
Batcock 'Shant Buff'
Brickwork below DPC >
Batcock 'Staffordshire Blue Brindle Draggles'

Typical Elevation Module

Scale 1:50

This drawing was prepared for Interverve Construction and shall not be used for any other purpose than for making a planning application to Barnsley Metropolitan Borough Council.