


Green

MS

LAKE HEAD ROAD

PROPOSED
CONSERVATORY

 

x P

IF IN DOUBT - ASK!

NOTES:
DO NOT SCALE FROM DRAWINGS EXCEPT FOR PLANNING PURPOSES.
© THIS DRAWING IS THE COPYRIGHT OF PRIME OAK BUILDINGS LTD. MUST NOT BE REPRODUCED IN PART OR WHOLE WITHOUT CONSENT.
ANY DISCREPANCIES IN THIS DRAWING TO BE REPORTED PRIME OAK BUILDINGS LTD.

CLIENT: SHARP

JOB No.: 41424

DRAWING No.: 41424/02

SCALE: 1:500 @ A4

DATE: Nov. 2019

DO NOT SCALE



Prime Oak Buildings Ltd.

Whitehouse Farm
Whitehouse Lane


Swindon

South Staffordshire
DY3 4PE

Tel: 01384 296611

Fax: 01384 273118

www.primeoak.co.uk

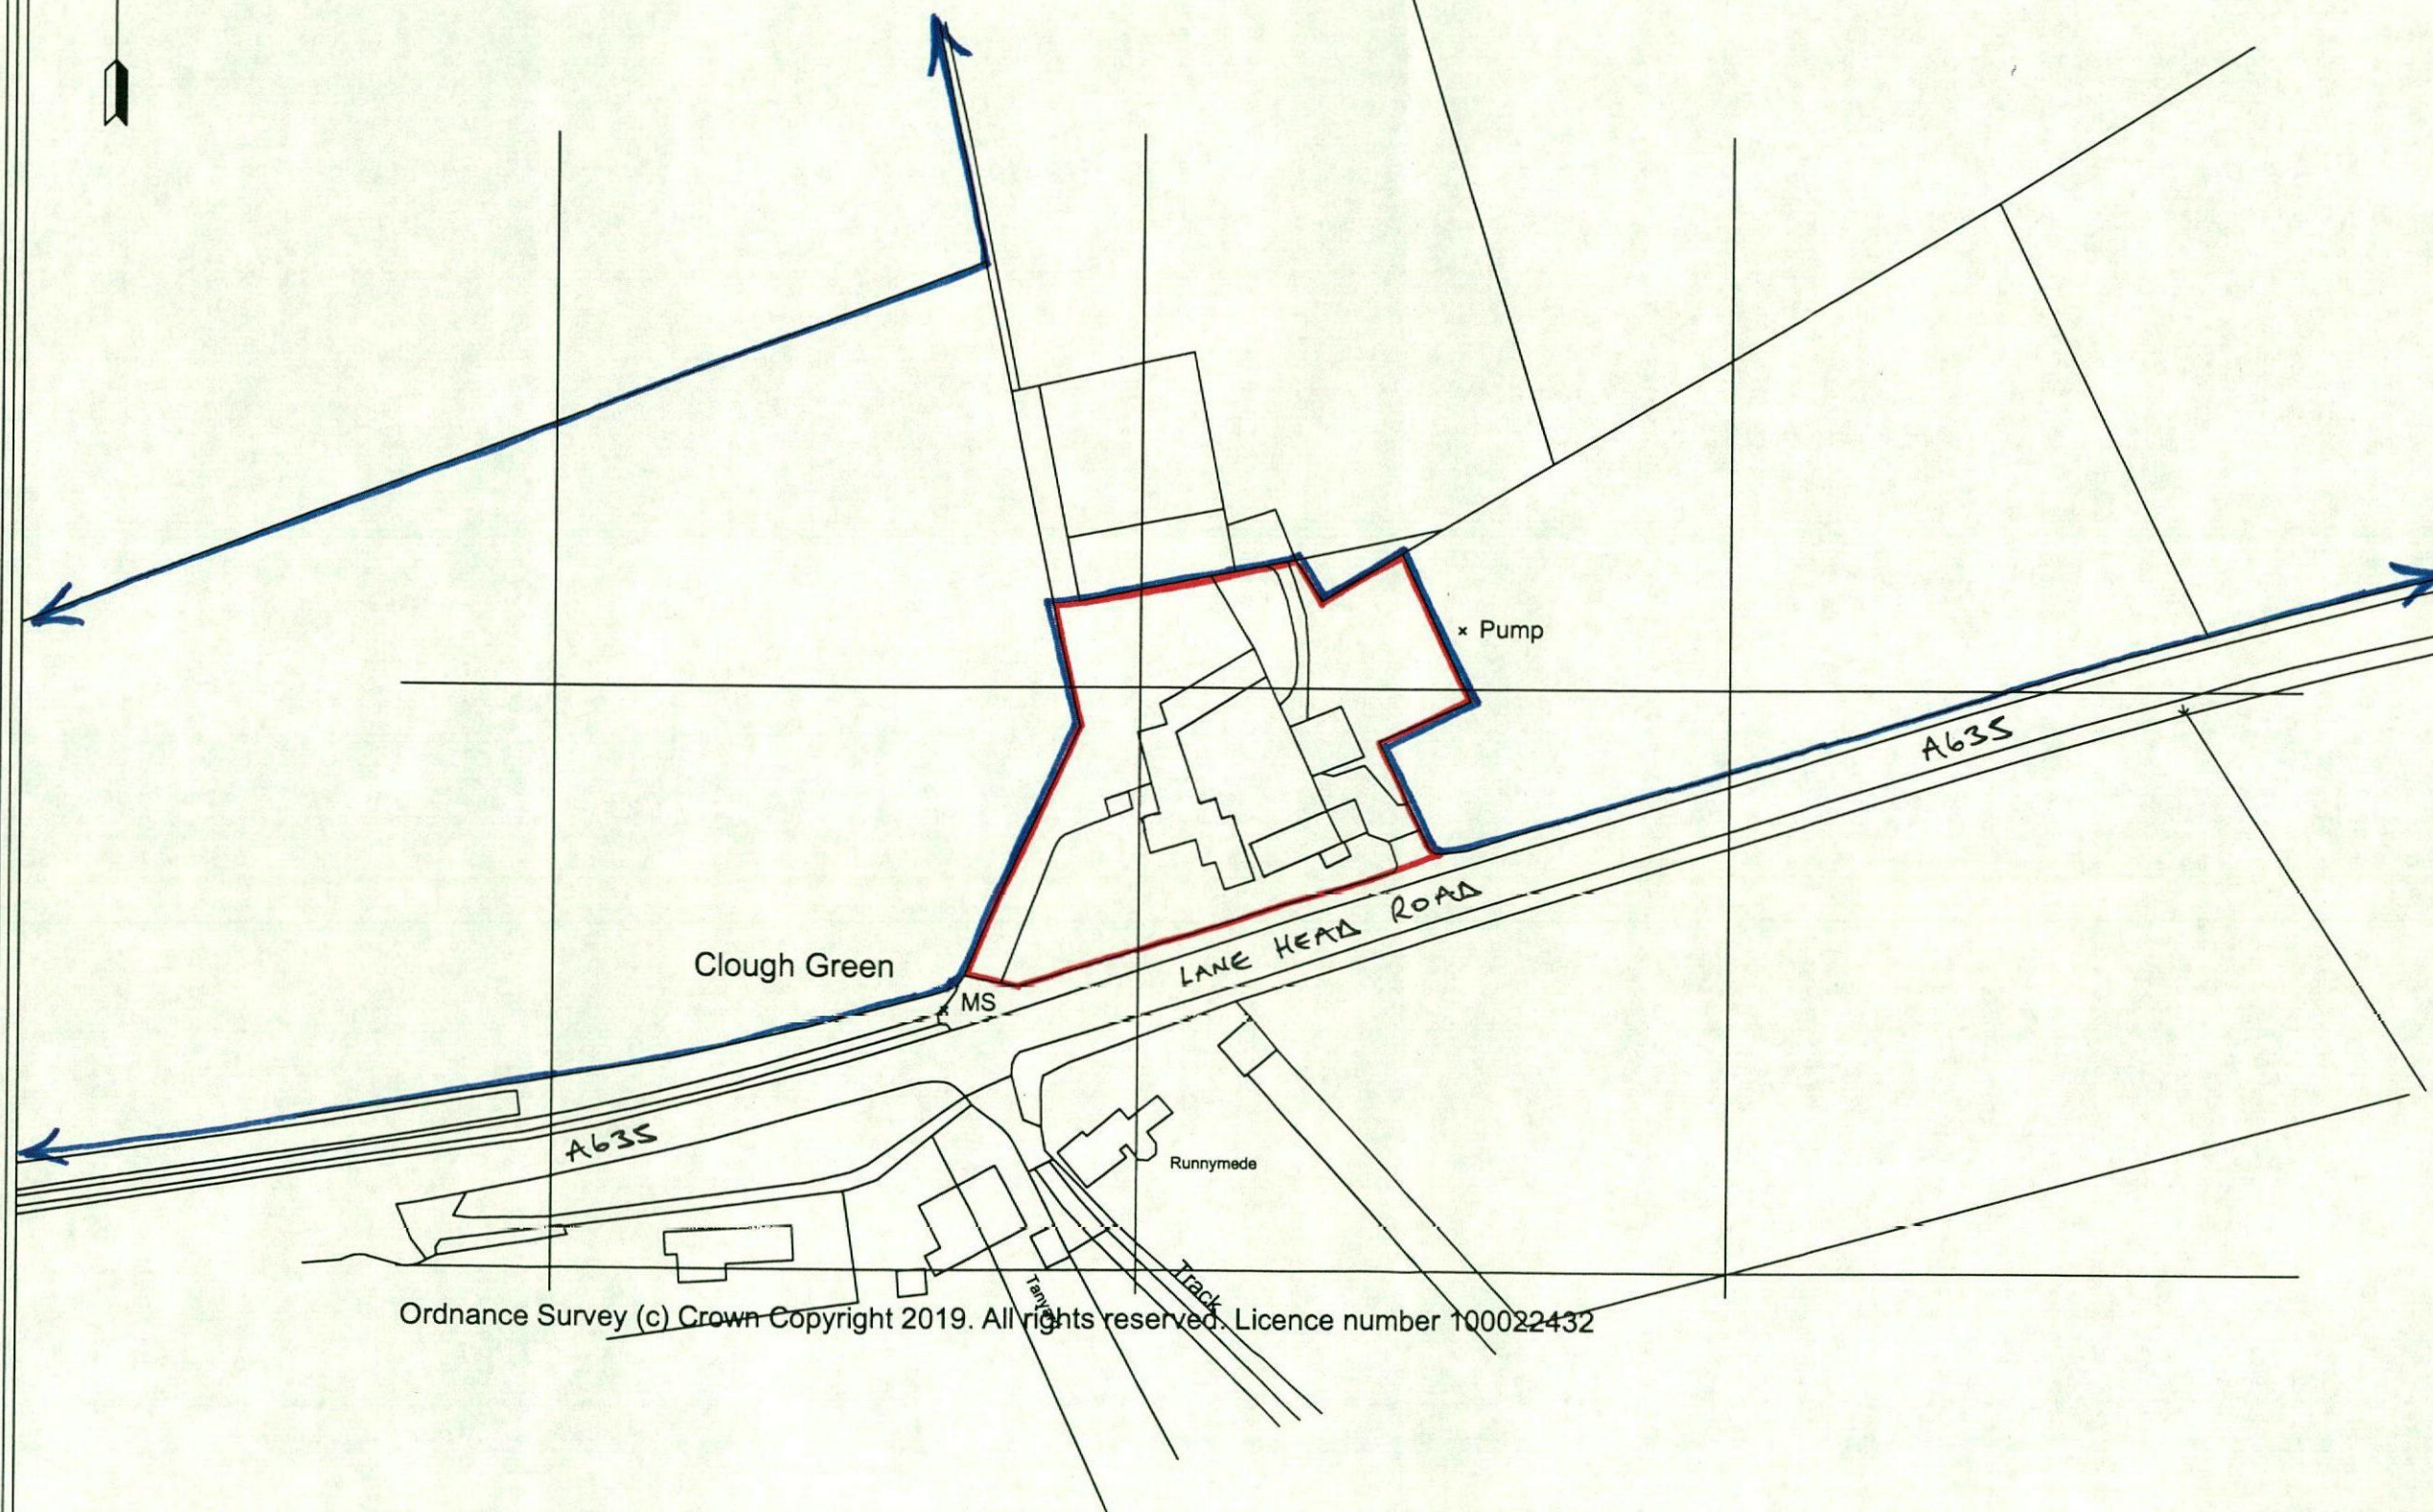

Ordnance Survey (c) Crown Copyright 2019. All rights reserved. Licence number 100022432

0 10 20 30 40 m
1:1250 @ A3

IF IN DOUBT - ASK!

NOTES:
DO NOT SCALE FROM DRAWINGS EXCEPT FOR PLANNING PURPOSES.

© THIS DRAWING IS THE COPYRIGHT OF PRIMEOAK BUILDINGS LTD & MUST NOT BE REPRODUCED IN PART OR WHOLE WITHOUT CONSENT.

ANY DISCREPANCIES IN THIS DRAWING TO BE REPORTED PRIMEOAK BUILDINGS LTD.

CLIENT: SHARP
JOB No.: 41424
DRAWING No.: 41424/01
SCALE: 1:1250 @ A3
DATE: NOV. 2019
DRAWN BY:




Prime Oak Buildings Ltd.

Whitehouse Farm
Whitehouse Lane
Swindon
South Staffordshire
DY3 4PE

Tel: 01384 296611
Fax: 01384 273118

www.primeoak.co.uk

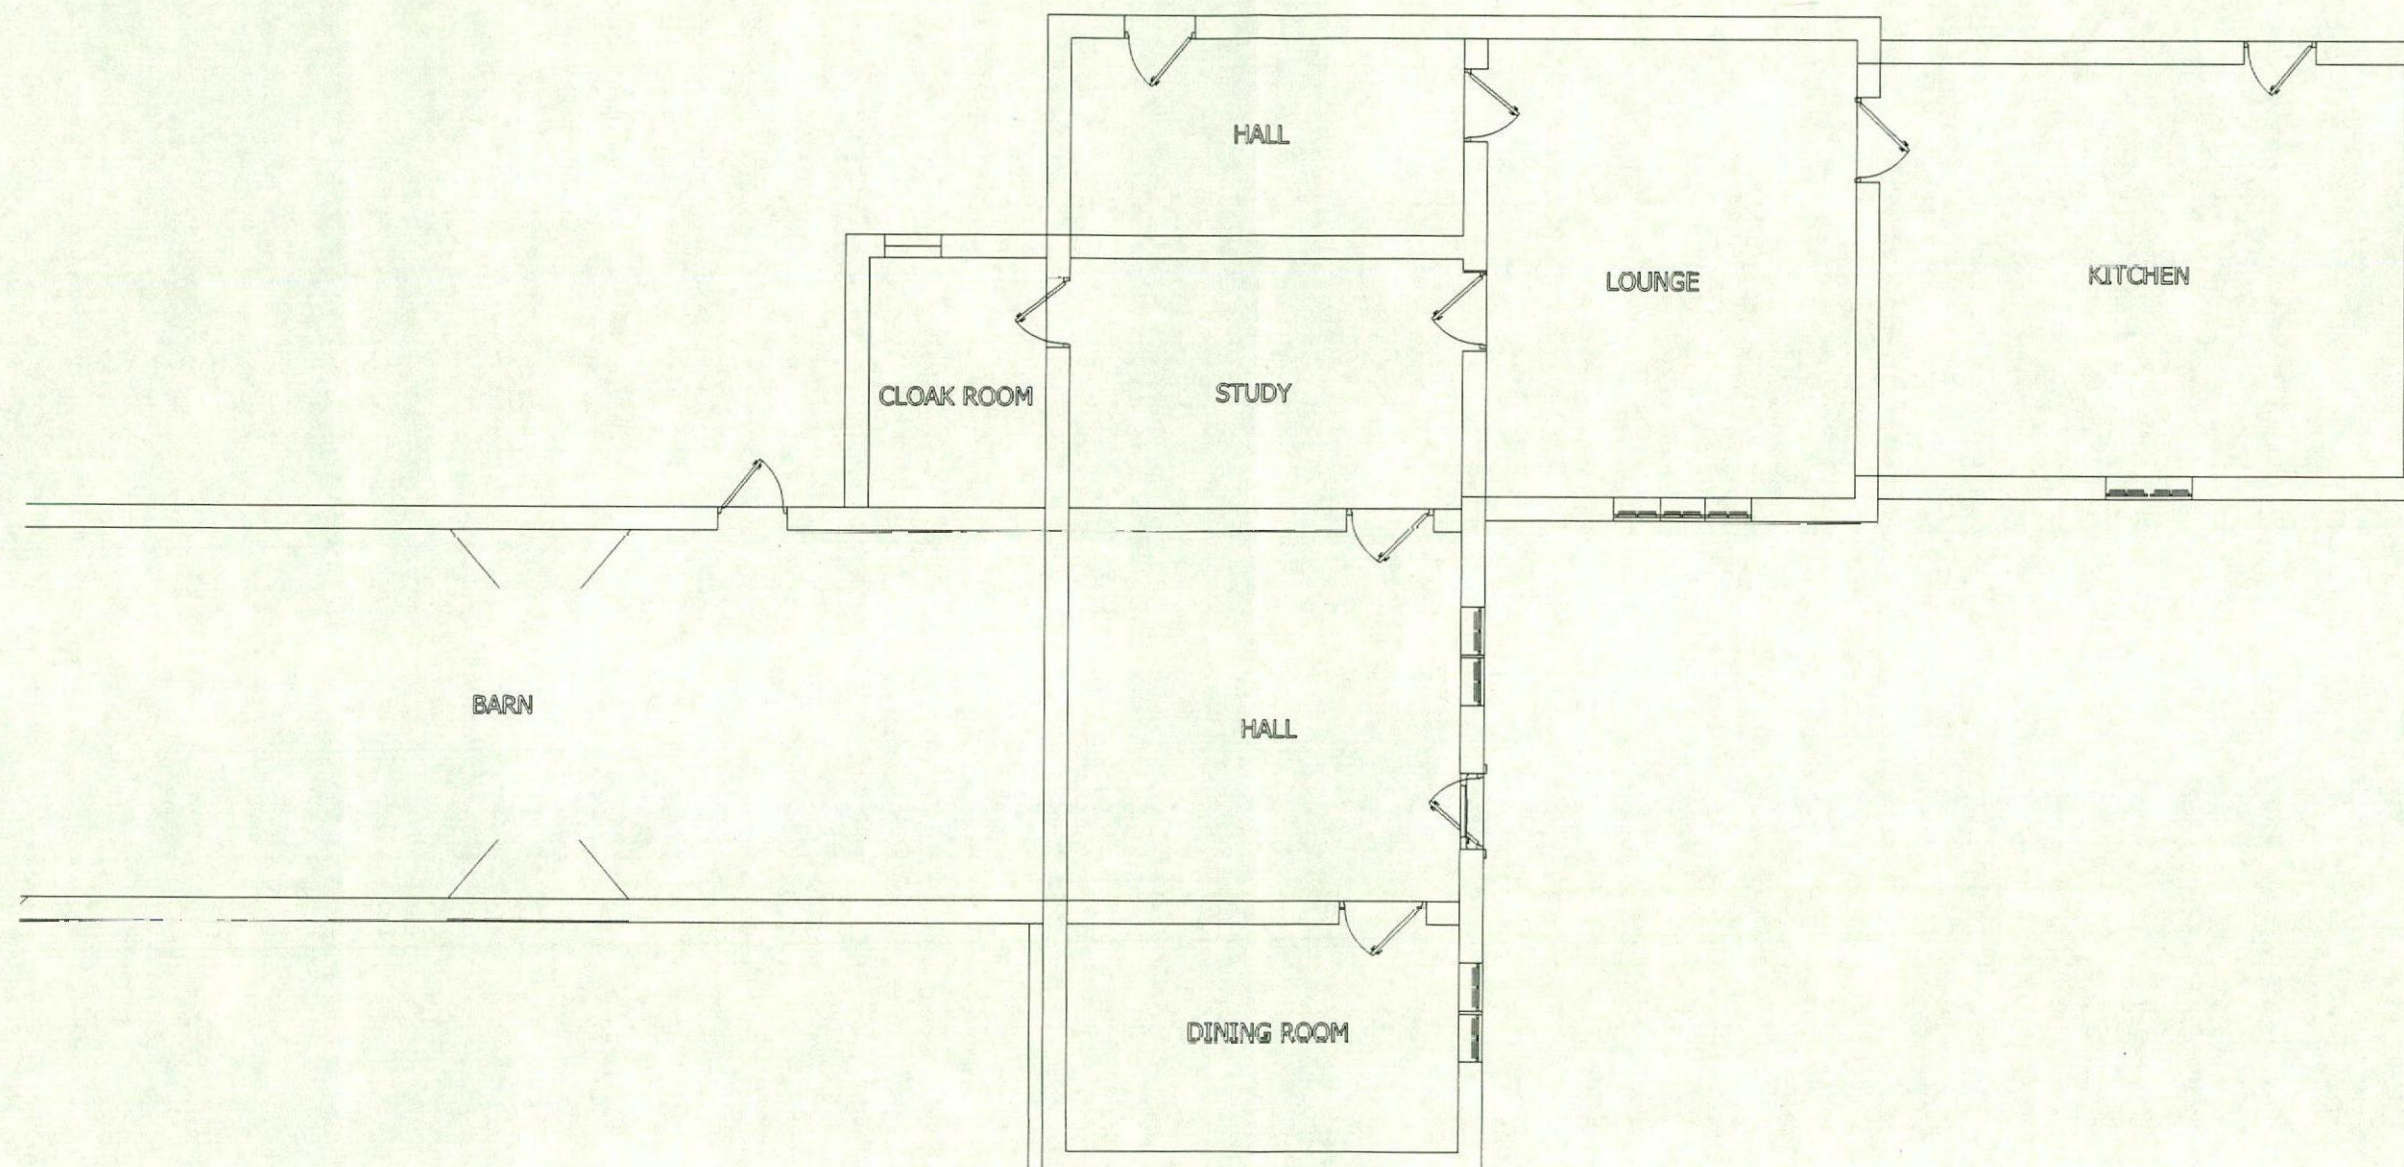

EXISTING GROUND FLOOR PLAN


ARG. No. 41424/03

0m 5m
1:100 @ A3




Existing


Mrs Julia Sharp
Oak Framed Mansard - 1:100 Date: 21/11/19

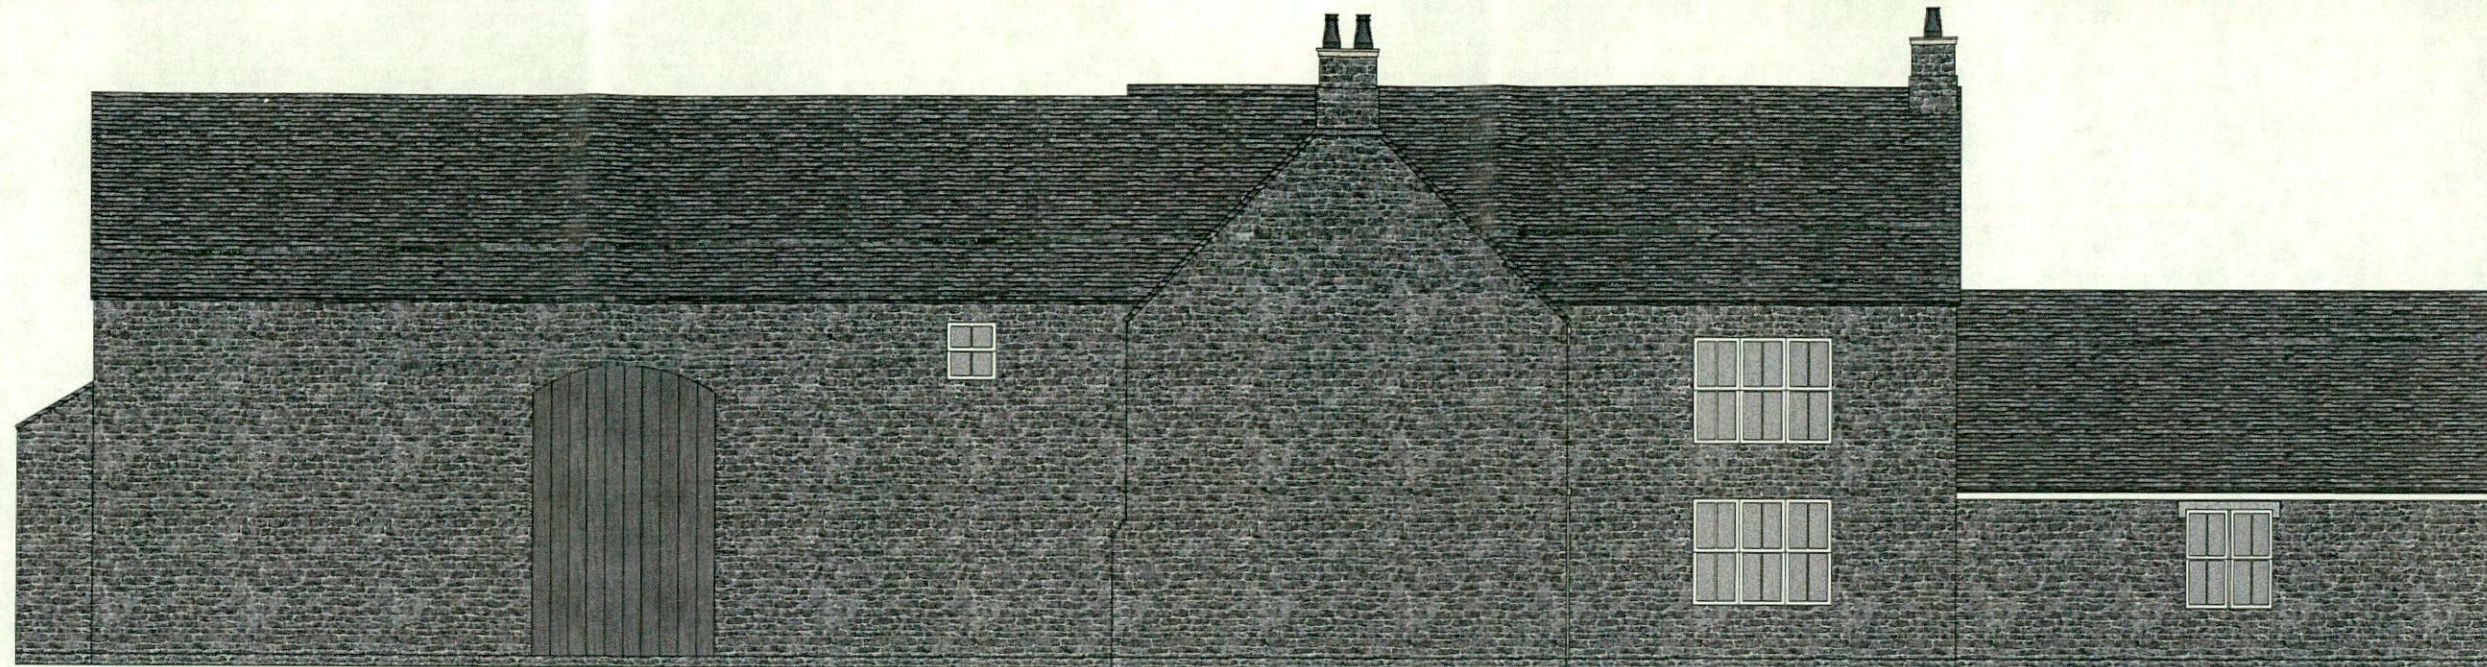

EXISTING WEST ELEVATION

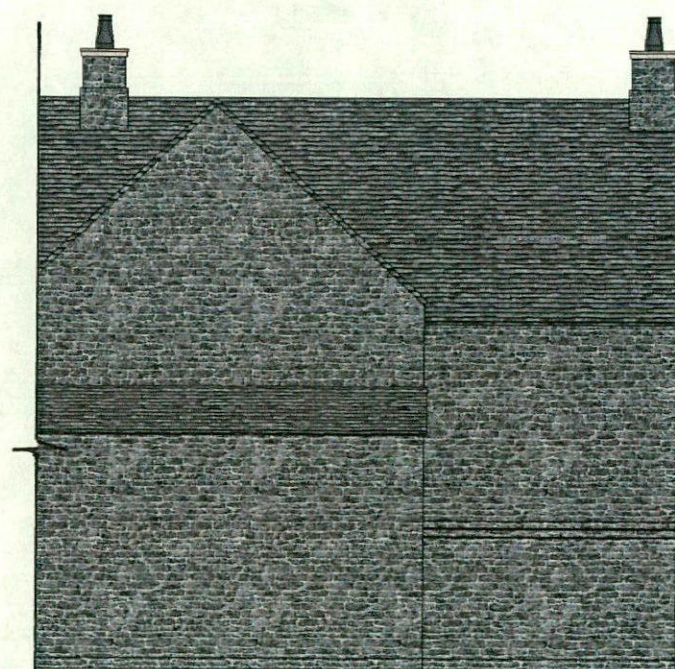


EXISTING NORTH ELEVATION

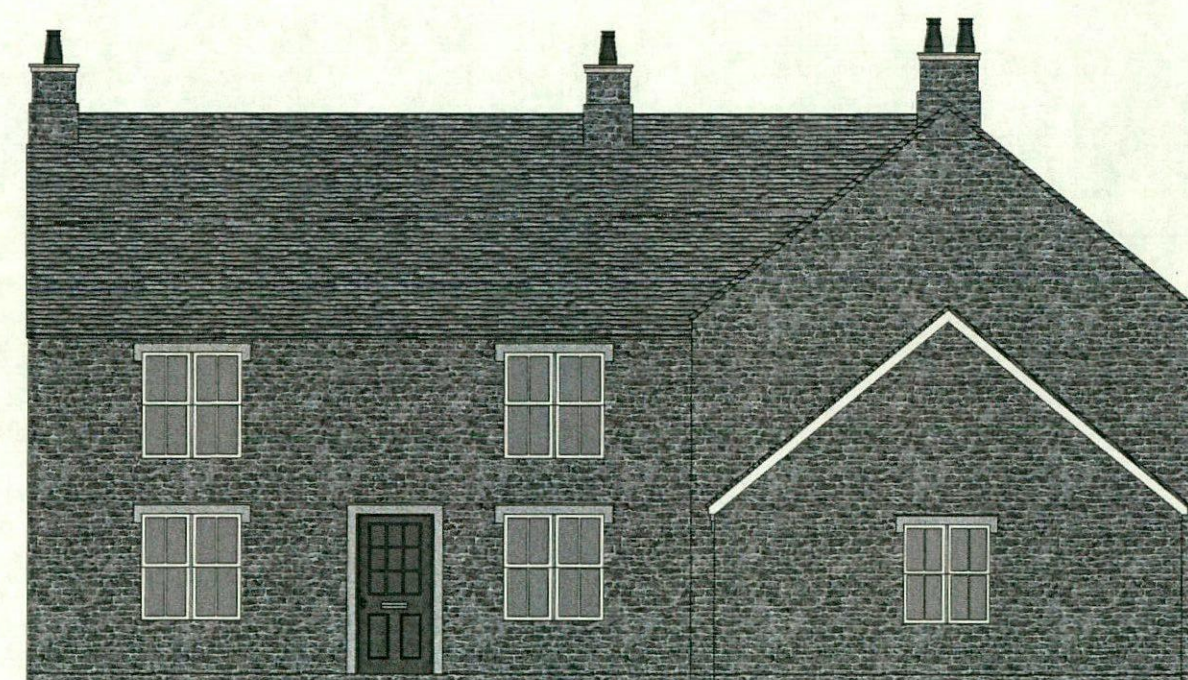


EXISTING SOUTH ELEVATION

DRG. No. 41424/04

 

Existing

Mrs Julia Sharp
Oak Framed Mansard - 1:100 Date: 21/11/19

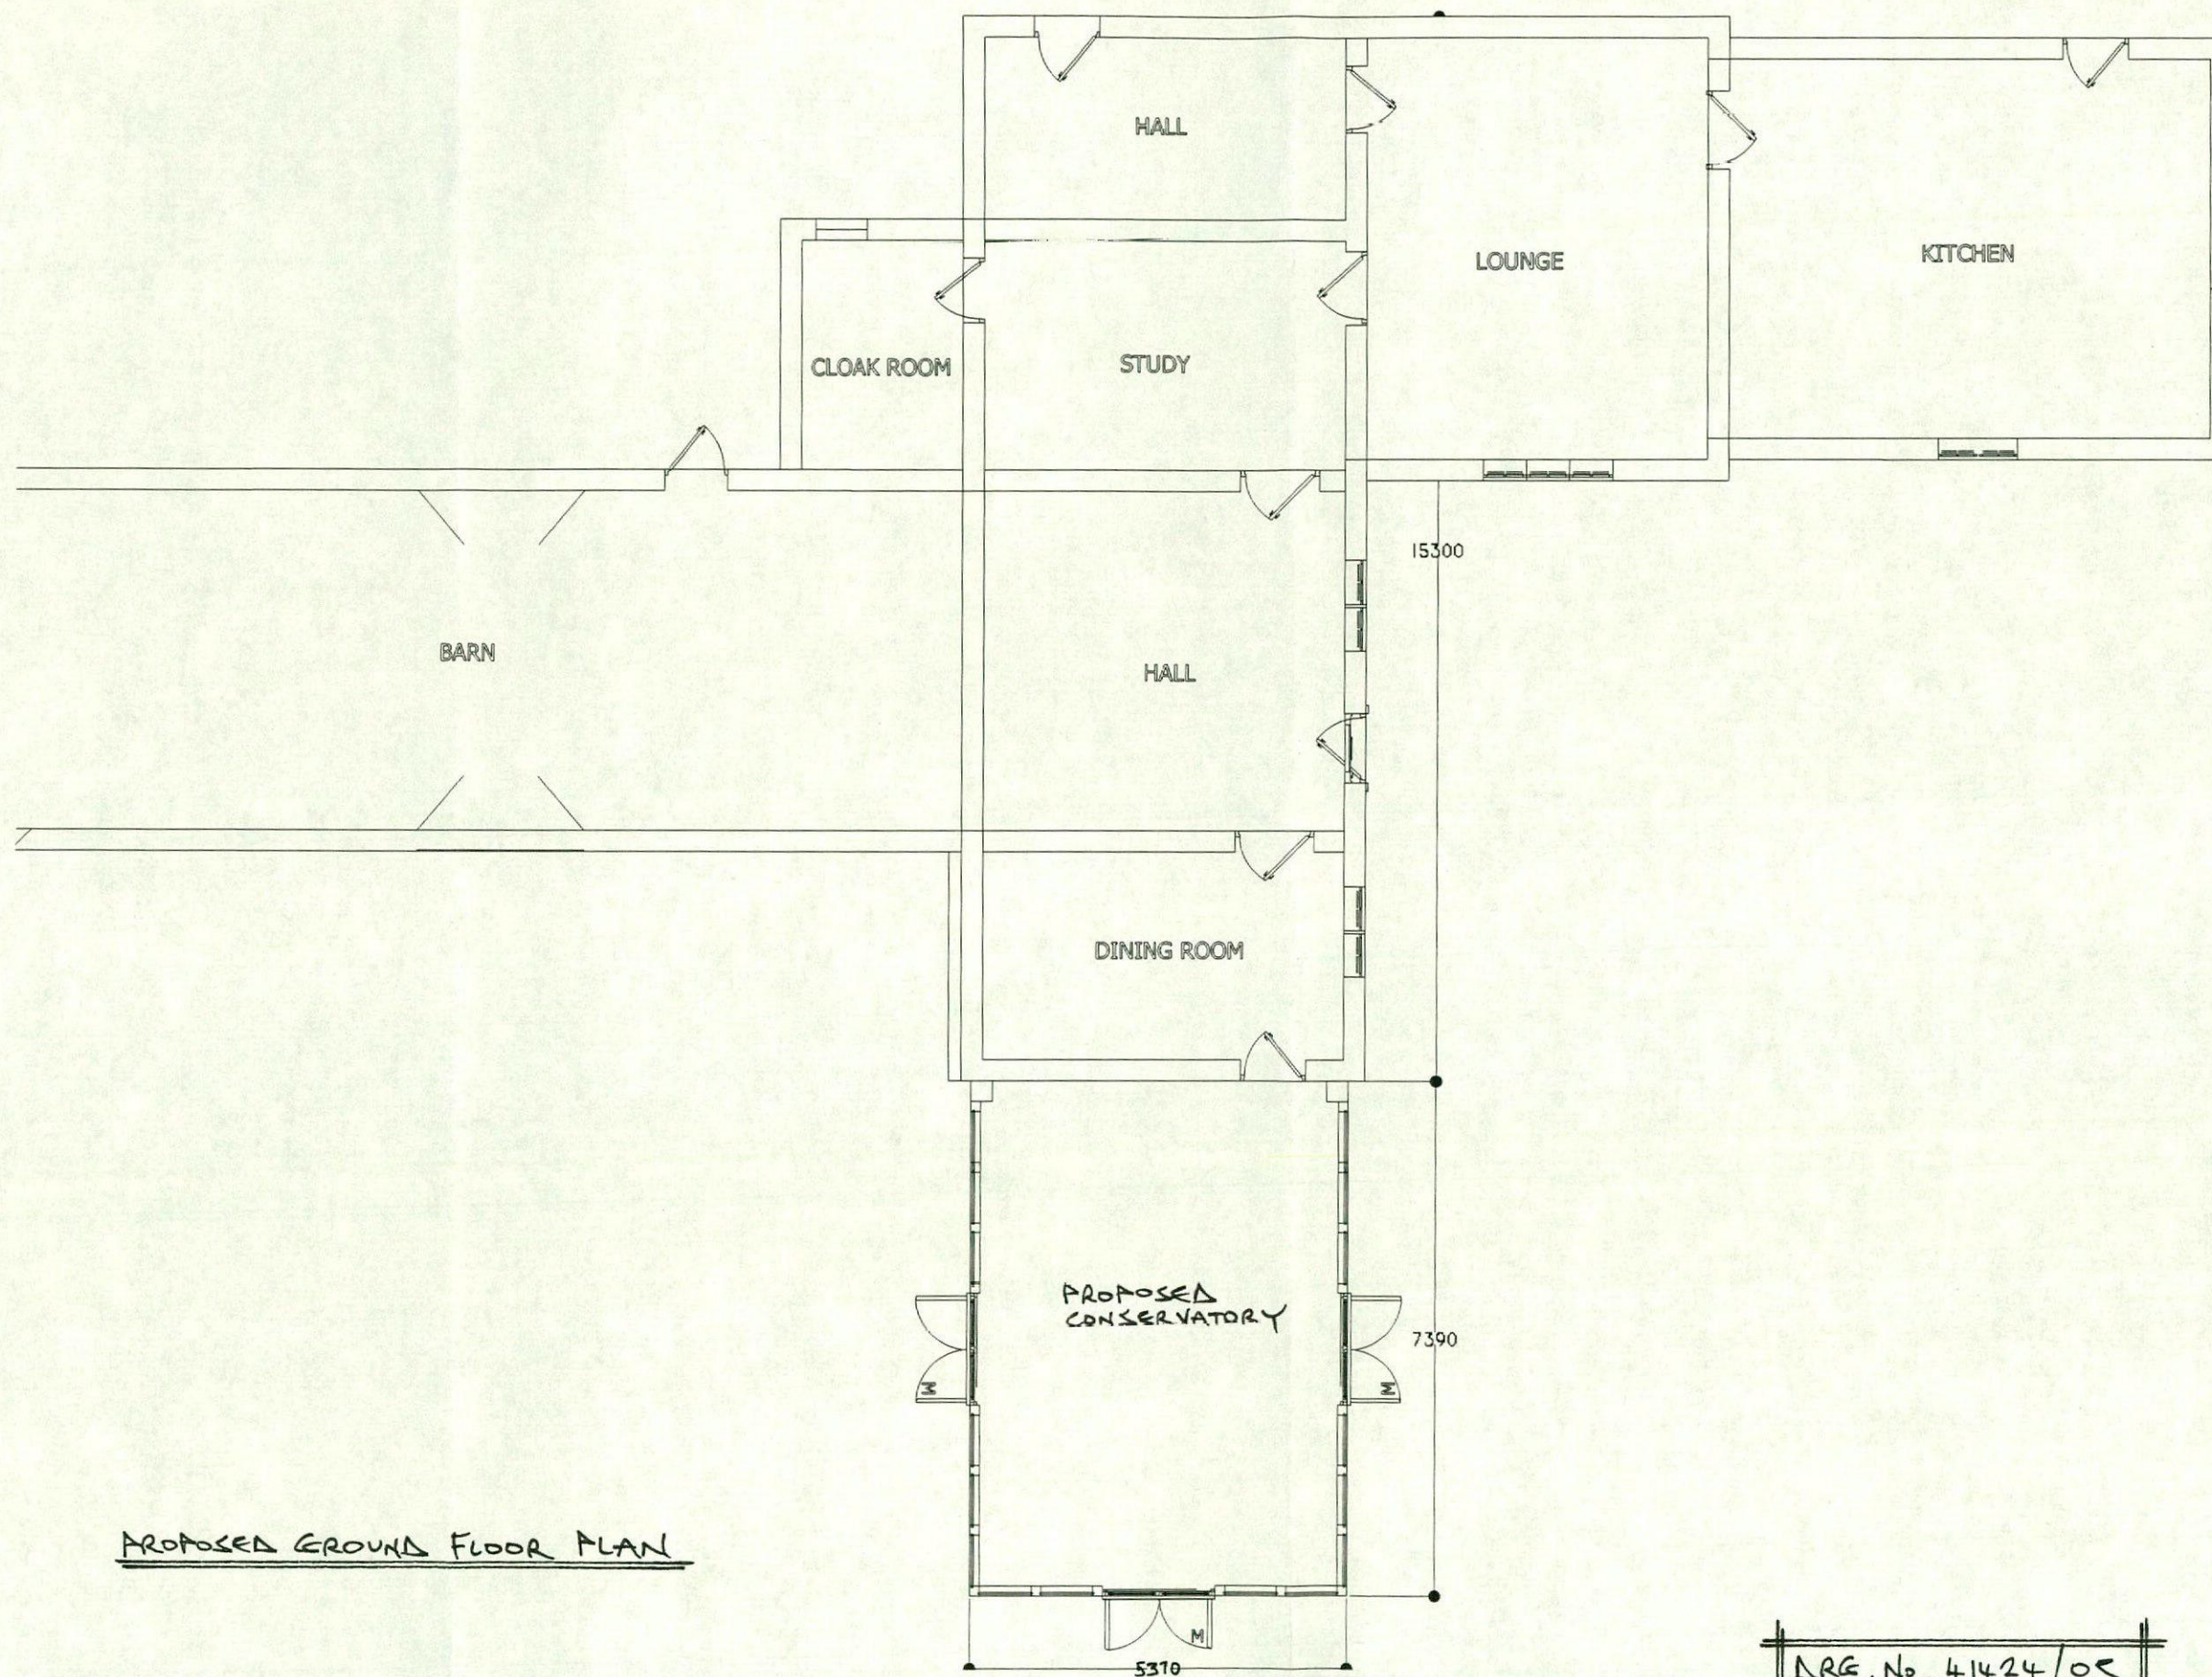

DRG. No. 41424/05

0m 5m
1:100 @ A3




Proposed

Mr Mackey
Oak Framed Orangery - 1:100 Date:24/02/16



PROPOSED WEST ELEVATION

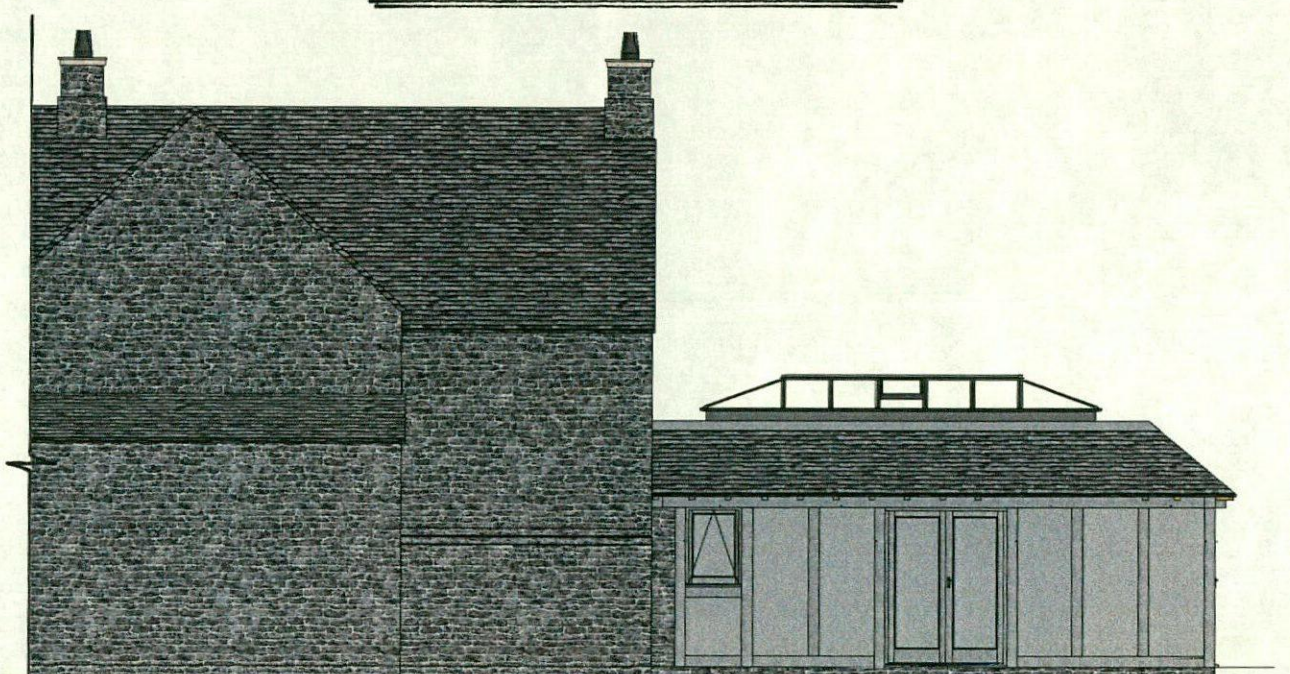

PROPOSED NORTH ELEVATION



PROPOSED SOUTH ELEVATION

DRG. No. 414 24 / 06

0m 5m
1:100 @ A3



Proposed

Mrs Julia Sharp
Oak Framed Mansard - 1:100 Date:21/11/19