




Site Plan

Scale: 1 : 200

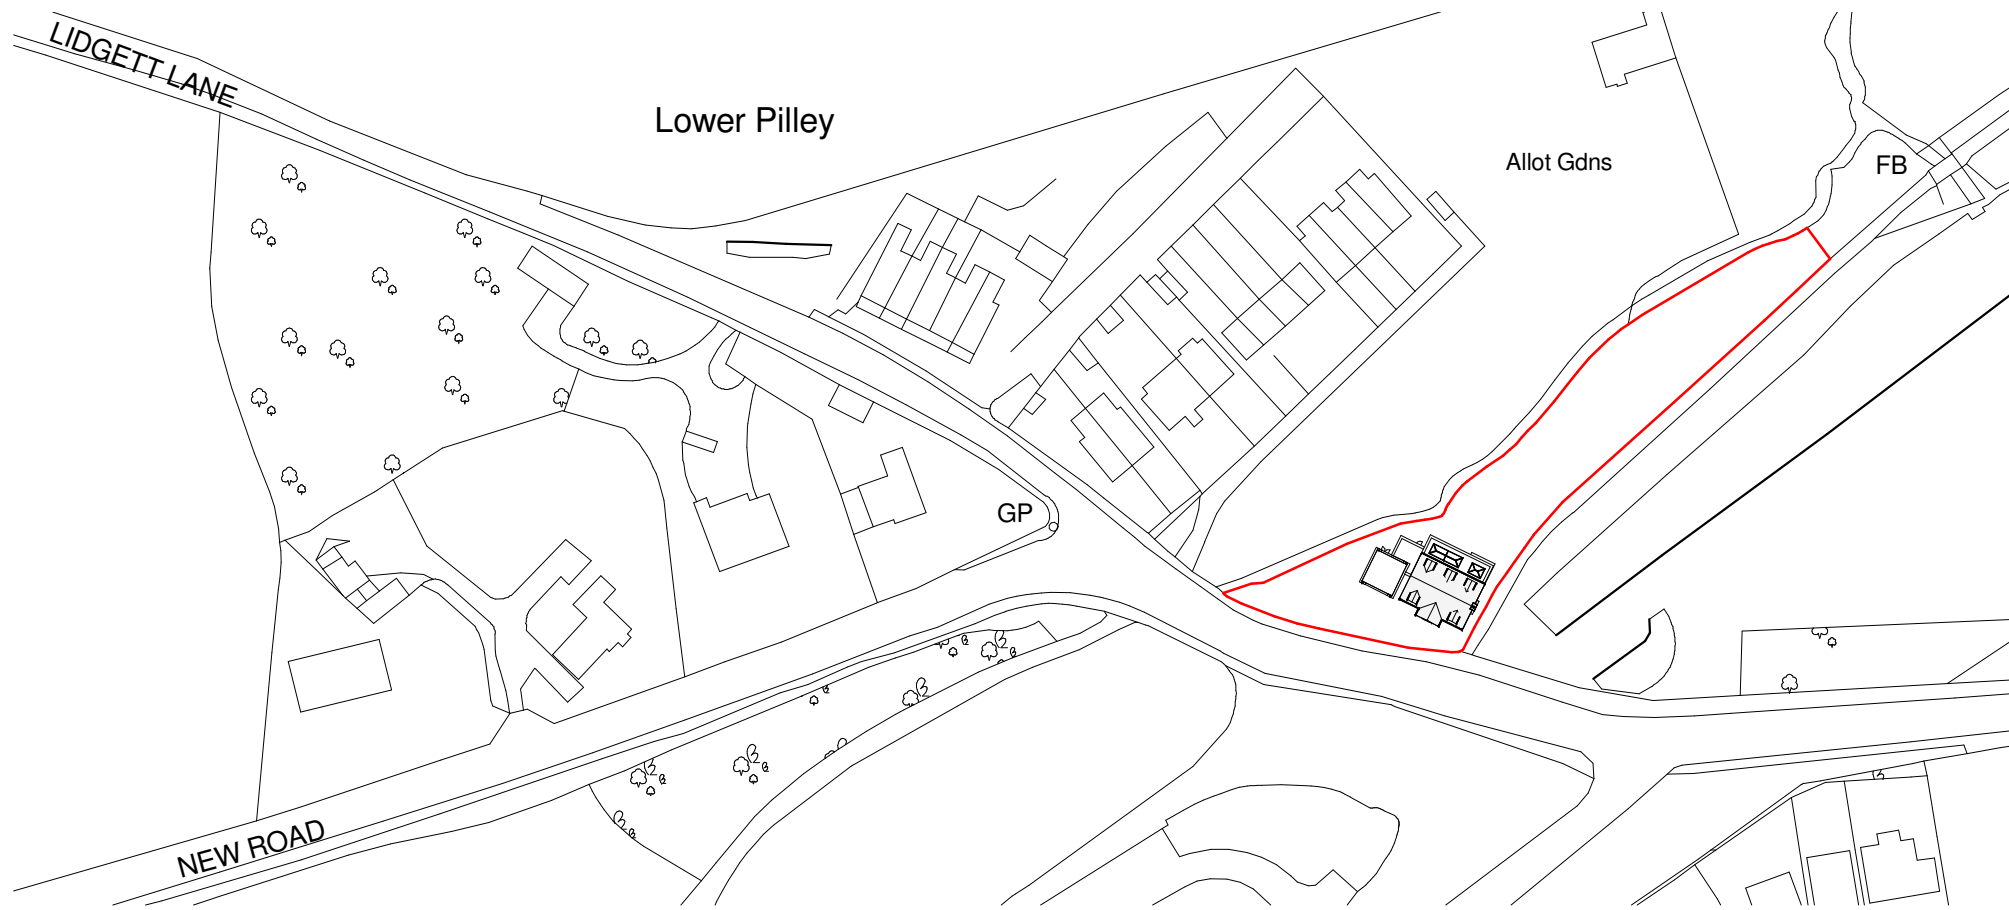

Location Plan

Scale: 1 : 1250

Revision		Date	Drawn	Checked
A	Updated to suit tree survey.	23/06/2021	DB	AH

CODA
Bespoke

CODA Studios Ltd
70-71 Cornish Place, Cornish St, Sheffield, S6 3AF
T: 0114 279 6003
E: information@codastudios.co.uk

Drawn	Checked	Date	Scale	Revision
DB	AH	04/20/21	As @ A1 indicated	A
Client	Joe Hurst			
Project	Station House			
Title	Proposed Site Plan			
Dwg No.	3015- 003			

© COPYRIGHT EXISTS ON THE DESIGNS AND INFORMATION SHOWN ON THIS DRAWING.

The Contractor must verify all dimensions on site before making shop drawings or commencing work of any kind. No dimensions to be scaled from this drawing. Architect to be notified of any discrepancies in dimensions immediately.