



WINDERMERE AVENUE

ALL EXTERNAL MATERIALS FOR PROPOSED EXTENSION TO MATCH EXISTING BEING RED/BUFF MULTI FACING BRICKWORK, WHITE UPVC WINDOW FRAMES, RED DOUBLE ROLL ROOF TILES.

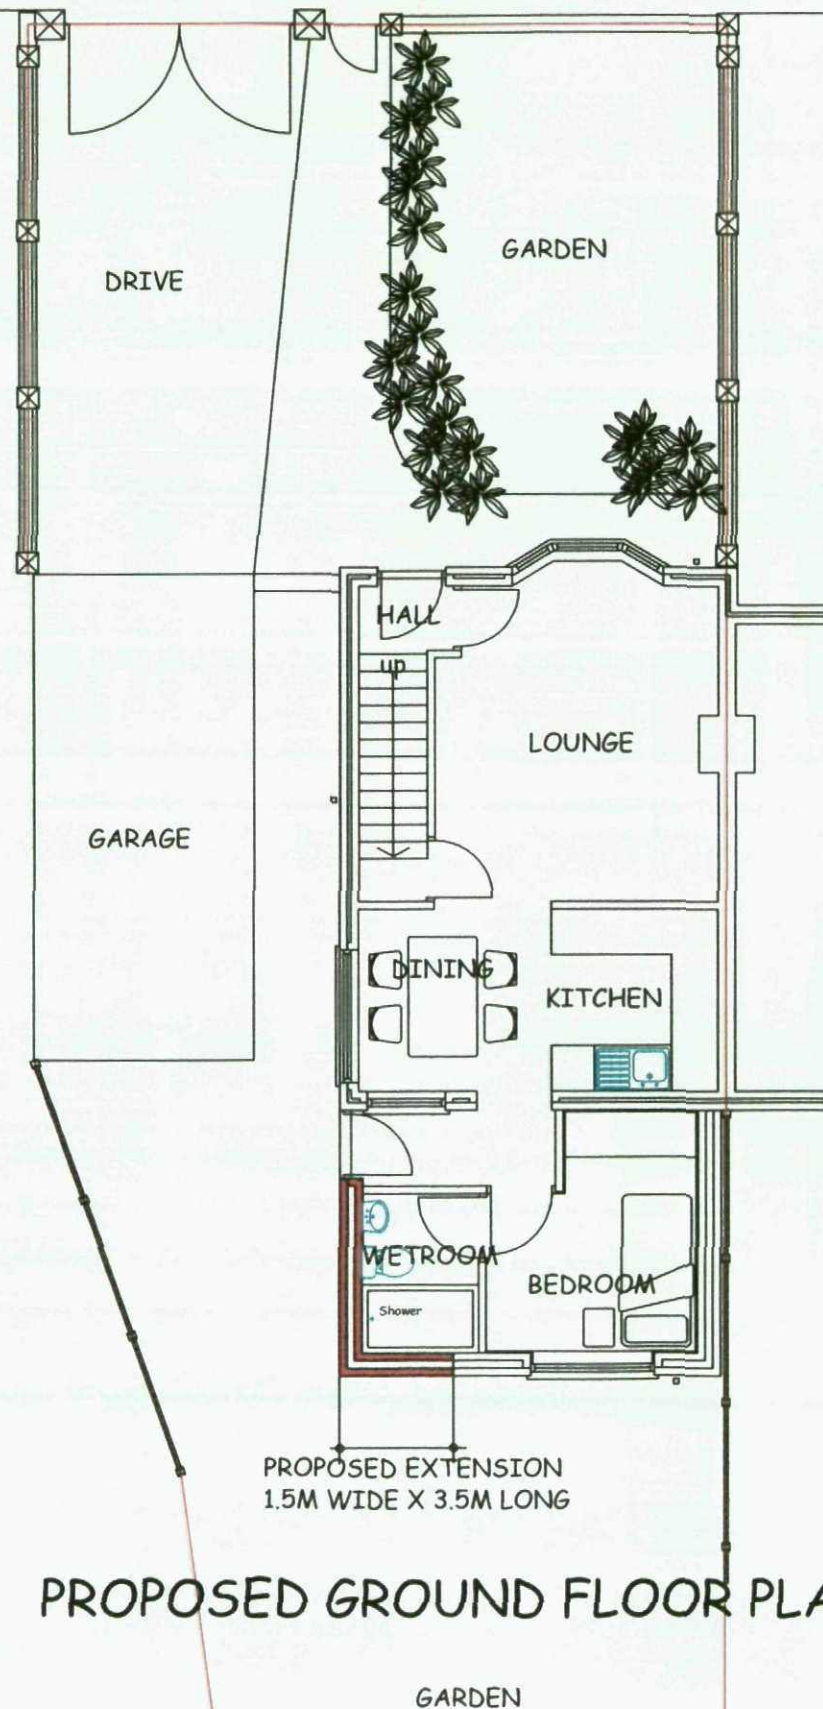

PROPOSED GROUND FLOOR PLAN


PROPOSED

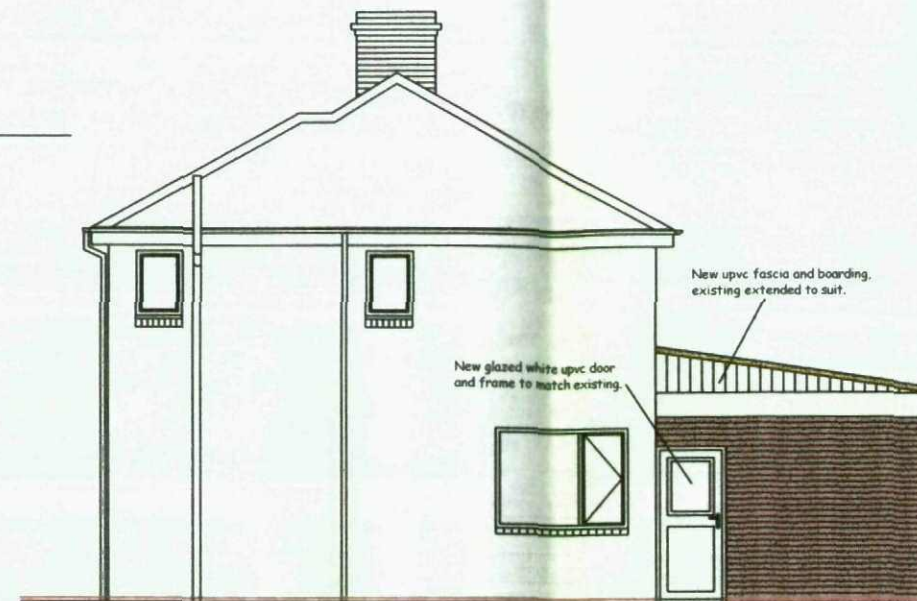

PROPOSED SIDE ELEVATION



PROPOSED REAR ELEVATION

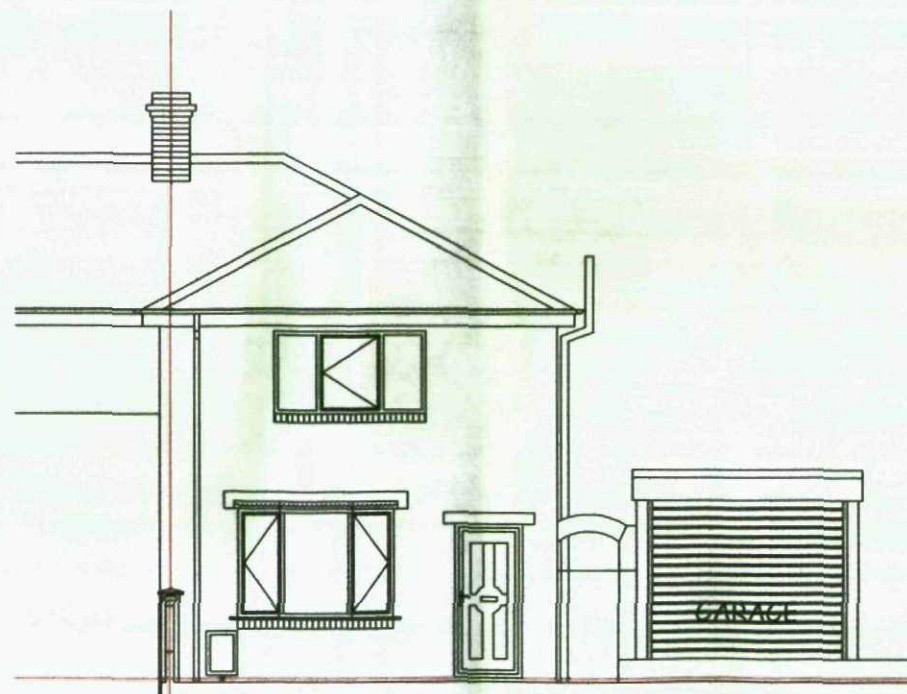

EXISTING FRONT ELEVATION

HOPTON ARCHITECTURE
CHARTERED ARCHITECTS
DEVELOPMENT CONSULTANTS
HAL

11 PLUM TREE CLOSE LARKSHILL PONTEFRAC T WEST YORKSHIRE WF8 4RW TEL: 01977-703151

CLIENT & PROJECT


For Mr and Mrs B. Freeborough

HOUSE EXTENSION AT No 30 WINDERMERE AVENUE, GOLDTHORPE, ROTHERHAM
 S63 9PB

TITLE
PROPOSED PLANS AND ELEVATIONS

Scale	Drawn	Date	Revision	DRAWING No.
1:50 & 1:100	W.H.	Nov 2012		0616/02

ALL EXTERNAL MATERIALS FOR PROPOSED EXTENSION TO MATCH EXISTING BEING RED/BUFF MULTI FACING BRICKWORK, WHITE UPVC WINDOW FRAMES, RED DOUBLE ROLL ROOF TILES.

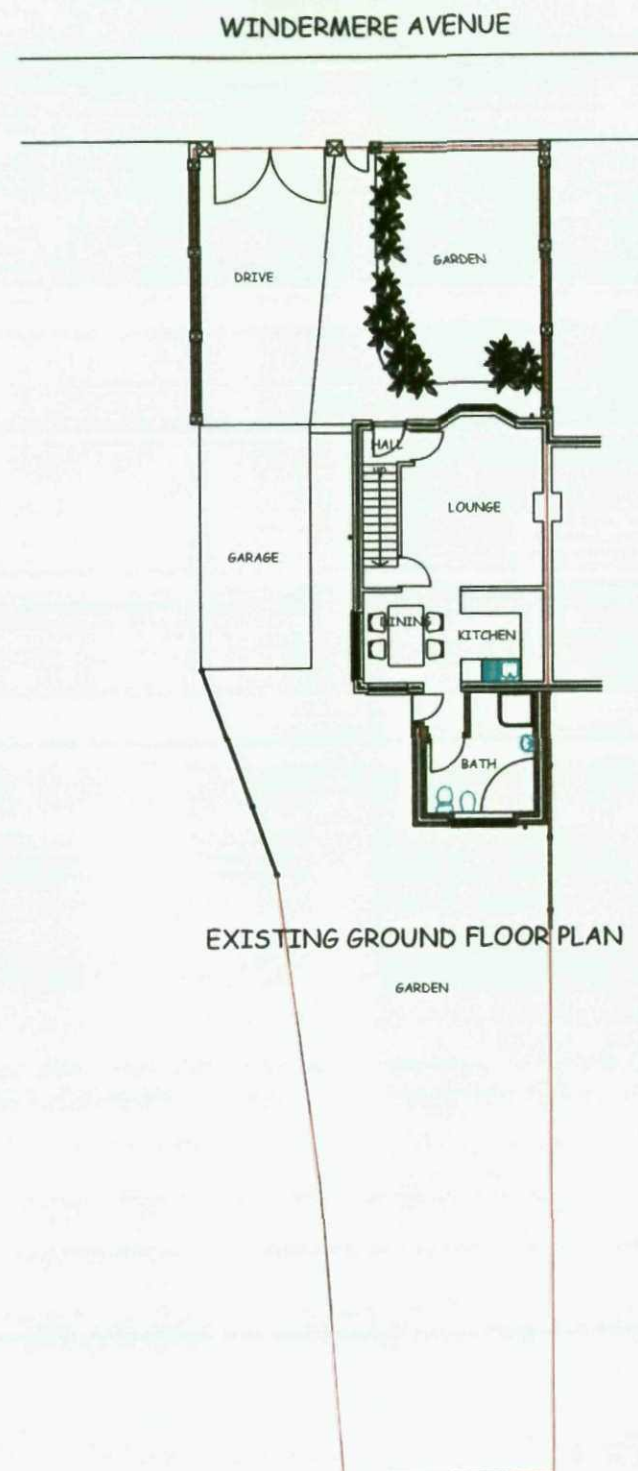

EXISTING OVERALL SITE PLAN

HOPTON ARCHITECTURE
CHARTERED ARCHITECTS
DEVELOPMENT CONSULTANTS
11 PLUM TREE CLOSE LARKSHILL PONTEFRAC T WEST YORKSHIRE WF8 4RW TEL: 01977-703151




CLIENT & PROJECT

For Mr and Mrs B. Freeborough
HOUSE EXTENSION AT No 30 WINDERMERE AVENUE, GOLDTHORPE, ROTHERHAM
S63 9PB

TITLE				
EXISTING OVERALL SITE PLAN				
Scale	Drawn	Date	Revision	DRAWING No.
1:100 @ A1 1:200 @ A3	W.H.	8 Jun '12		0616/03

ALL EXTERNAL MATERIALS FOR PROPOSED EXTENSION TO MATCH EXISTING BEING RED/BUFF MULTI FACING BRICKWORK, WHITE UPVC WINDOW FRAMES, RED DOUBLE ROLL ROOF TILES.

WINDERMERE AVENUE

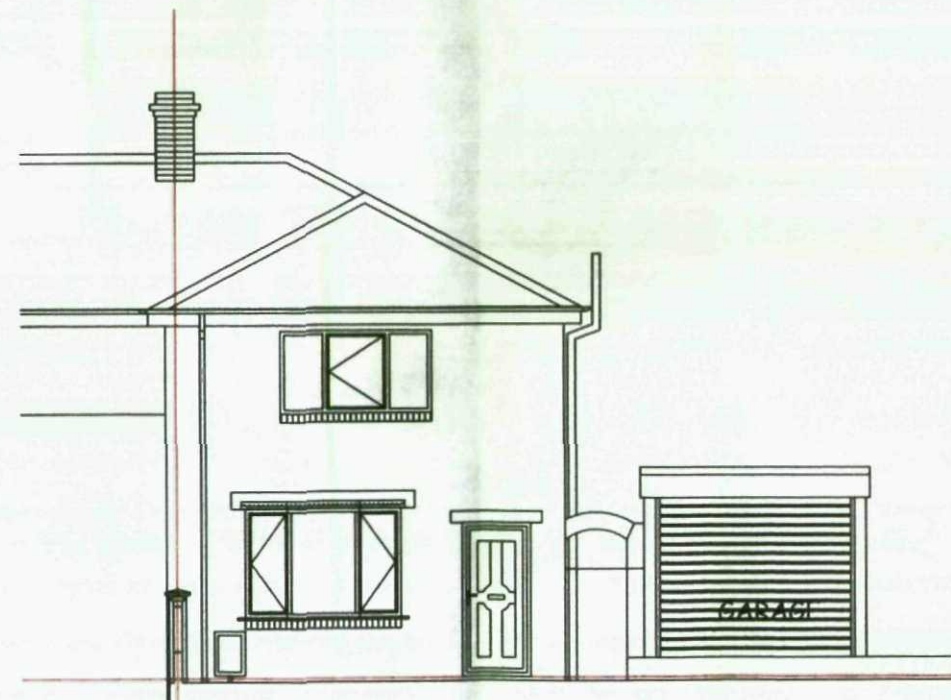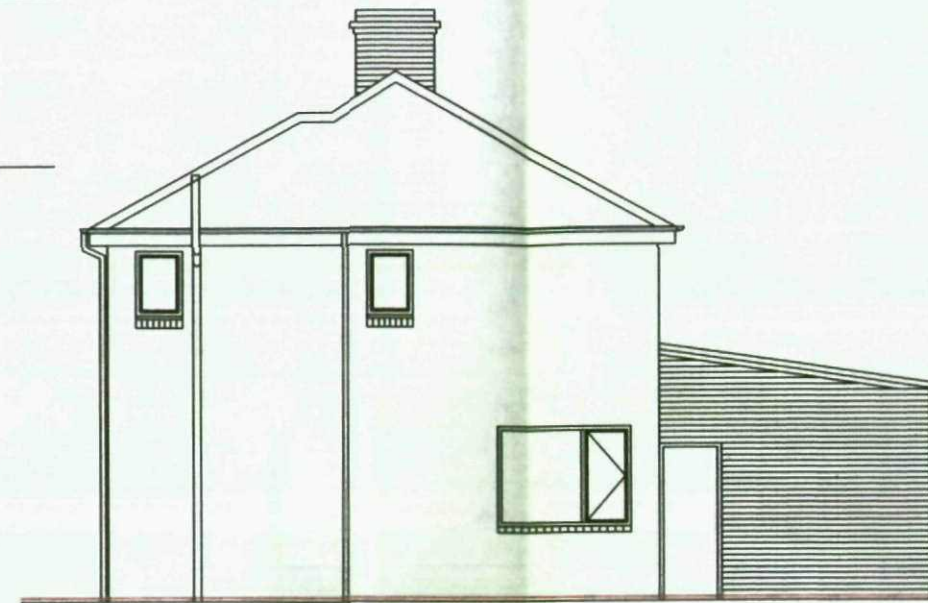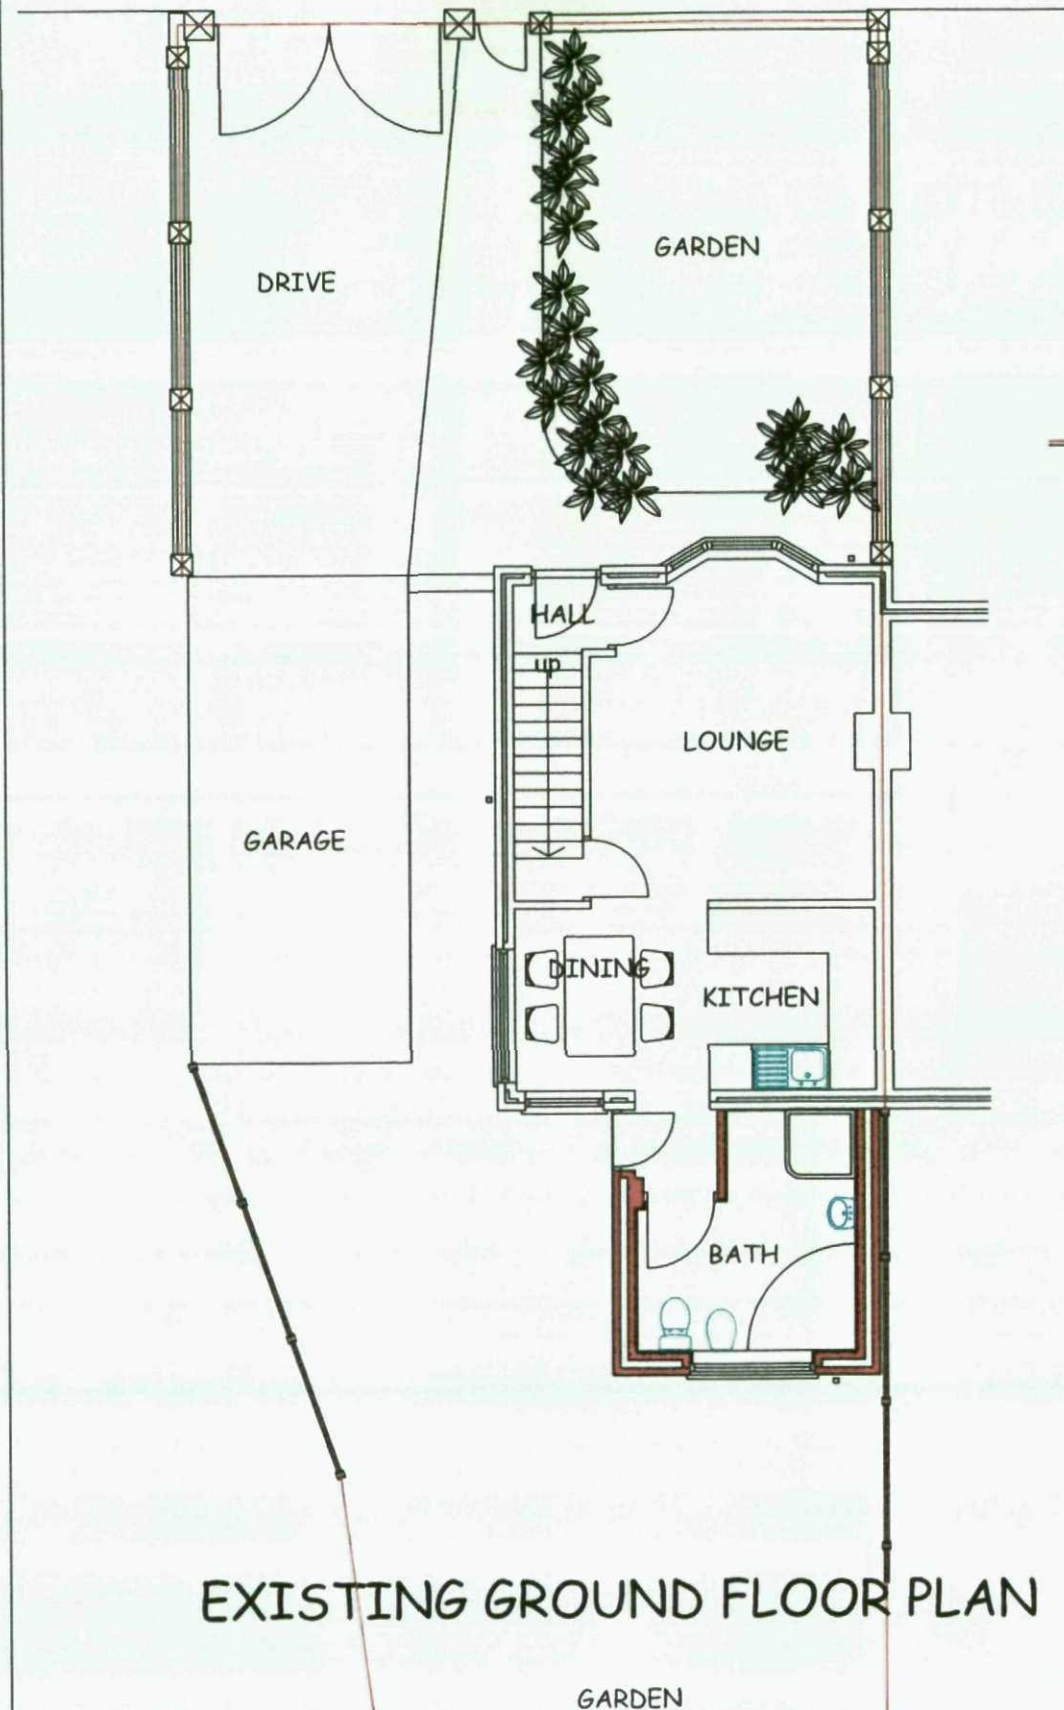

HOPTON ARCHITECTURE
CHARTERED ARCHITECTS
DEVELOPMENT CONSULTANTS
HAL

11 PLUM TREE CLOSE LARKSHILL PONTEFRAC T WEST YORKSHIRE WF8 4RW TEL: 01977-703151
 CLIENT & PROJECT

For Mr and Mrs B. Freeborough
 HOUSE EXTENSION AT No 30 WINDERMERE AVENUE, GOLDTHORPE, ROTHERHAM
 S63 9PB

TITLE	Scale	Drawn	Date	Revision	DRAWING No.
EXISTING PLANS AND ELEVATIONS	1:500 A1 1:1000 A3	W.H.	8 Jun'12		0616/01