


STEPHEN A. WELGER, m.c.i.a.t.
Architectural Technician and Surveyor.
217, Wakefield Road.
Normanton.
Wakefield.
WF6 1BP.
West Yorkshire.


Tel. 01924 890012.
Mob. 07989 964611.
e-mail. stevewelger@btinternet.com.

A Minor alterations as L/A request. 02.06.2017
B Minor alterations as client request. 07.08.2017

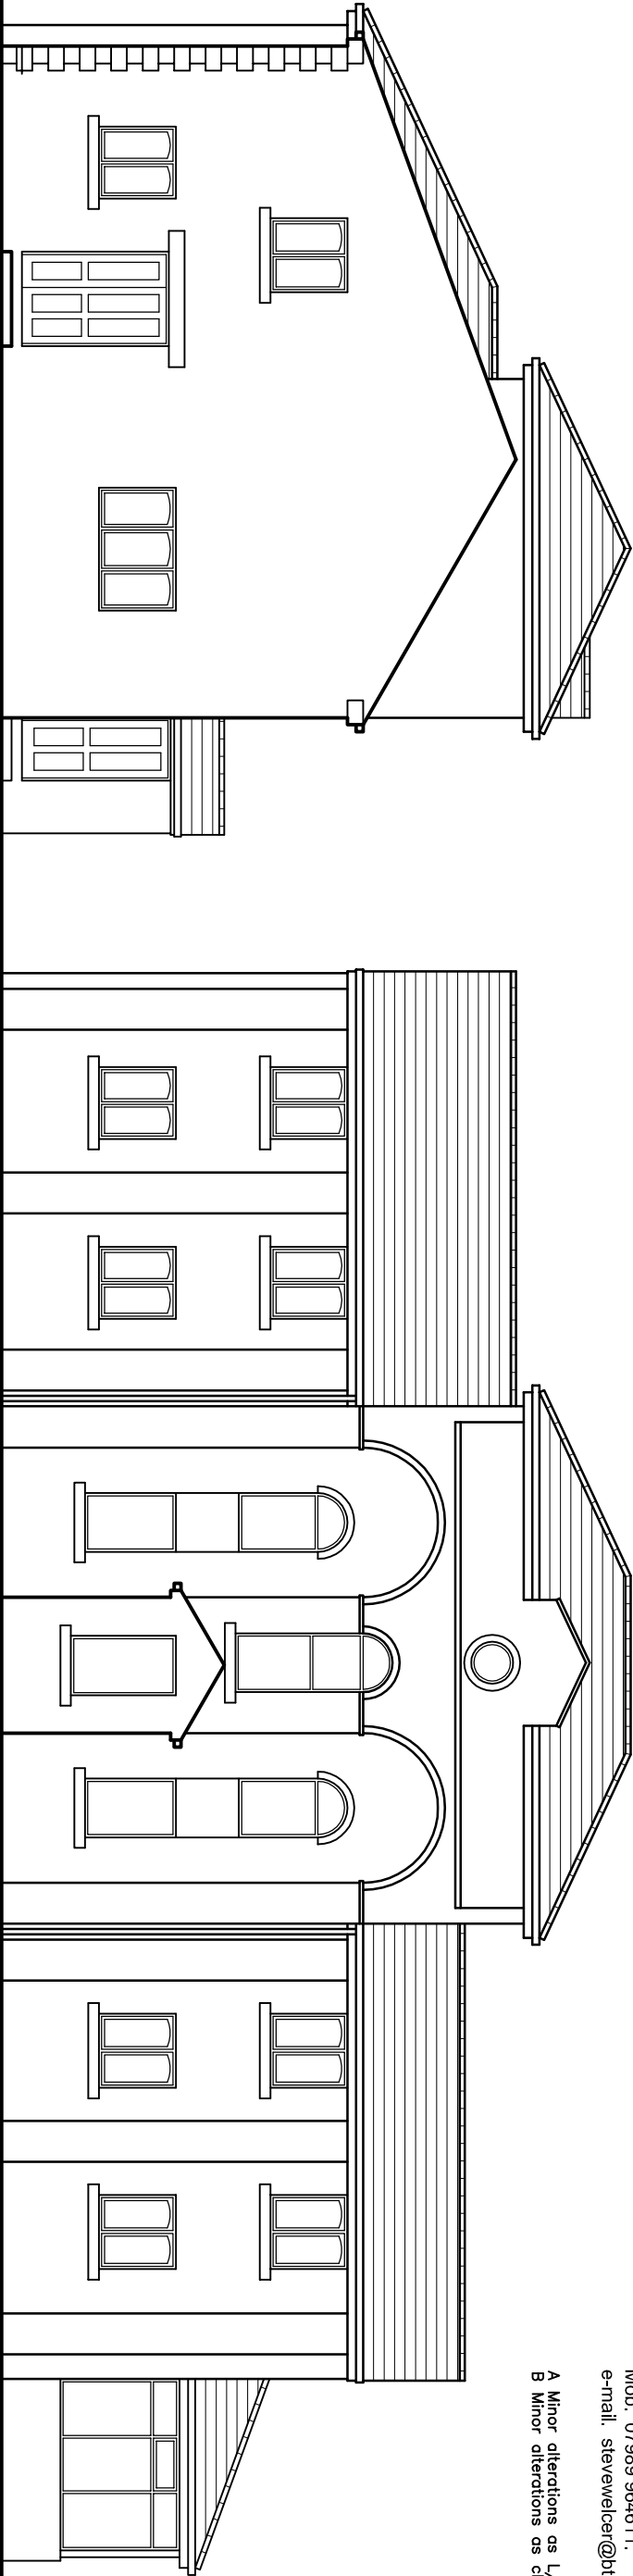

Side Elevation.

as Proposed.

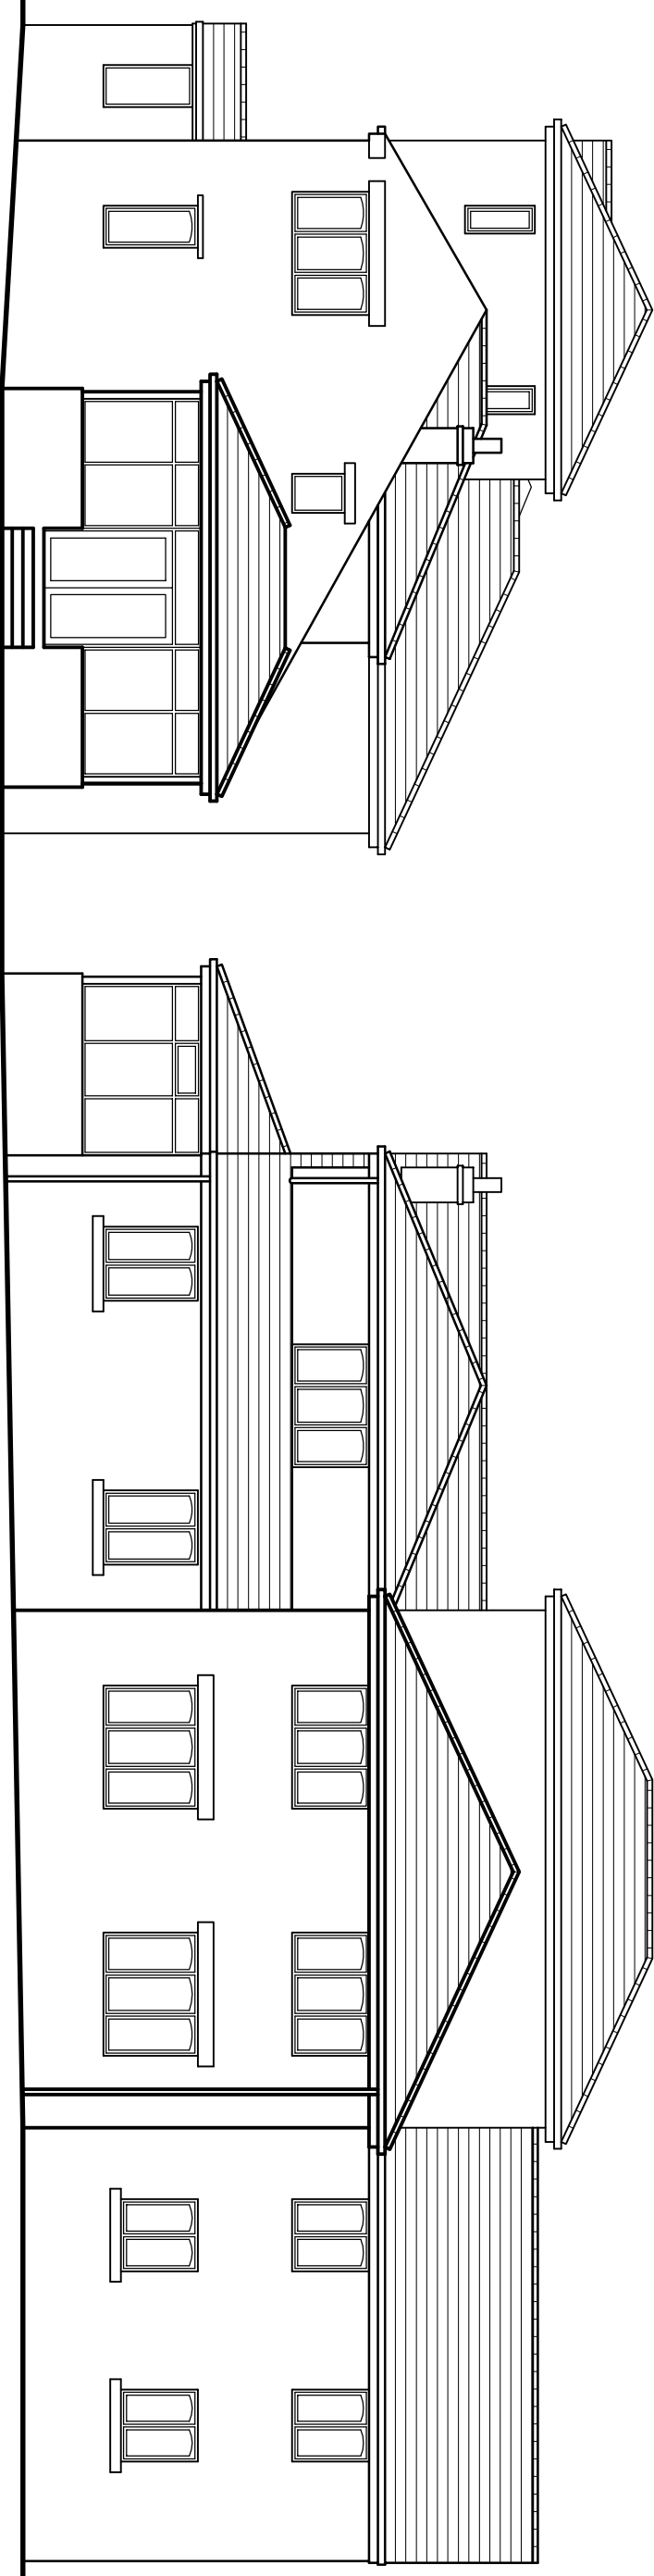


Side Elevation.

as Proposed.

Front Elevation.

as Proposed.

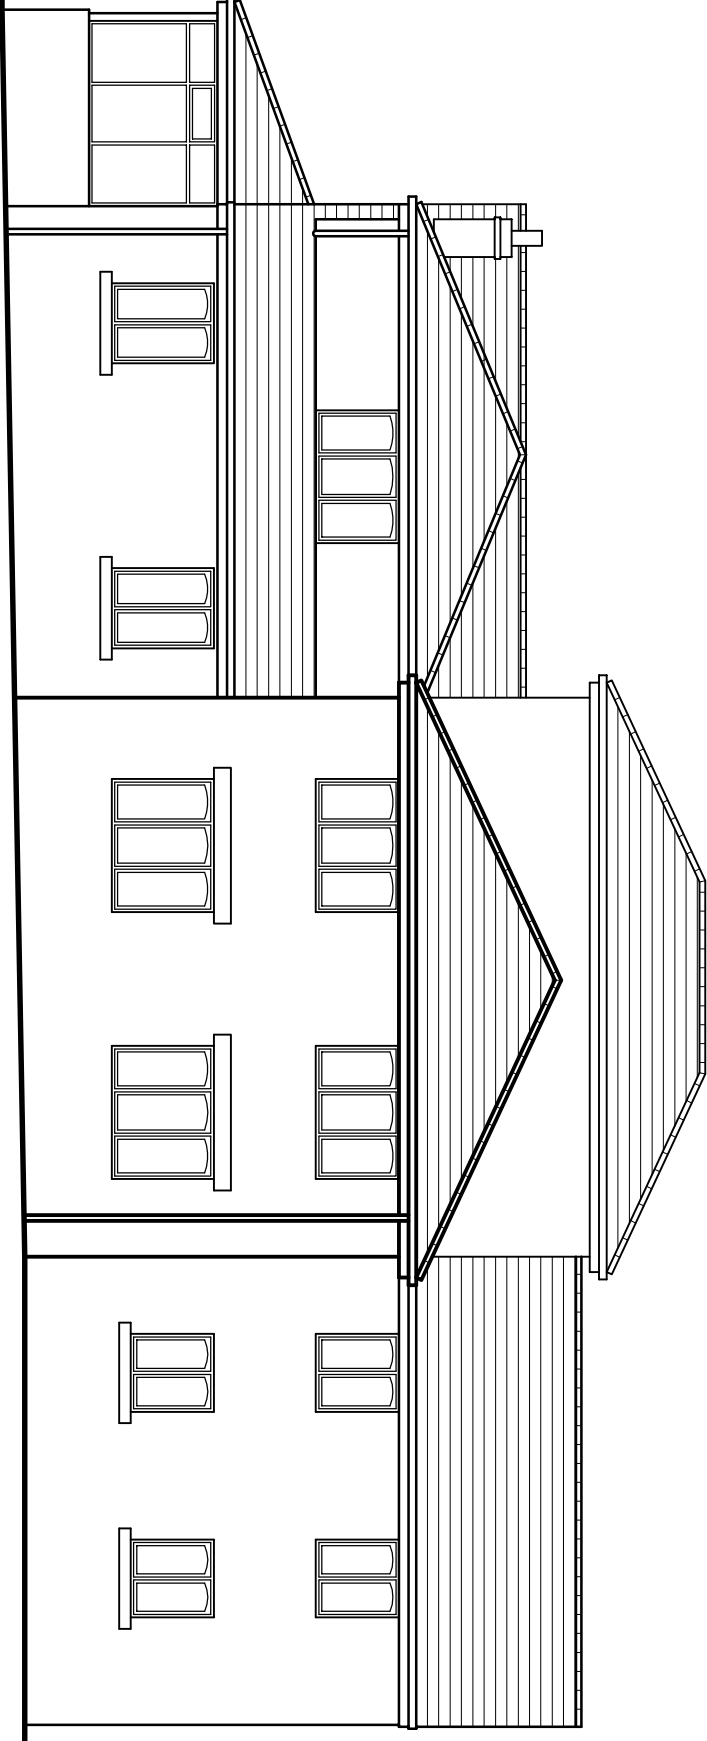

Rear Elevation.

as Proposed.

Property Address	Scale 1:100 @ A3.	
	Date MAR. 2017	
	Drawn by SW	Checked by -
	Drawing no. 2017-26-05	Revision B
Drawing Title		
ELEVATIONS AS PROPOSED. SHEET 1.		
Project Title		
PROPOSED EXTENSION. THE GRANNARY, LOW FARM. CEMETERY ROAD, HEMMINGFIELD. FOR MR. K. HERBERT.		

THE GRANNARY, LOW FARM.
CEMETERY ROAD.
HEMMINGFIELD.
S73 0QJ.

PROPOSED EXTENSION.
THE GRANNARY, LOW FARM.
CEMETERY ROAD, HEMMINGFIELD.
FOR MR. K. HERBERT.

ELEVATIONS AS PROPOSED.
SHEET 1.