



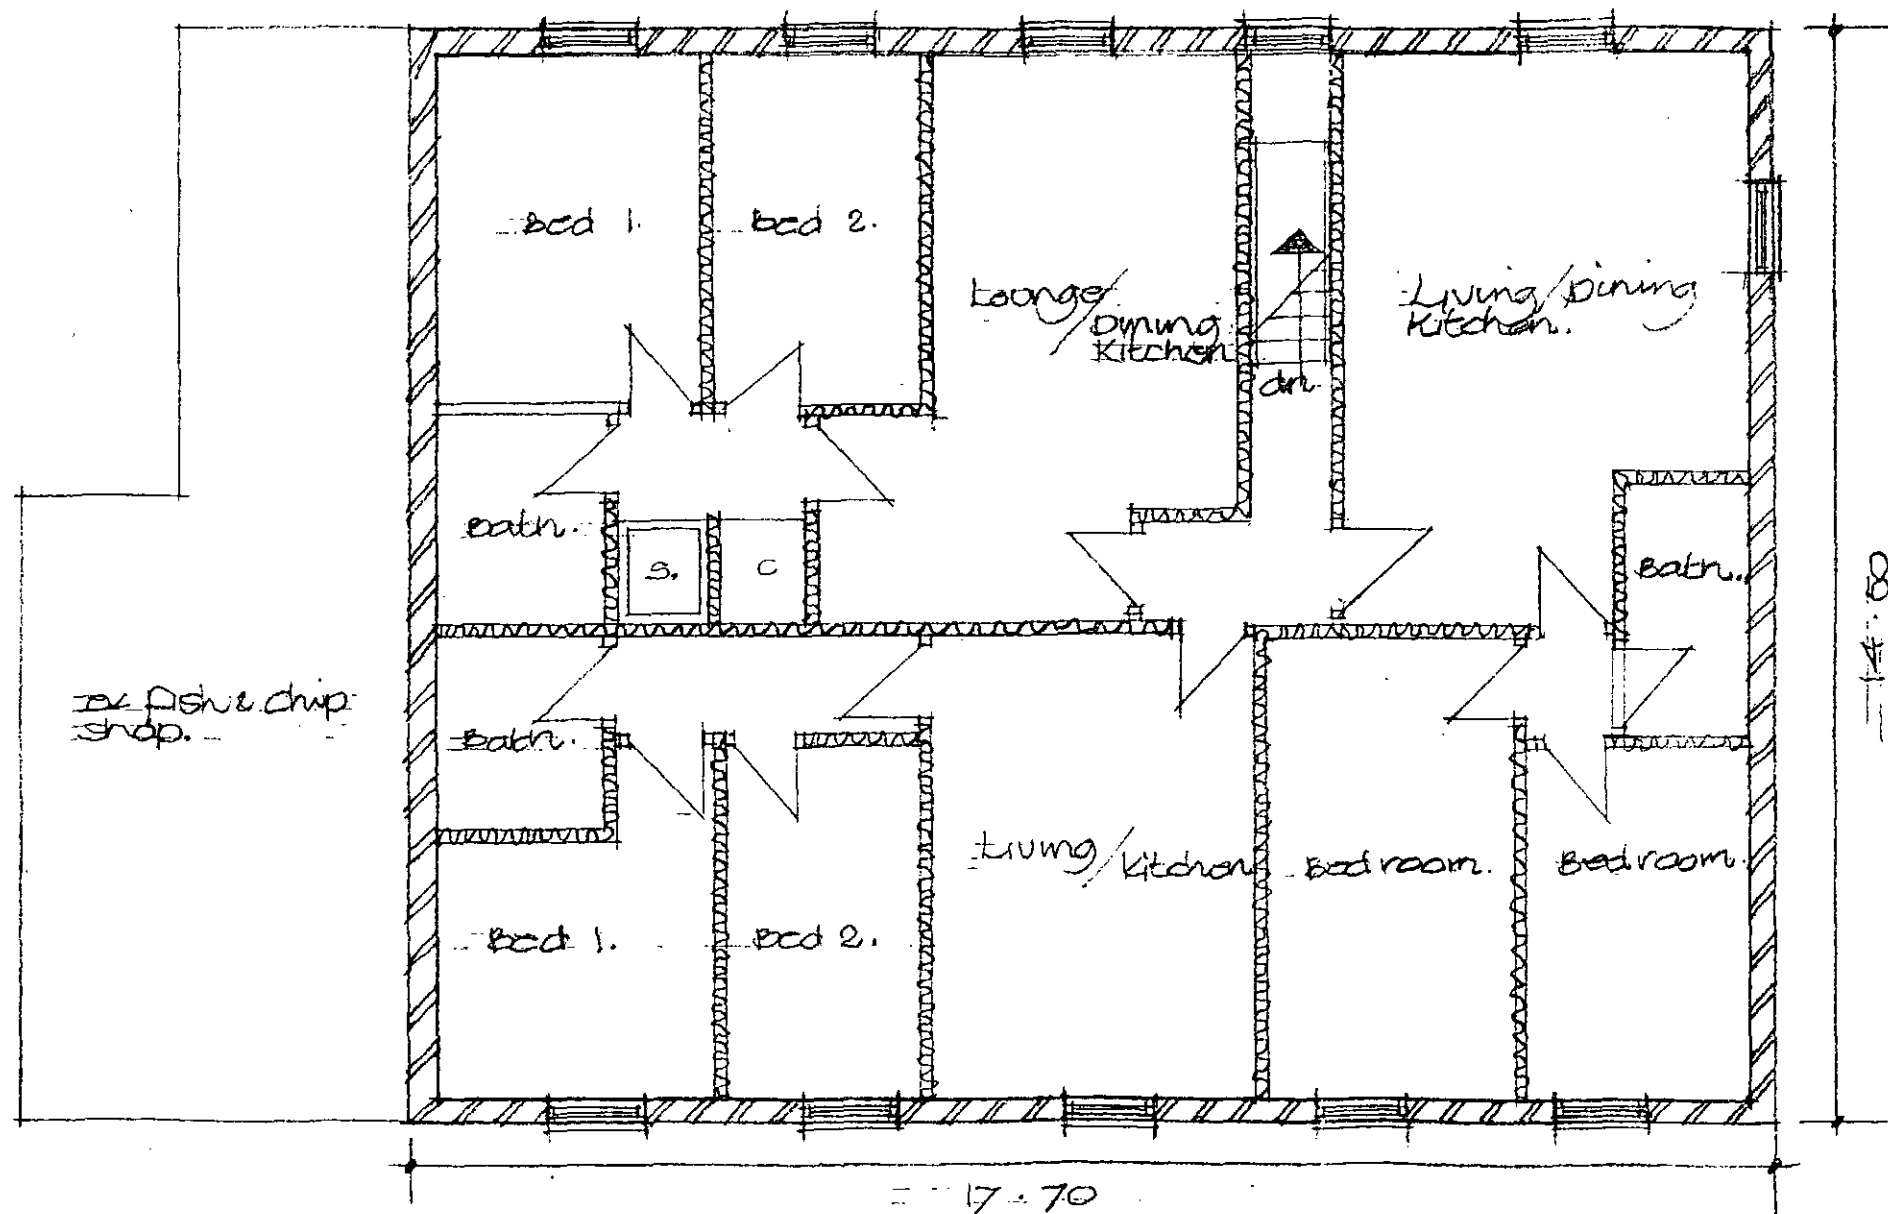

first floor plan.

scale • 1 : 100

proposed extension to 335
portland rd London W20.
to form 4 no. apartments.

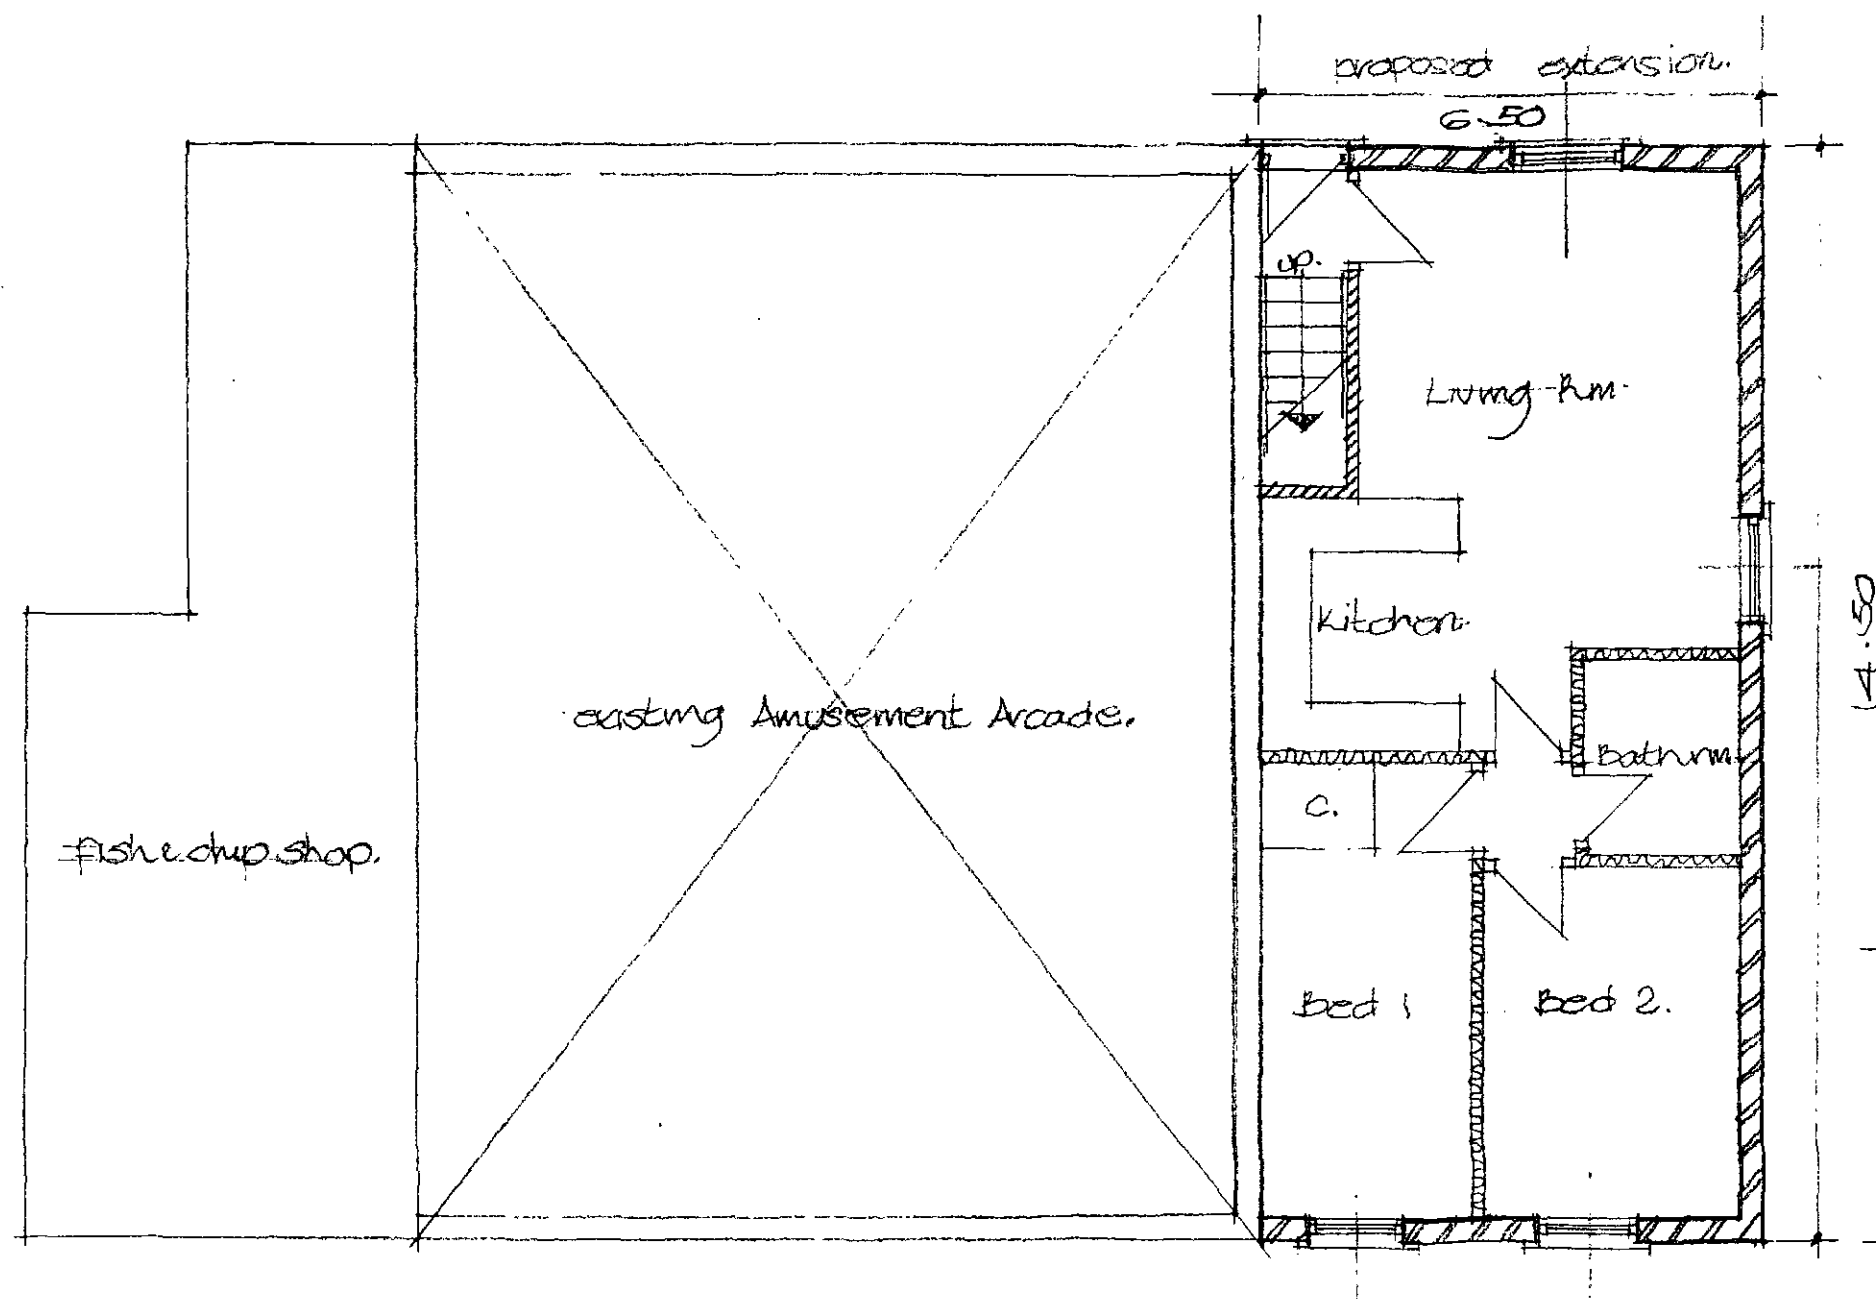

proposed extension to ex. building
to form new apartments
388 pontefract Rd Loundwood.

pontefract Rd frontage.

ground floor plan.
scale . 1 : 100.

built-up felt or lead to roof over

plain interlocking
conc tiles

facing brickwork

pc. conc. string

facing brickwork

rear of ex. amenity arcade.

adj. building.

rear elevation.

felt or lead to flat roof over

plain interlocking
tiles.

facing brick.

pc. conc. string


facing brickwork

end elevation to Lund lane.

scale . 1 : 100.

proposed extension to No 335
pontefract Rd Lundwood
to form apartments.

Graham Dickinson Assoc.
Architects & Surveyors.
Blackmoor Craft Oakthorpe
BD22 9SR.

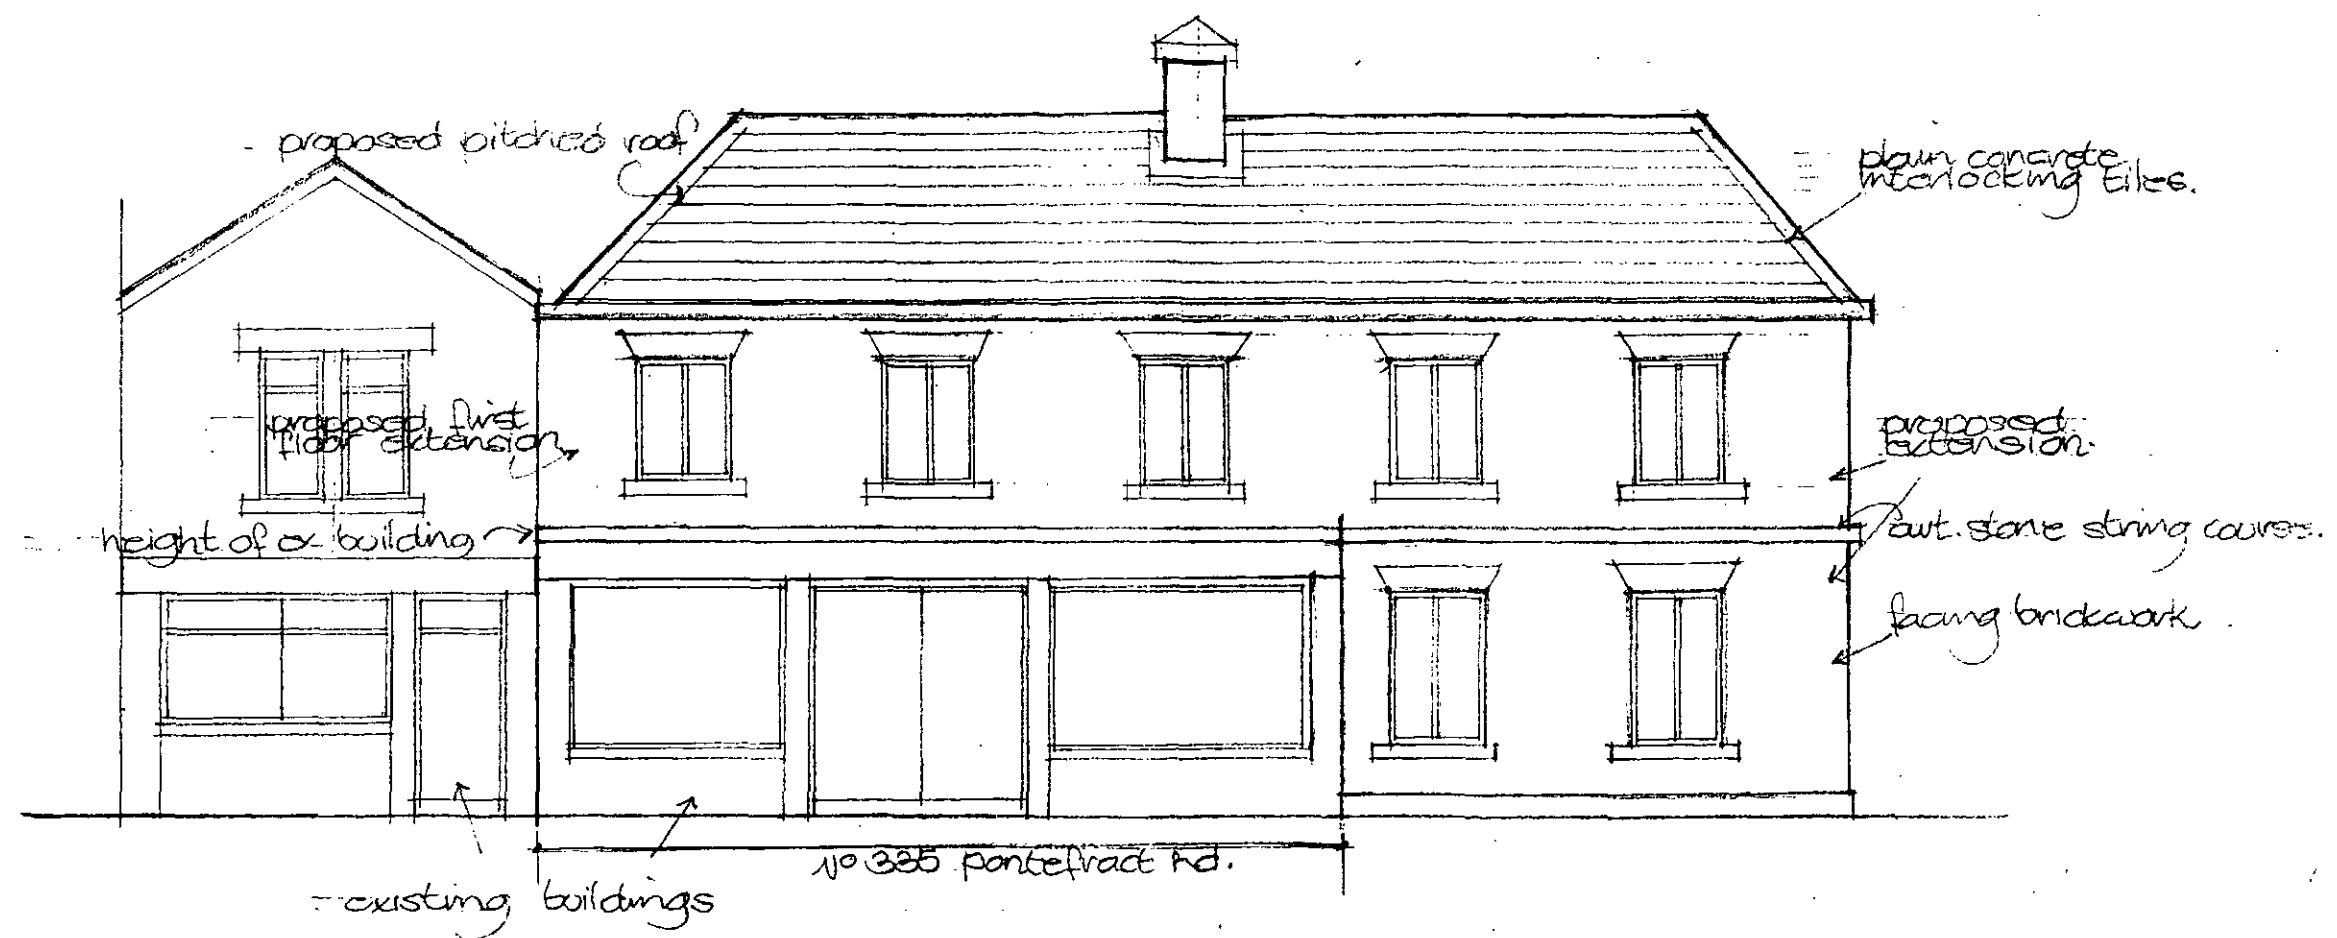

proposed elevation to Pontefract Road.

proposed extensions to 335 Pontefract Road
to create apartments.
scale 1 : 100.

Graham Dickinson Assoc
Architects & Surveyors
Blackmoor Crk.
Greenhays, 4022 95th.