


CONC POSTS
125X25MM DARK STAINED TIMBER
FENCING AND RAILS
CONC GRAVEL BOARDS


SCREEN FENCE

1800MM HIGH

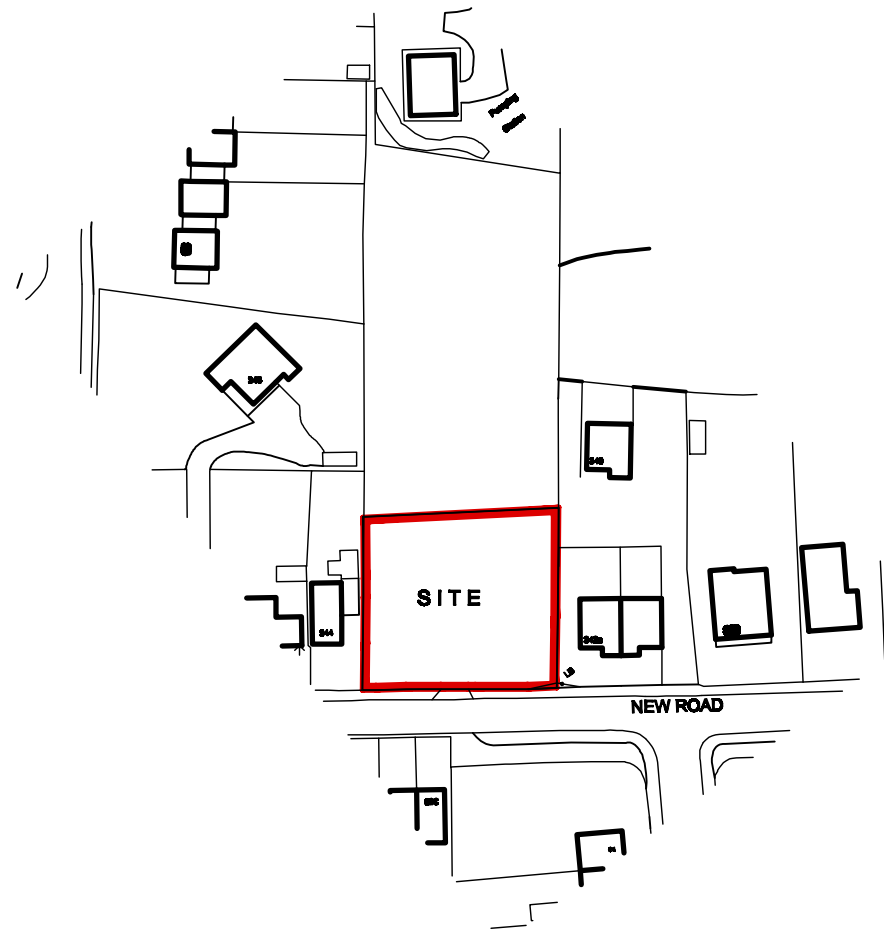

LOCATION PLAN

SCALE 1:1250

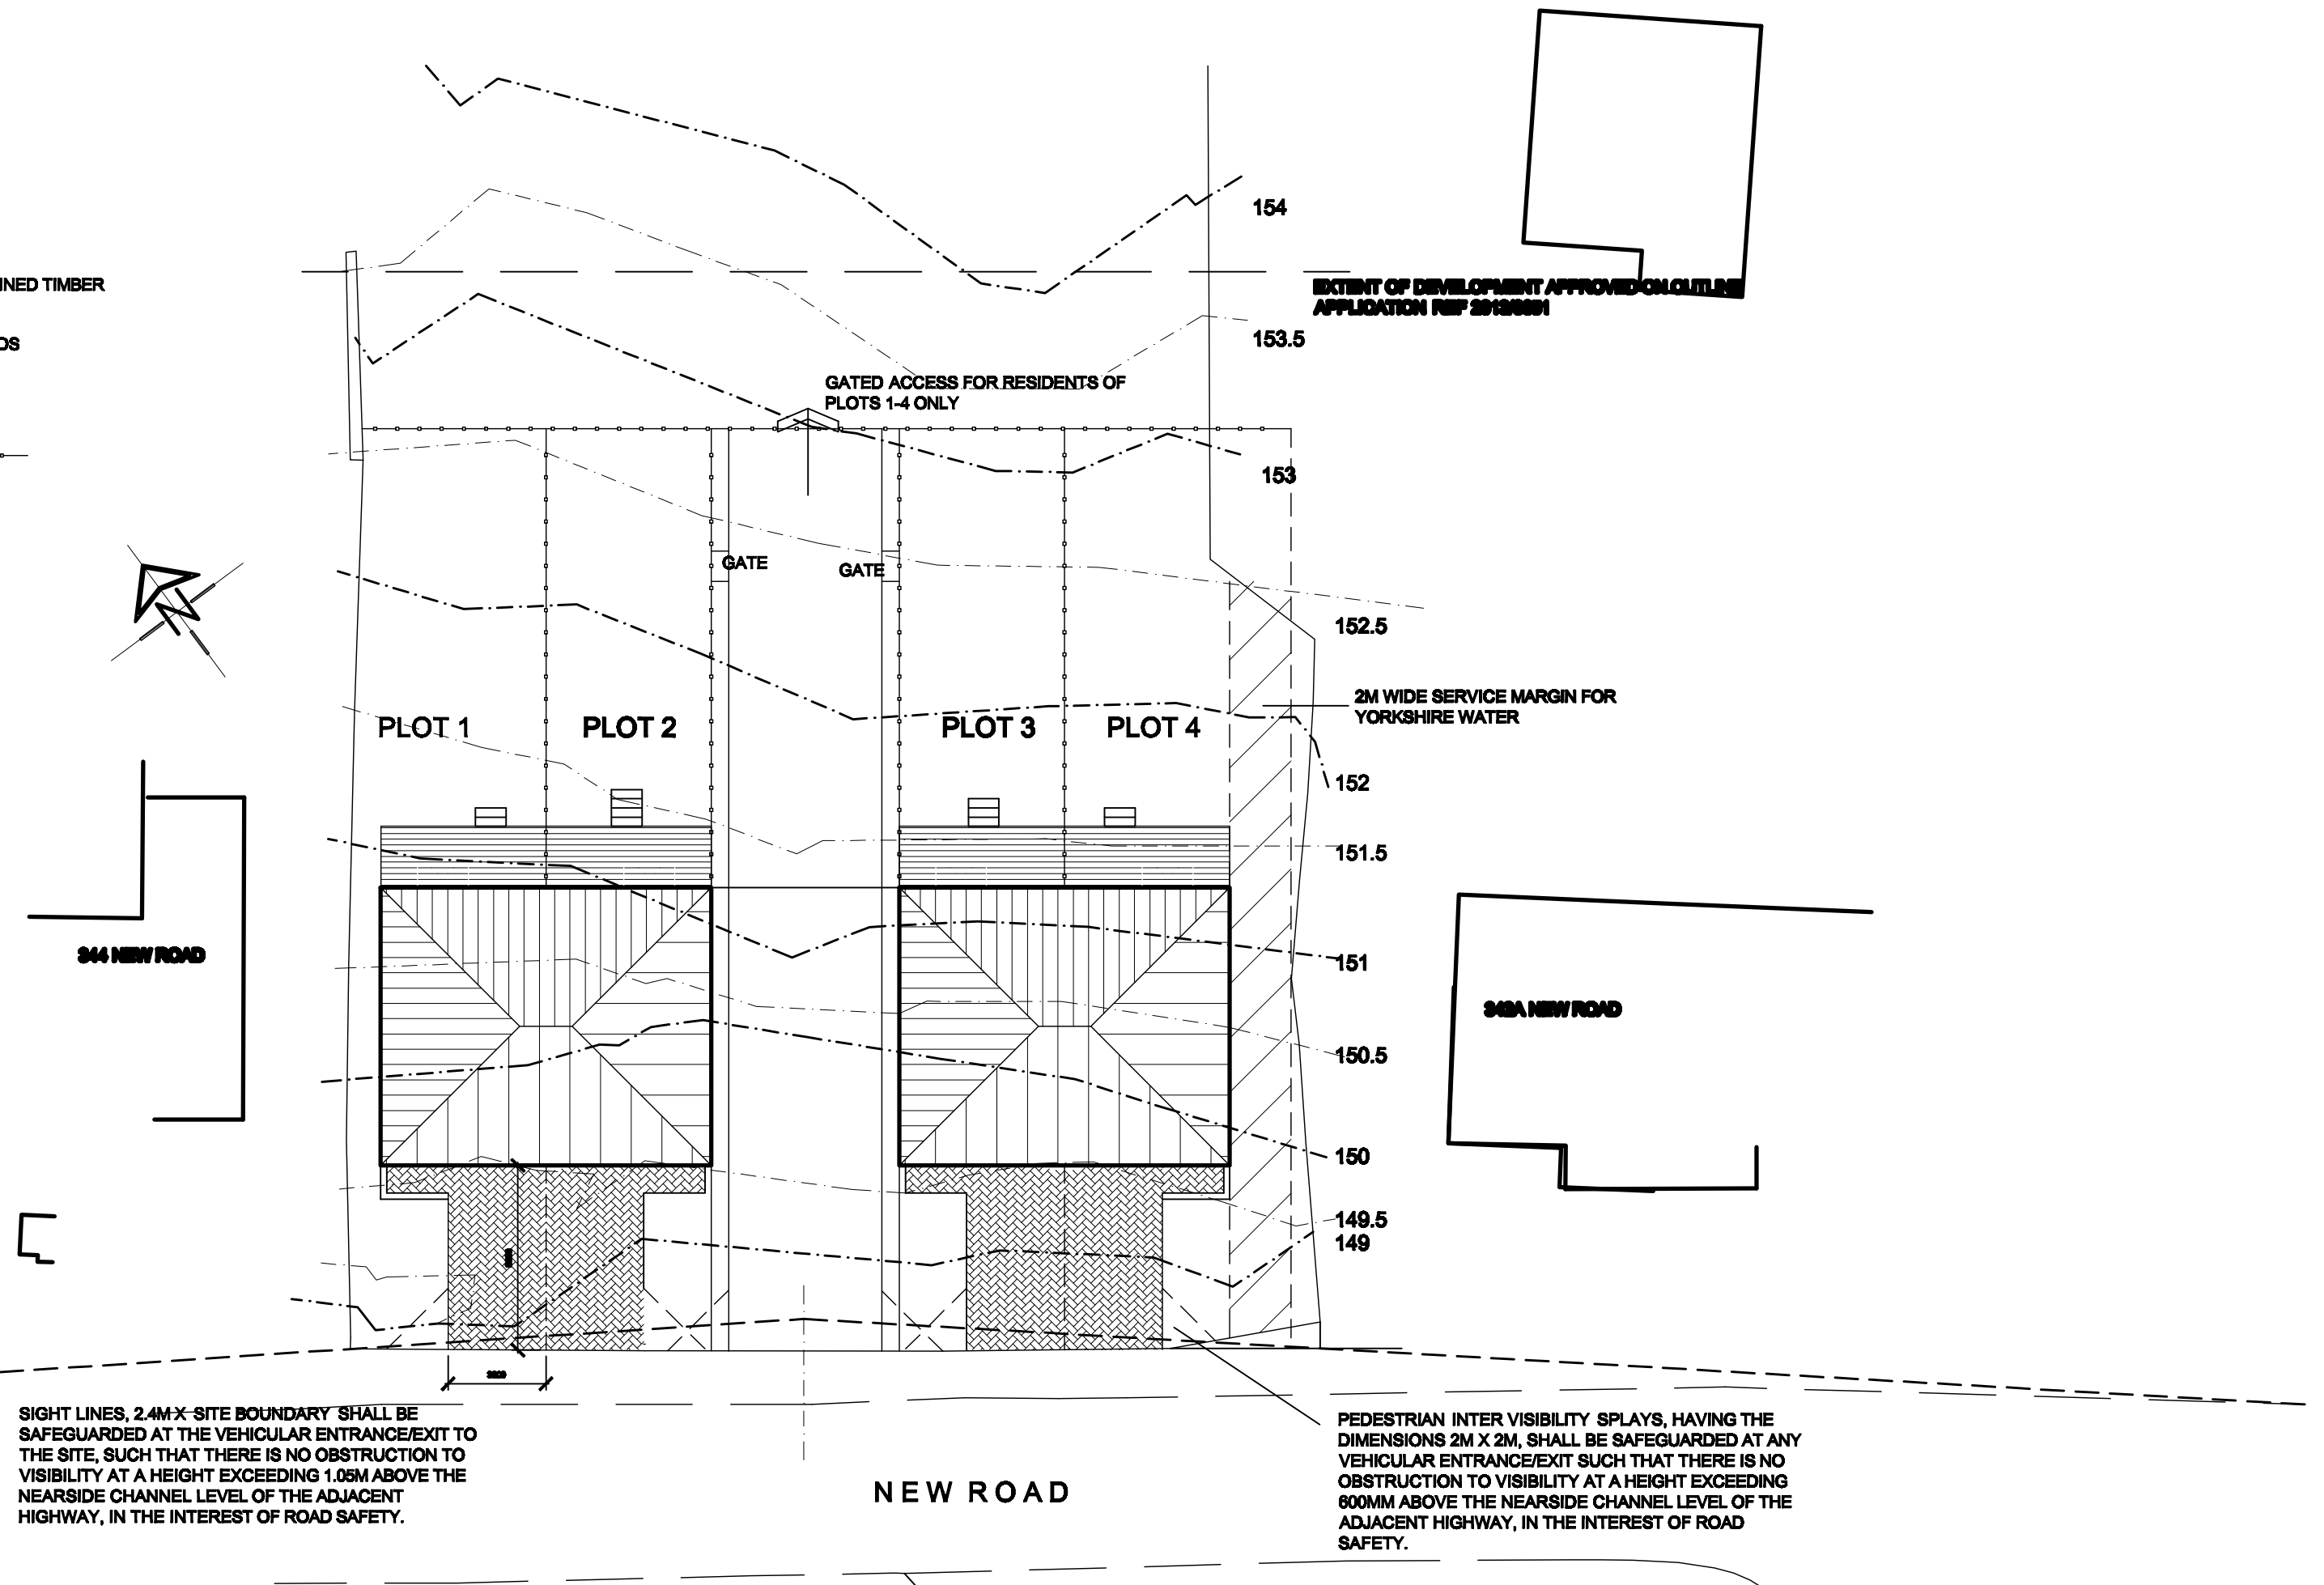

SIGHT LINES, 2.4M X SITE BOUNDARY SHALL BE SAFEGUARDED AT THE VEHICULAR ENTRANCE/EXIT TO THE SITE, SUCH THAT THERE IS NO OBSTRUCTION TO VISIBILITY AT A HEIGHT EXCEEDING 1.05M ABOVE THE NEAR SIDE CHANNEL LEVEL OF THE ADJACENT HIGHWAY, IN THE INTEREST OF ROAD SAFETY.

PEDESTRIAN INTER VISIBILITY SPLAYS, HAVING THE DIMENSIONS 2M X 2M, SHALL BE SAFEGUARDED AT ANY VEHICULAR ENTRANCE/EXIT SUCH THAT THERE IS NO OBSTRUCTION TO VISIBILITY AT A HEIGHT EXCEEDING 800MM ABOVE THE NEAR SIDE CHANNEL LEVEL OF THE ADJACENT HIGHWAY, IN THE INTEREST OF ROAD SAFETY.

SITE PLAN

SCALE 1:200



White Agus
PARTNERSHIP

8 MORSTON BUSINESS PARK,
WHALEY ROAD, BARUGH GREEN,
BARNSBLEY,
S75 1HQ

Phone: 01228 208482
Fax: 01228 263030

Email: info@whiteaguspартnership.co.uk
Web: www.whiteaguspартnership.co.uk

ARCHITECTURAL SERVICES AND SURVEYORS

Project			Client		
Drawing Title			Date	Scale	
			Ref.	Dwg. No.	Rev.
Date	Suffix	Description	Date	Suffix	Description