


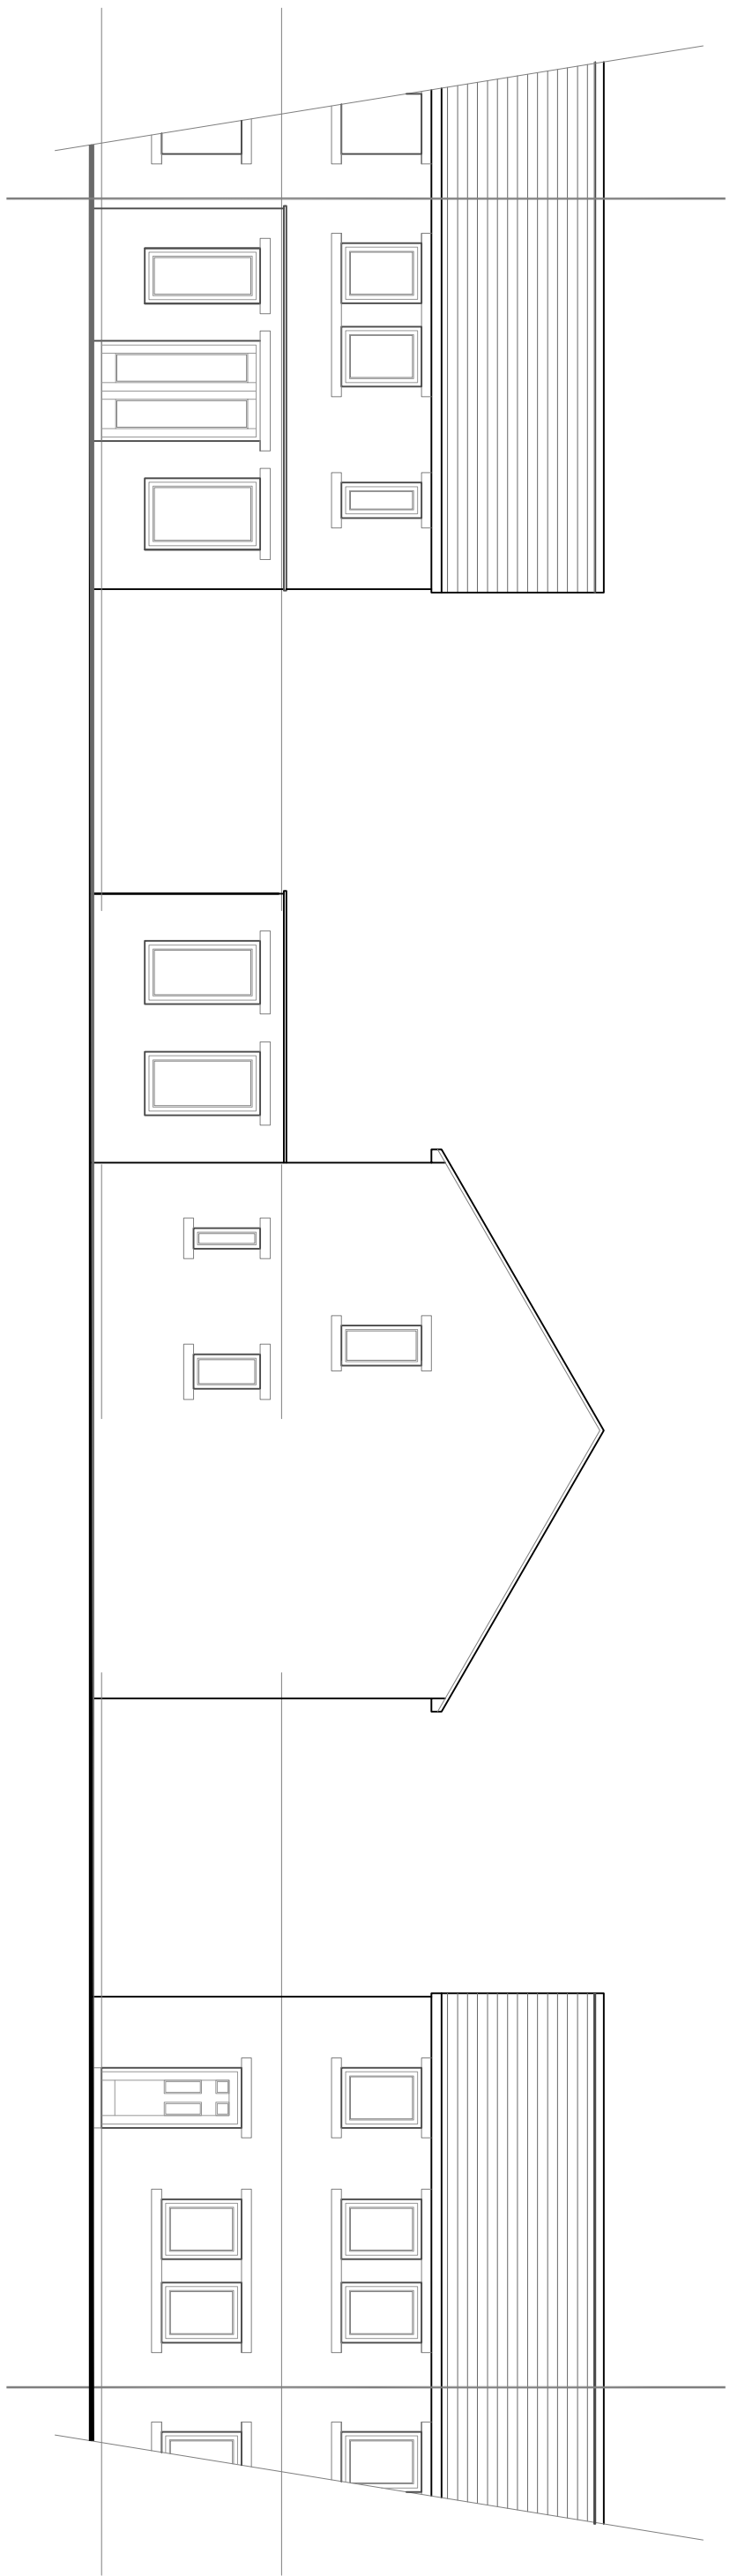


04 | REAR ELEVATION
Scale 1:100

05 | SIDE ELEVATION
Scale 1:100


06 | FRONT ELEVATION
Scale 1:100




02 | GROUND FLOOR PLAN
Scale 1:50

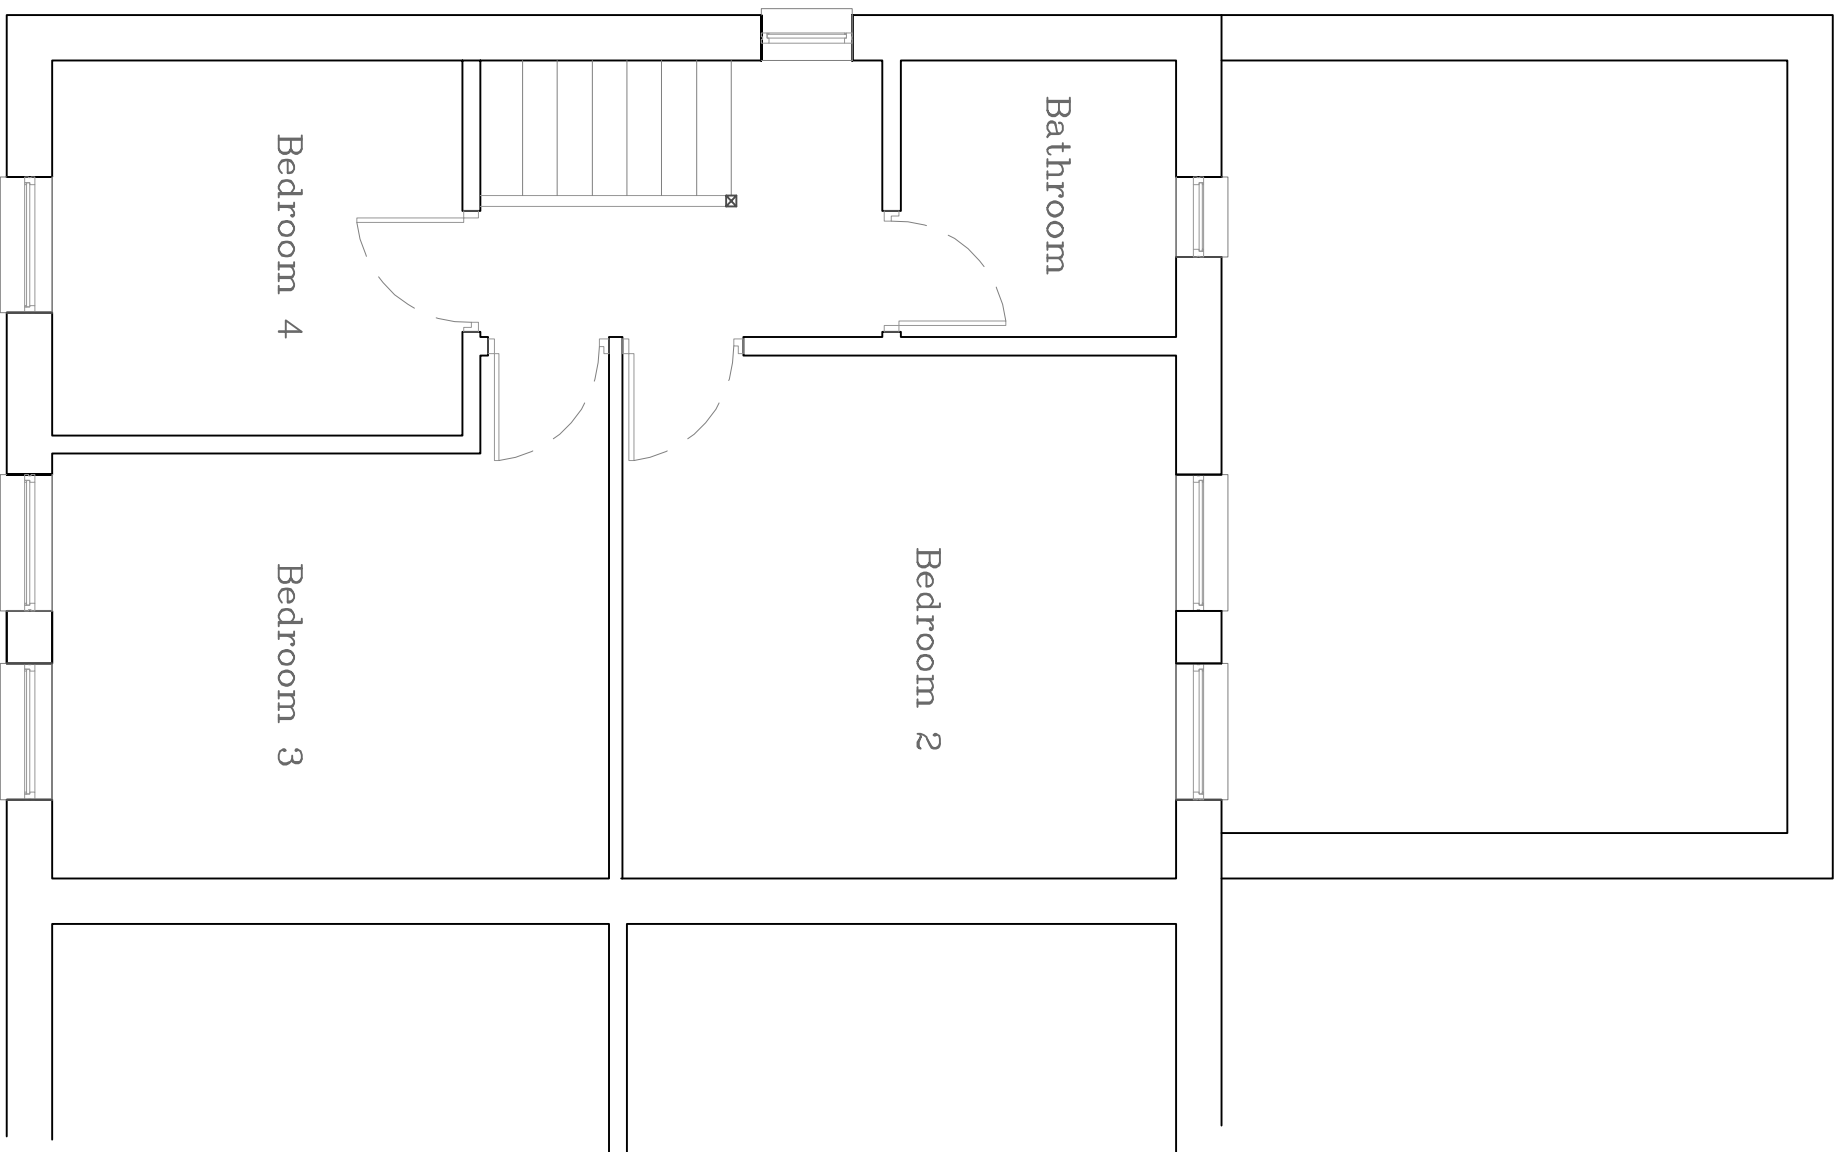

03 | FIRST FLOOR PLAN
Scale 1:50

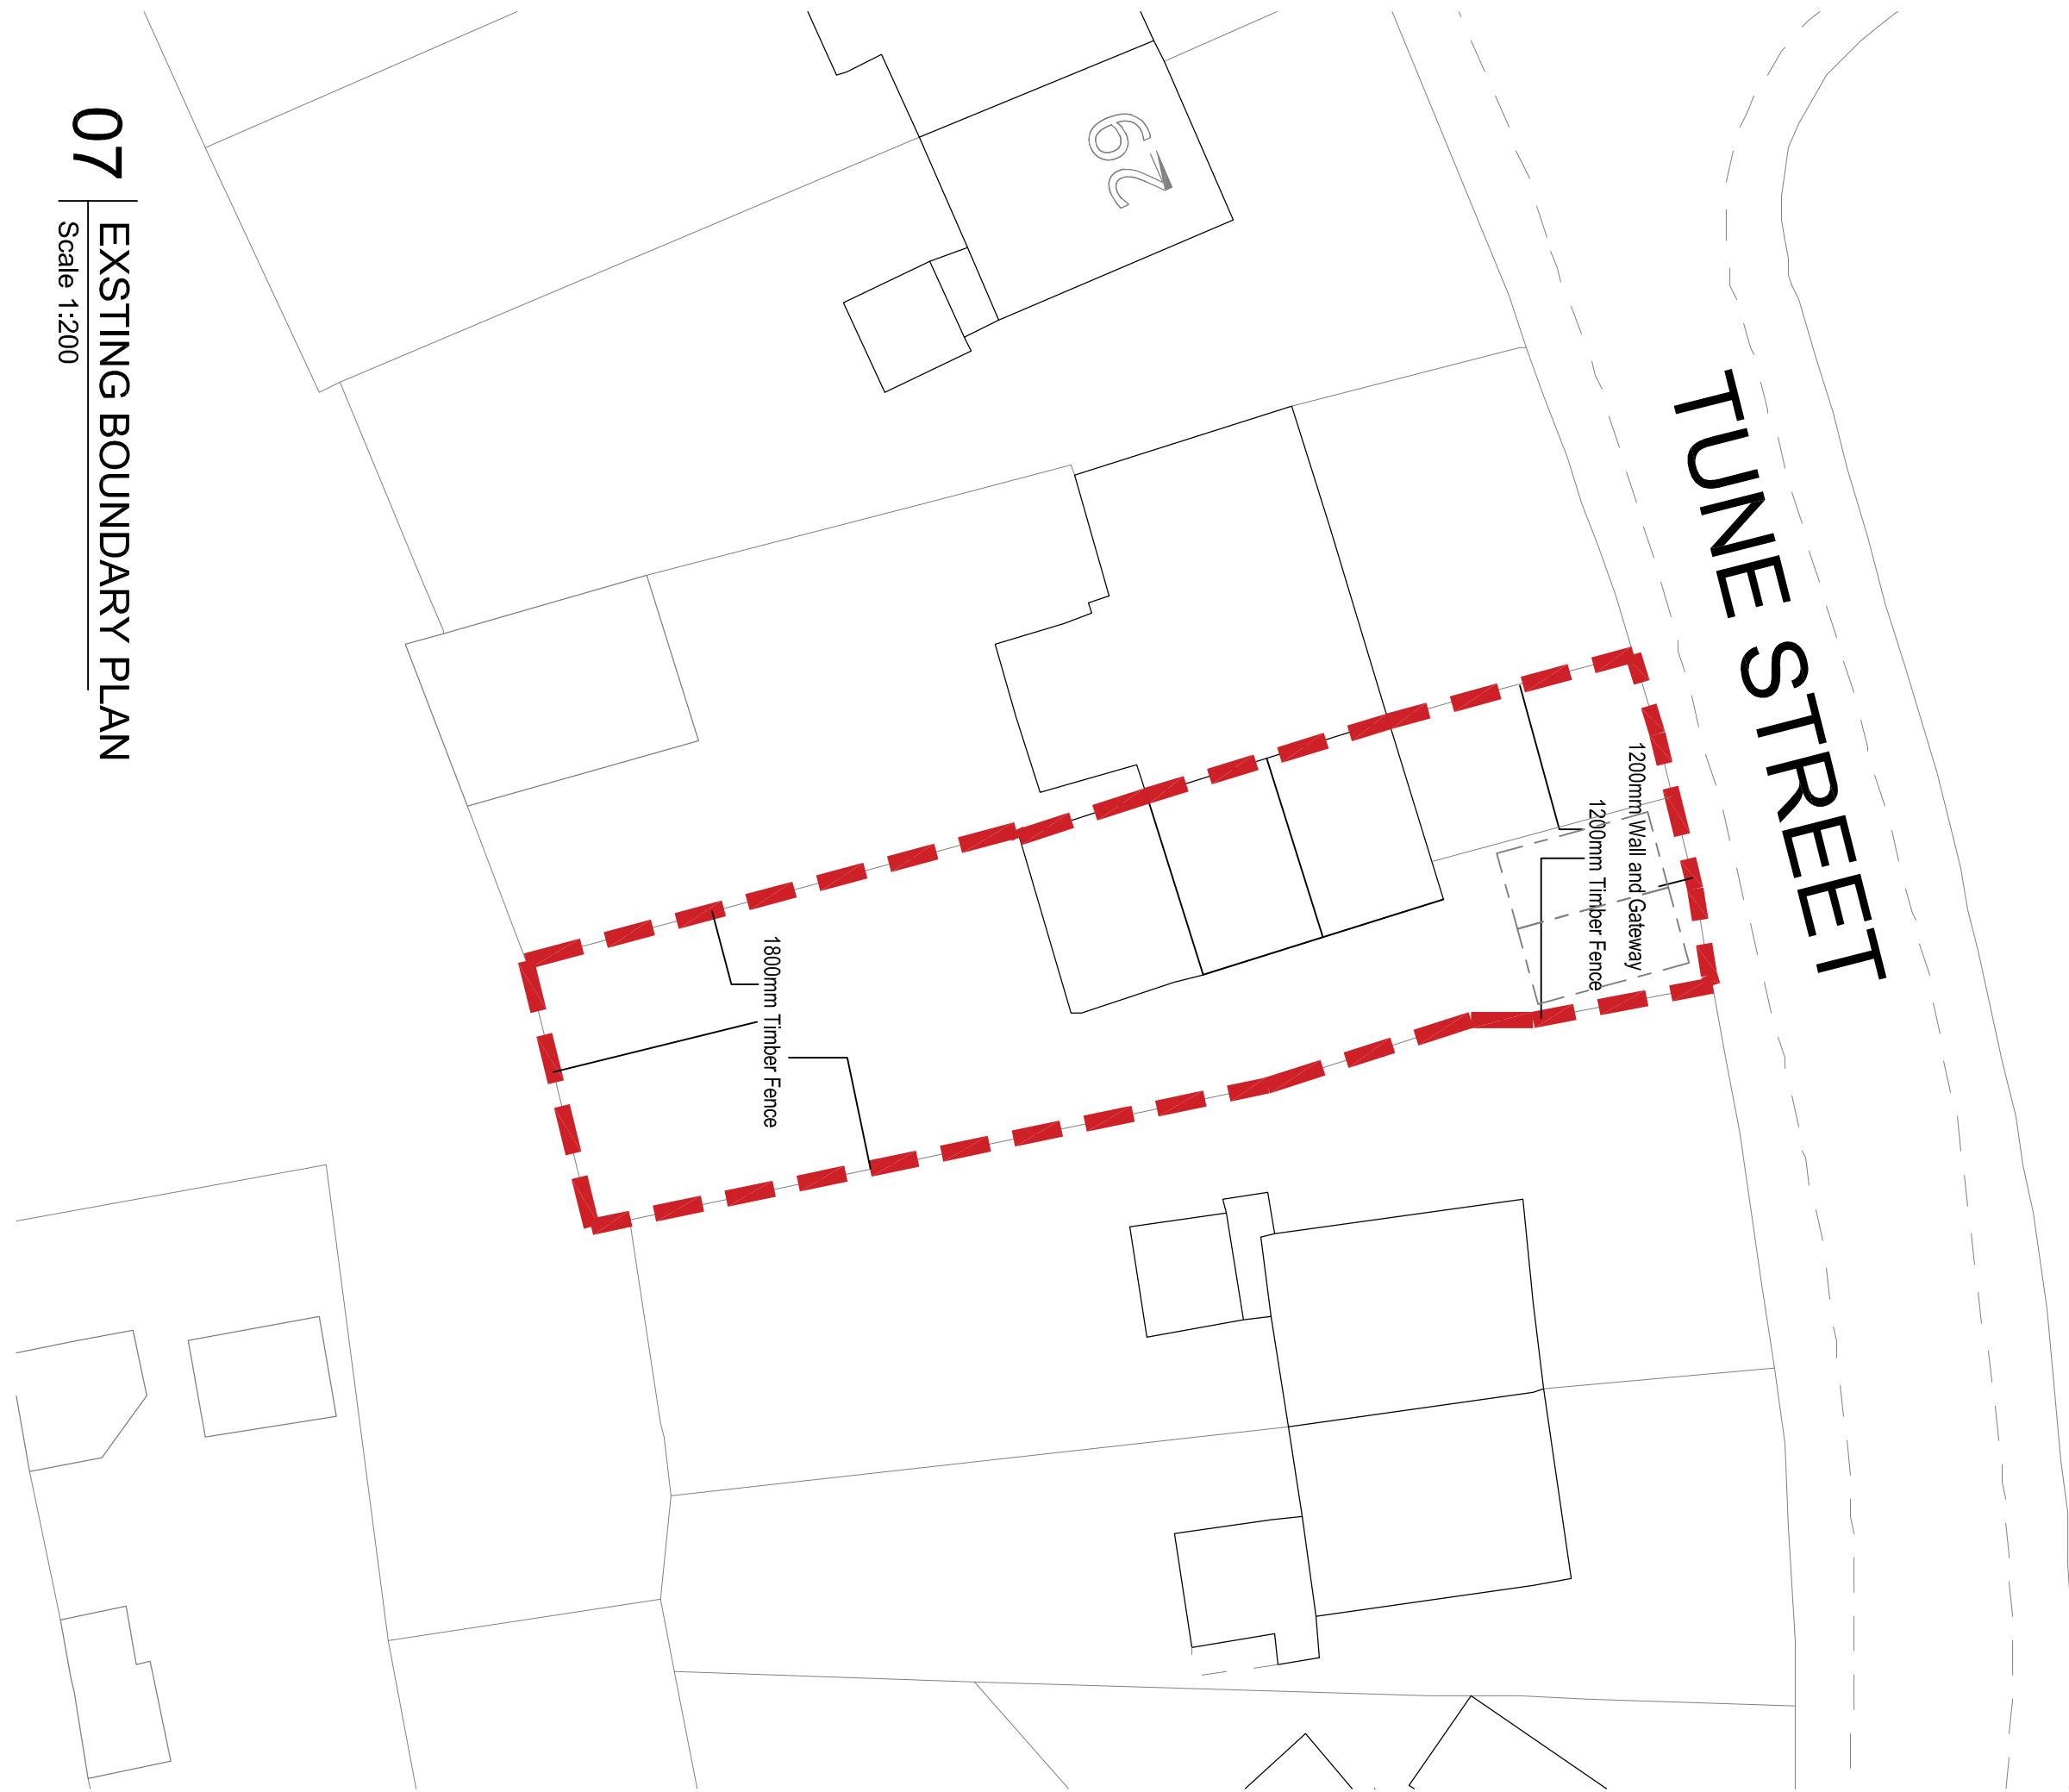


07 | EXSTING BOUNDARY PLAN
Scale 1:200

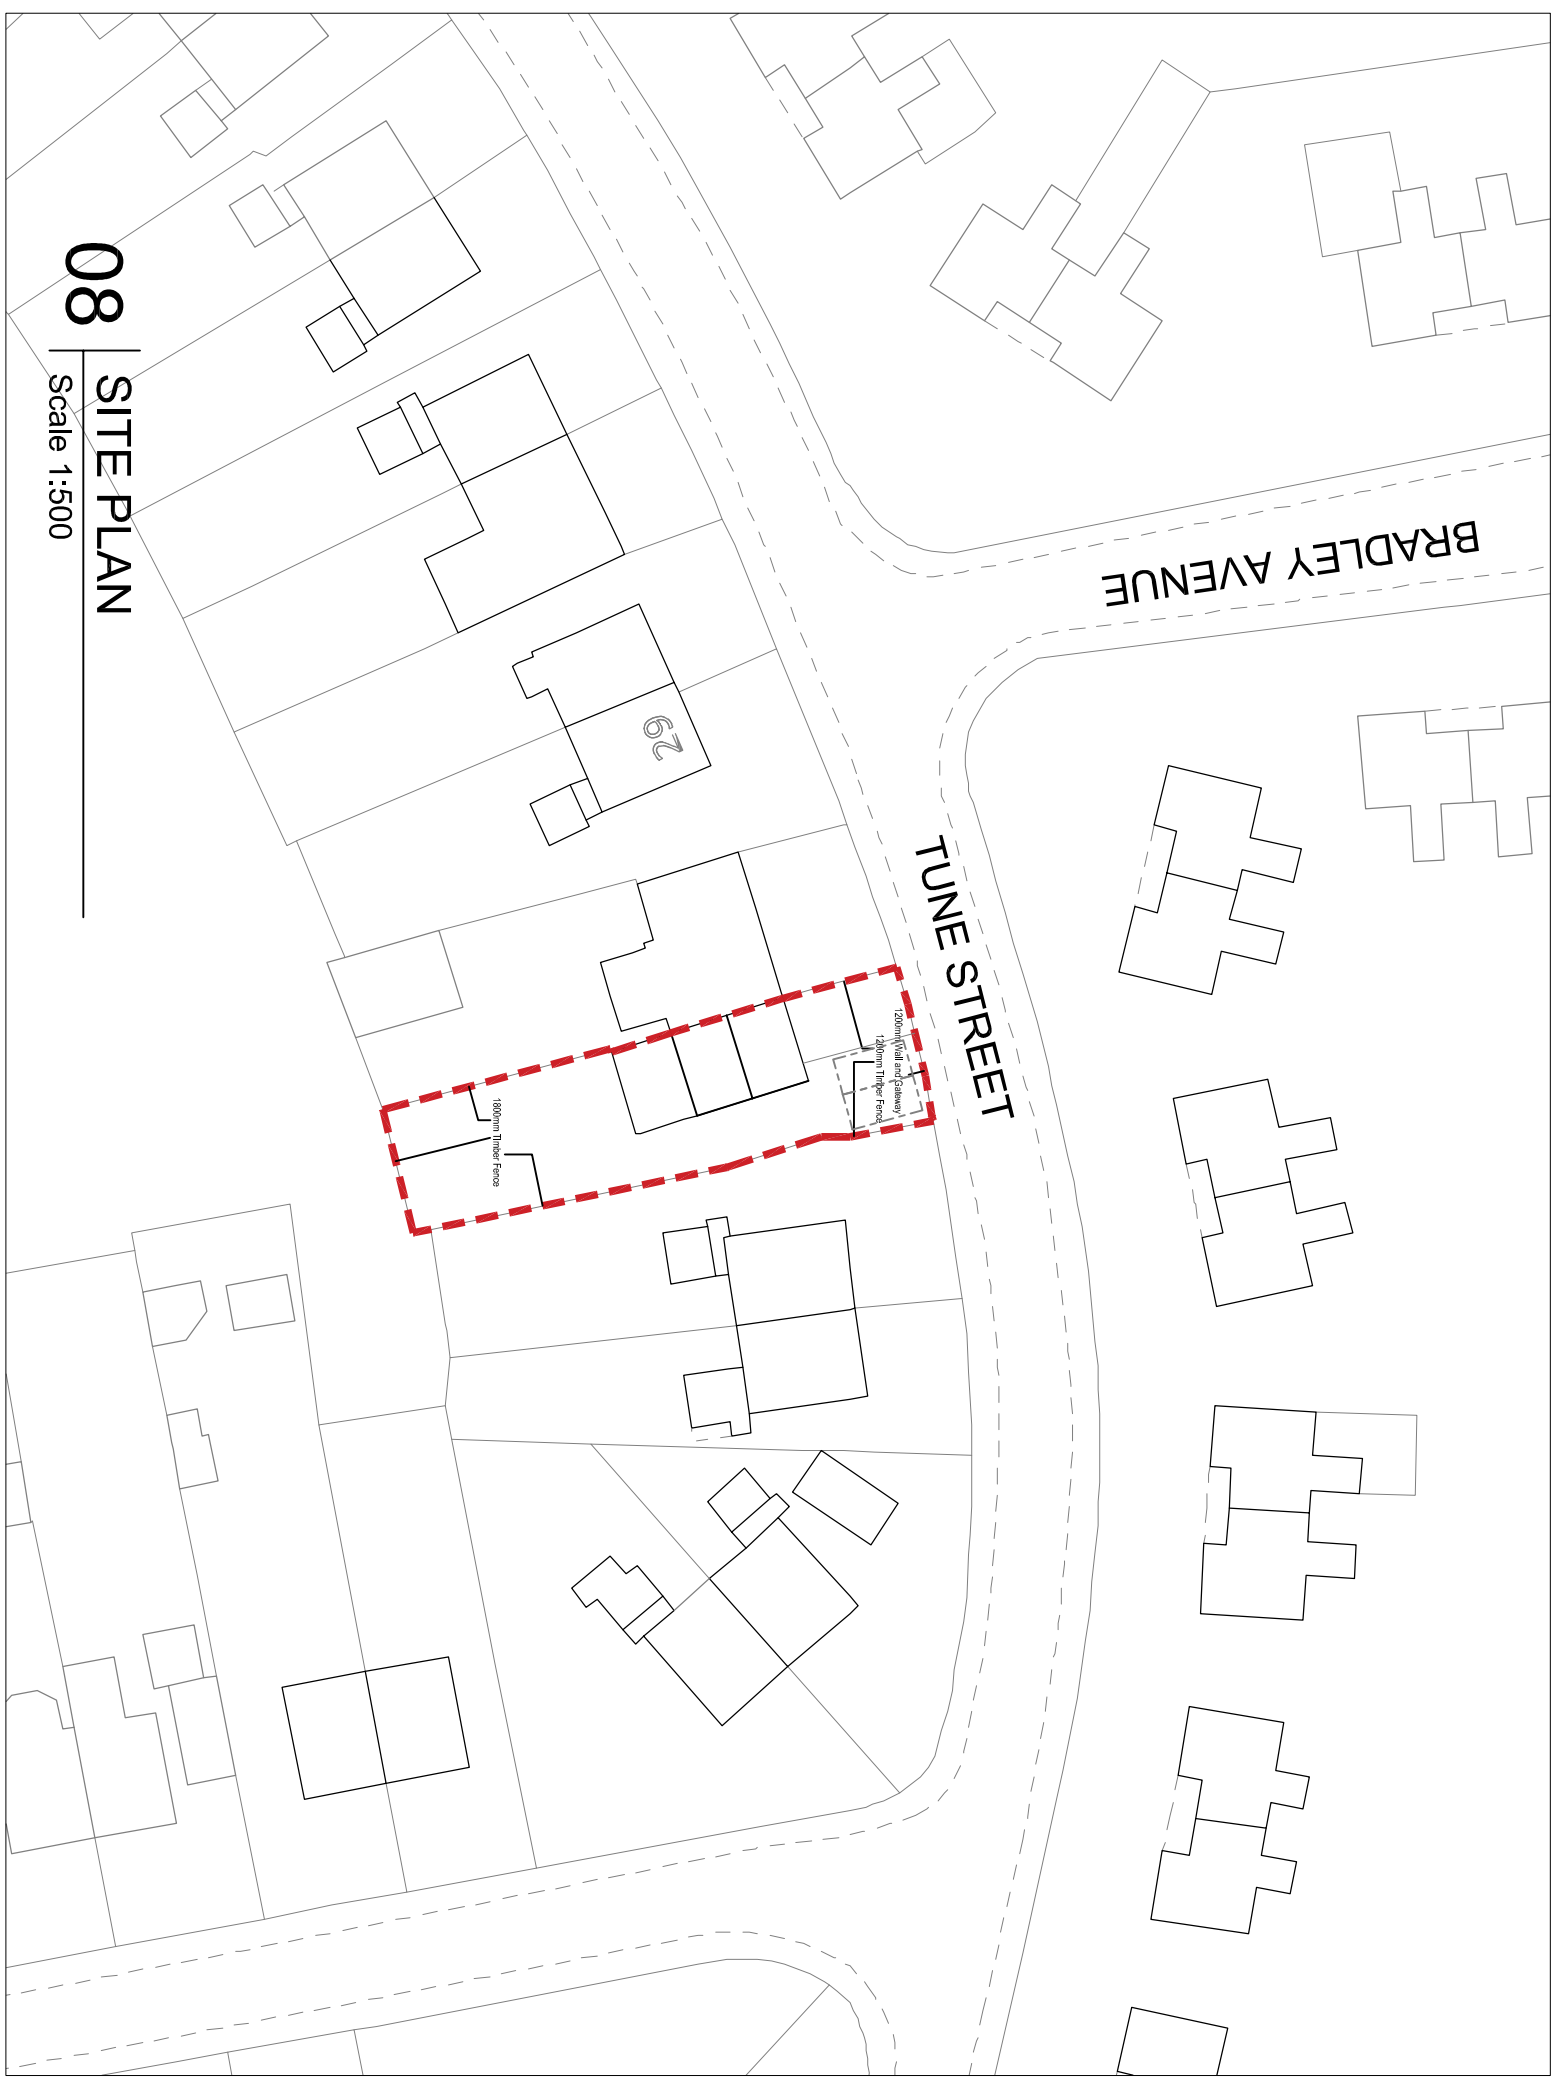


08 | SITE PLAN
Scale 1:500




01 | LOCATION PLAN
Scale 1:1250

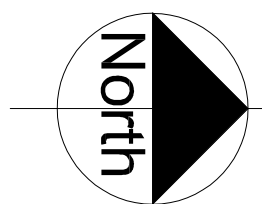

Rev	Date	Description	DR	CH
© copyright				

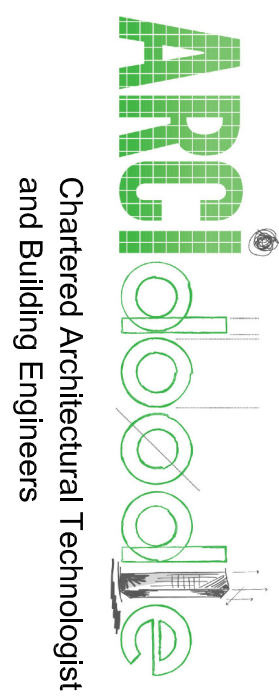

161 High street
Hull
HU1 1NQ
t. 0800 4480588
m. 07850 328163
e. info@arcidoodle.co.uk

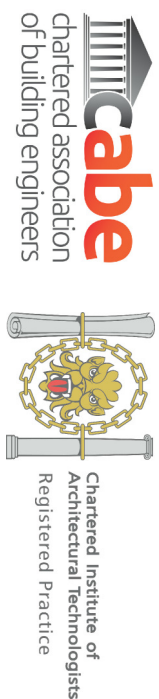

Client
Mr S Green

Job Title
Side two Storey Extension
to 25 Tune Street,
Barnsley S73 8NR.

Drawing Title
Plans Elevations and
Site plan.
AS EXISTING

Status	Planning Permission
Scale	VARIOUS
Drawn By	RH
Checked	RH
Approved	RH
Rev	20-114-01 101 A