


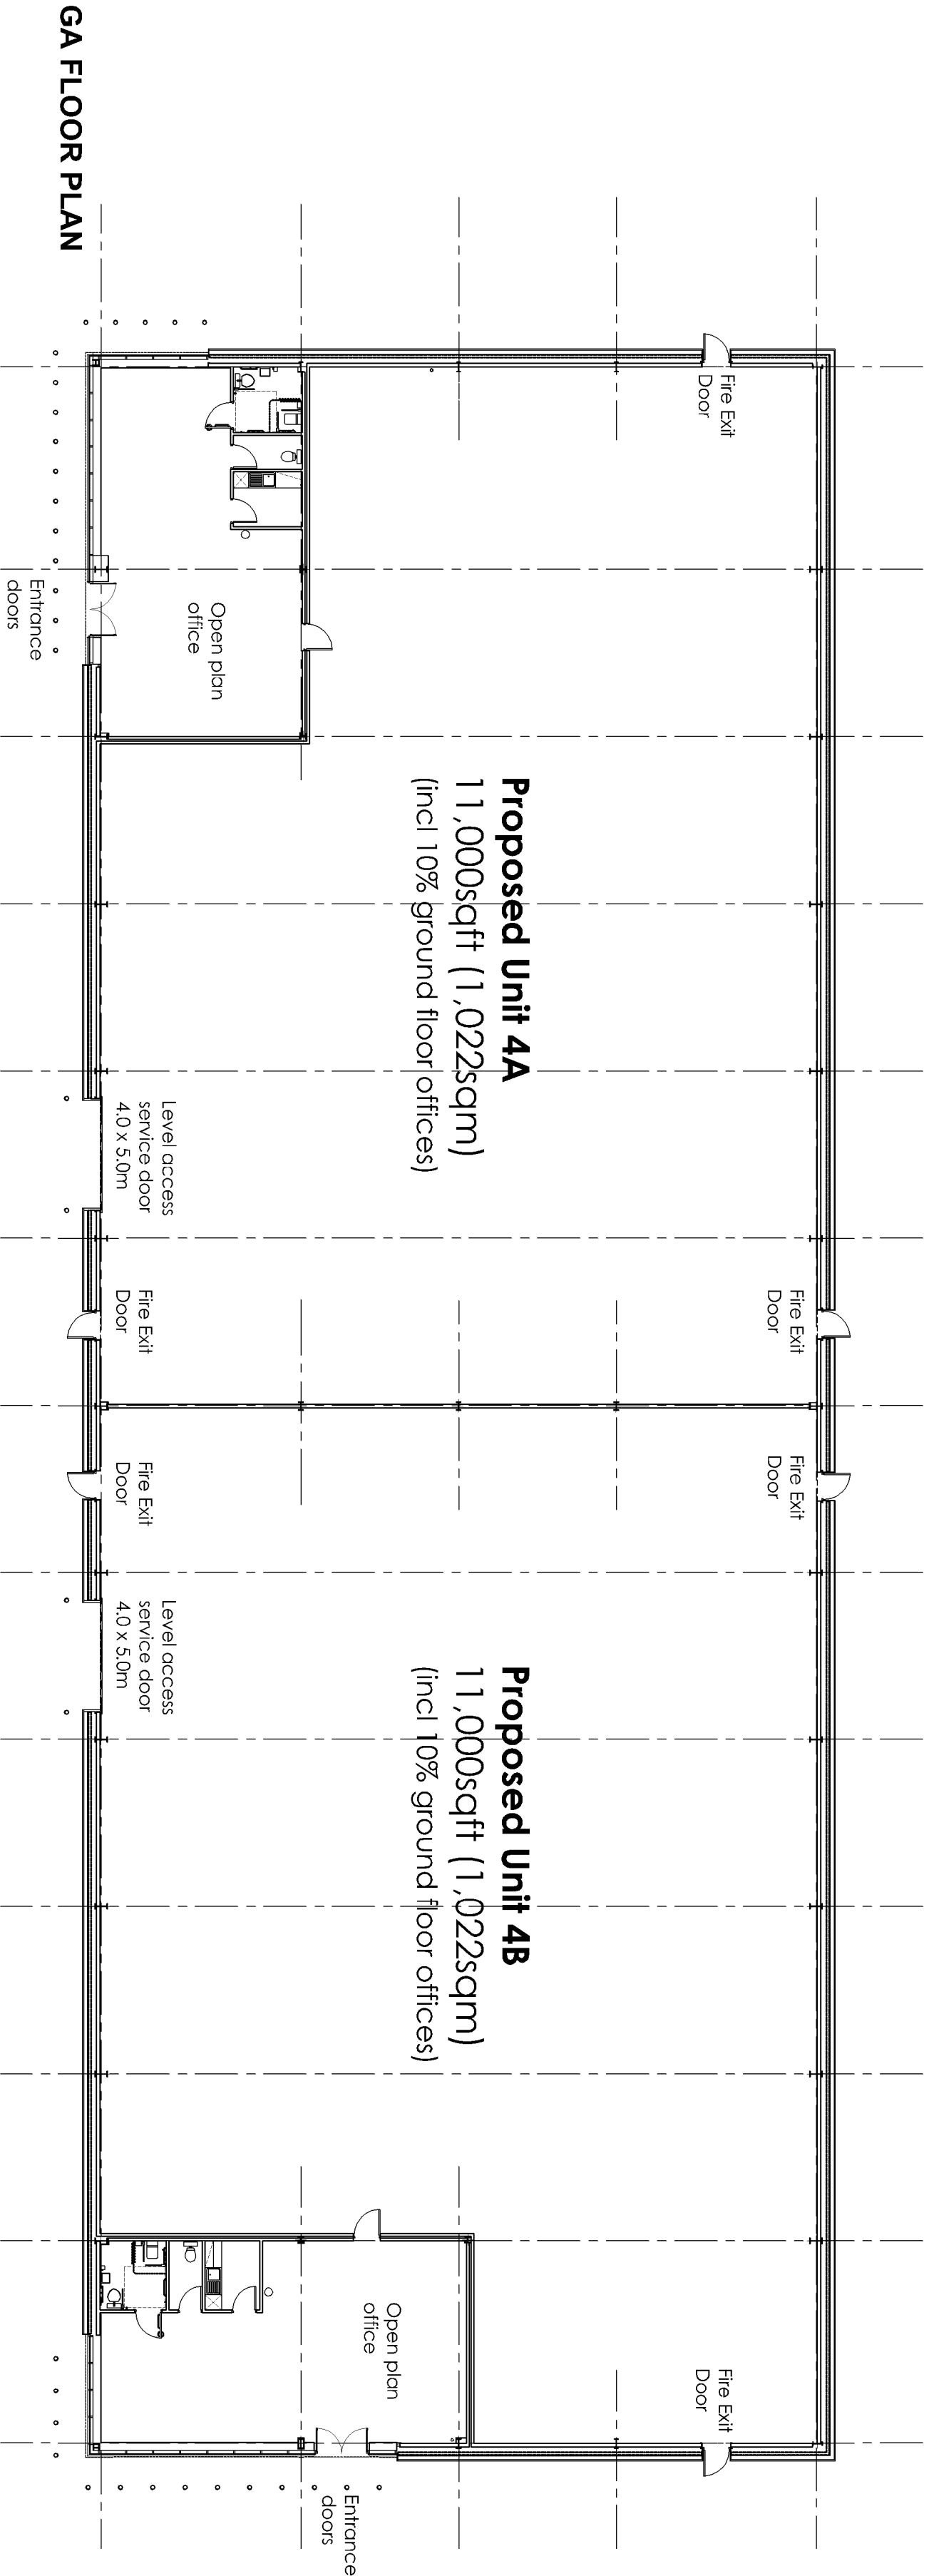

GA FLOOR PLAN



GA ROOF PLAN

NOTE
Rooflights Not indicated for Clarity.
Construction to be of composite profile metal roof
or built up cladding system. Colour goosewing
grey BS 10-A-05

Rev	Date	Description	A,JB	JMR
A	07/01/15	Roof specification updated at clients request		

Project Title	Proposed Development
	Deayne Valley Parkway
	Barnsley

Client	Harworth Estates				
Status	Reserved Matters				
Scale	1:200		Drawing Size A2		
Drawn By	JP	Checked By	JAMES I	Date	Dec/14
Drawing Title	Proposed Unit 4 GA Floor and Roof Plan				
Job Dwg No	11462A-118			Rev	A

- THE HARRIS PARTNERSHIP WAKEFIELD
2 St. Johns North Wakefield WF1 3QA
t. 01724 291 800 f. 01724 290 0721
- THE HARRIS PARTNERSHIP MANCHESTER
272d Floor, Carvers Warehouse, 1, 2MCS
77 Oldfield Street, Manchester, M4 6AA
t. 0161 238 8555 f. 0161 244 5807
- THE HARRIS PARTNERSHIP MILTON KENNES
Newport Road, Wotton Bassett, MK16 6AA
t. 01708 211 577 f. 01708 211 7221
- THE HARRIS PARTNERSHIP READING
101 London Road, Reading RG1 5SR
t. 0118 950 7700 f. 0118 956 86421

