
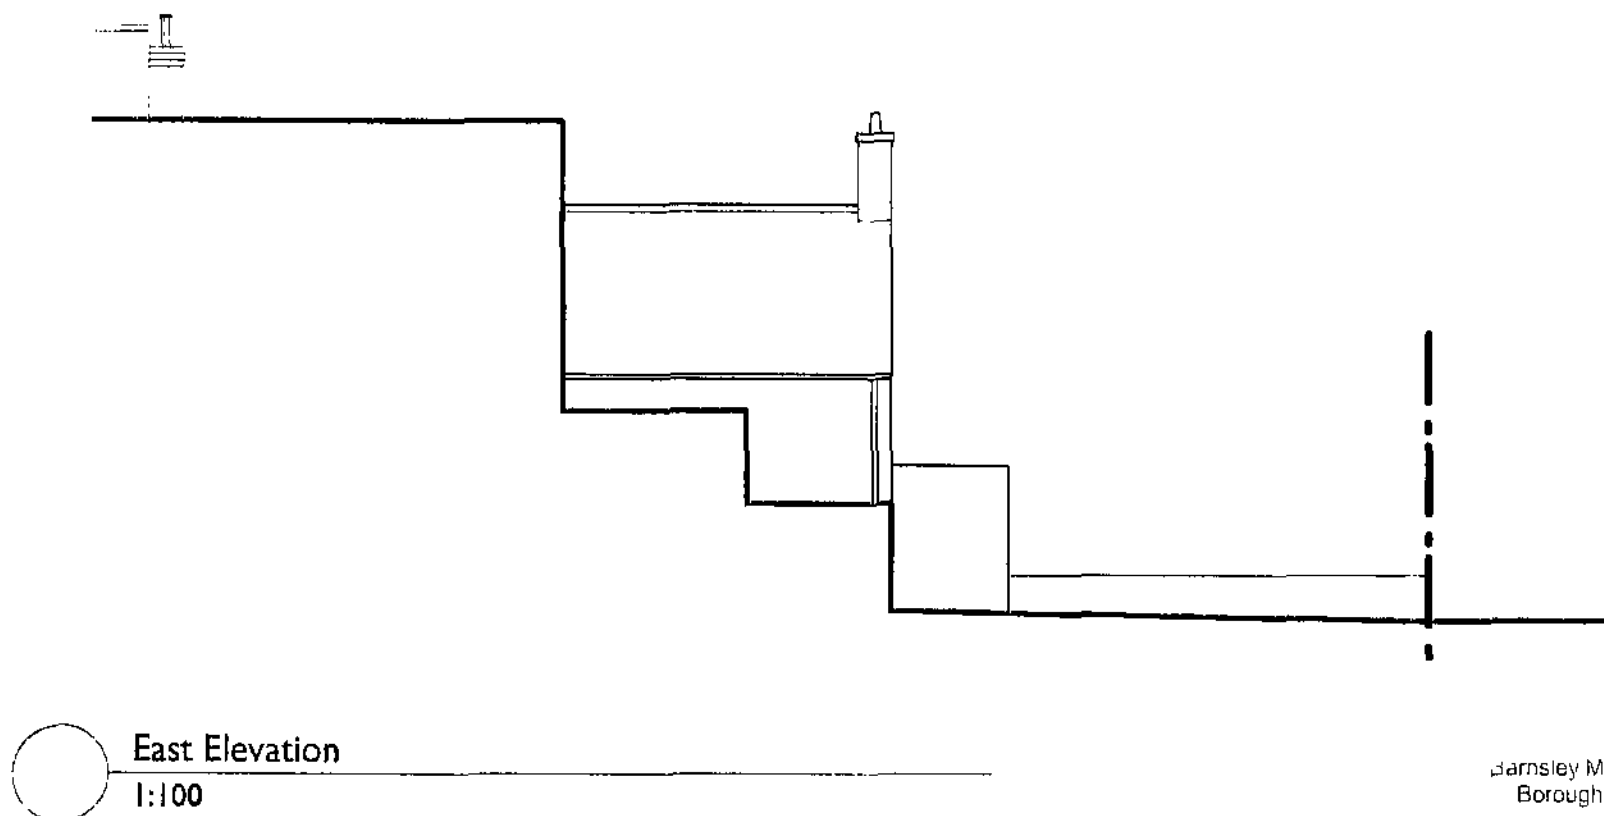
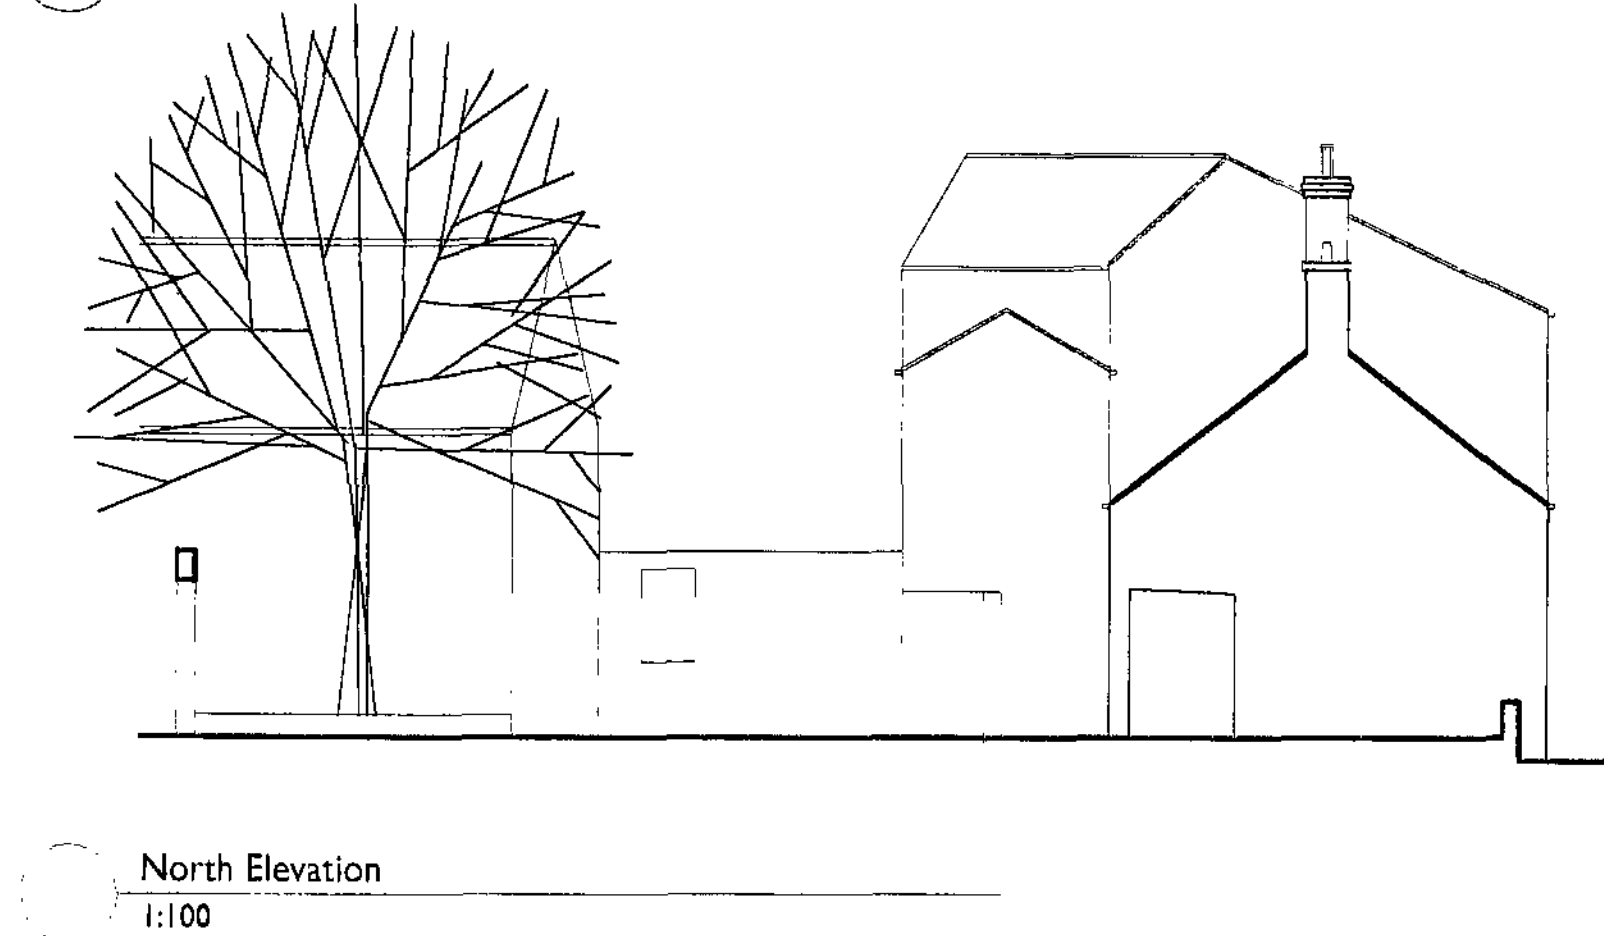
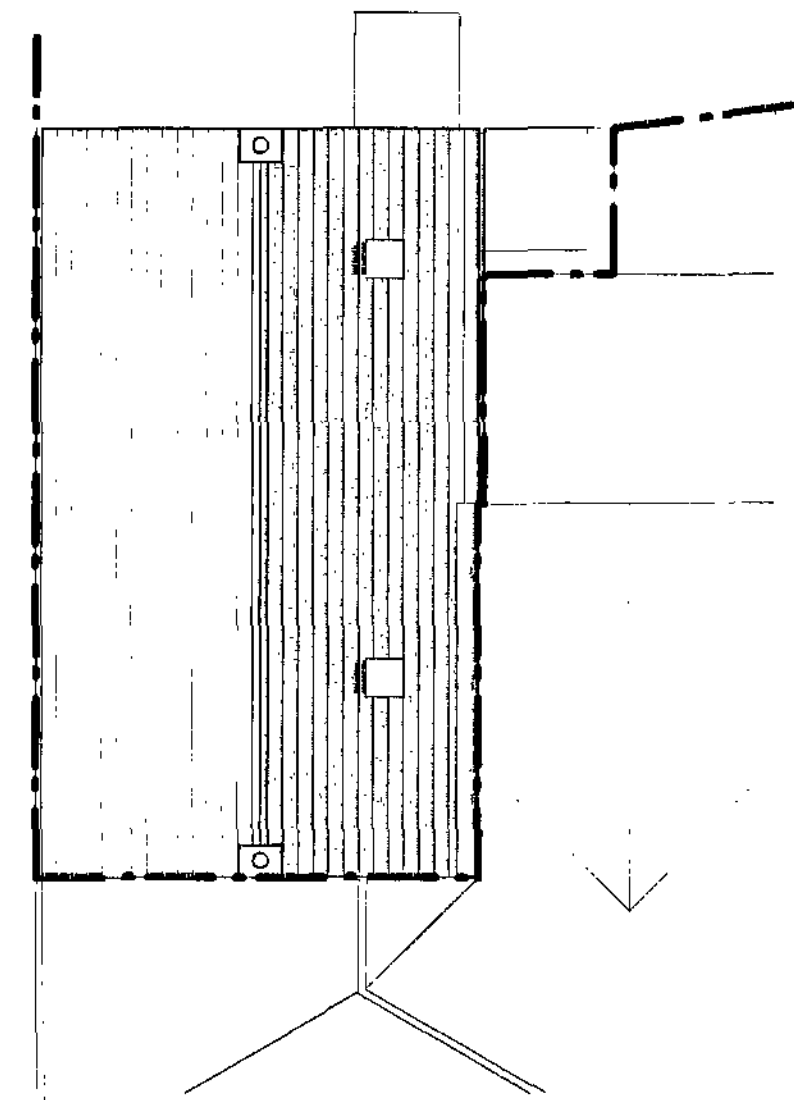


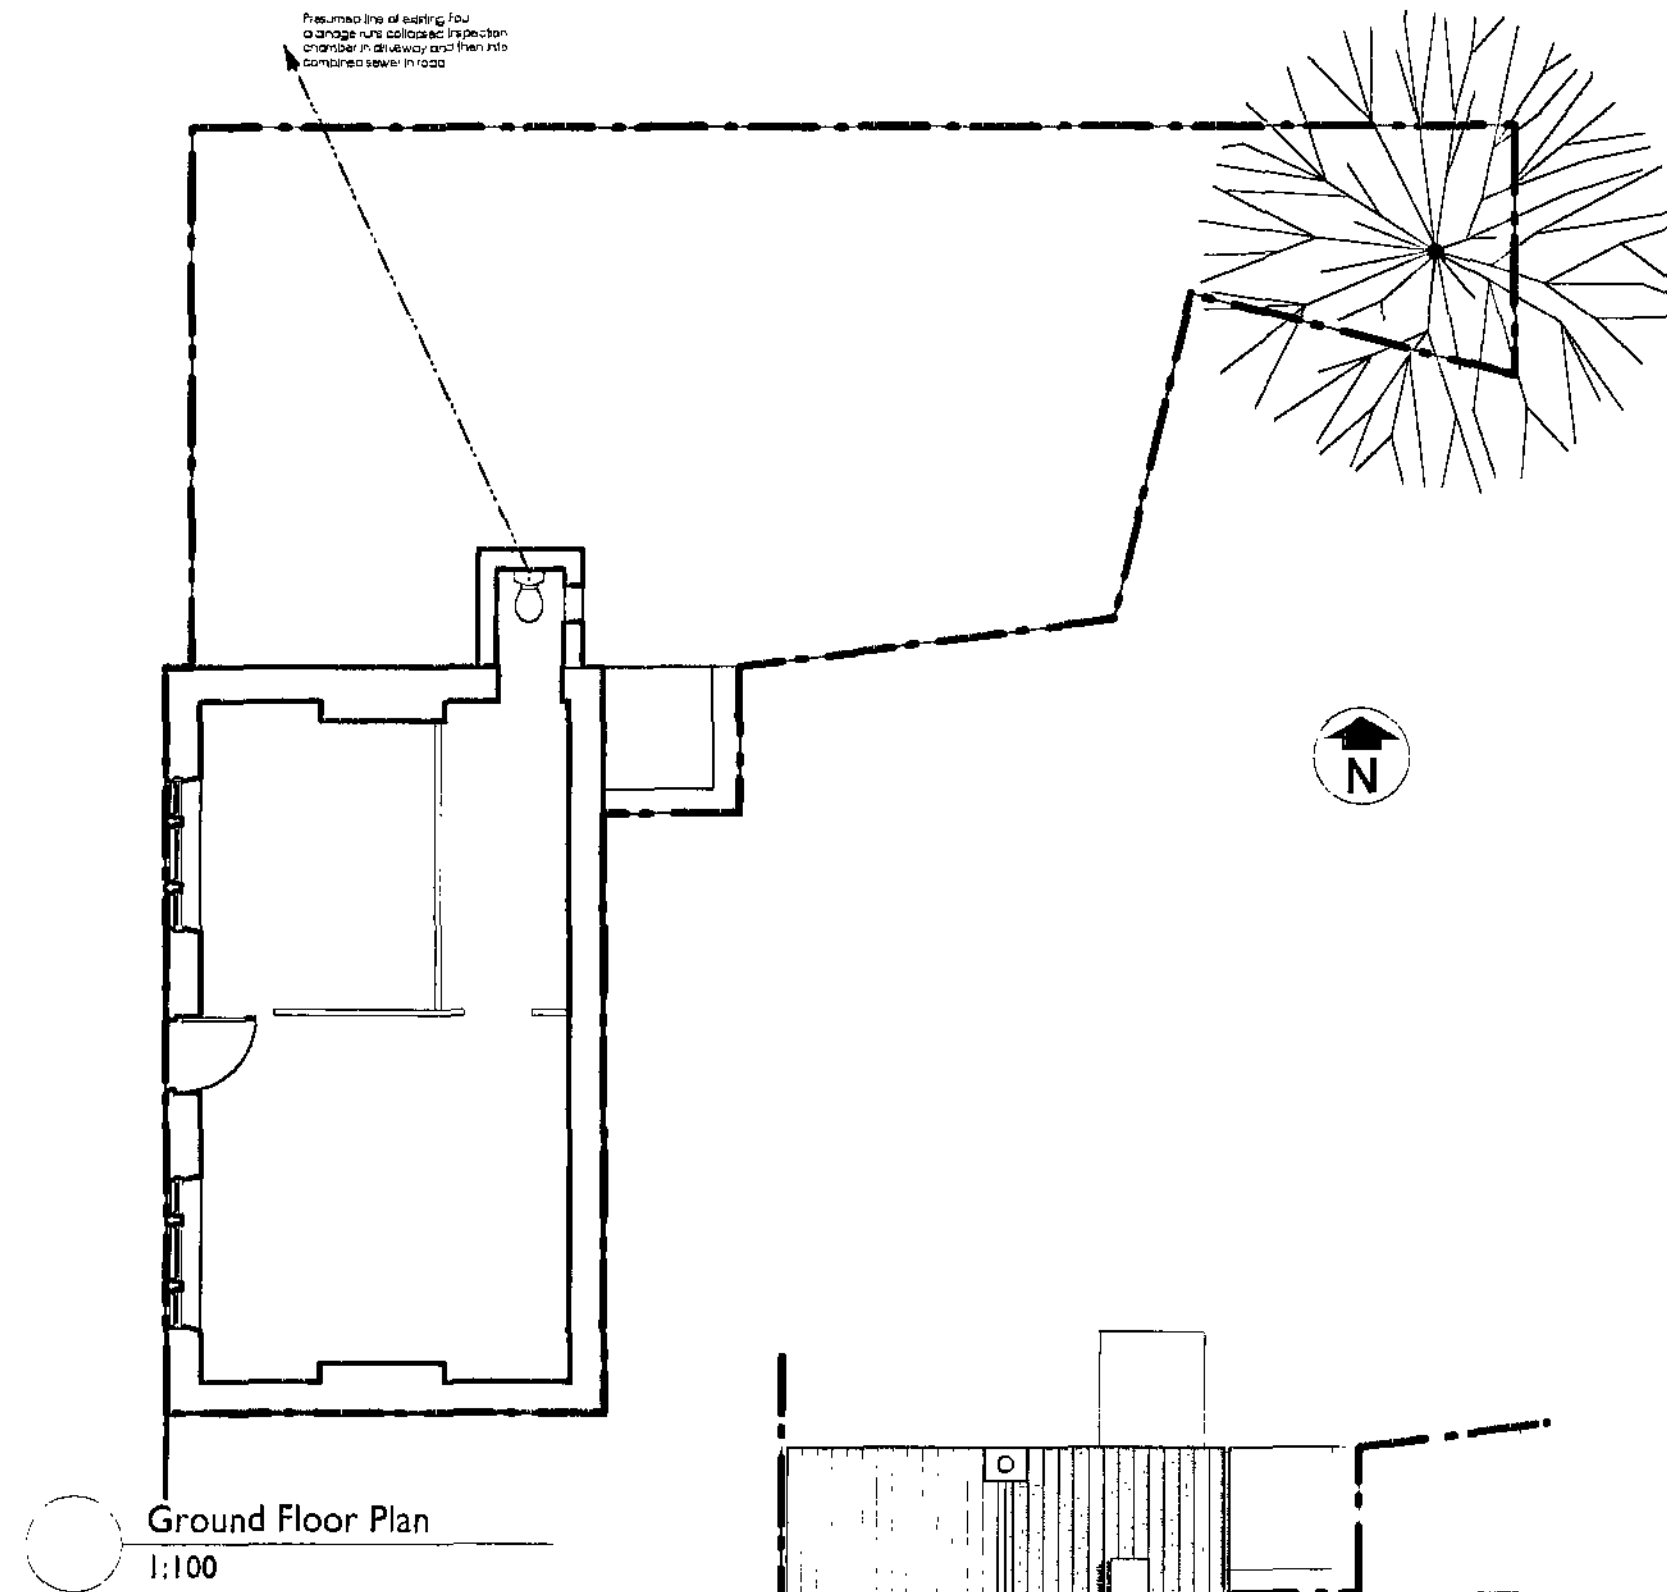

Existing Materials

1. Roof:
Welsh Slate
2. Rainwater goods:
Plastic
3. Walls:
West Elevation; Stone
North Elevation; Rendered
brickwork
Chimneys; Brickwork
4. Windows;
Timber framed vertically
hung sash windows.
5. Door;
Softwood

Leamington Metropolis
Borough Council

09 SEP 2008

Corporate Plan 2008

Linda Lockett
Chartered Architect
7 Acaster Lane
Bishopthorpe
York YO23 2SA
01904 708679
linda@lockett.co.uk

**THE READING ROOM
DARFIELD
Conversion**



Elevations & Plans

As existing


Scale: 1:100 @ A2

Date: July 2008


Number: DAR 12

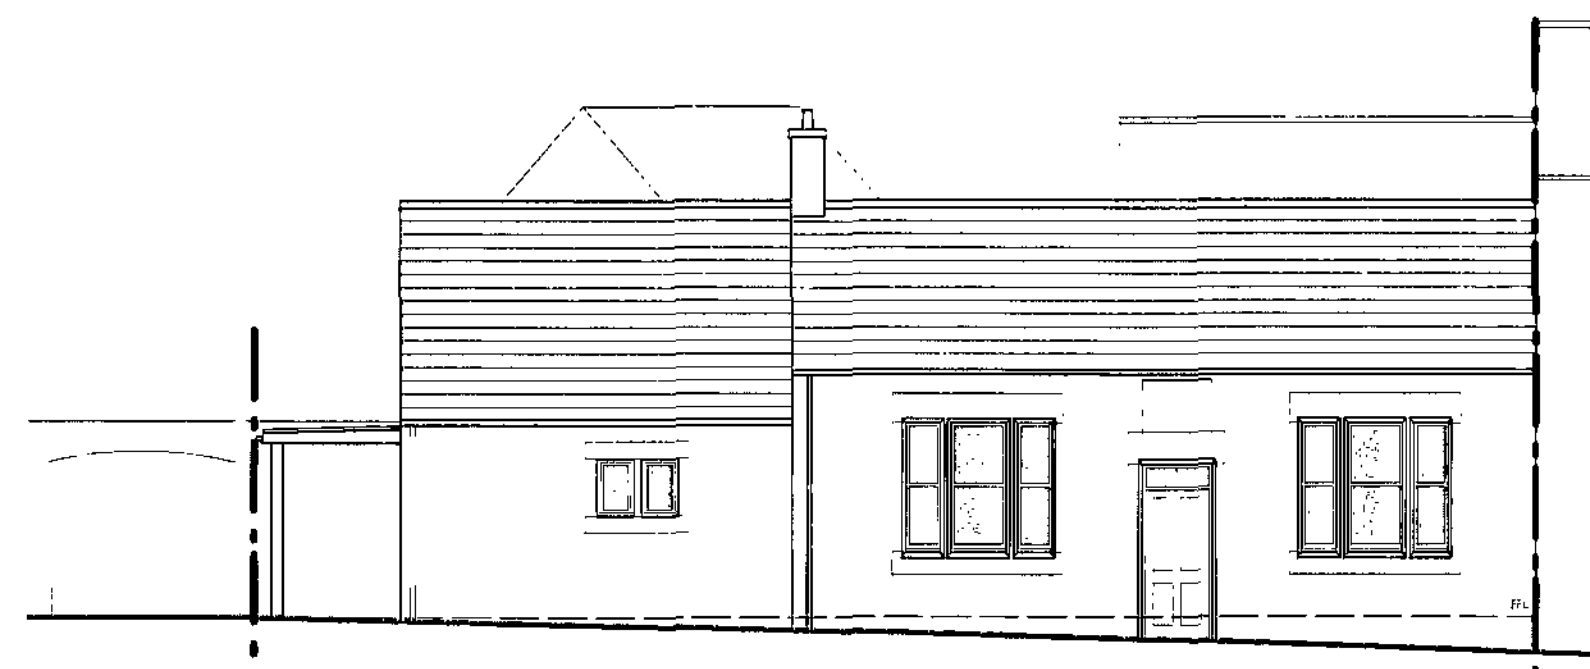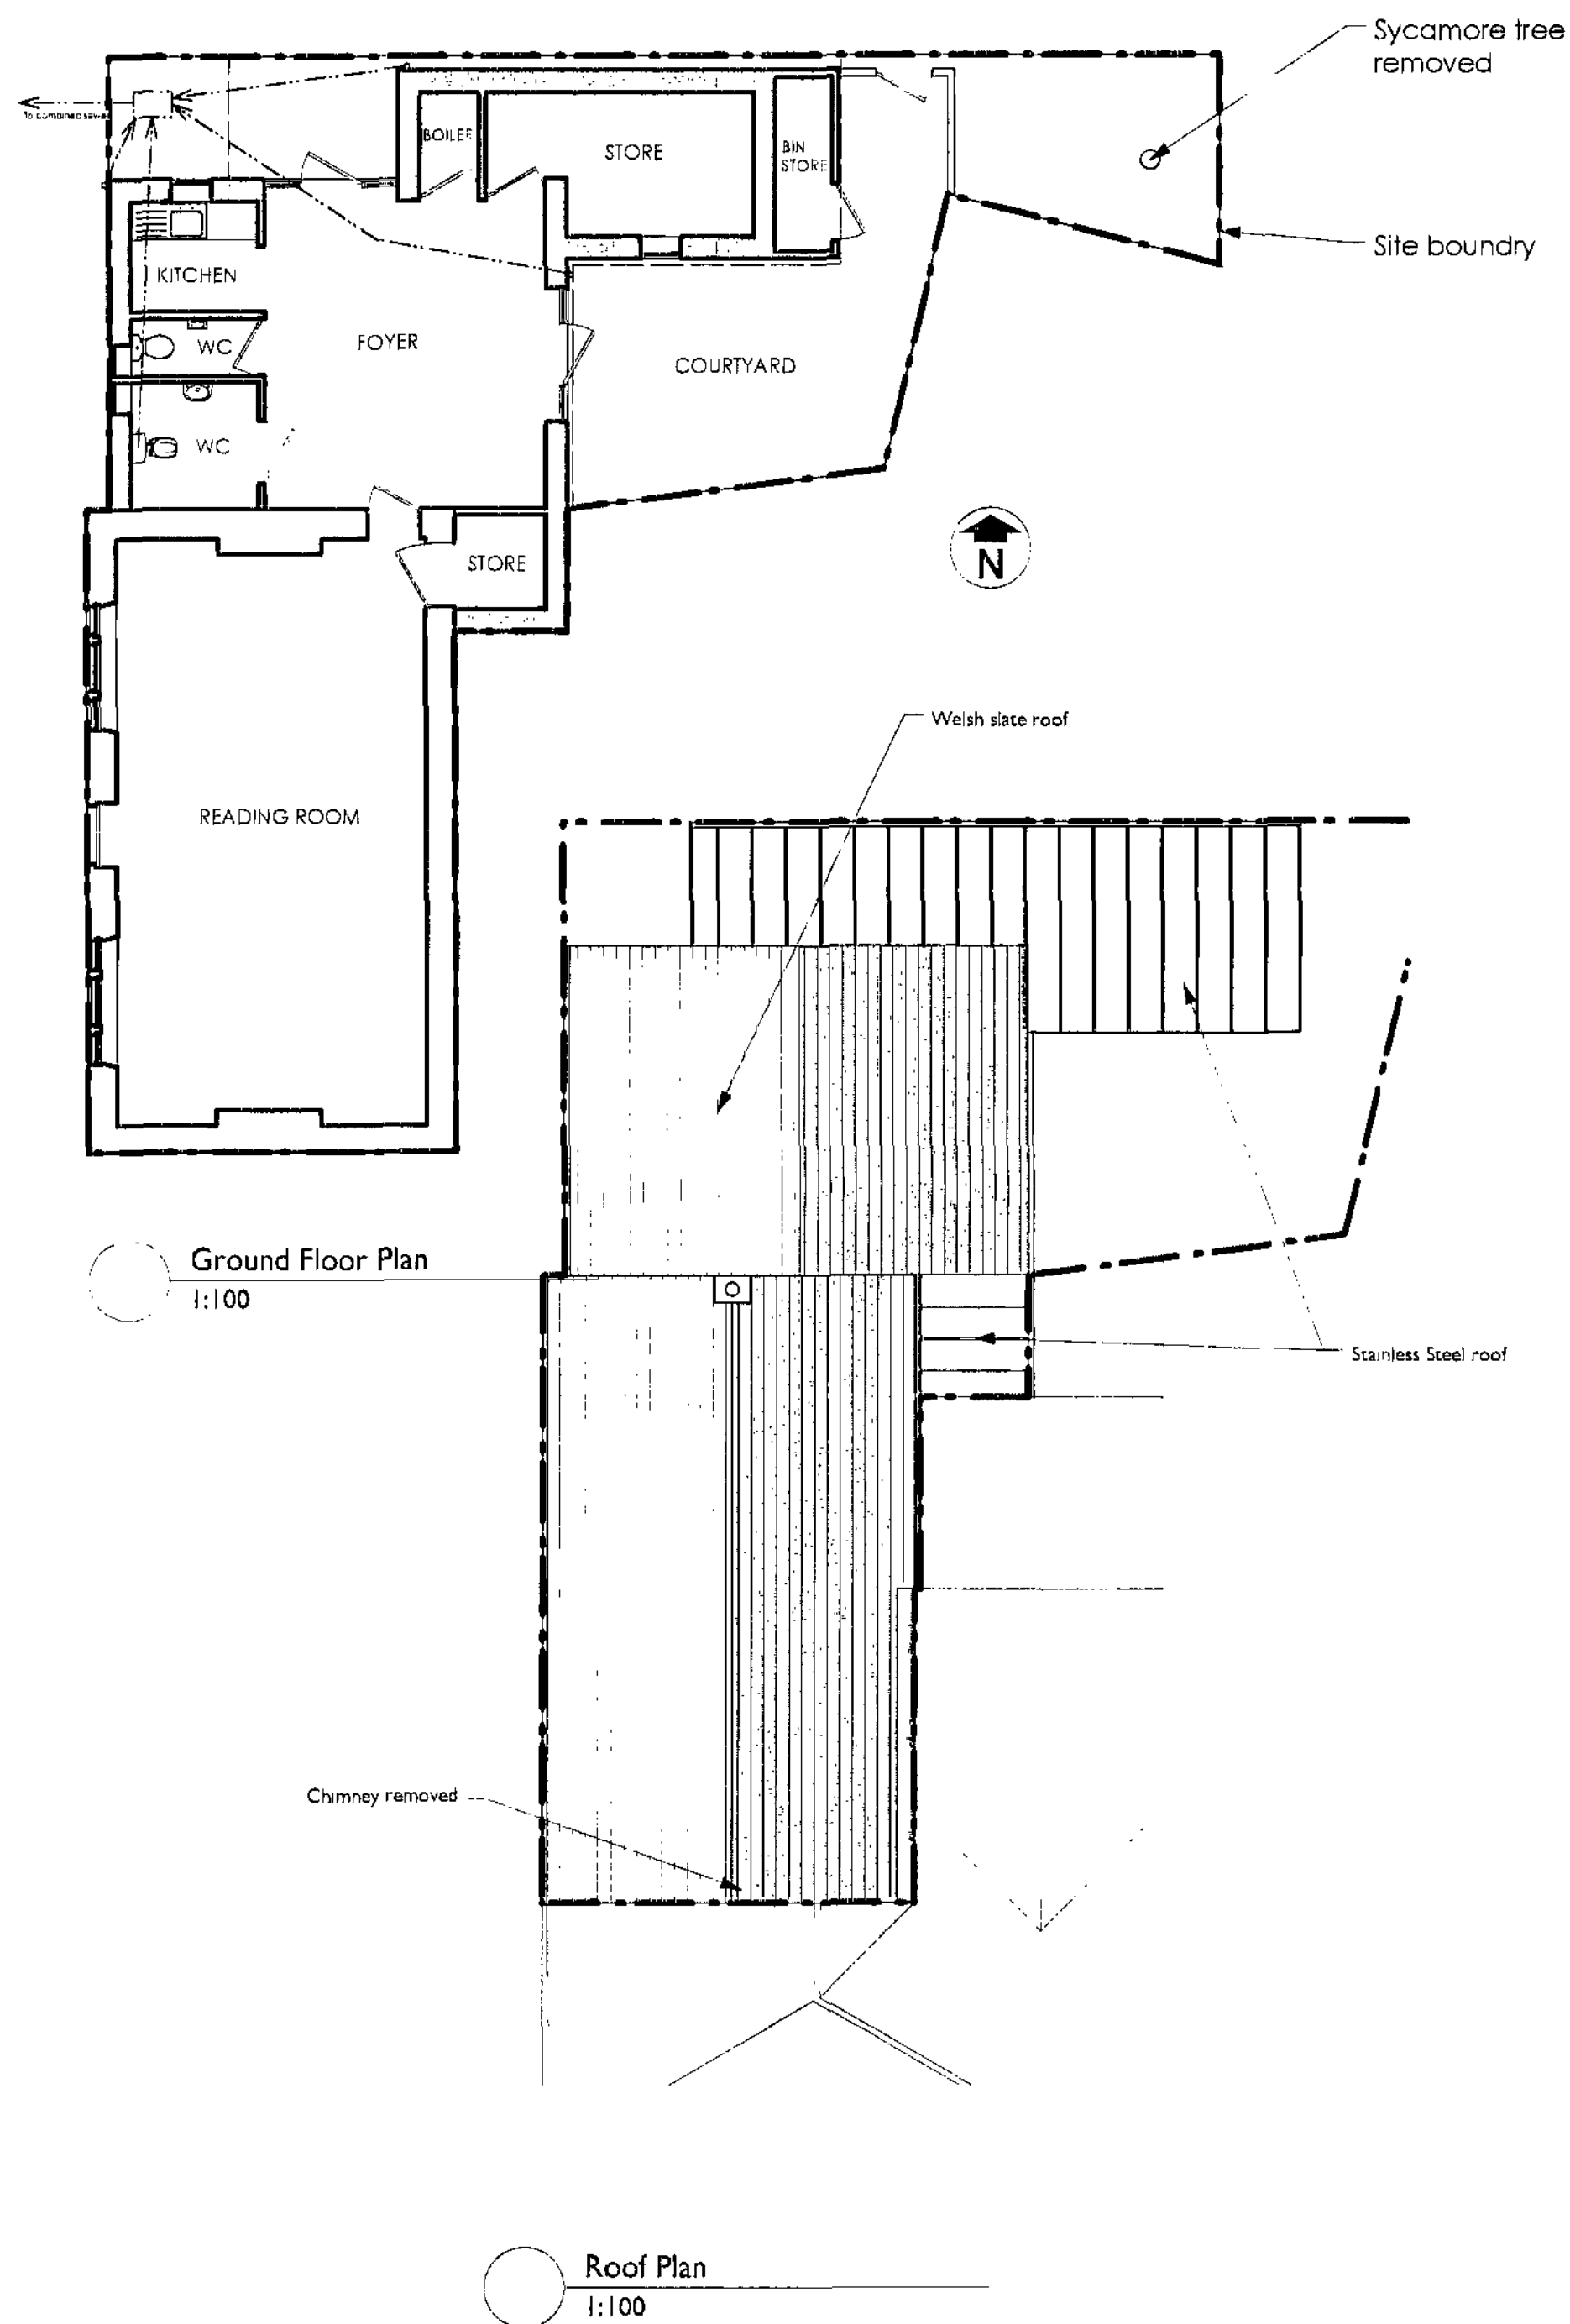

West Elevation
1:100

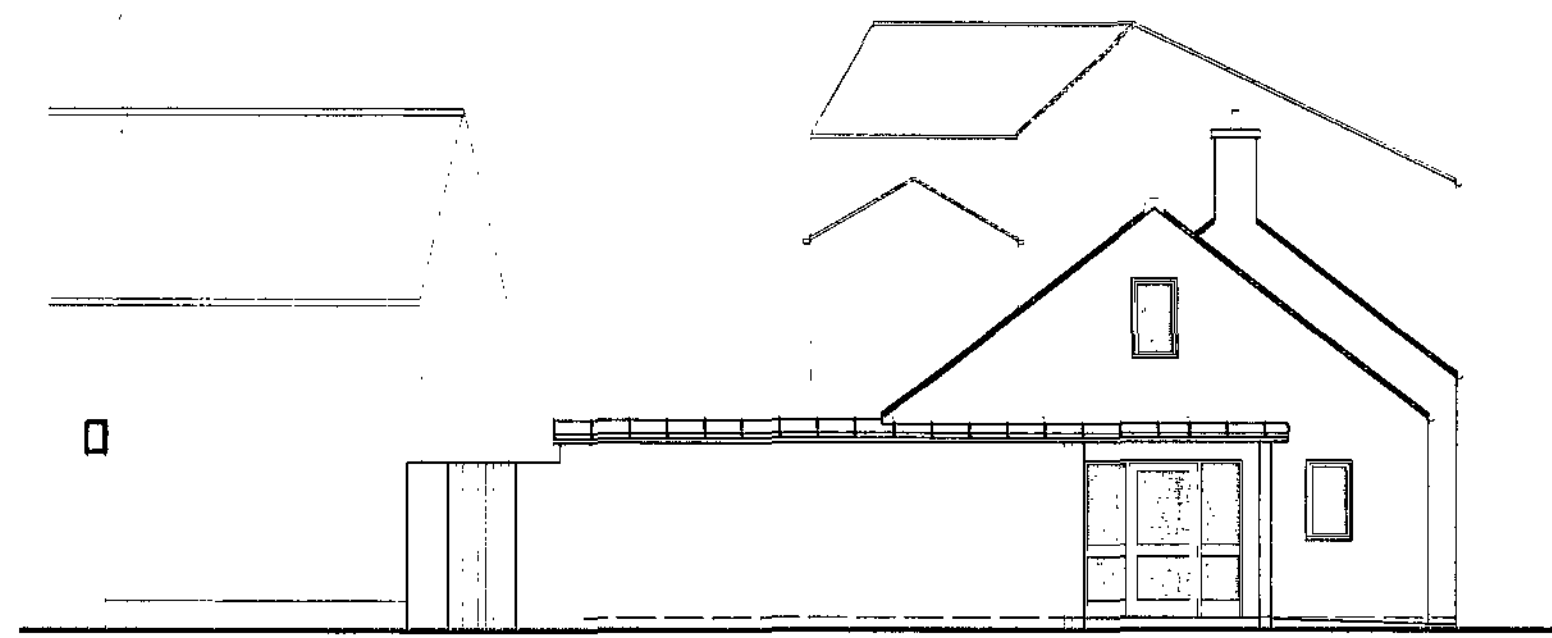

North Elevation
1:100

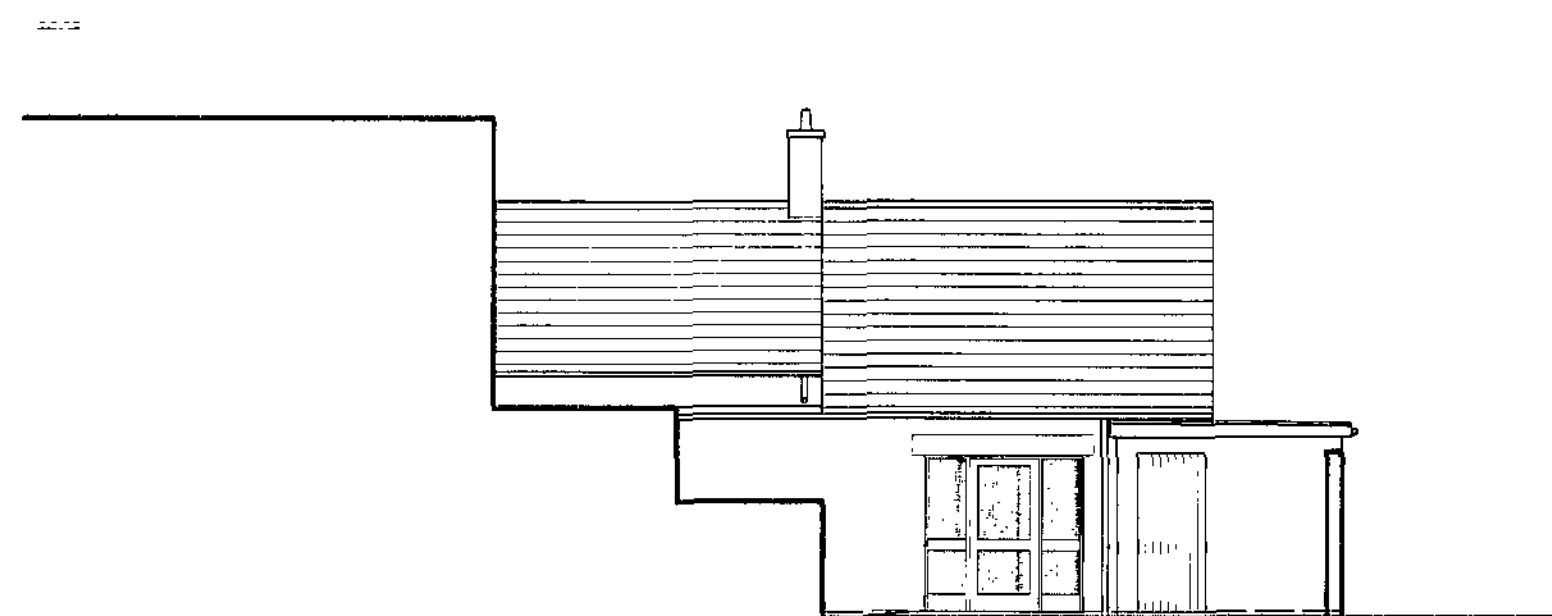

East Elevation
1:100

Existing Materials

1. Roof:
Welsh Slate
2. Rainwater goods:
Plastic
3. Walls:
West Elevation; Stone
North Elevation; Rendered
brickwork
Chimneys; Brickwork
4. Windows:
Timber framed vertically
hung sash windows.
5. Door;
Softwood

Proposed Materials

1. Roof:
Existing and pitched extension
roof: Welsh Slate
Porch Canopy and rear flat
roof: Tern Coated Stainless
Steel
2. Rainwater goods:
Cast Iron
3. Walls:
Existing West Elevation; Stone
Existing North Elevation;
Rendered
Extension; Lime Render
Chimney; Rendered
Brickwork
4. Windows;
Existing; Timber framed
vertically hung sash windows.
Extension; Timber Casement
5. Door;
Existing; Painted Softwood
Proposed: Stained Softwood
with Glazed panel

Linda Lockett

Chartered Architect
7 Acaster Lane
Bishopthorpe
York YO23 2SA
01904 702879
LindaLockett.uk@btinternet.com

THE READING ROOM DARFIELD Conversion

Elevations & Plans

As proposed

Scale: 1:100 @ A2

Date: July 2008

Number: DAR 13

isley Metropolitan
Borough Council
06 SEP 2008