


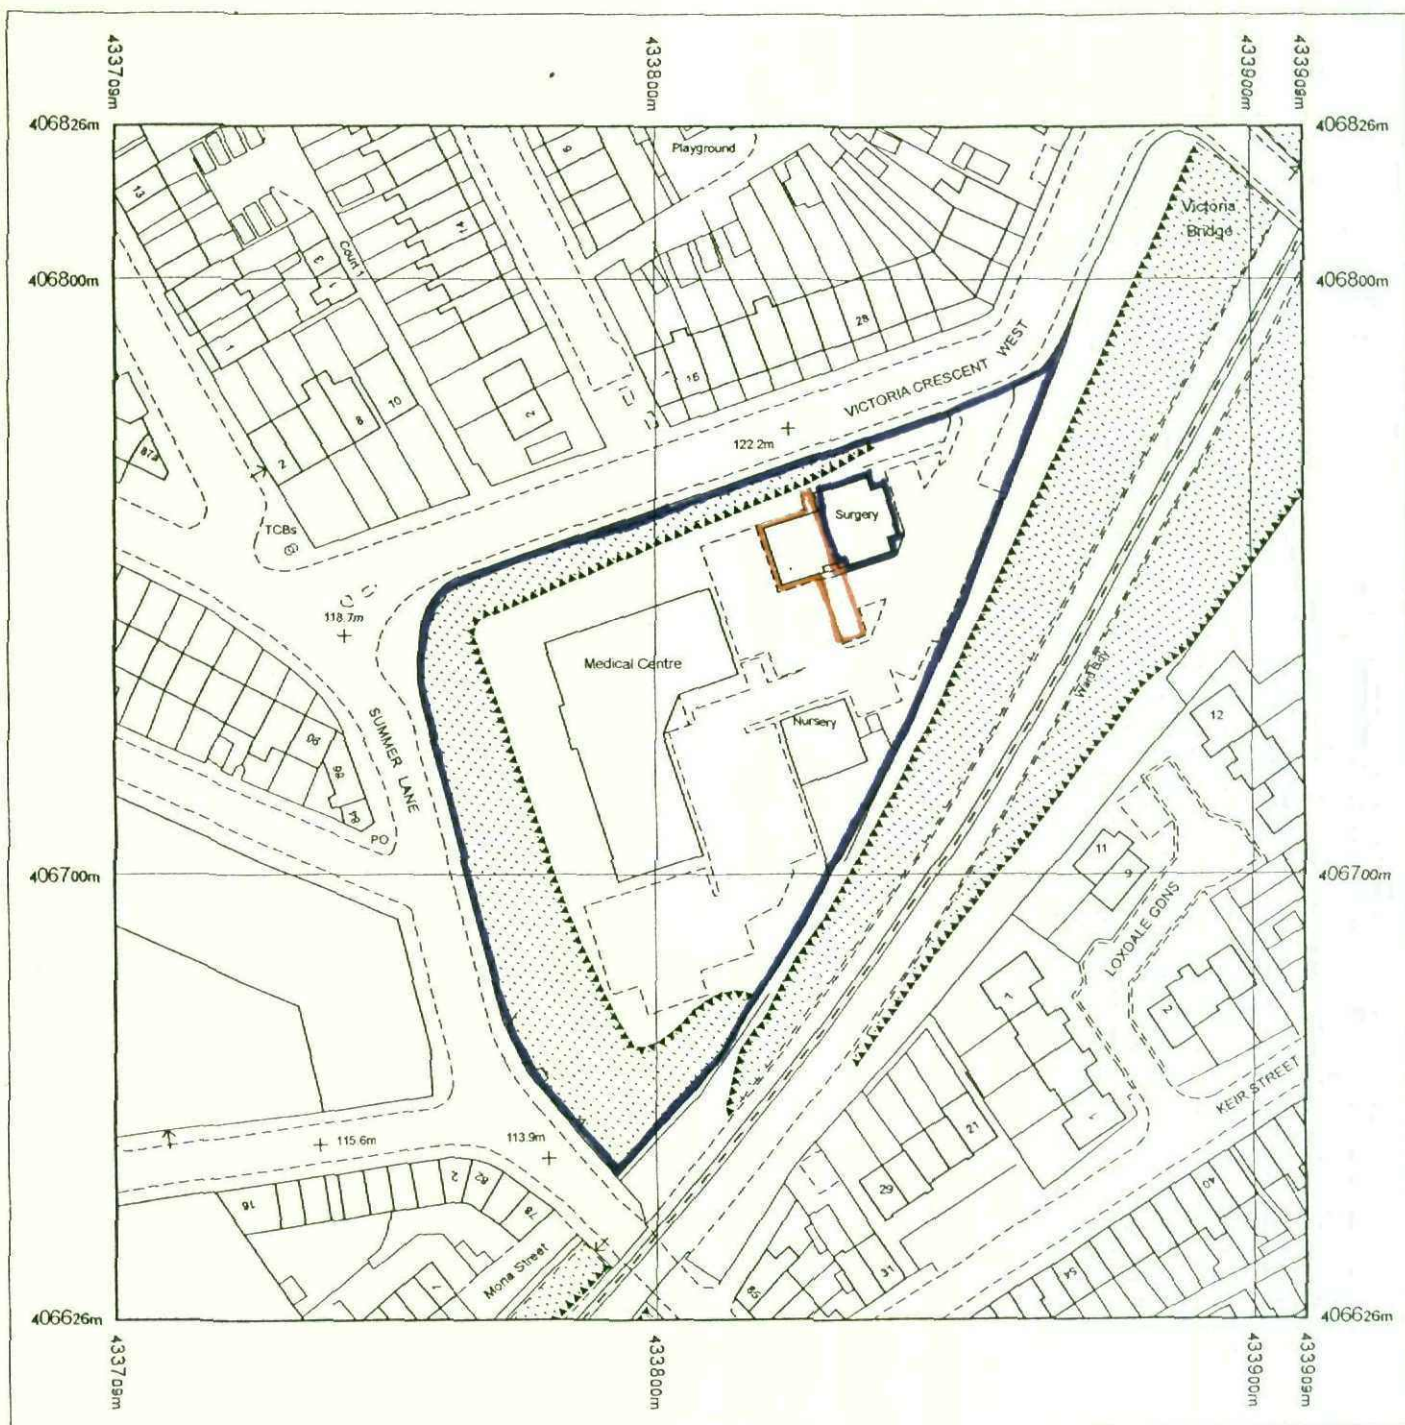


Produced 24.06.2010 from the Ordnance Survey National Geographic Database and incorporating surveyed revision available at this date. © Crown Copyright 2010.

Reproduction in whole or part is prohibited without the prior permission of Ordnance Survey.

Ordnance Survey, the OS Symbol and OS Sitemap are registered trademarks of Ordnance Survey, the national mapping agency of Great Britain.

The representation of a road, track or path is no evidence of a right of way.

 

Supplied by: Hobs Reprographics  
Serial number: 00039600  
Centre coordinates: 433808.75 406725.5

the  
**GRAHAM BOLTON PLANNING**  
partnership limited

PLAN : LOCATION  
SCALE : 1:1250  
DATE : JULY 2010  
JOB N° : 10/2823/1

Victoria Crescent West

the  
**GRAHAM BOLTON PLANNING**  
partnership limited

PLAN : **SITE PLAN.**  
SCALE : **1:200**  
DATE : **JULY 2010**  
JOB N° : **10/2023/2**

