




UK Planning Maps




© Crown copyright and database rights 2026 OS 100054135. Map area bounded by: 440889,409324 441031,409466 Produced on 26 August 2026 from the OS National Geographic Database. Supplied by UKPlanningMaps.com. Unique plan reference: p2f/uk/1463904/1958682



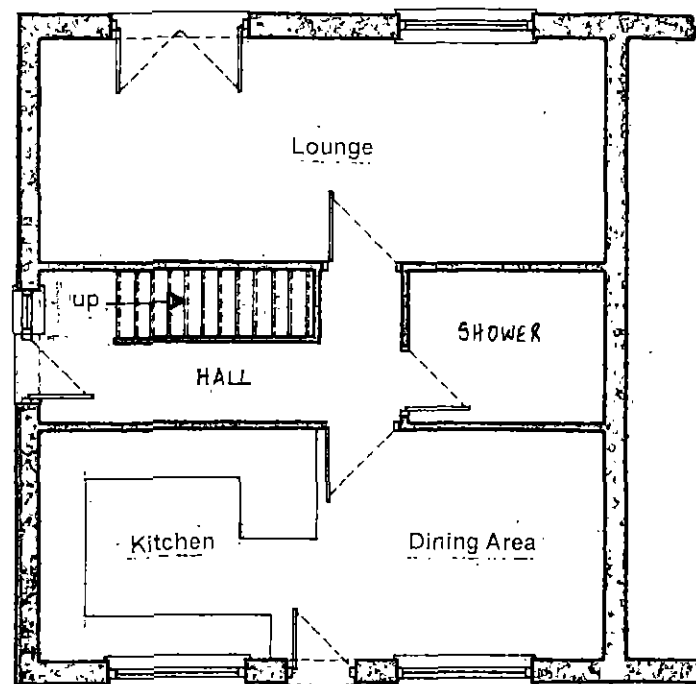


Proposed Ground Floor Plan

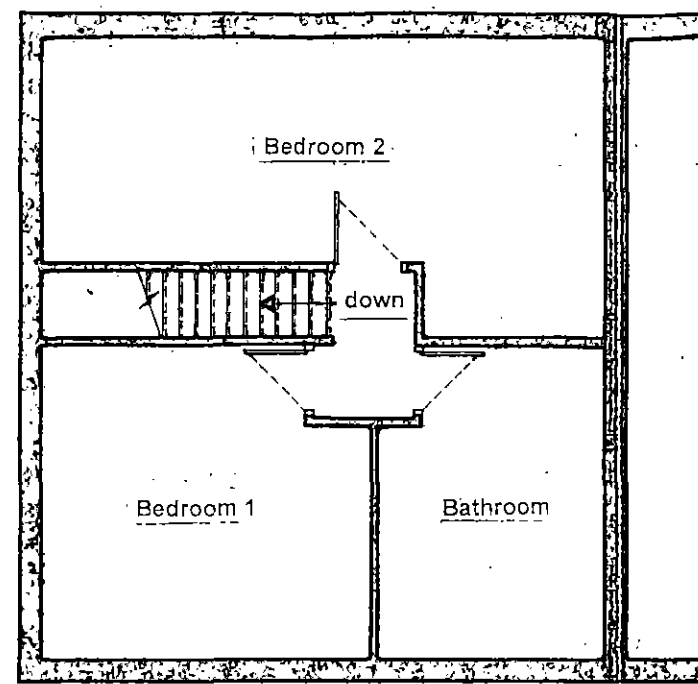

Proposed Roof Void Plan

Indicative Floor Plans and Elevations

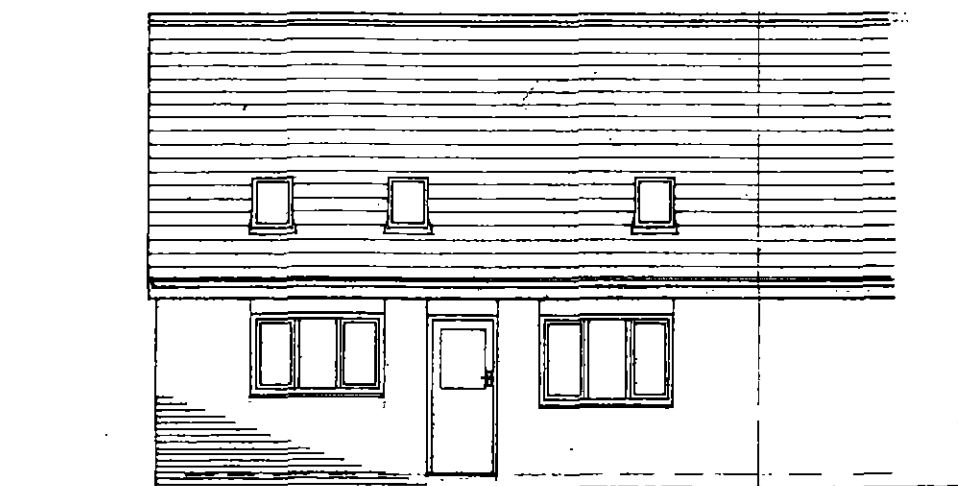

Proposed Front Elevations

Simon Elliott Associates

Planning & Development Consultants

Land off Stacey Crescent & Michael's Estate, Grimethorpe.

Proposed Residential Development (outline).

Drawing No. SEA/942A/R/005

Plan Scale 1:100 @ A3 Plan Size – August 2026