



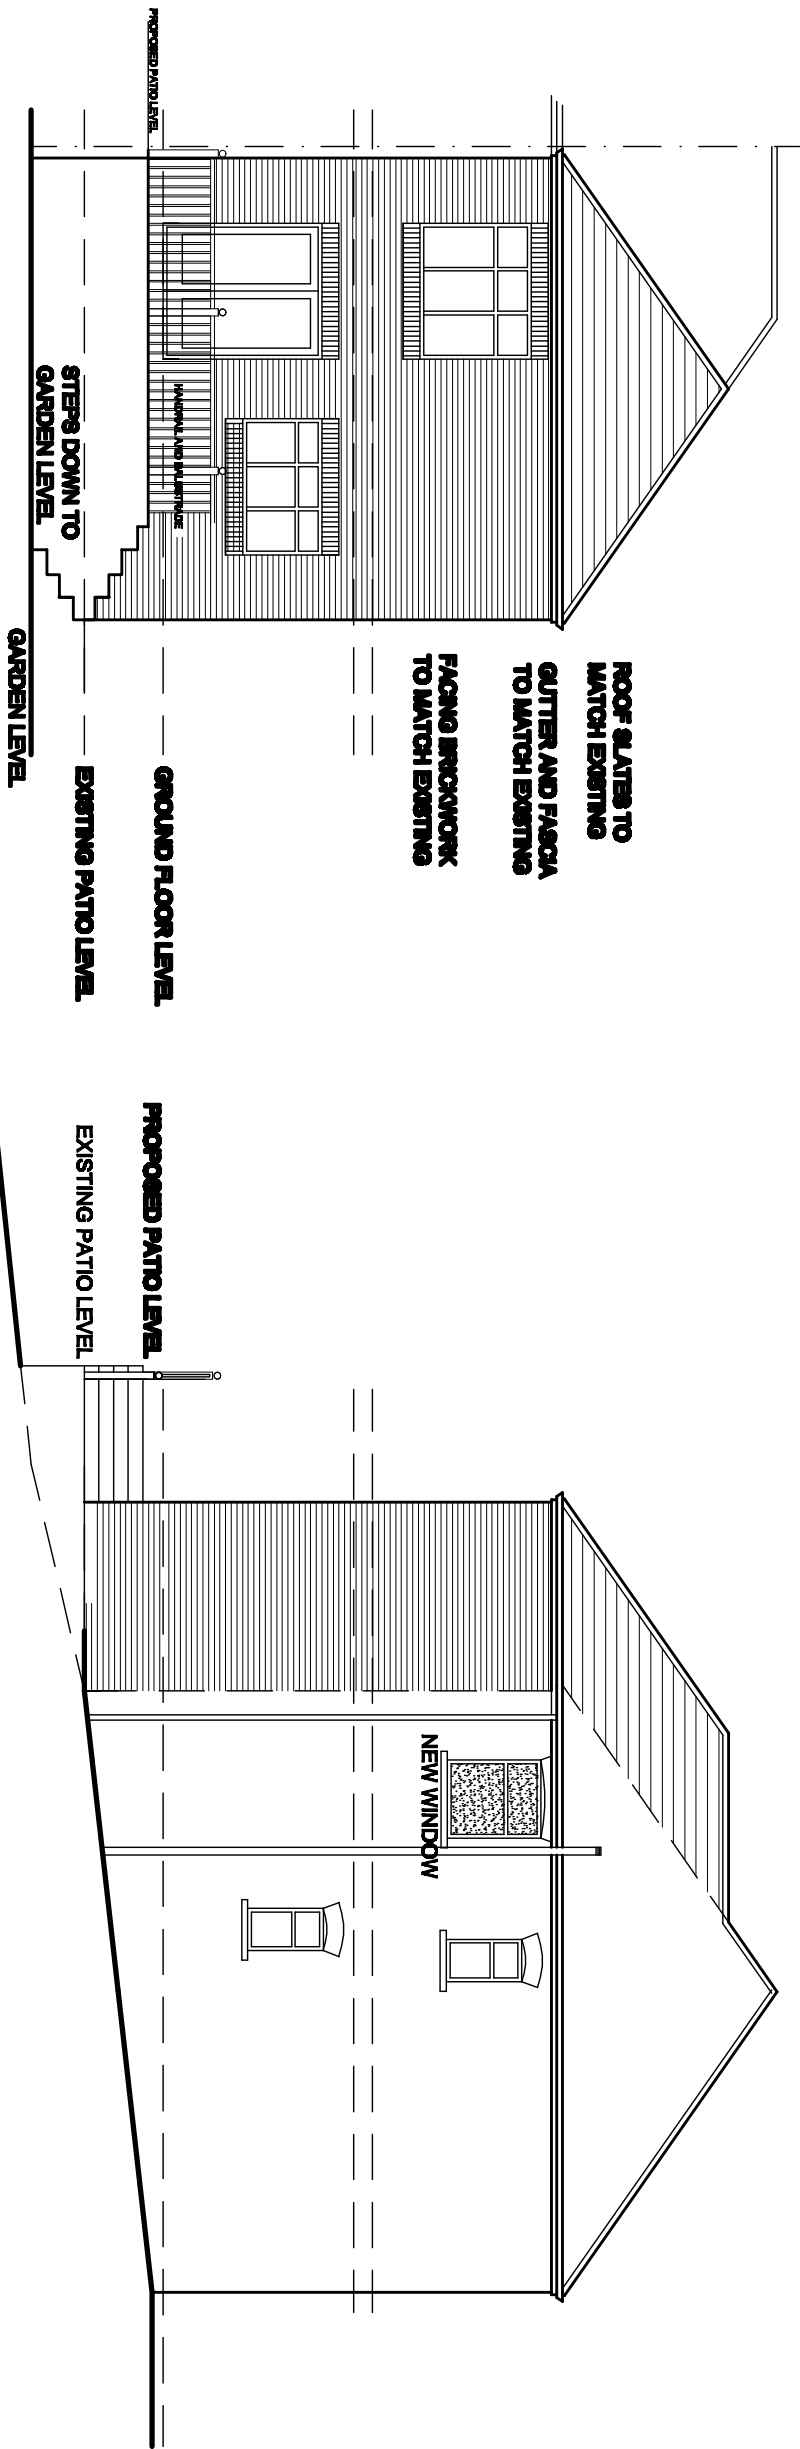


REAR ELEVATION
AS PROPOSED

SIDE ELEVATION
AS PROPOSED




SIDE ELEVATION
AS PROPOSED

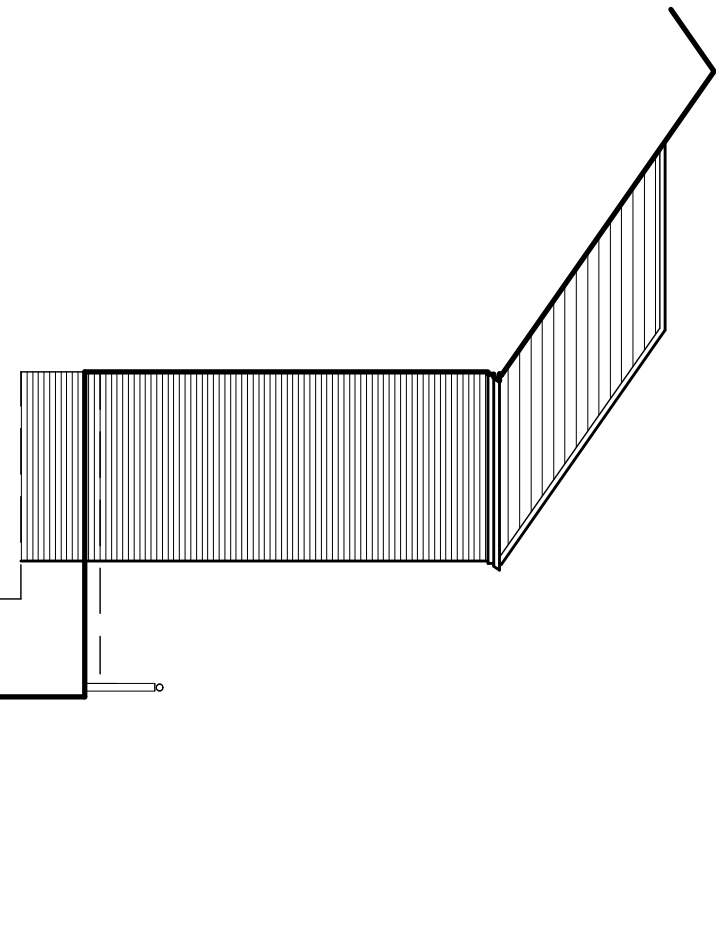



GROUND FLOOR PLAN
AS EXISTING

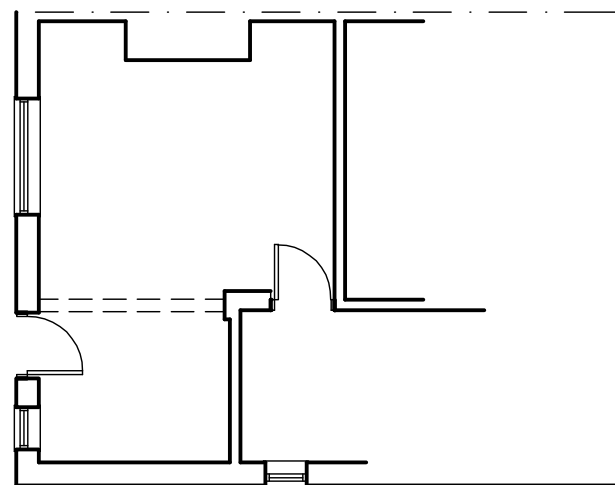


FIRST FLOOR PLAN
AS EXISTING

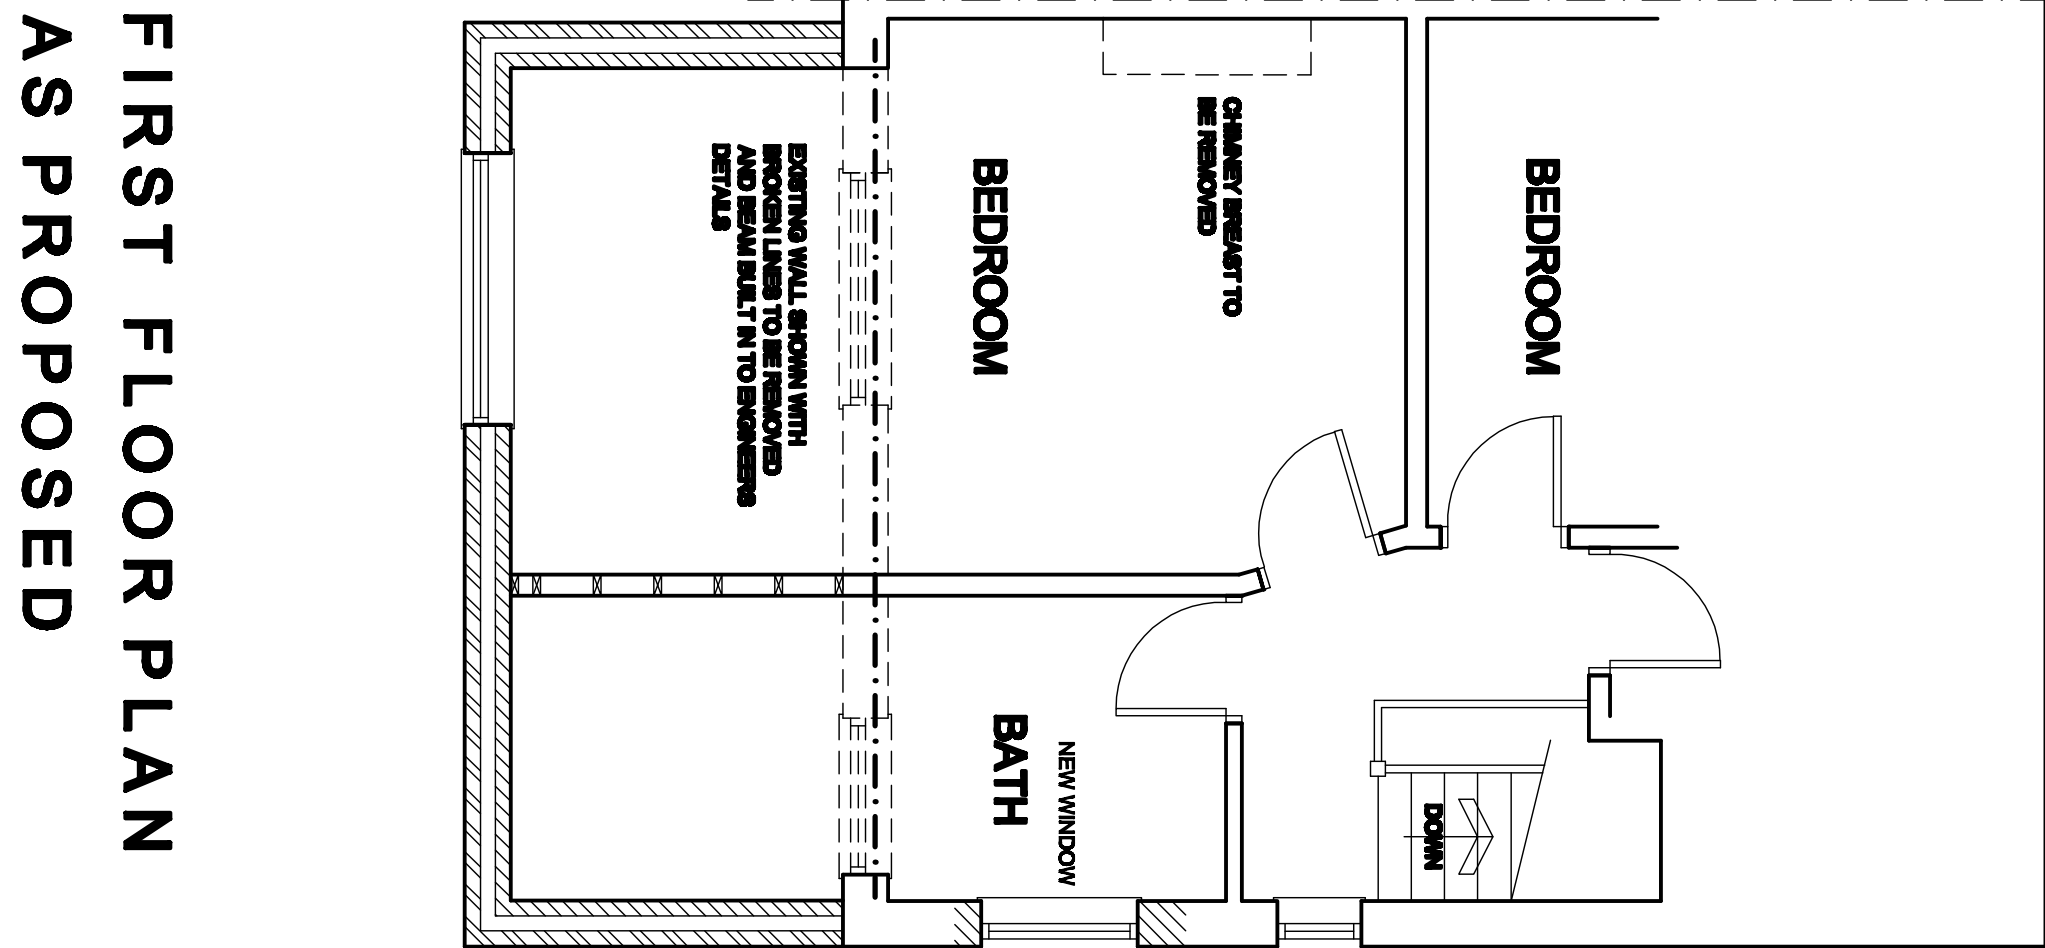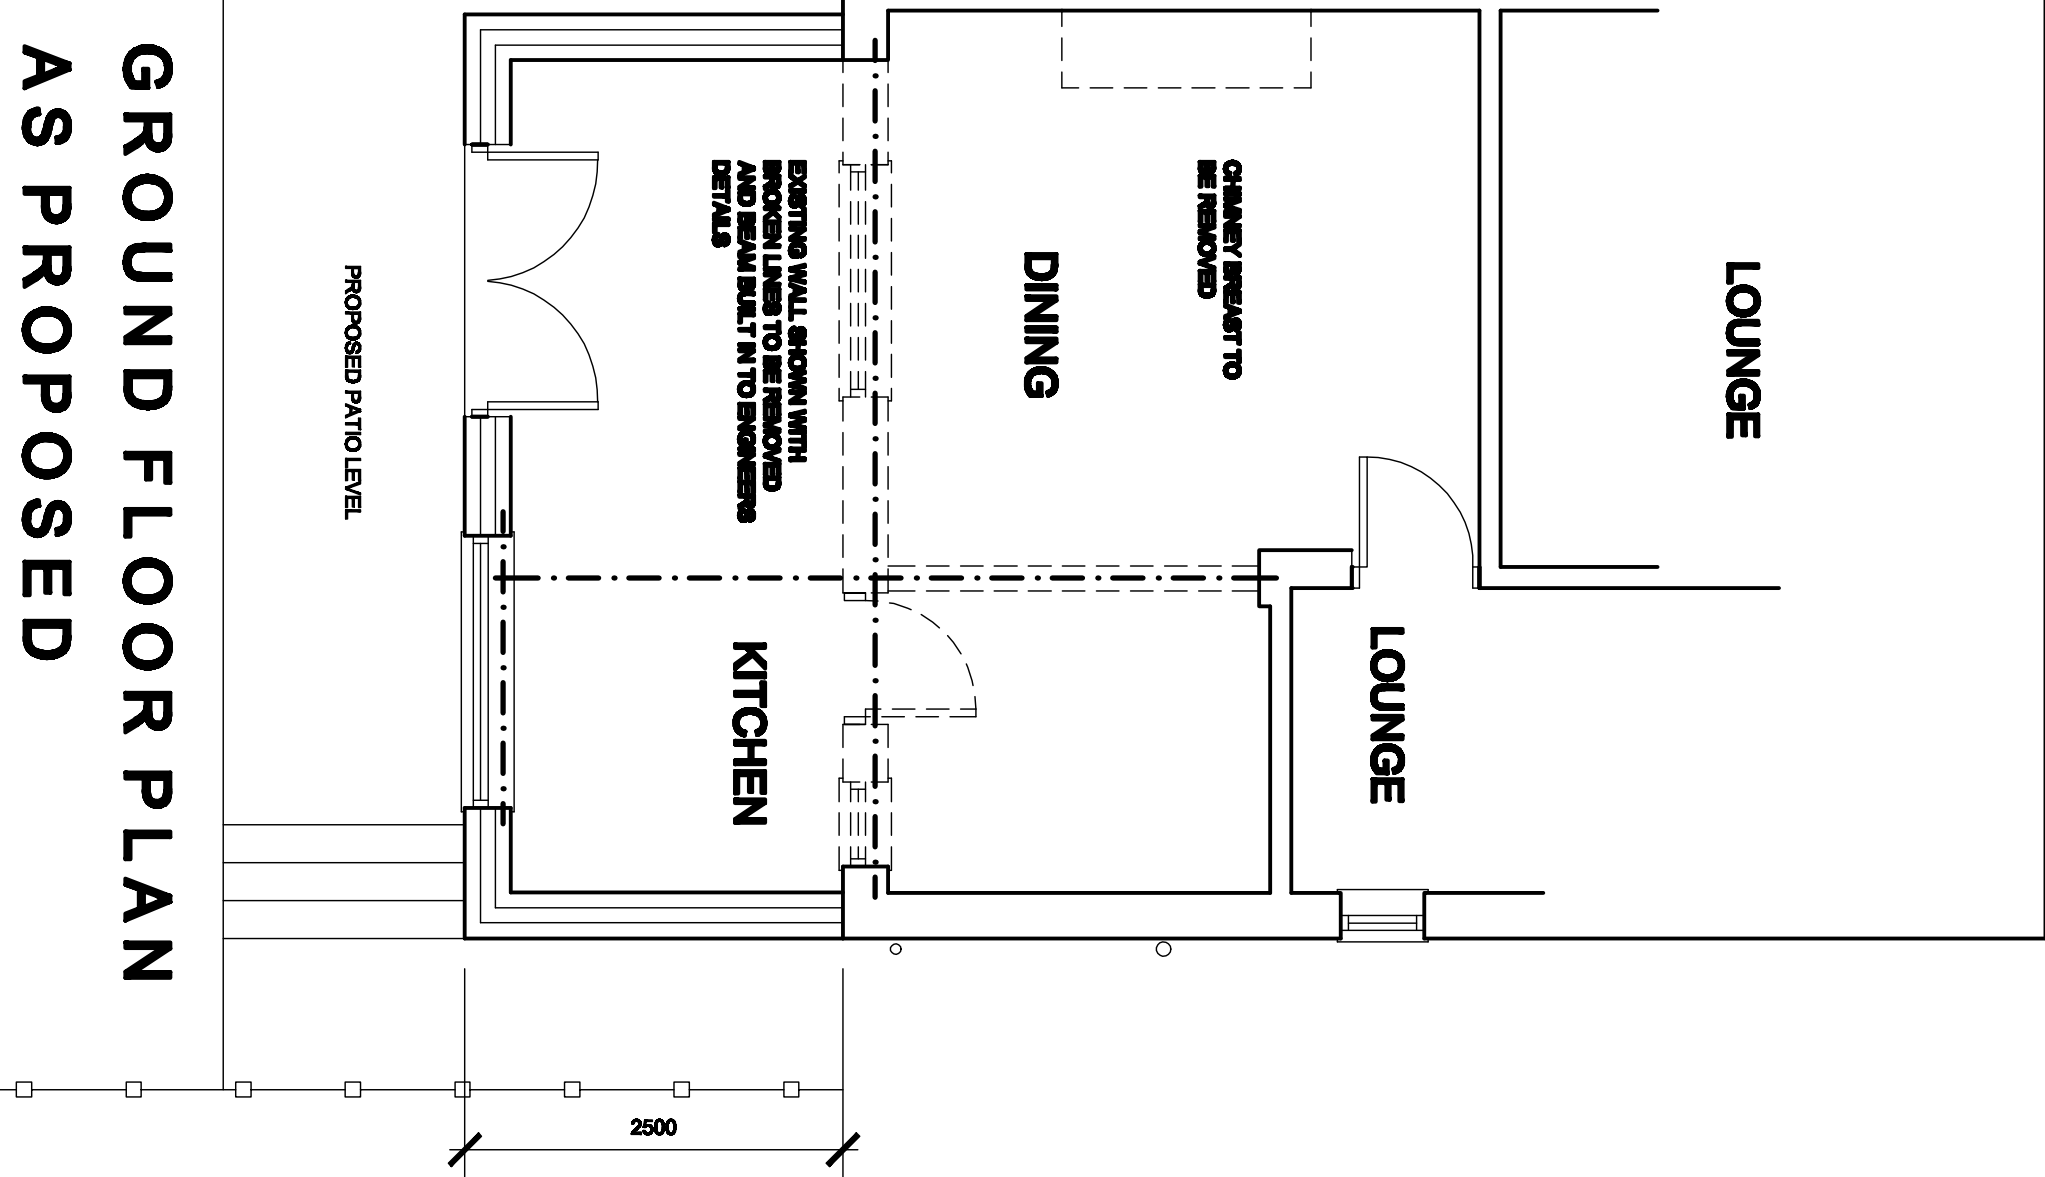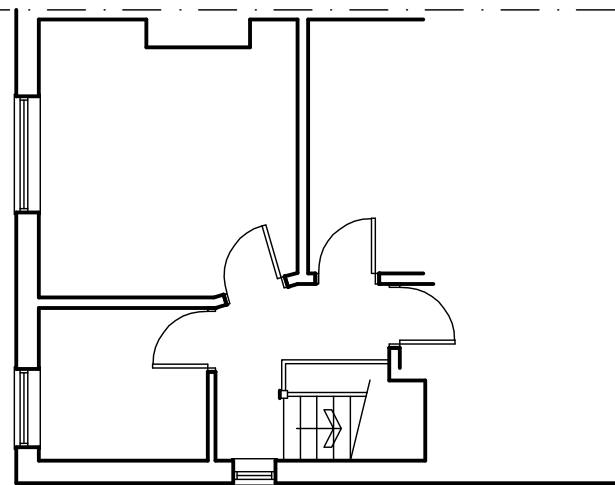


LOCATION PLAN
SCALE 1:1250

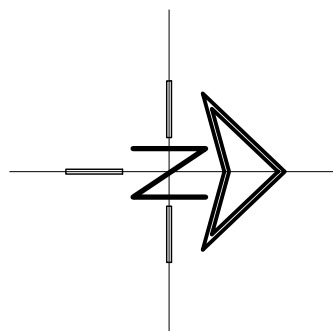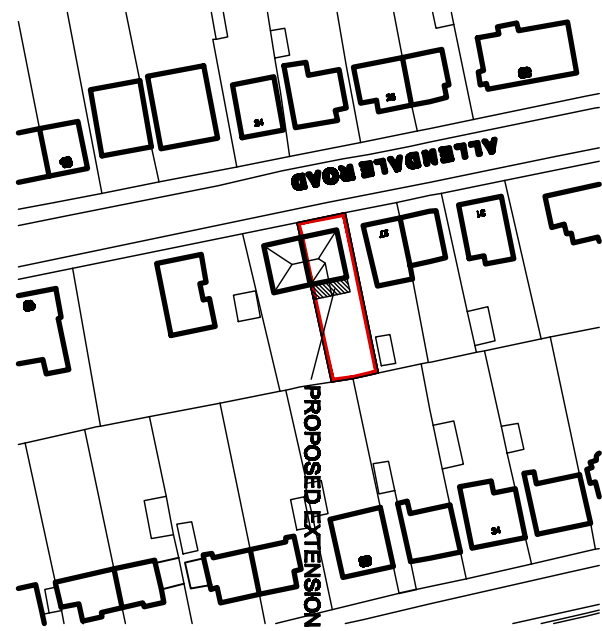

REAR ELEVATION
AS EXISTING

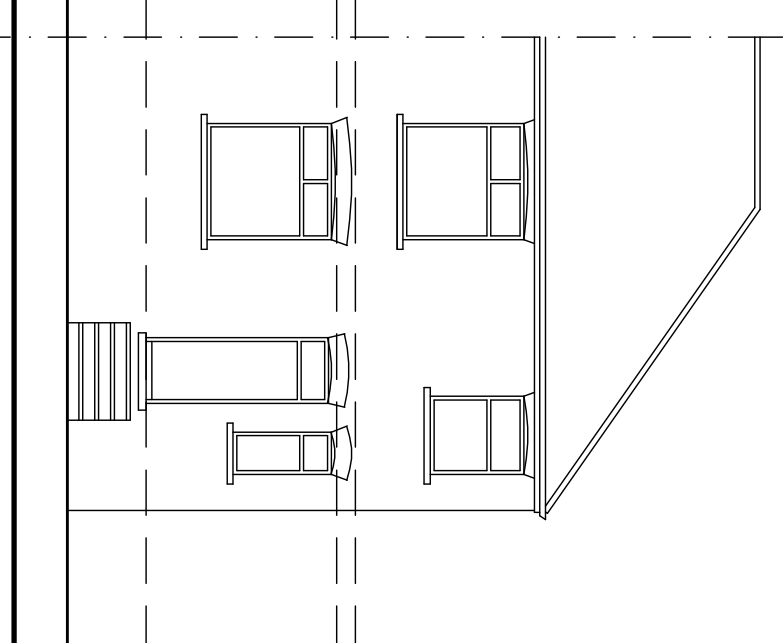

SIDE ELEVATION
AS EXISTING

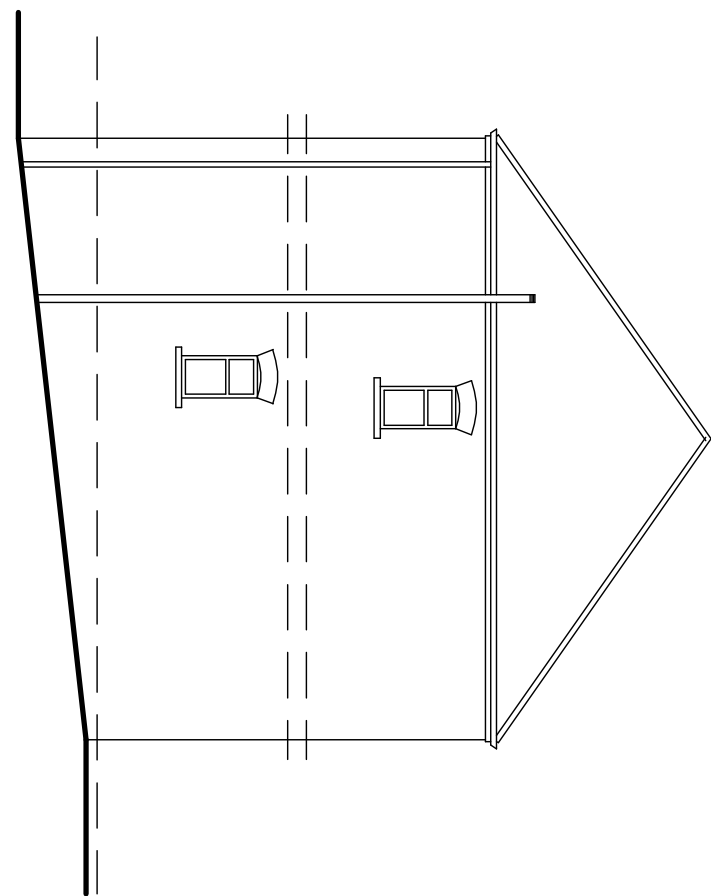

White Agus Partnership				PROVIDENCE VILLAGE, 42 SACKVILLE STREET, BARNSELEY, S10 2DB Phone: 01228 206442 Fax: 01228 263050 Email: info@whiteaguspартnership.co.uk Web: www.whiteaguspартnership.co.uk			
Project: PROPOSED EXTENSION AT 25 ALLENDALE ROAD BARNSELEY S10 1BL		Client: MRS & MRS BRAITHWAITE		SURVEYORS AND BUILDING DESIGN CONSULTANTS			
Drawing Title: PLANS AND ELEVATIONS		Date: AUGUST 2012		Scale: 1:50 & 1:100 @ A1			
Date	26-06-12	Ref:	A	Dwg. No.	01	Rev.	A
Surfix	A	Description	PLANS AND ELEVATIONS	Surfix		Description	