




1) This drawing and the design and details depicted thereon are the copyright of Peter Dimberline Chartered Architect.
2) All dimensions on this drawing are to be checked by the Contractor and accepted by the Architect prior to construction.
3) Do not scale critical dimensions off this drawing.
4) Contractor to ensure that all Health & Safety requirements (CDM Regulations) in relation to this project will be complied with.

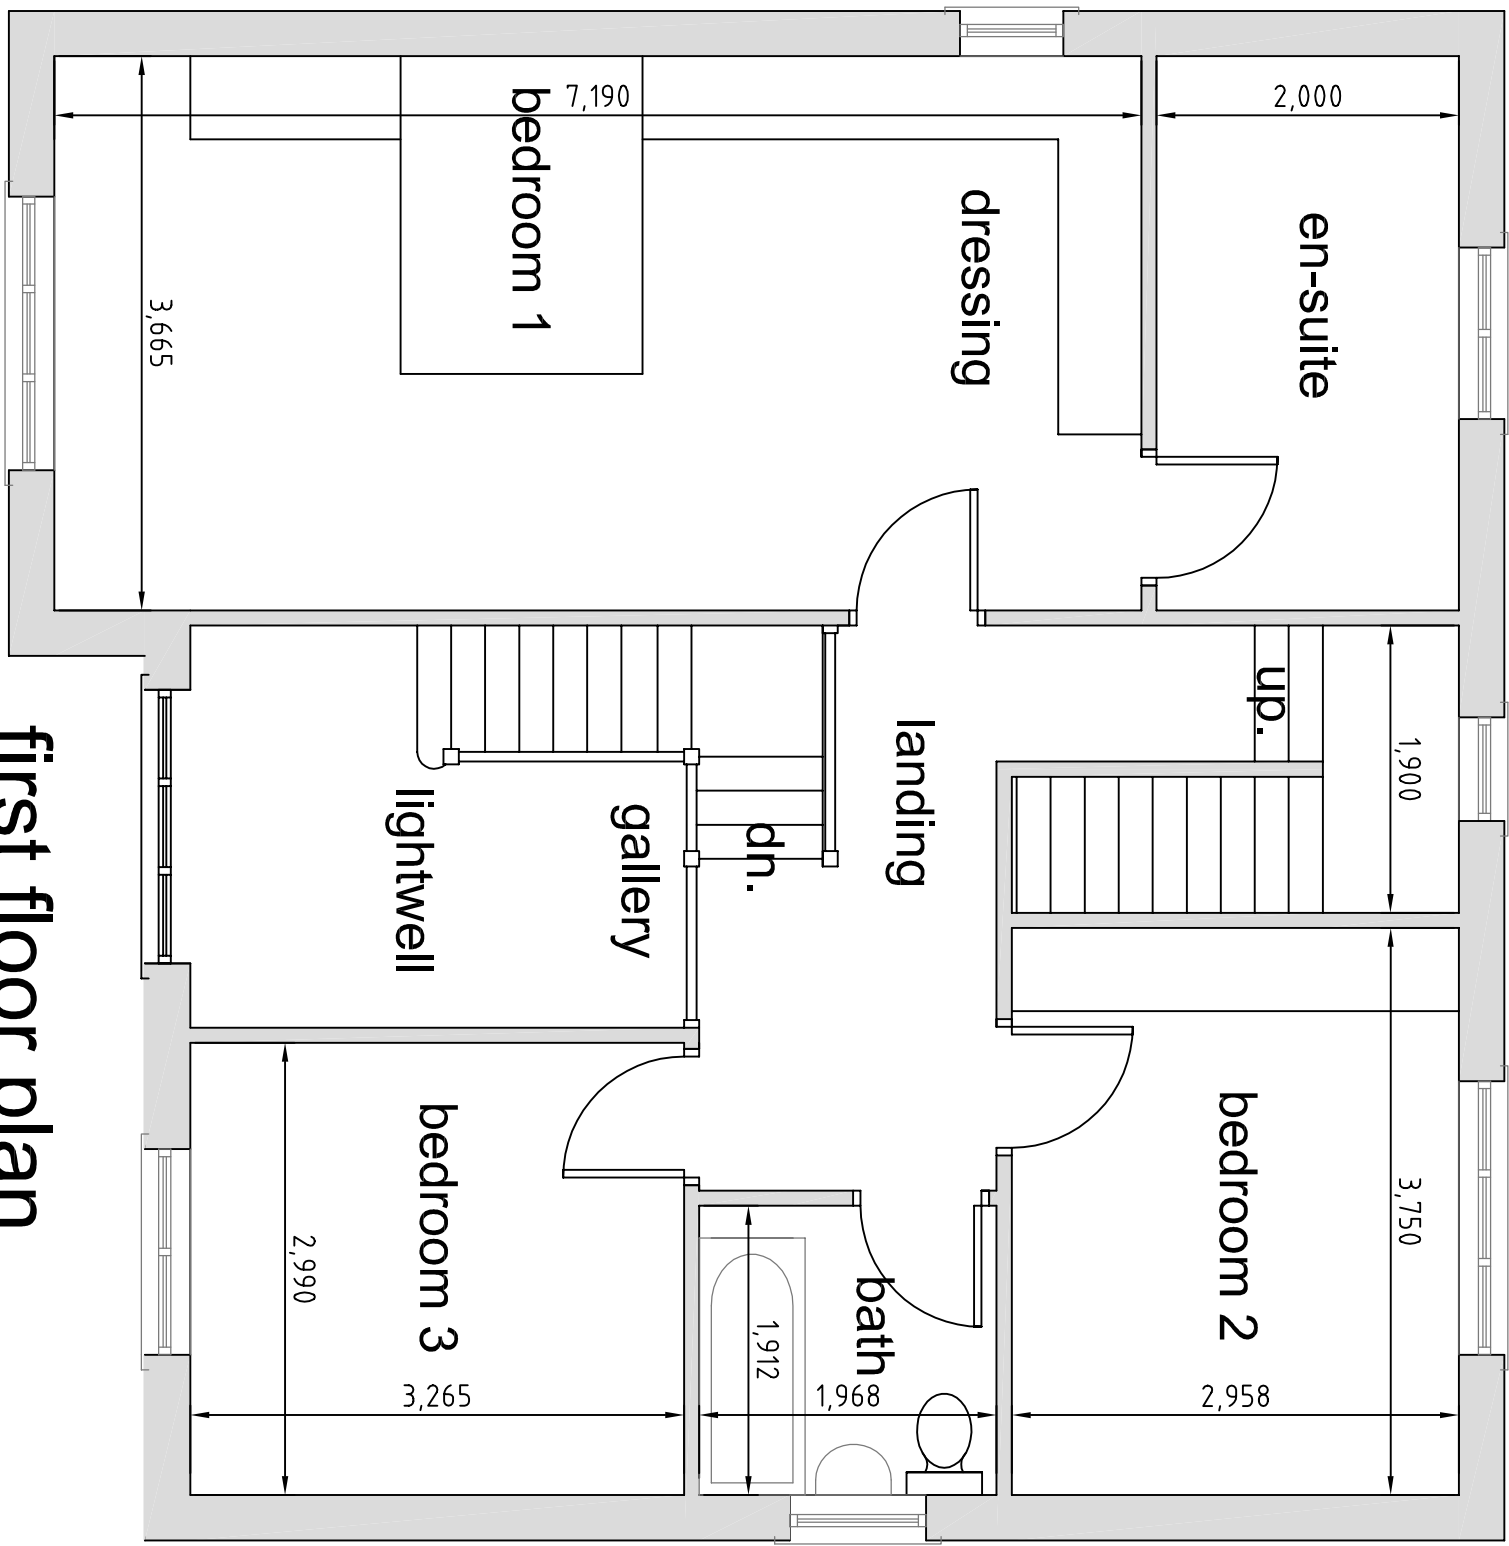


first floor plan

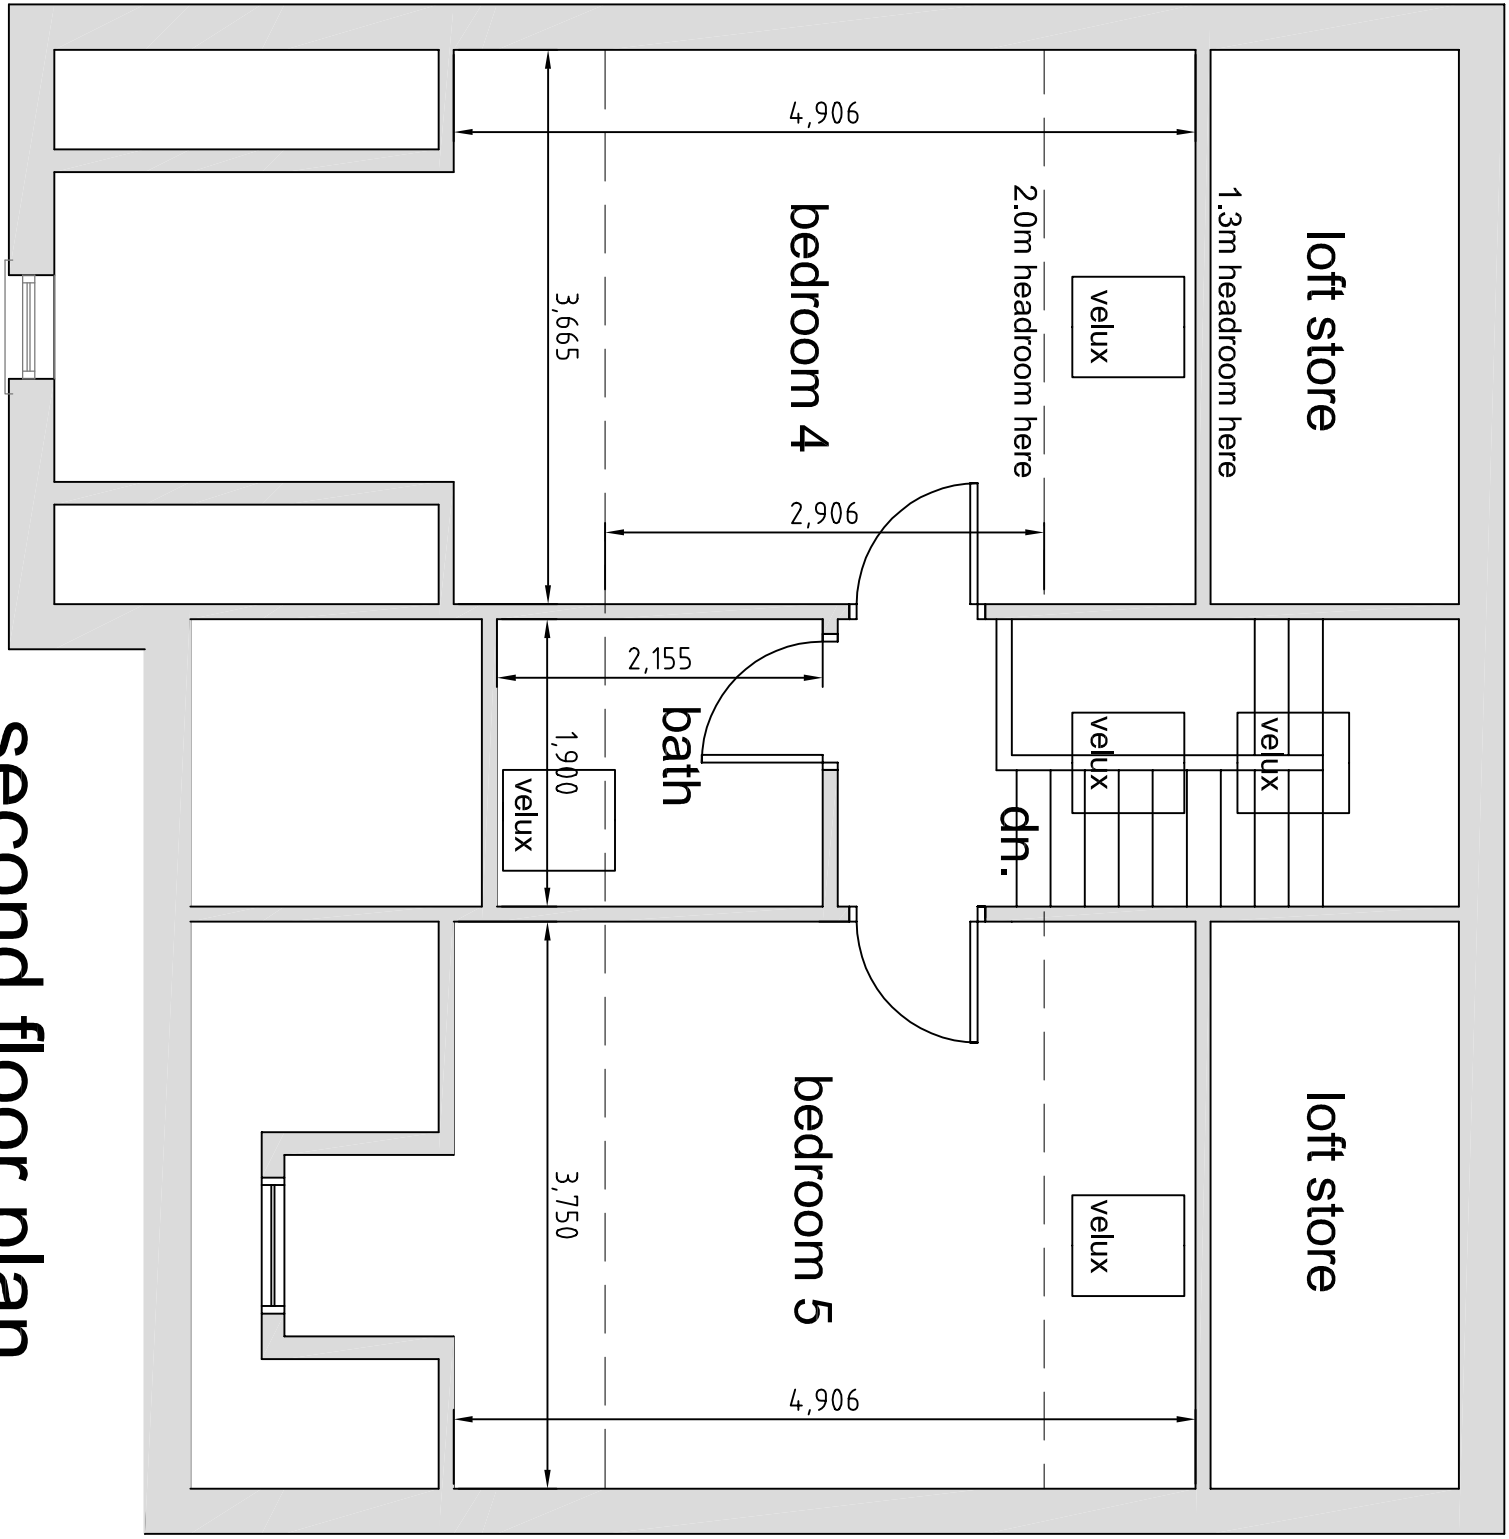

second floor plan

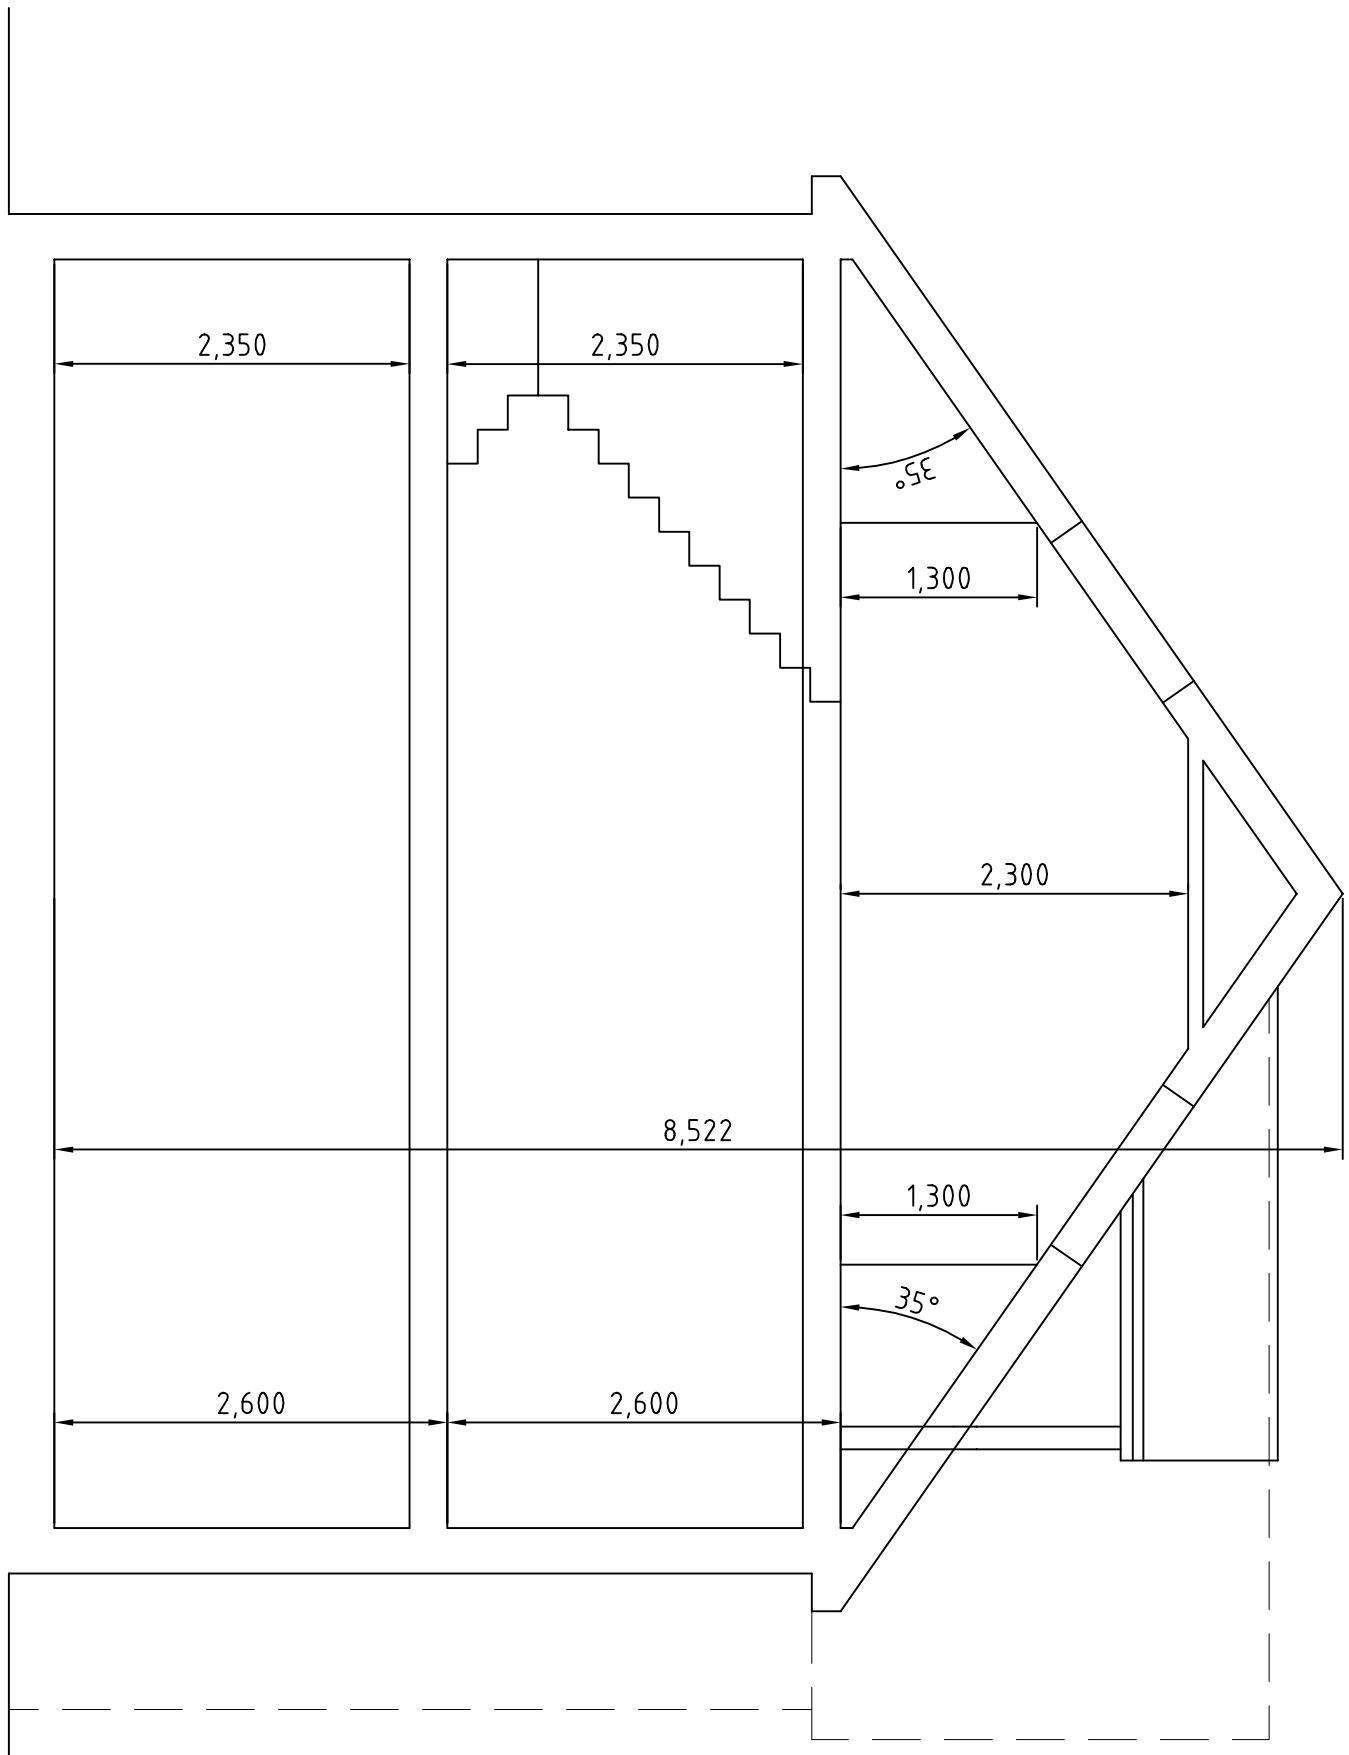

basic section

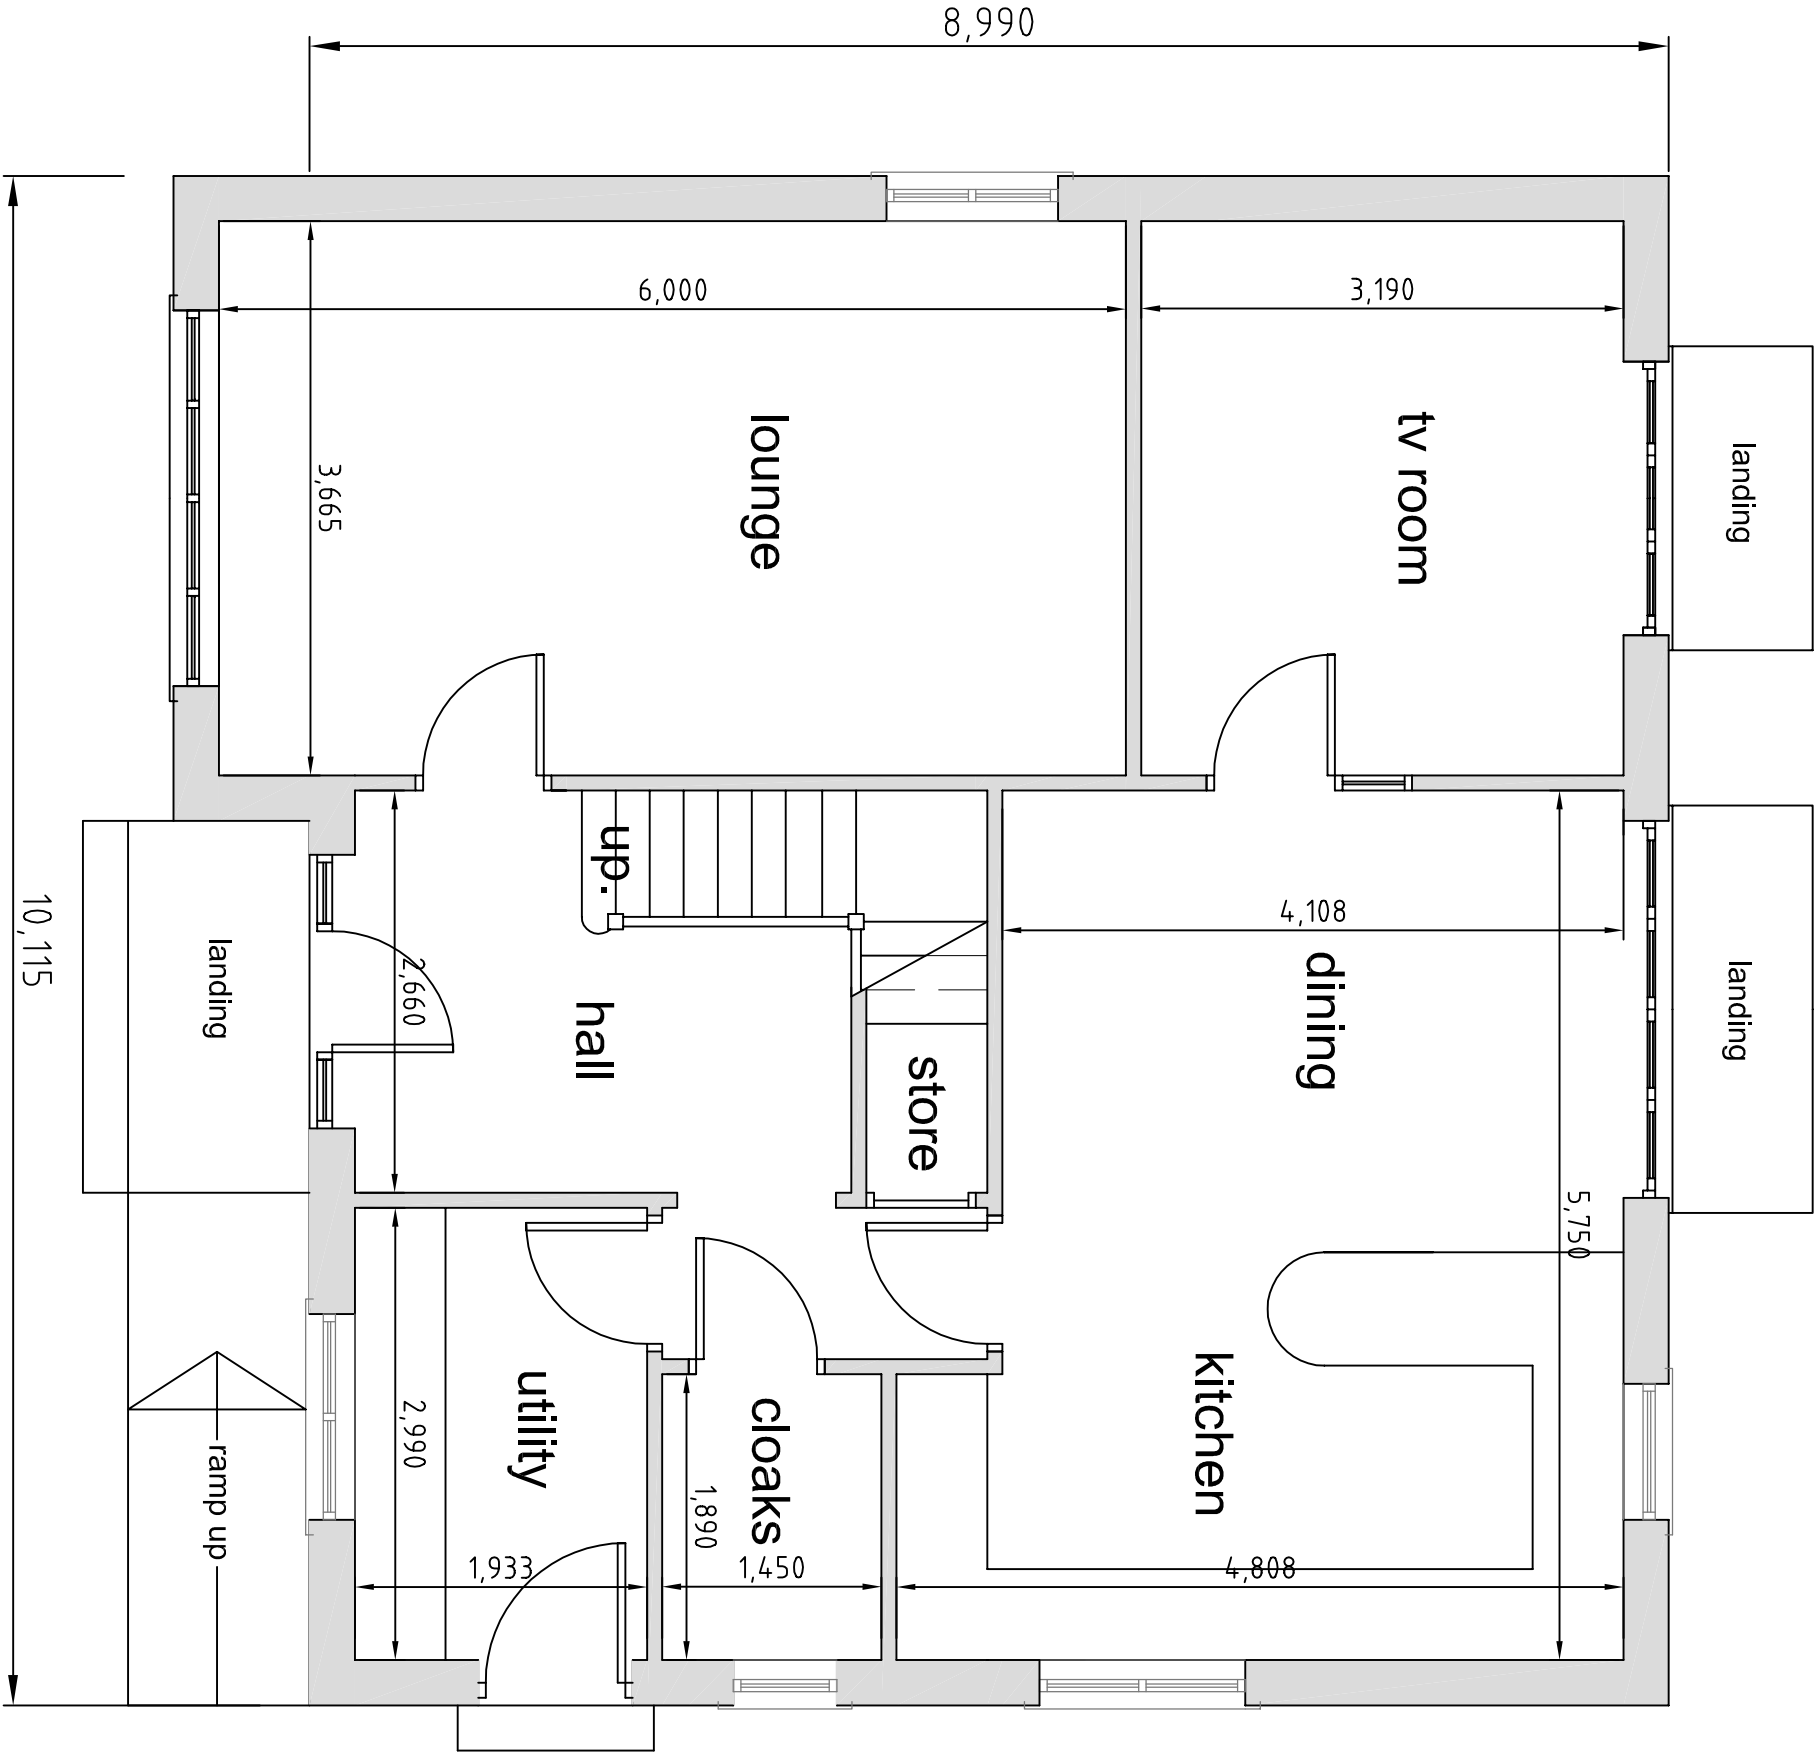

ground floor plan

A) Garage omitted.

REVISIONS

PETER DIMBERLINE
CHARTERED ARCHITECT

2 TIPSEY COURT, STAINCROSS
BARNSLEY, S75 6FZ

tel/fax (01226) 390947

email: pdimberline@tiscali.co.uk

CLIENT		Mr and Mrs Hadfield
PROJECT		Proposed detached dwelling
LOCATION		Land adjacent Top House, Top Row, Ardsley, Barnsley. S71 5EJ
DRAWING		Proposed layouts and basic section
SCALES	1:50	DATE July '12
DRWG NO.	2012/009/01	DRAWN BY PD
REV. A		