



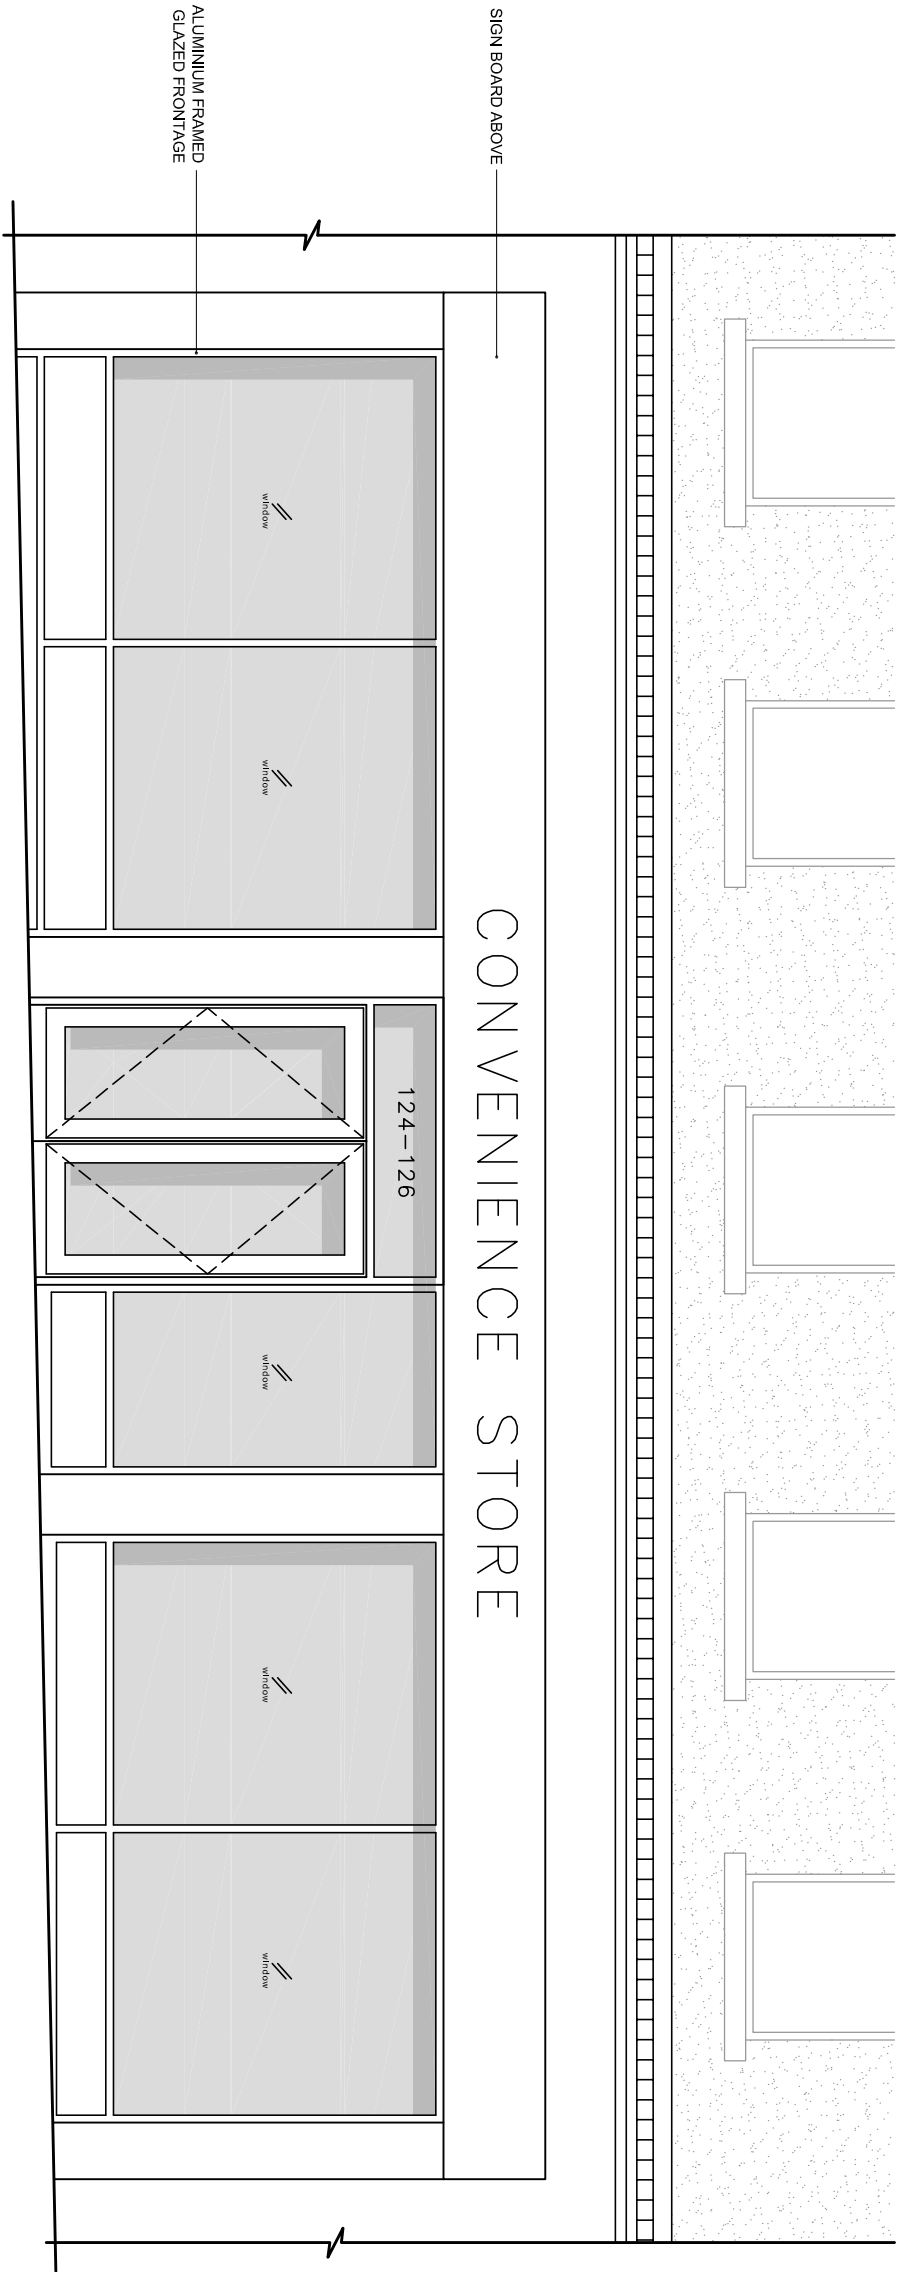


ORIGINAL FRONT ELEVATION

Scale 1:50

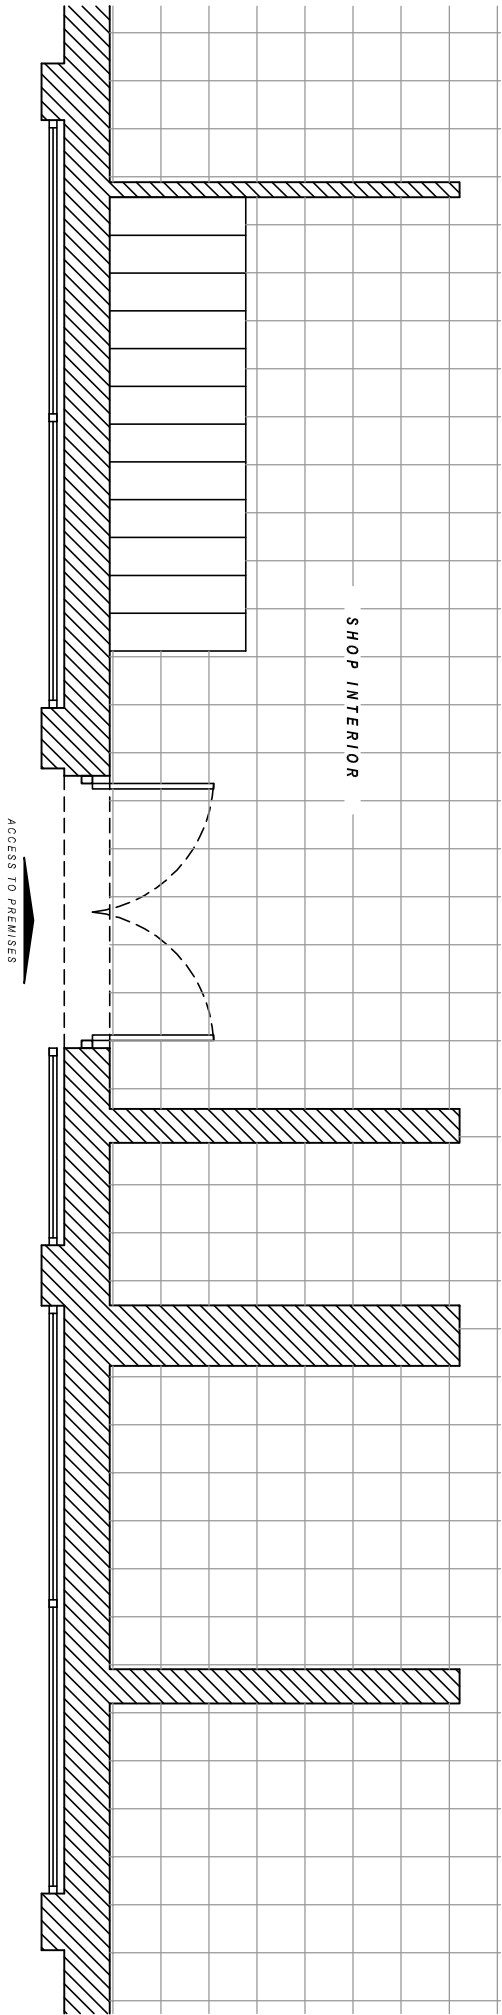

ORIGINAL PART PLAN

Scale 1:50

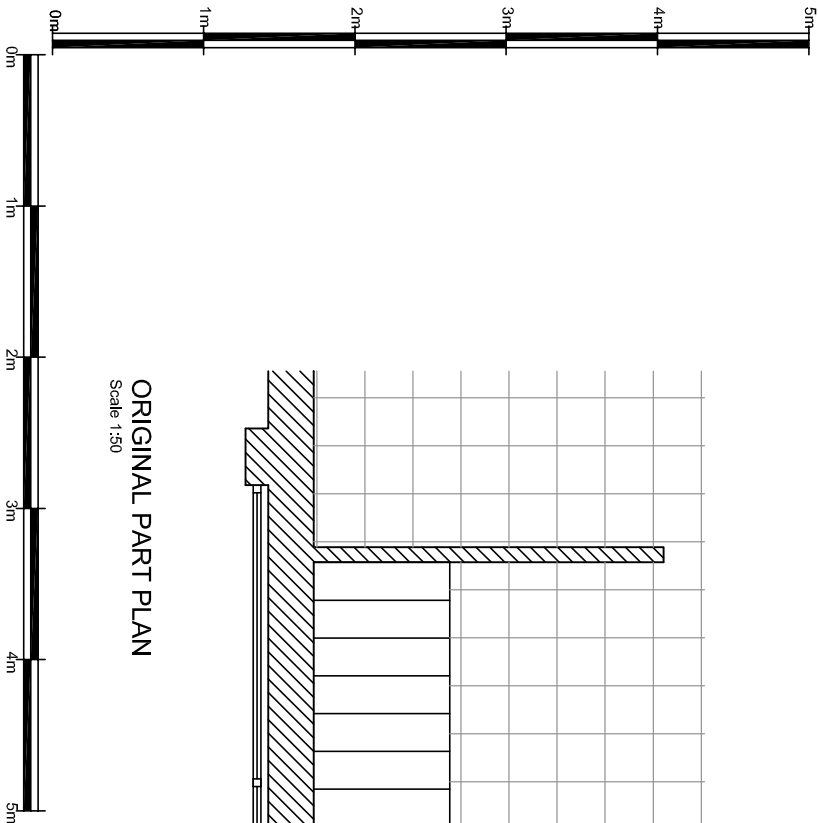

Date: _____ Comments: _____ By: _____

GENERAL NOTES:

1) All dimensions in millimeters unless otherwise stated.

Site:
FAMILY SHOPPER
Princess Theatre,
West Street,
Hoyland,
Barnsley,
S74 9DU

Drawing Title:

Original Elevation and Plan

Ref:	Date:	Rev:
NM-12-2014-19-1	10-12-2014	
Scale:	Paper:	Date Rev:
1:50	A3	