

Drawing No.	Rev No.
MDN002 -004	


DO NOT SCALE: Contractor to check all dimensions and report any omissions or errors

NOTES


SURFACE WATER IS TO BE DIRECTED IN THE FIRST INSTANCE TO A NEW SOAK AWAY 1m³ A MINIMUM OF 5m FROM ANY EXISTING STRUCTURE IN THE REAR GARDEN AREA. (SUBJECT TO PERCOLATION TEST RESULTS BEING SATISFACTORY).

FLOOR CONSTRUCTION

1. All floor joists to be grade C16, unless noted otherwise at max 600 pitch hung with joist hangers.
2. Strutting required to all floor joists at mid-span with clear spans less than 2.5m. Where spans are in excess of 2.5m, strutting is required at 1/3rd intervals.
3. Struts to be solid timber 38mm x 0.75 depth of floor joist.
4. V313 grade chipboard T&G flooring, 2400x600x19mm thick.

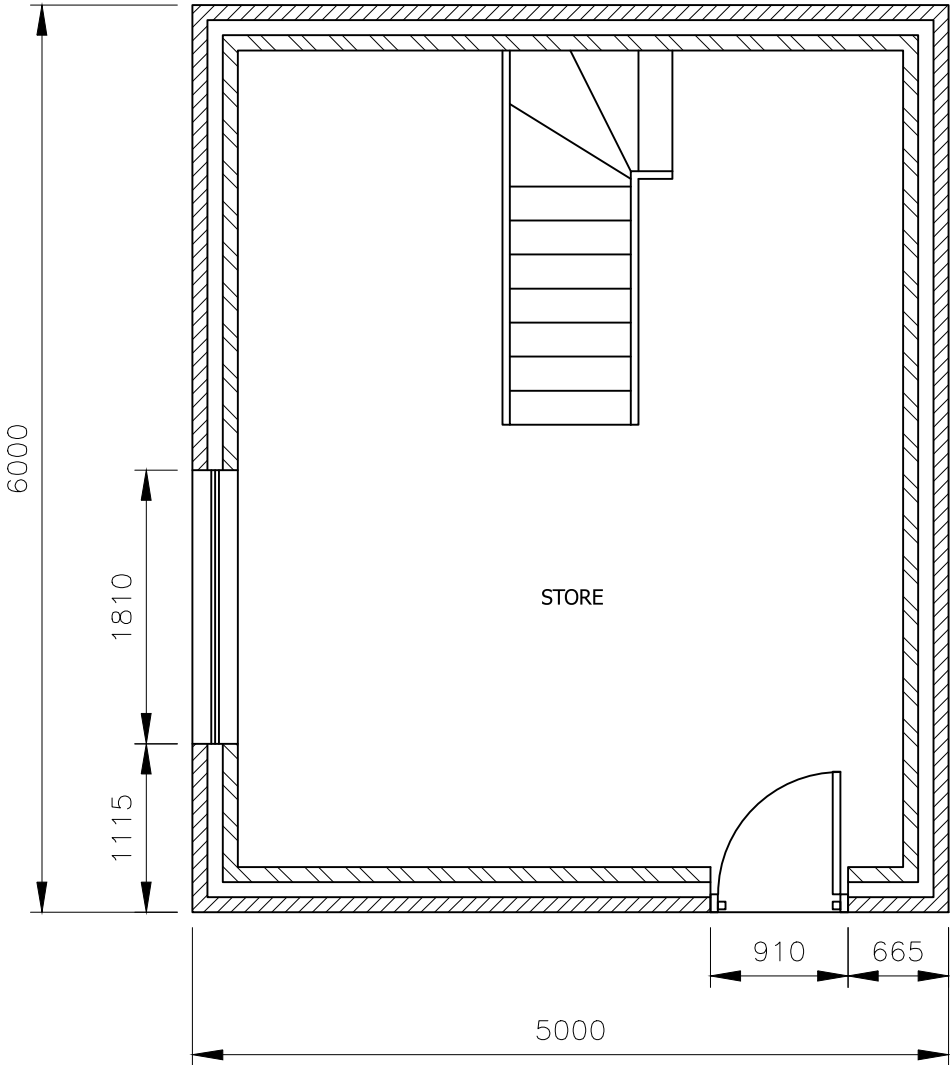

PROPOSED GROUND FLOOR PLAN
SCALE 1:50 AT A3

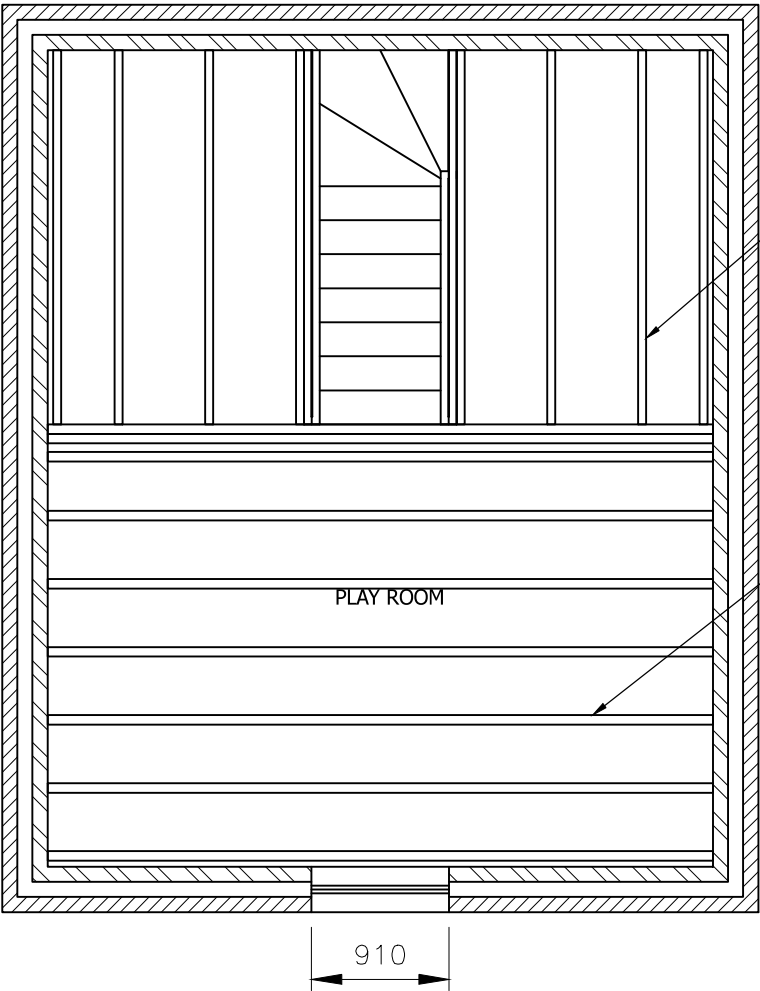

PROPOSED FIRST FLOOR PLAN
SCALE 1:50 AT A3

FLOOR JOISTS TO BE 38 x 195 C16 TIMBER @ 600 C/CRS

FLOOR JOISTS TO BE 63 x 195 C16 TIMBER @ 450 C/CRS

Rev	Description	By	Chk	App	Date
-----	-------------	----	-----	-----	------

JRB DESIGNS Ltd
1 Saville Road
Cudworth
Barnsley
S72 8LT
Tel: 01226 383542
Fax: 01226 380078
Mob: 07970 541192
Email: john@jrbdesigns.co.uk

This drawing is copyright. © jrbdesigns Ltd.

Client
MR. D NAYLOR

Drawing Title
PROPOSED PLANS

Address
63 PRESTON WAY
MONK BRETTON
BARNSELY
S71 2RT

Project Title:
PROPOSED GARDEN STORE
WITH PLAYROOM ABOVE

Purpose of Issue:
PLANNING

Drawing Status
FIRST ISSUE

Scale at A3 AS SHOWN	Drawn By JRB	Date 29/08/2018
Checked By	Date 29/08/2018	Approved By Date 29/08/2018
Project No. MDN002	Drawing No. 004	Revision -

APPROVAL ☒ INFORMATION ☐ TENDER ☐ CONTRACT ☐ CONSTRUCTION ☐