



NOTES:
This drawing is for Planning Permission and Building Regulations Approval only. Do not build from this drawing

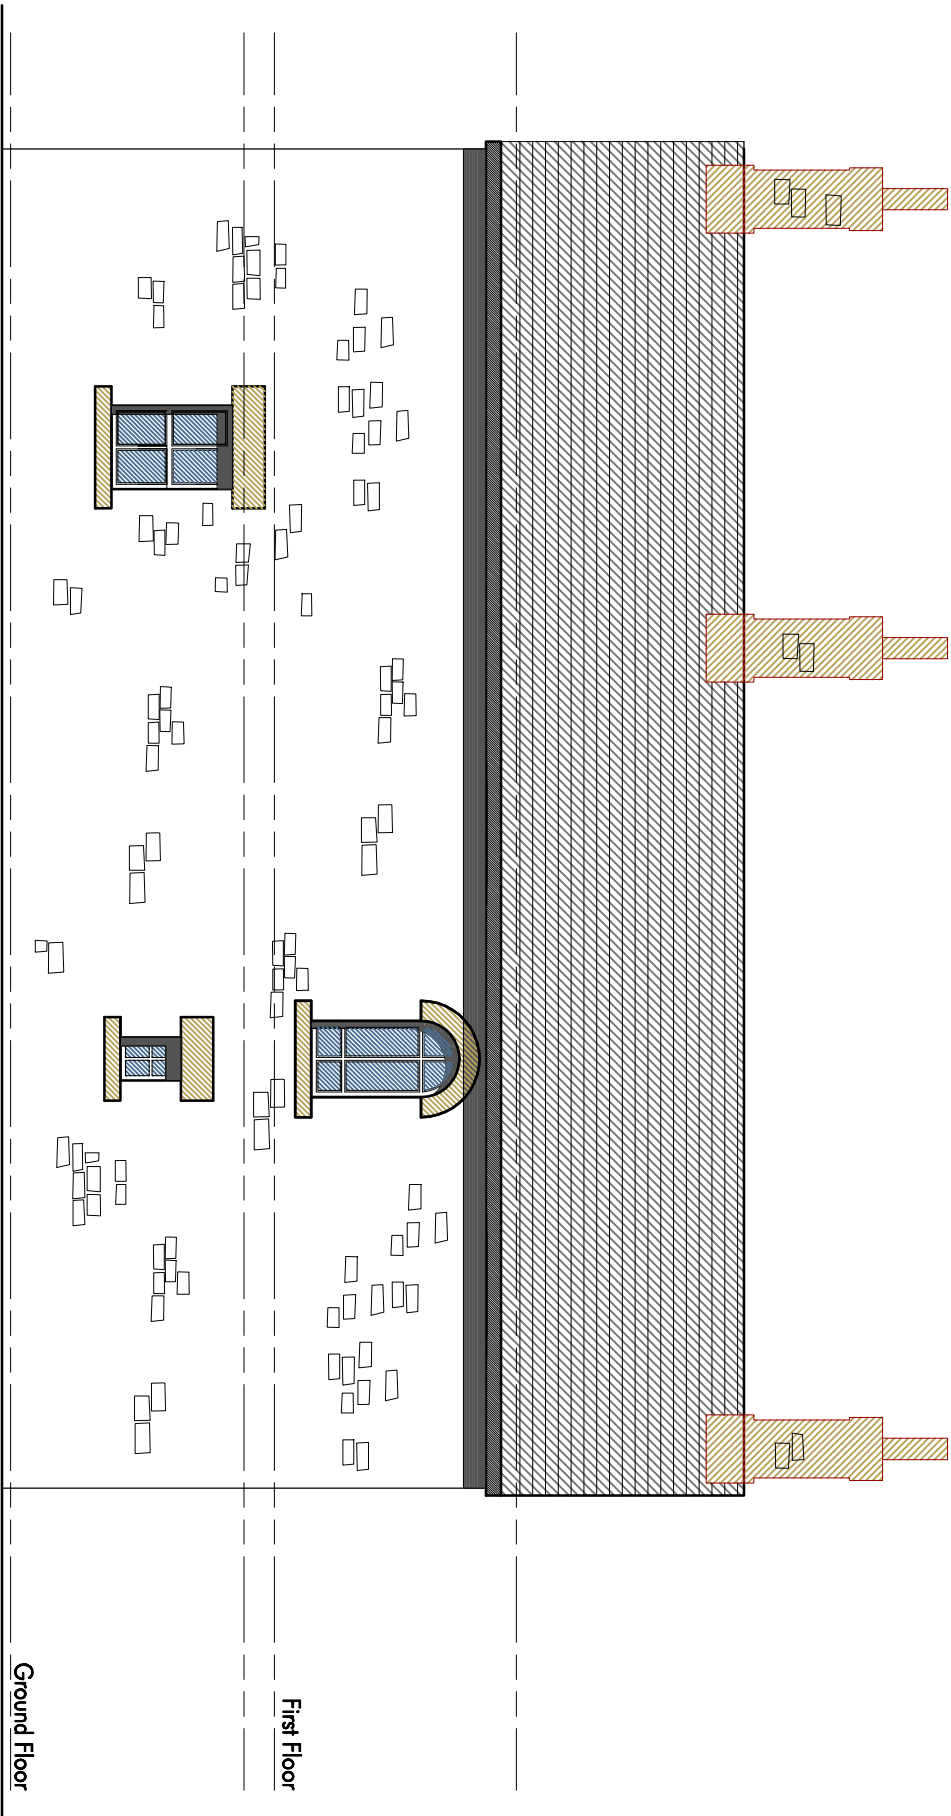

Existing North West Elevation
1:75

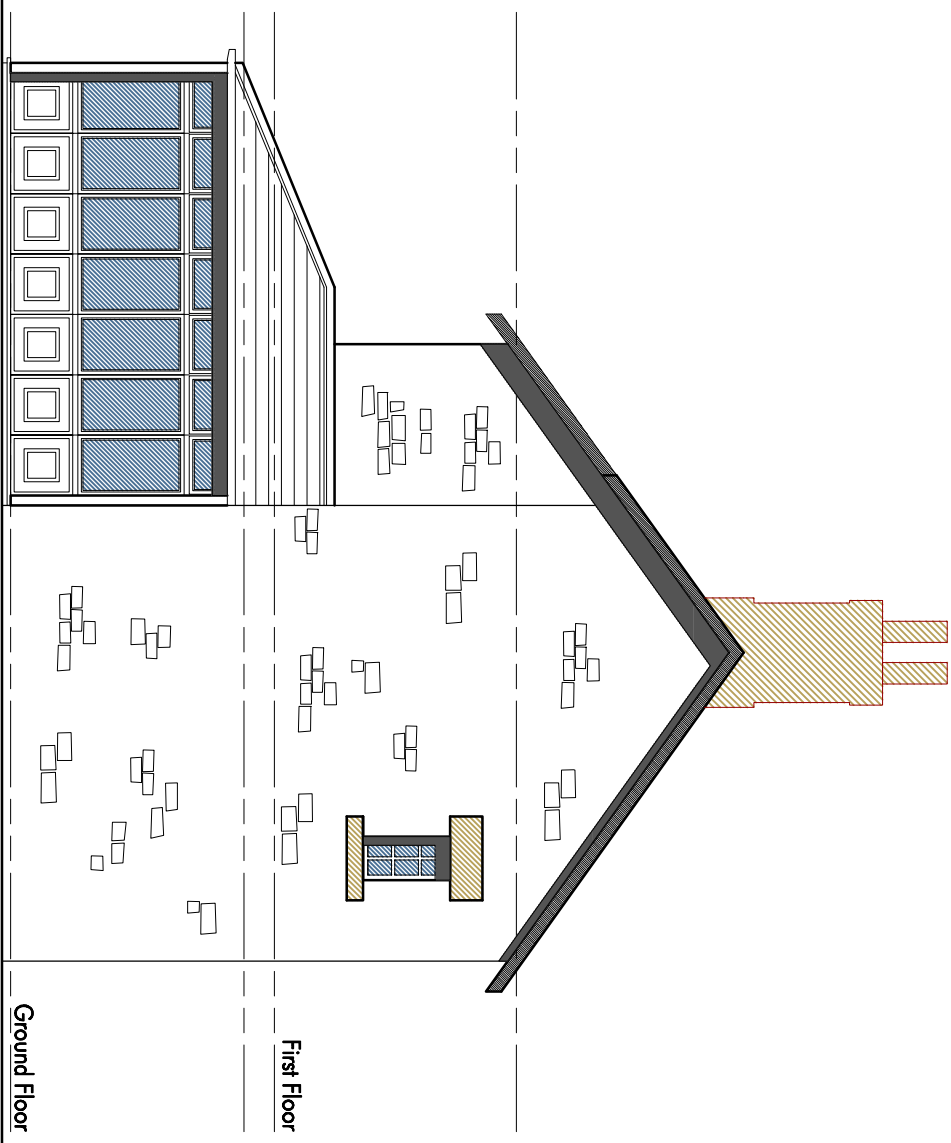

Existing North East Elevation
1:75

FOR APPROVAL

Revision * By: RS Checked: 18.06.2010
First Issue.

CLIENT:

MR AND MRS S COOPER

1 TWYDLE

CAWTHORNE

PROJECT:

EXISTING ELEVATIONS

DRAWING: SCALE: DATE:
DRAWN BY: RS 1:75 @ A3 10.03.2014
DISCIPLINE: JOB NO: DRAWING NO: REV:
ARCH / 2010-002 / 003 / *
A1587