





1 3D View North East



2 3D View North West

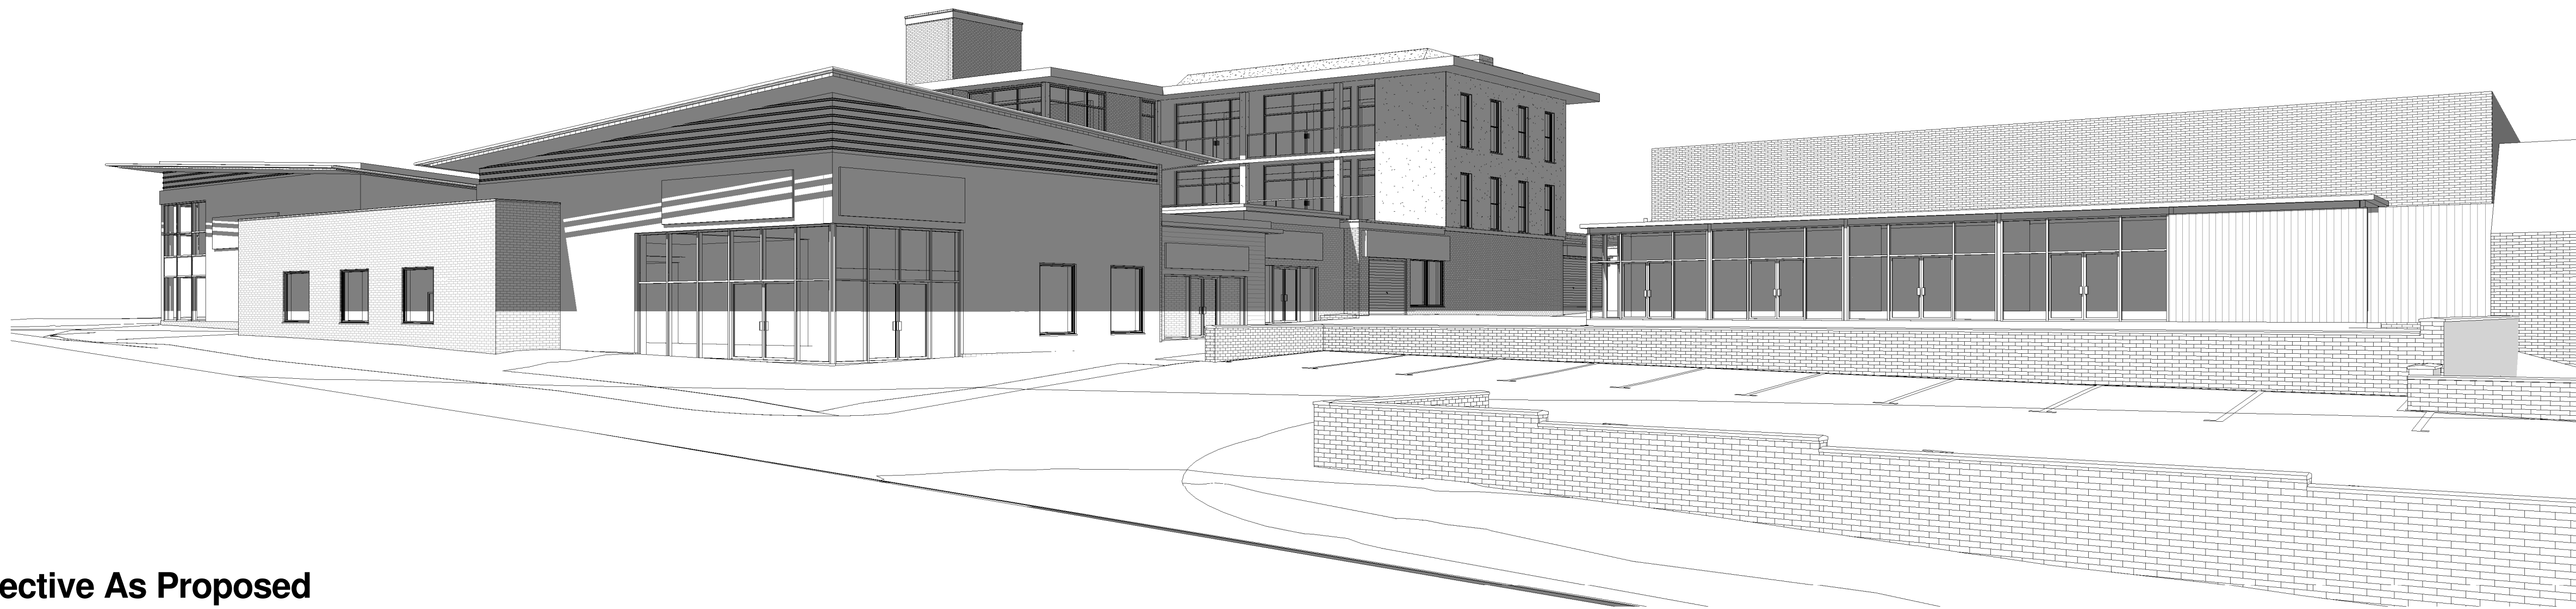

3 SE Perspective As Proposed

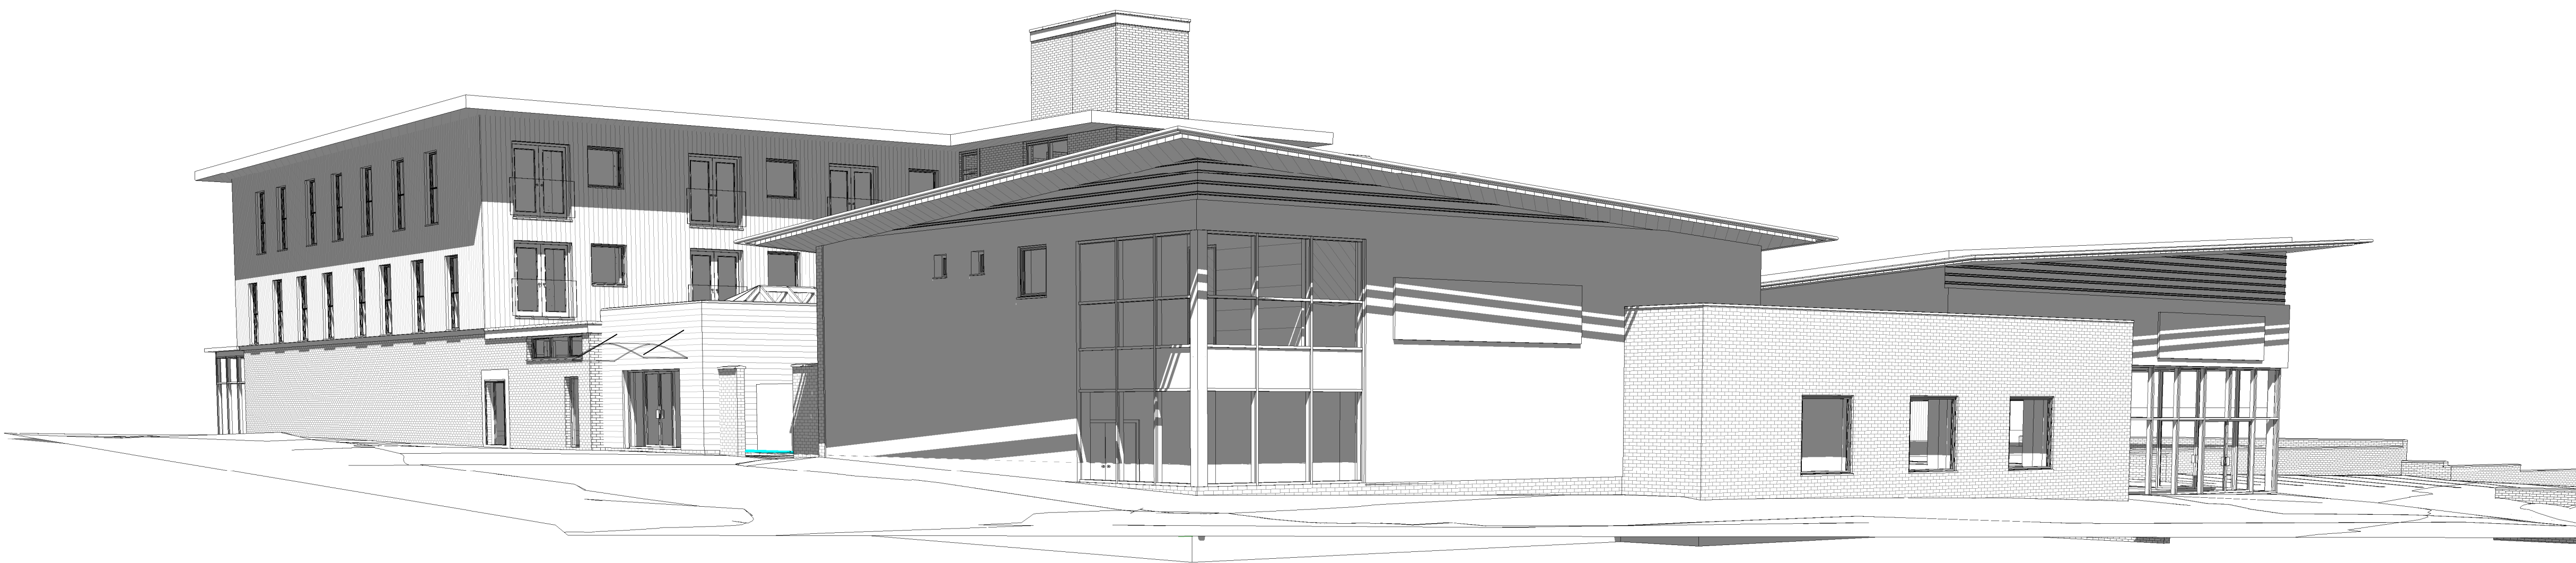

4 3D View Rear As Proposed

Rev	Date	Drawn	Description
A	21/08/15	SL	Balconies amended to internal and Juliette
B	07/09/15	SL	Unit 2 and 3 floor plan amended to maintain manhole access

PLANNING

WhiteDesign

Client:

RESILIENT

Project:

HOYLAND SITE C

Title:

3D Views

Scales:

Drawn:

Date:

Checked:

SL

09/09/2015 16:25:38

KU

Drawing no:

0010.13.02 131

Rev:

B

The White House, 24a St Andrews Road, Sheffield, S11 9AL

T: 0114 226 0255 F: 0114 226 0256

E: office@whitedg.co.uk W: www.whitedg.co.uk