






REAR ELEVATION
AS PROPOSED

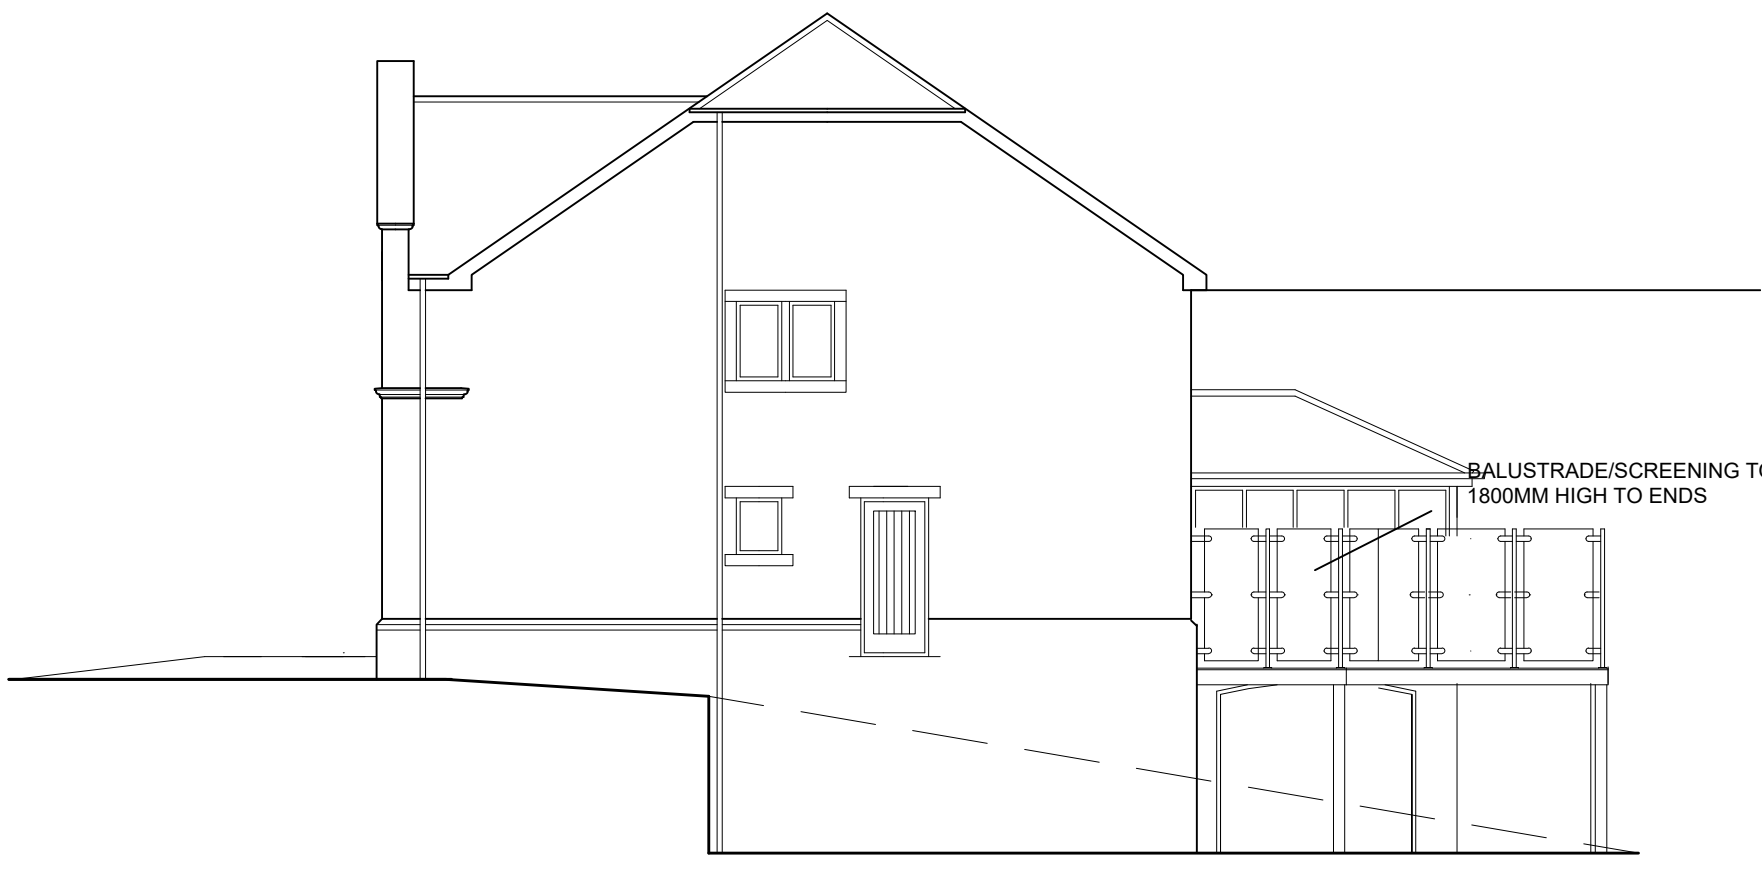


SIDE ELEVATION
AS PROPOSED

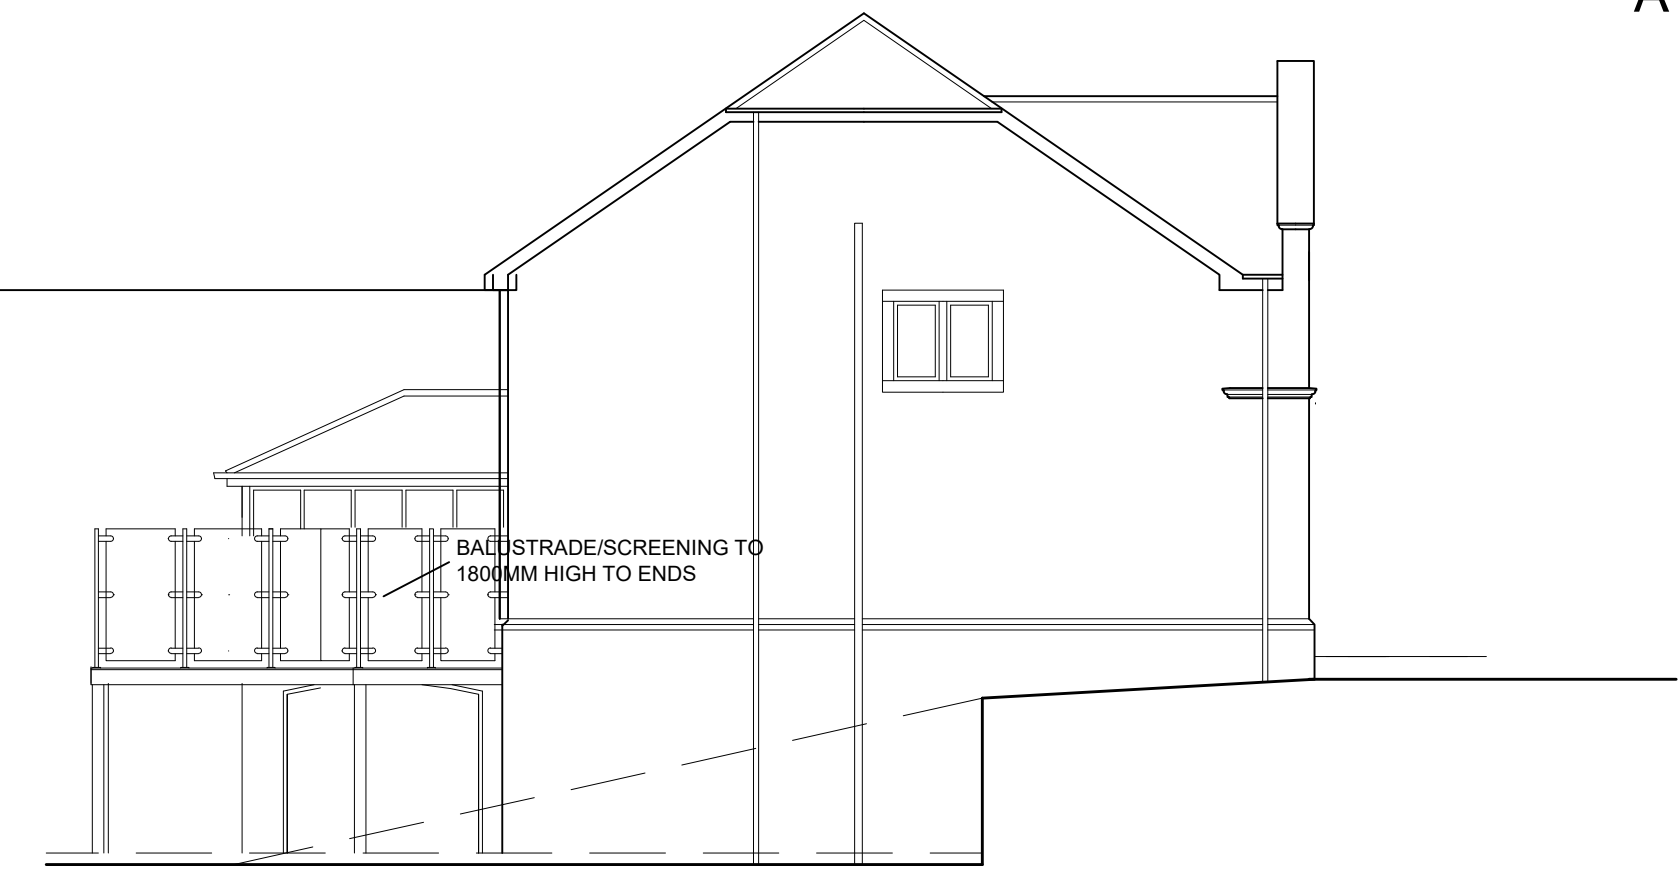


SIDE ELEVATION
AS PROPOSED

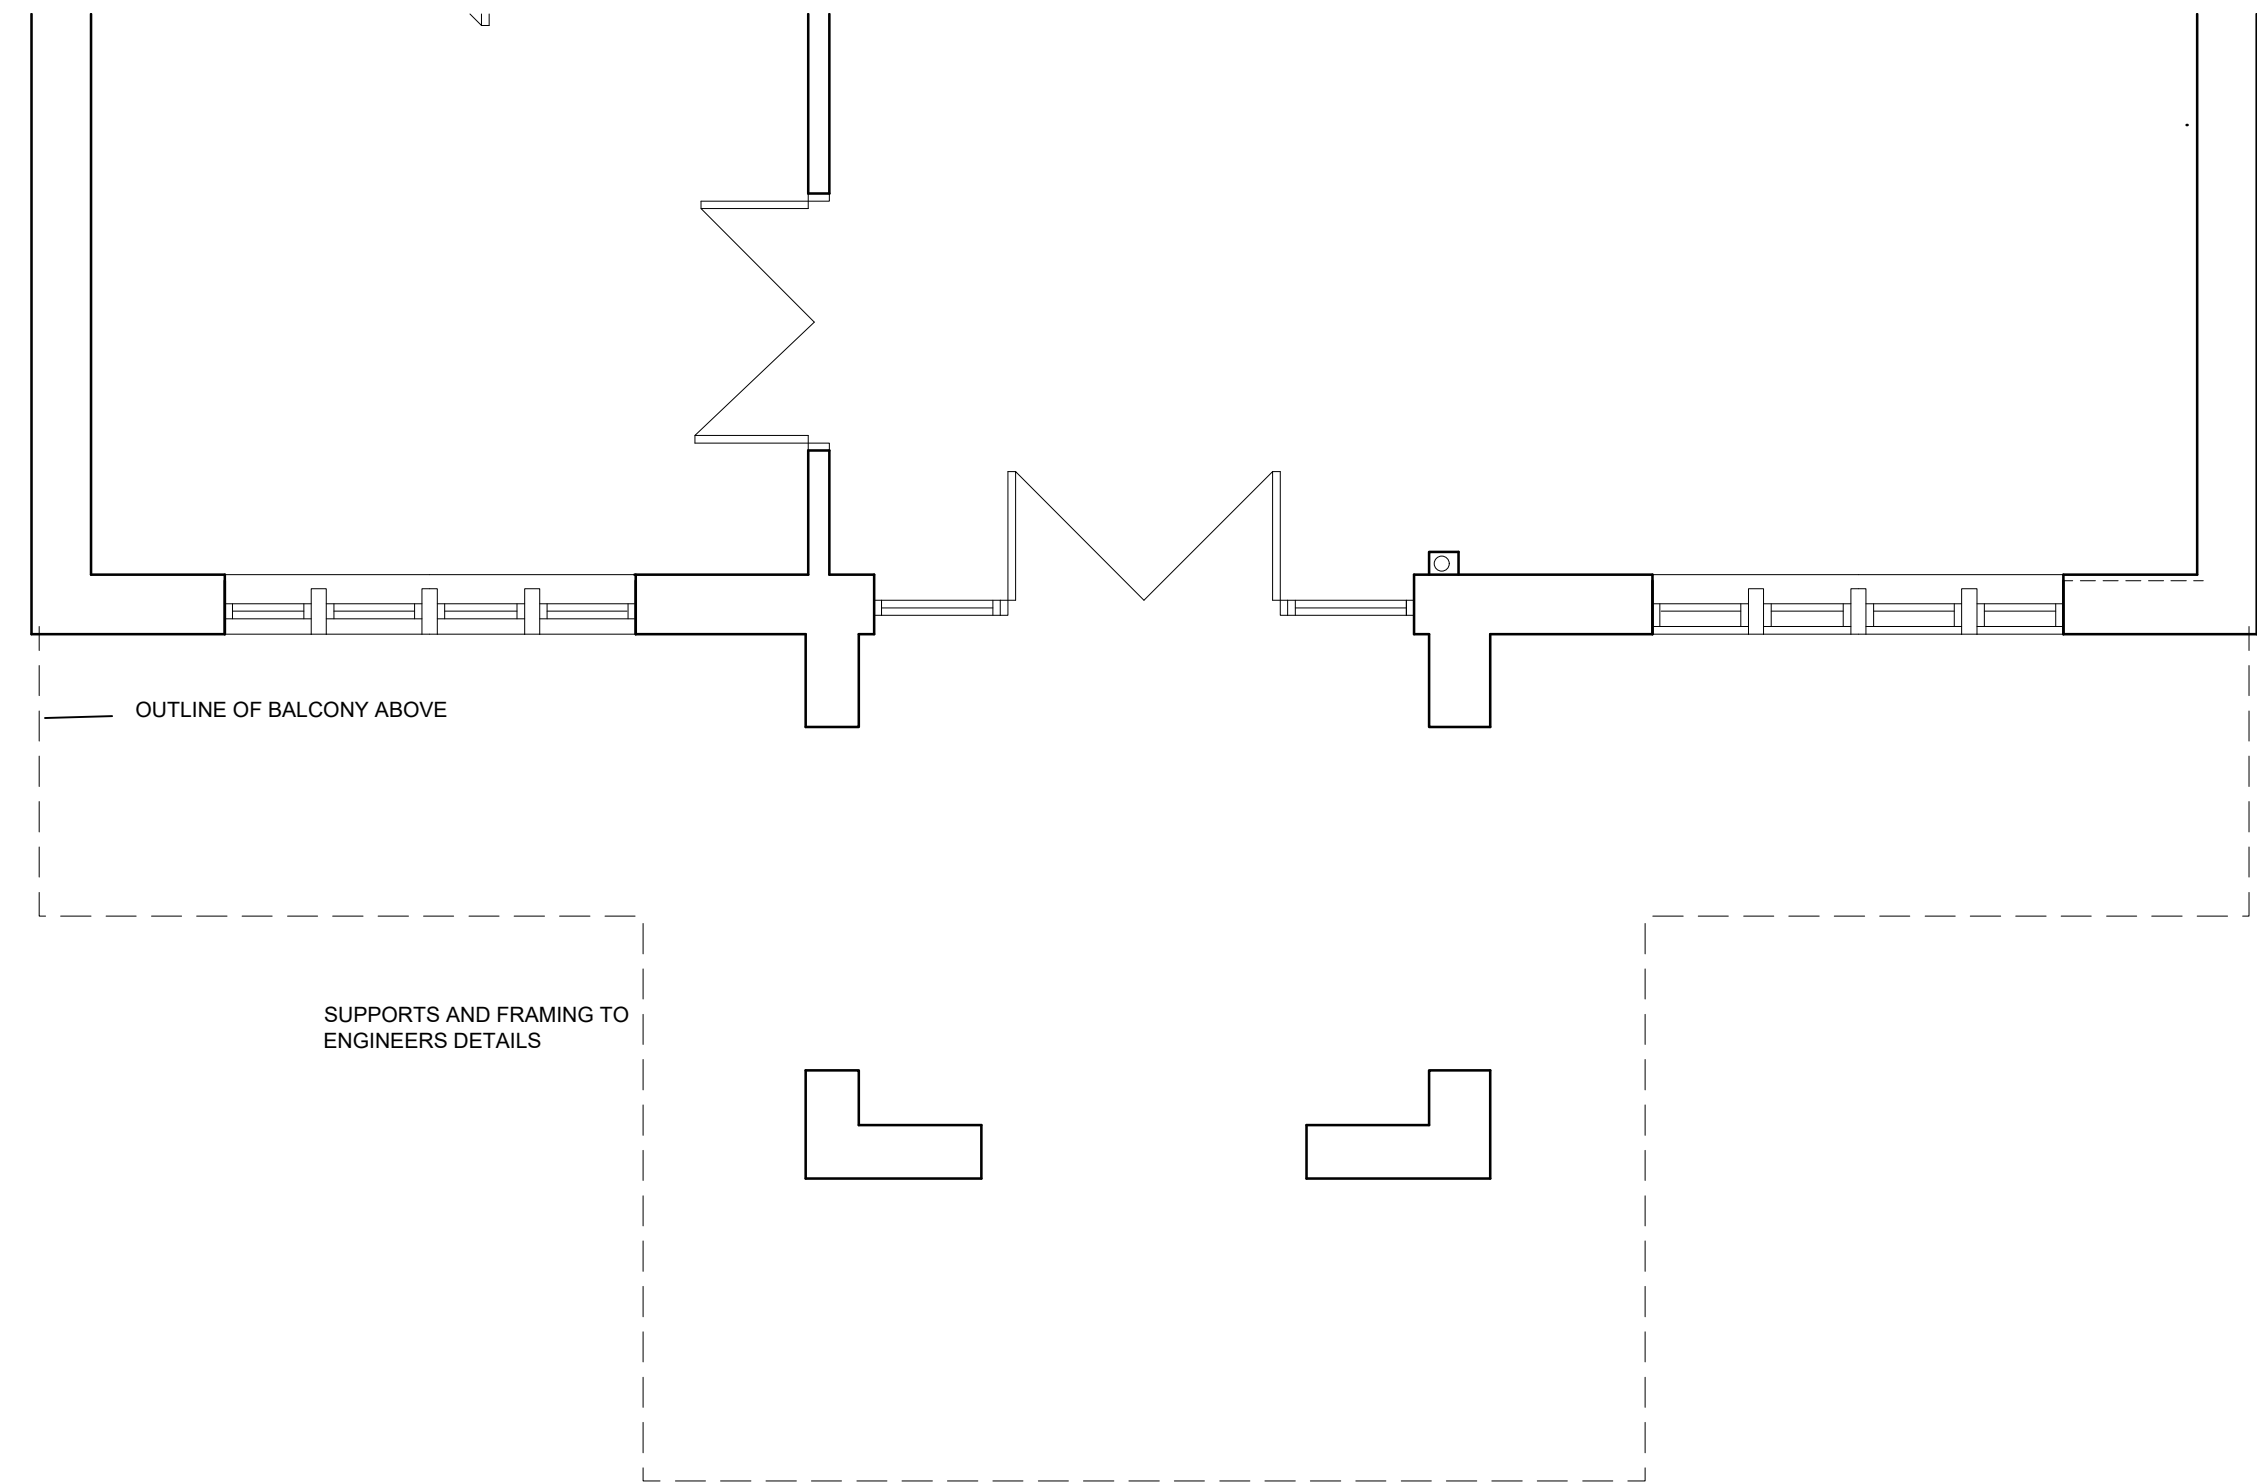


LOWER GROUND FLOOR PLAN

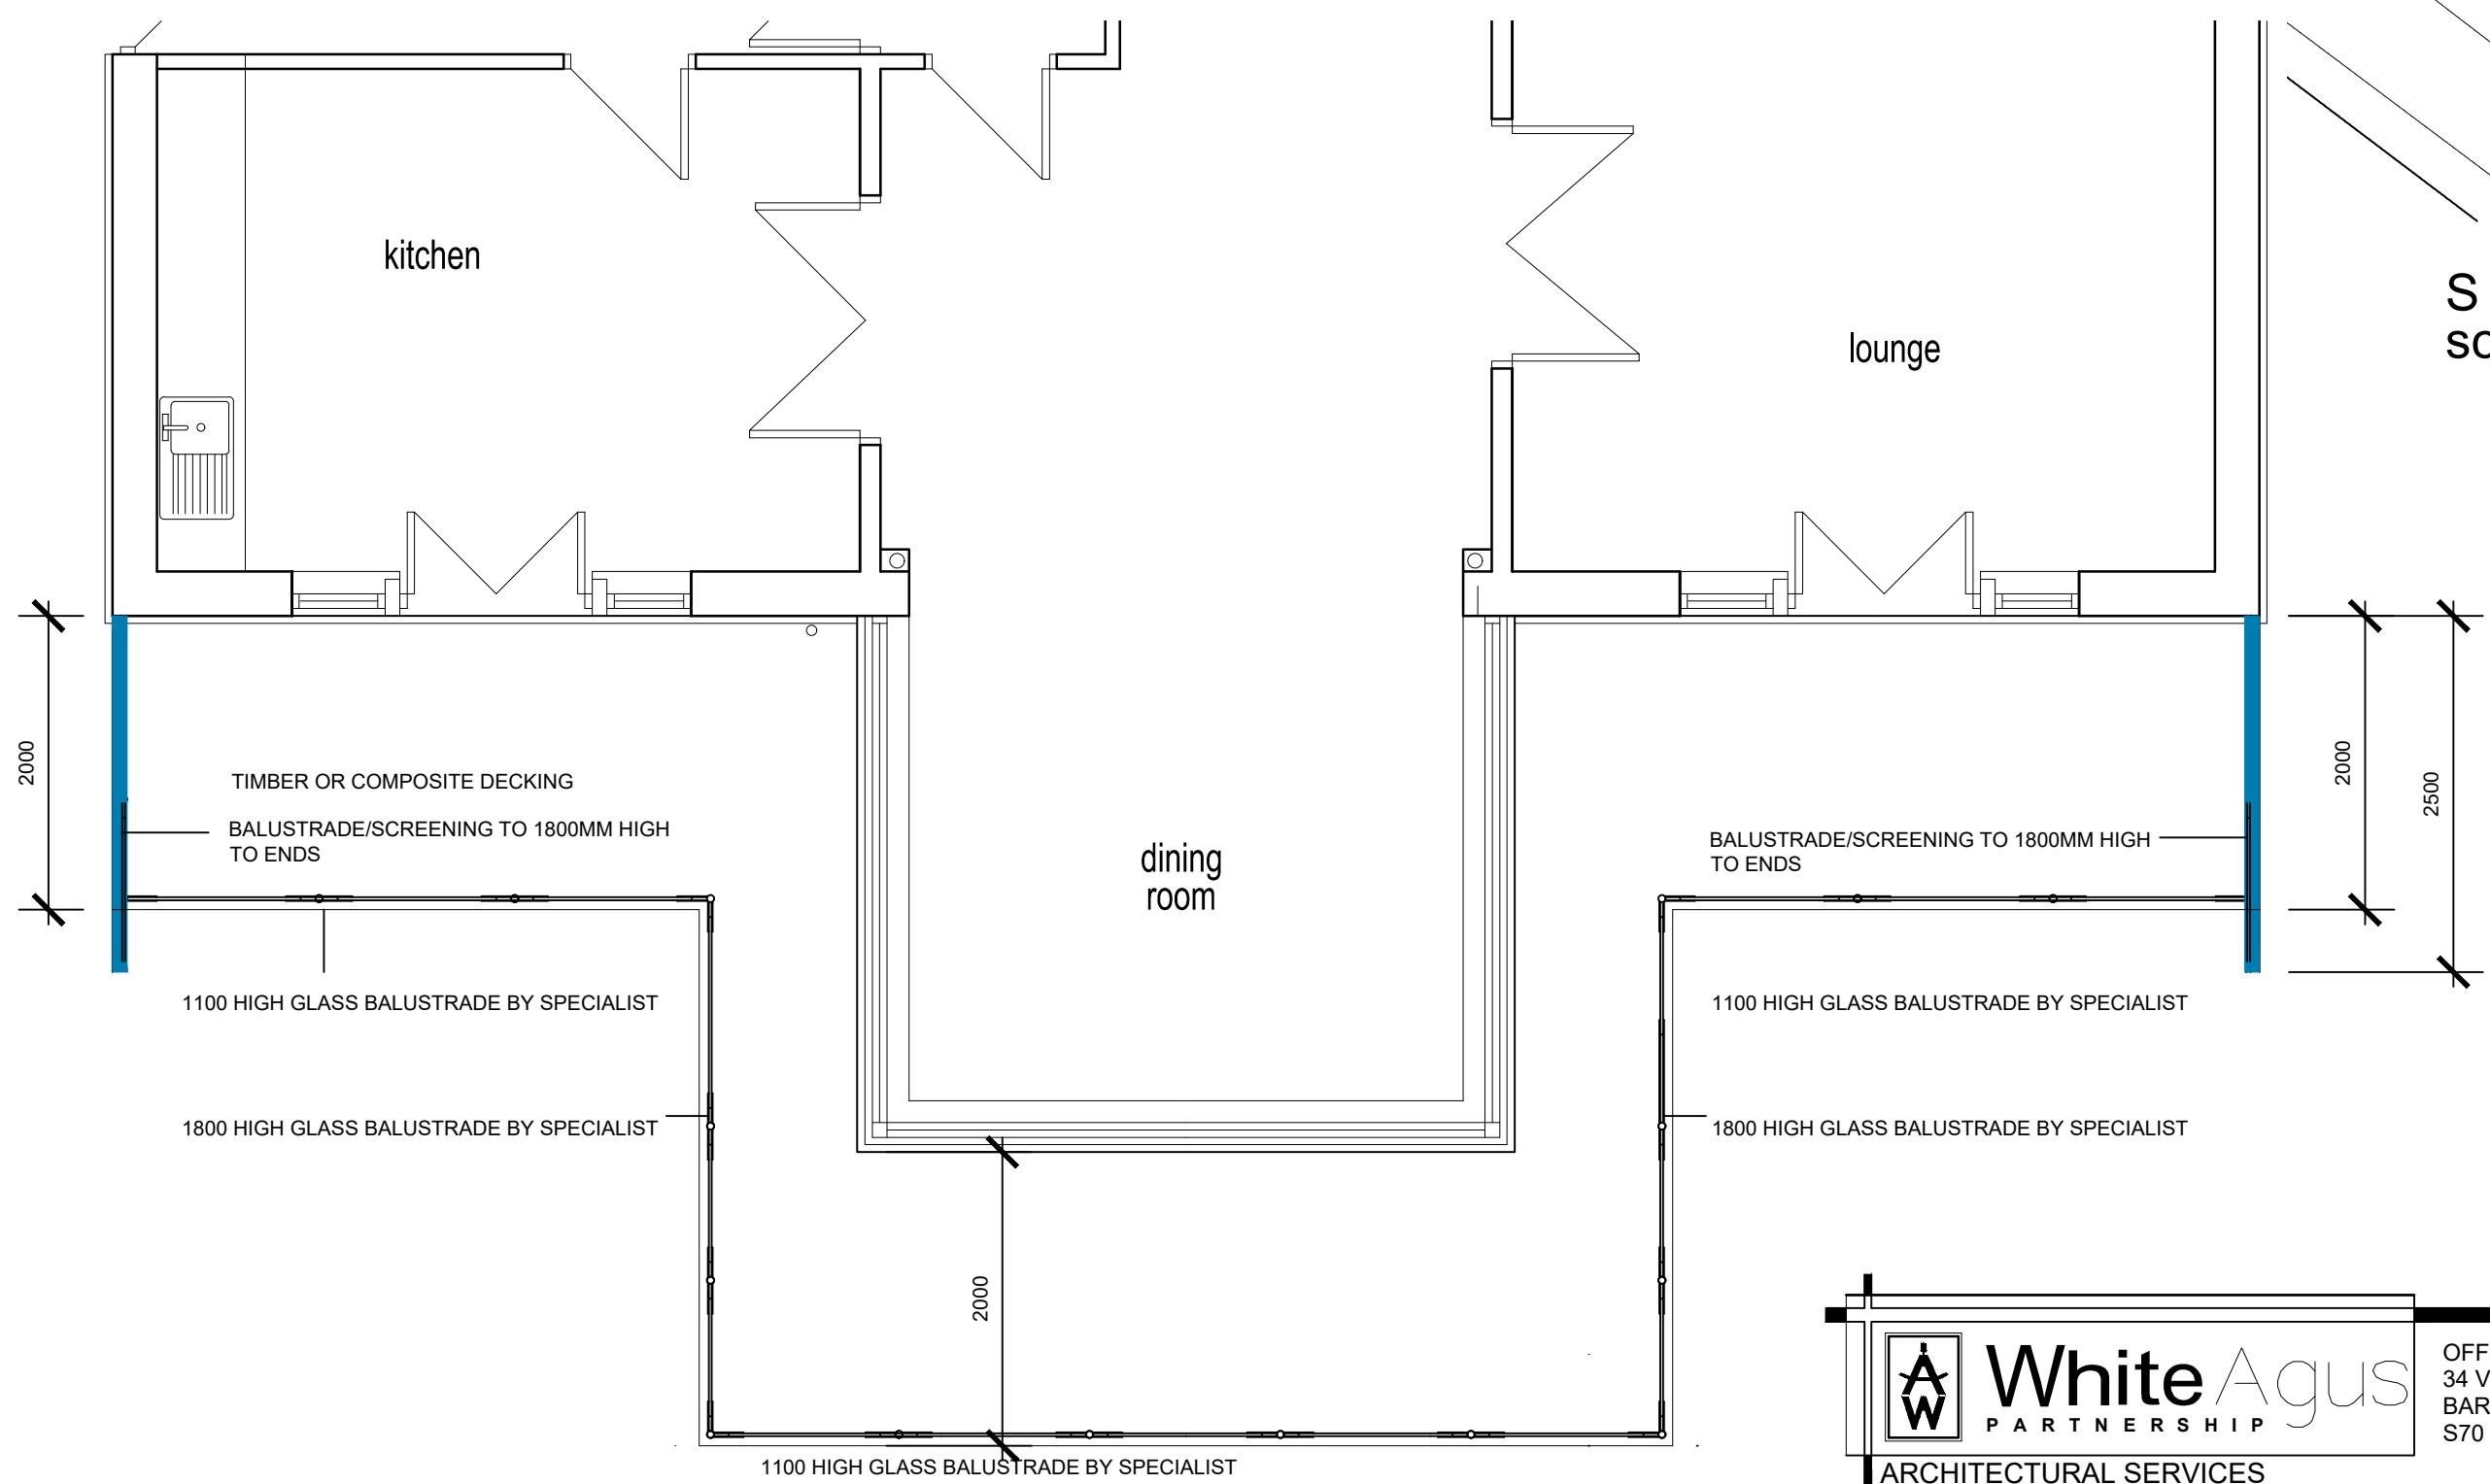

GROUND FLOOR PLAN

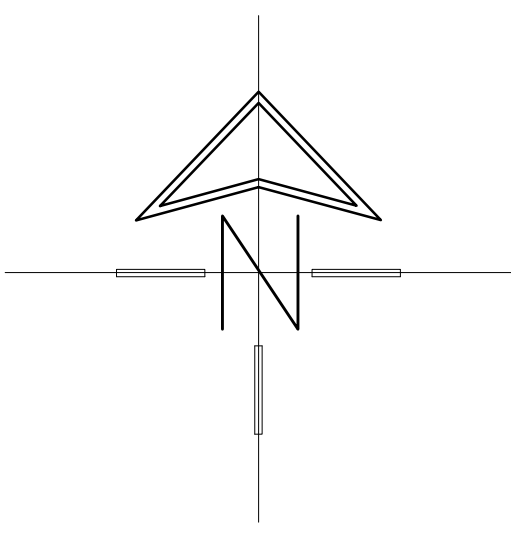

LOCATION PLAN
scale 1:1250

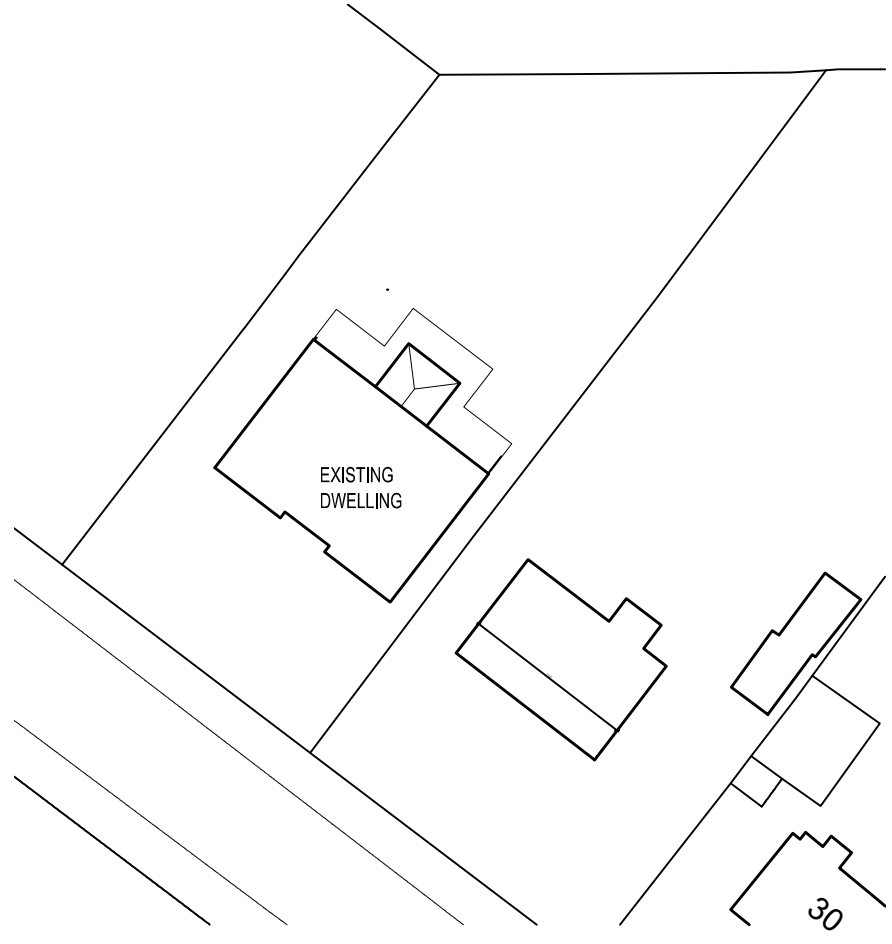

SITE PLAN
scale 1:500



OFFICE ONE,
34 VICTORIA ROAD,
BARNSELY,
S70 2BU

Phone: 01226 208482
Email: info@whiteaguspartnership.co.uk
Web: www.whiteaguspartnership.co.uk

ARCHITECTURAL SERVICES			Client.		
Project.			DR MAVHAVI		
PROPOSED BALCONY 34 STAINCROSS COMMON BARNSELY S75 6NA					
Drawing Title.			Date.		
PLANS AND ELEVATIONS			MARCH 2021		
			Scale.		
			1:50 & 1:100 @ A1		
			Ref.		
			20-273		
			Dwg. No.		
			01		
			Rev.		
			D		
Date	Suffix	Description	Date	Suffix	Description
13-05-21	A	REVISED TO CLIENT'S REQUIREMENTS			
20-08-21	B	SIZE OF BALCONY REDUCED			
22-09-21	C	SIZE OF BALCONY REDUCED			
24-11-21	D	SCREENING REVISED AS REQUIRED BY P.O.			