


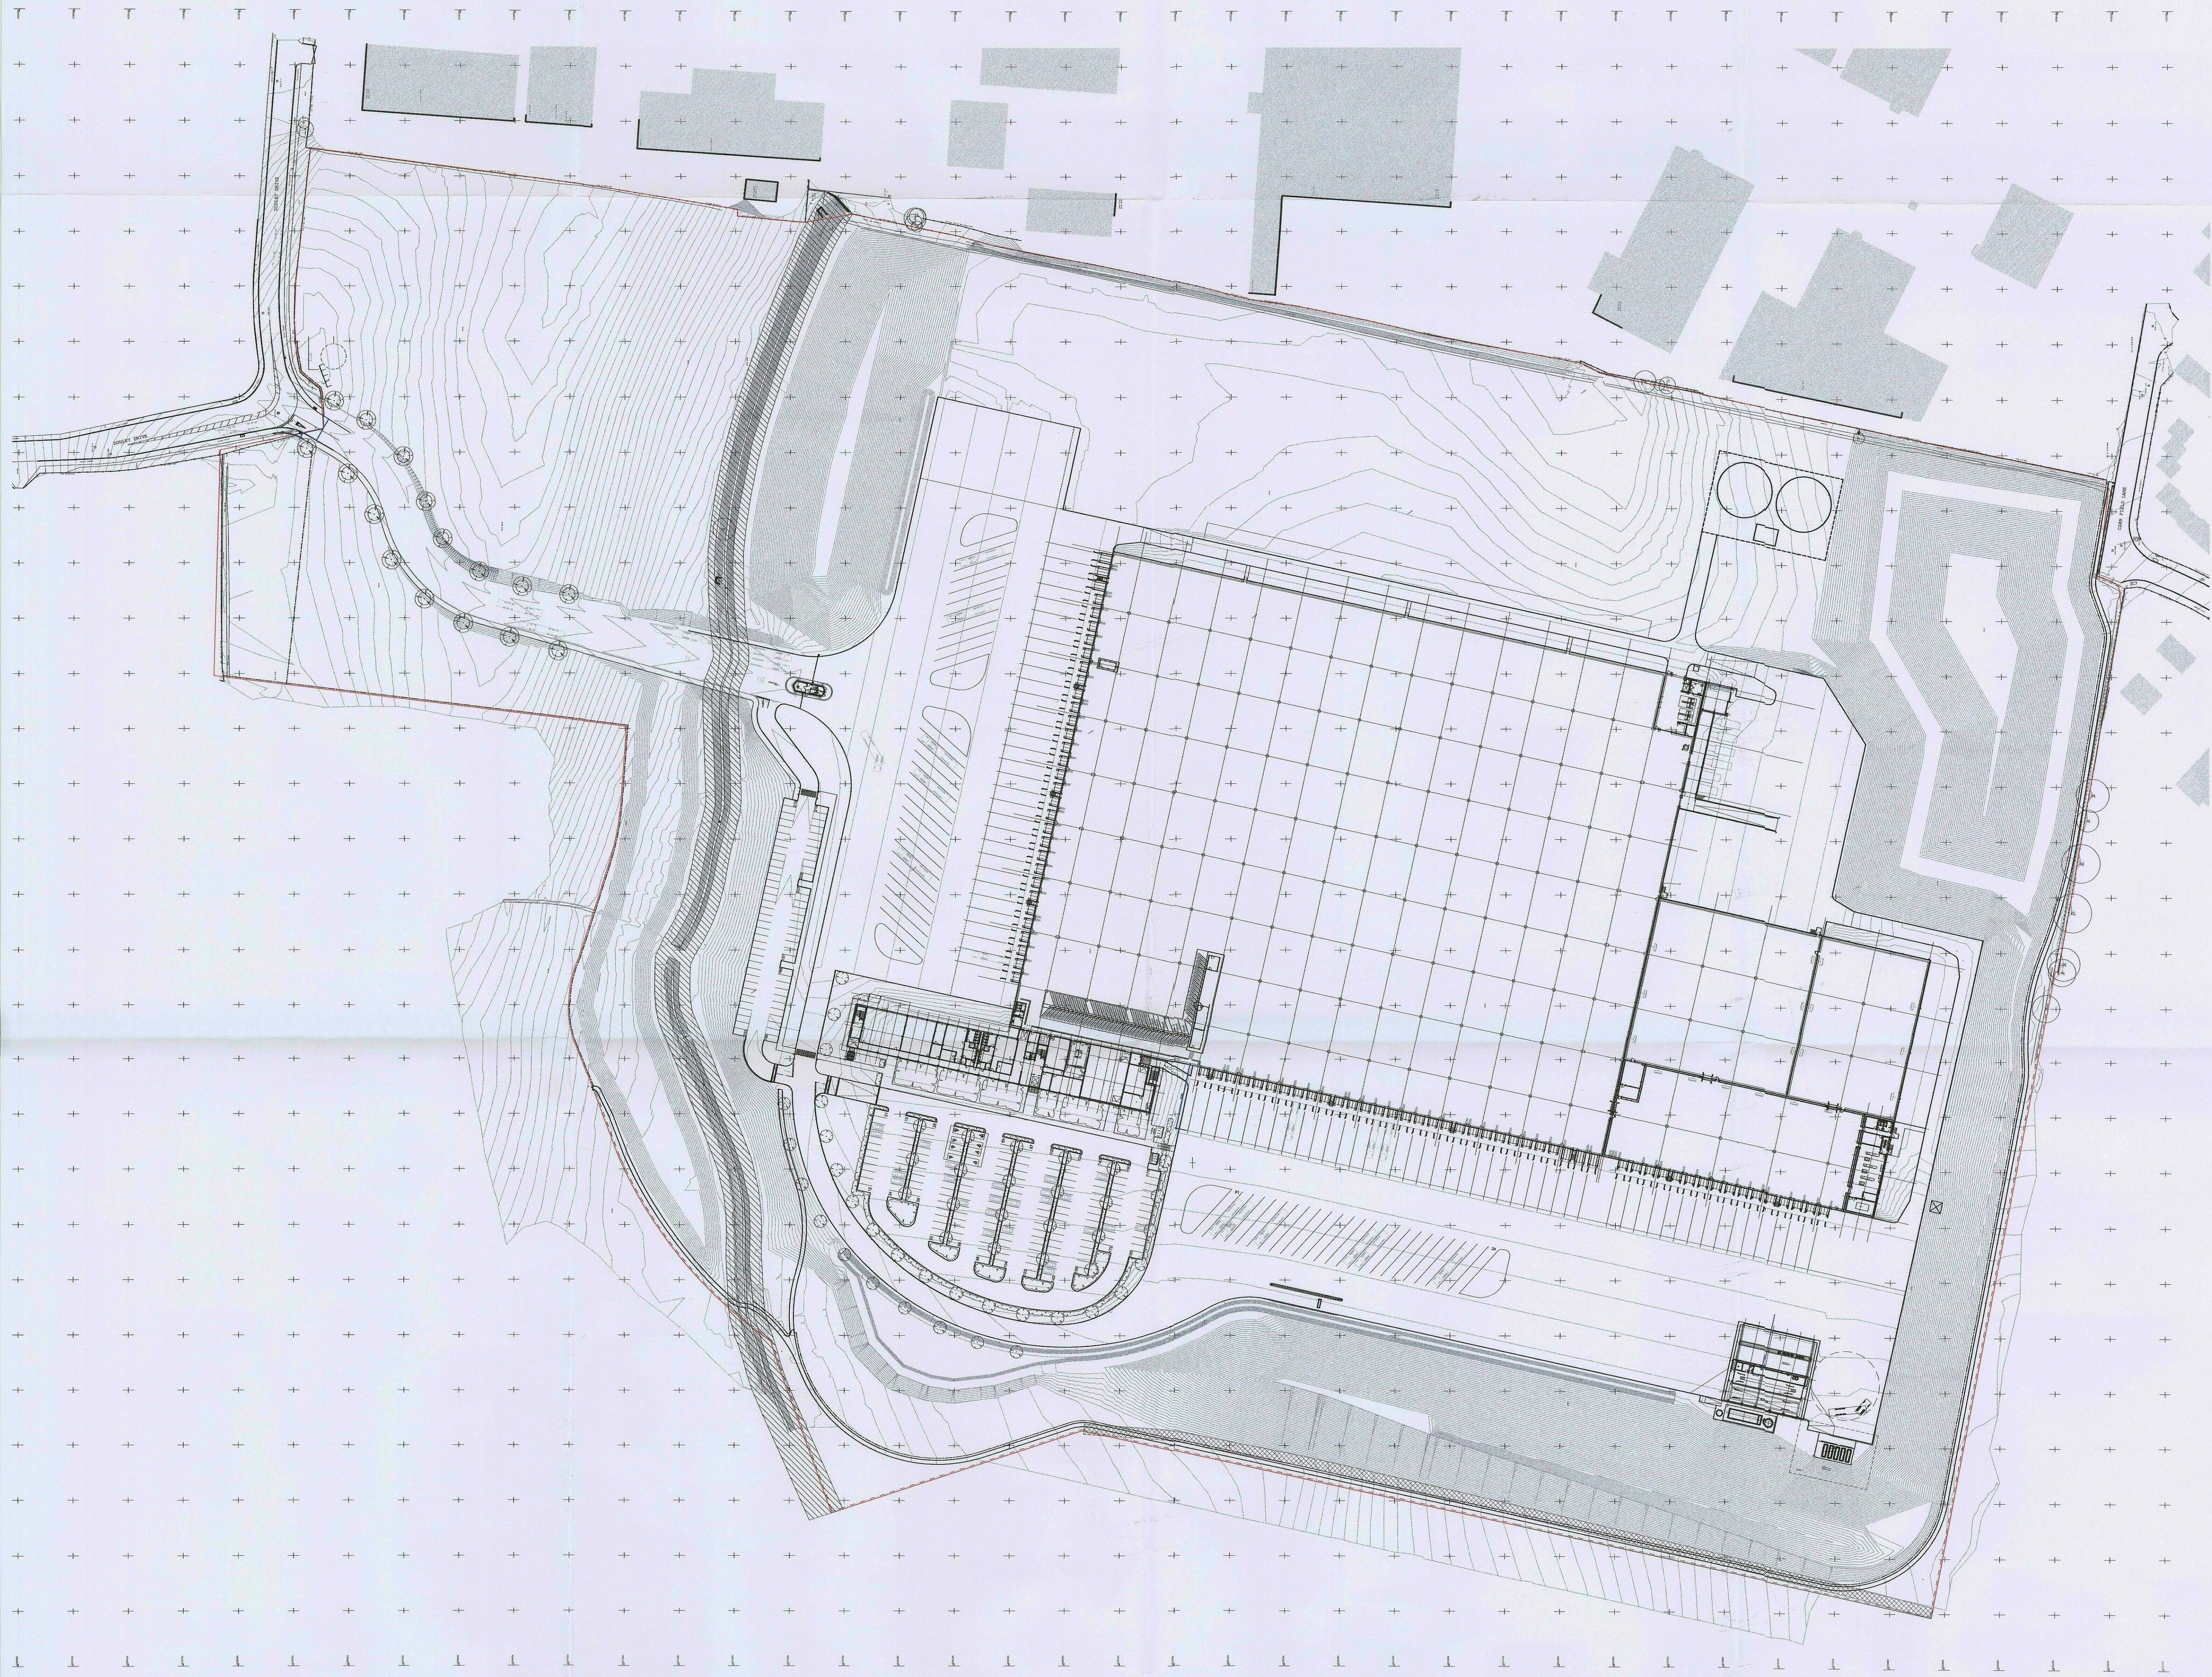

Dalkin Scotton Partnership
Architects Limited
PLANNING ISSUE

8	OFFICE EXTENDED BY FOUR BAYS, ADDITIONAL CARPARK SPACES ADDED, SPRINGER TANKS MOVED.					30/04/13	DN	58	
	A	REMOVED TO CLIENT'S COMMENT (1) ON 12					17/06/12	DN	58
Revisions		Description					Date	Drawn	Checked

DALKIN SCOTTON PARTNERSHIP
ARCHITECTS LIMITED
355 OXFORD ROAD, FORT PARK, BIRMINGHAM B32 9SD
TEL: 0121 742 1943
FAX: 0121 742 1944
WWW.DALKINSCOTTON.CO.UK

ALDI STORES LTD.
PROJECT: **GOLDTHORPE INDUSTRIAL ESTATE**
COMMERCIAL ROAD GOLDTHORPE
TITLE: **REGIONAL DISTRIBUTION CENTRE**
PROPOSED SITE PLAN

DATE: 28.02.12 SCALE: 1:1000 @ A0 DRAWN: DJN CHECKED: SB
DRAWING NO: **Y11A25-01-P004** REGION: **B** NORTH