




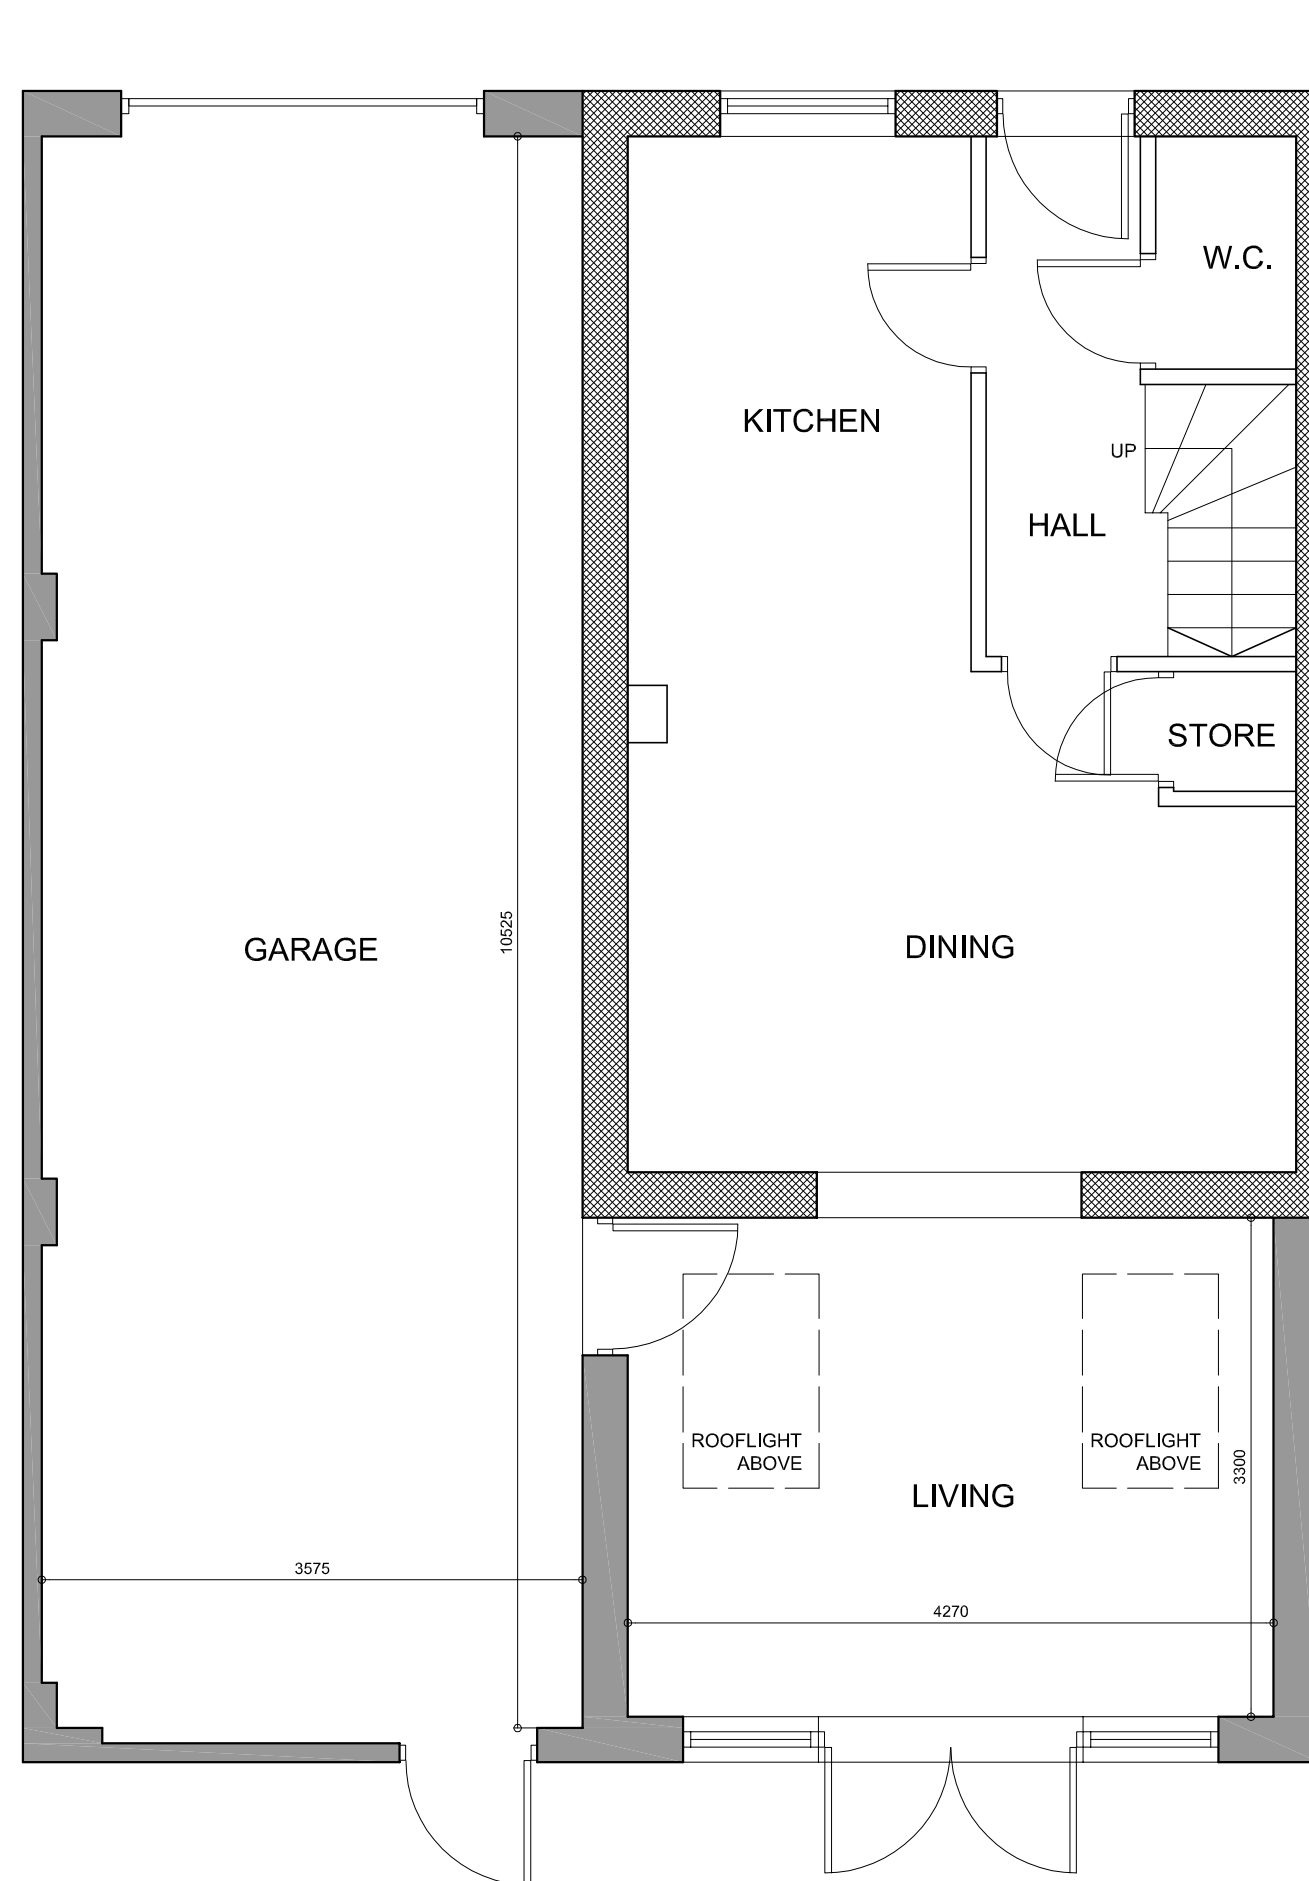

PROPOSED GROUND FLOOR PLAN
SCALE 1:50

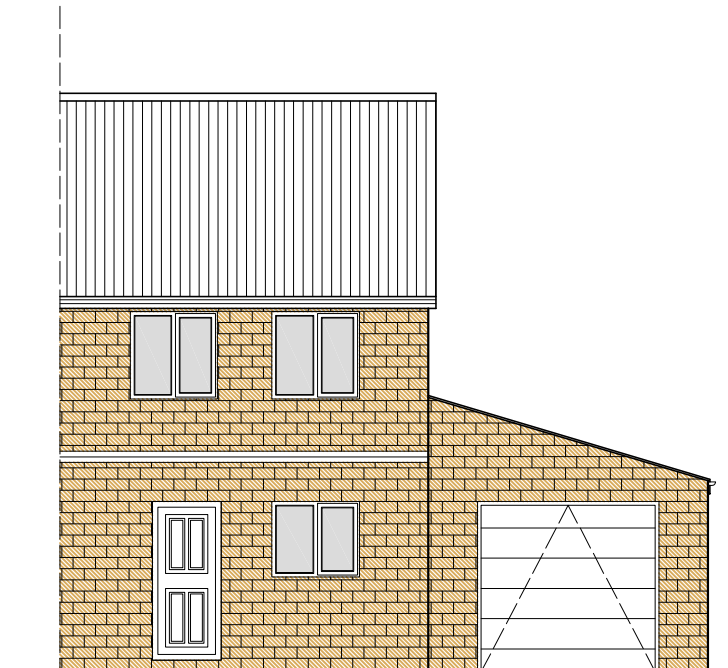


PROPOSED FRONT ELEVATION
SCALE 1:100

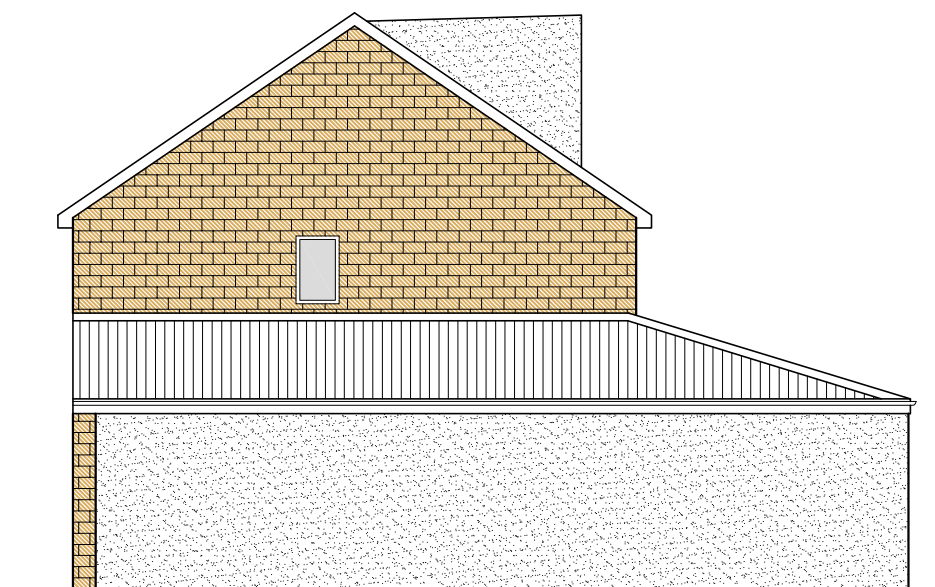

PROPOSED SIDE ELEVATION
SCALE 1:100



PROPOSED REAR ELEVATION
SCALE 1:100

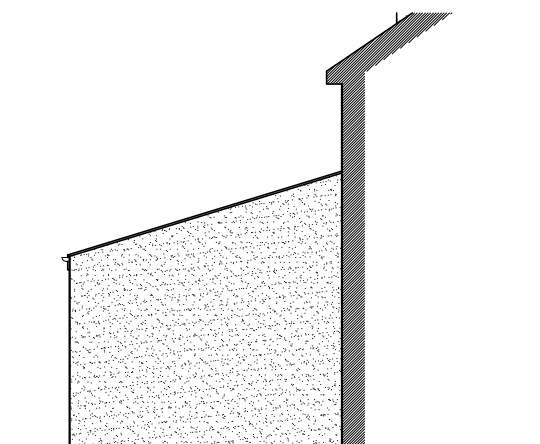

PROPOSED SIDE ELEVATION
SCALE 1:100

JOB	37 Joseph Street Grimethorpe Barnsley S72 7DZ
DATE	06-2018
DWG	245-102
SCALE	AS SHOWN @ A3