





Existing Aerial View - NTS






Proposed Landscape Masterplan - NTS

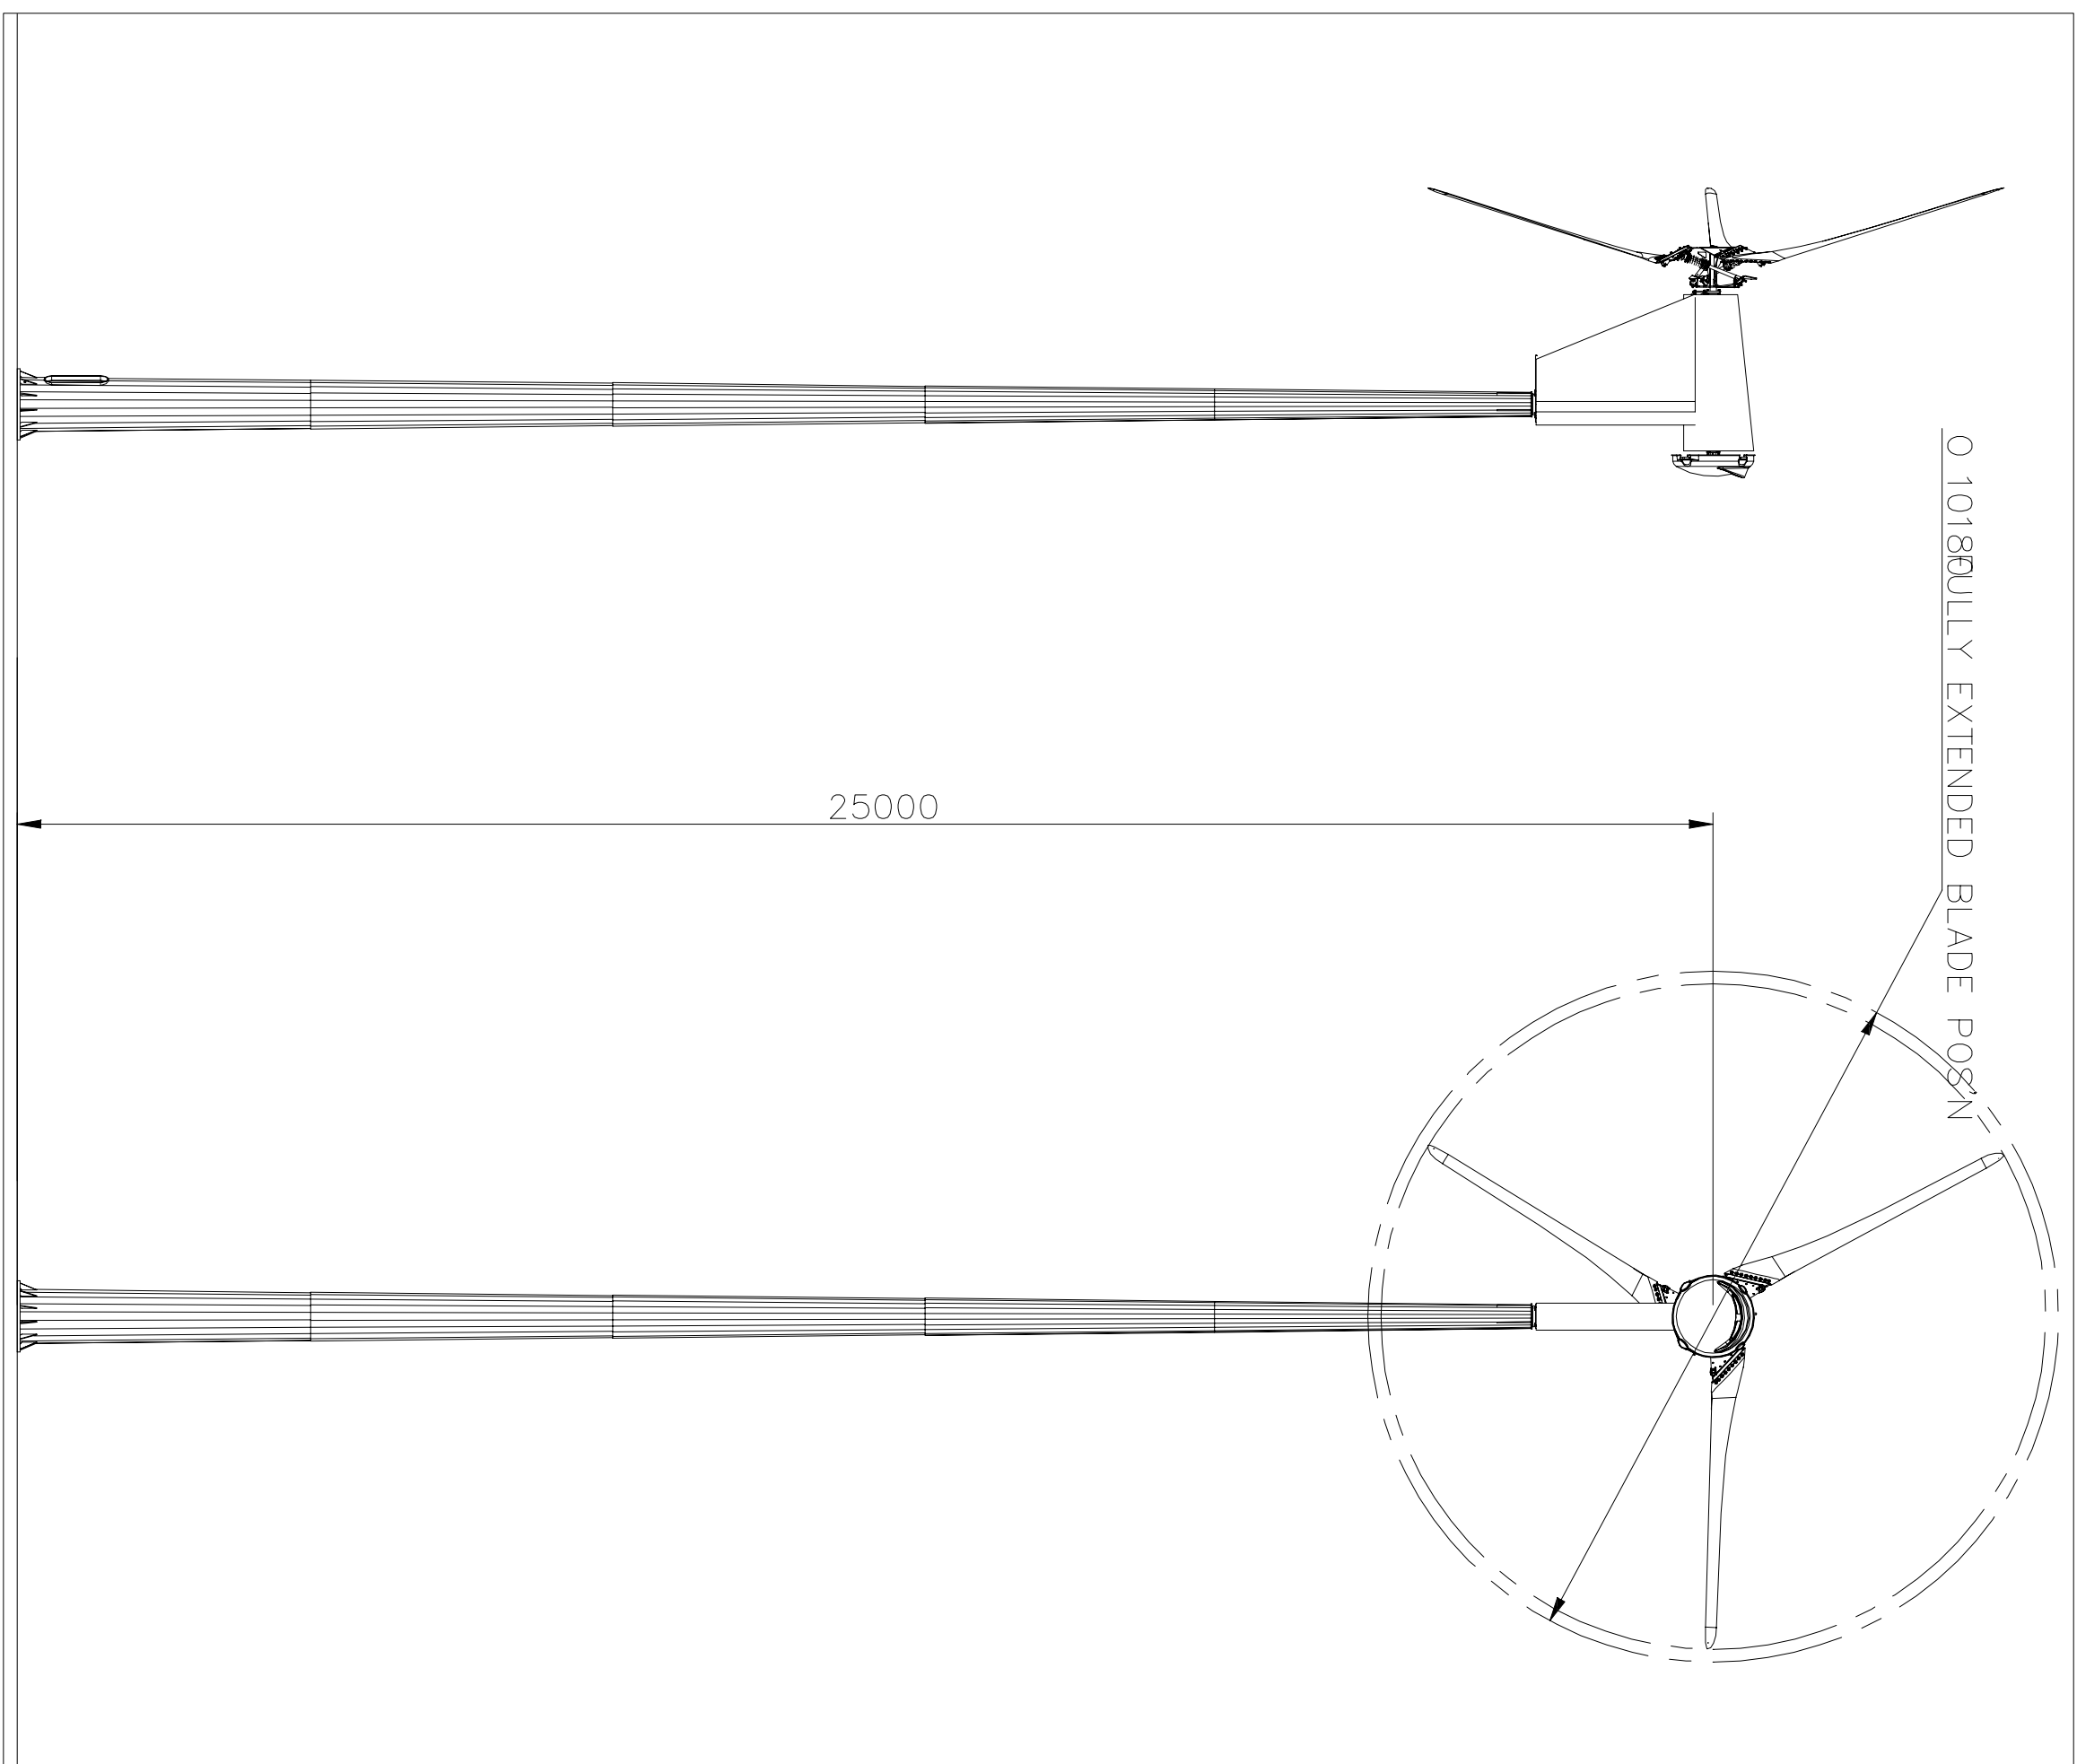

Typical Elevation of Proven 15kw turbine at 25m in height - 1:100

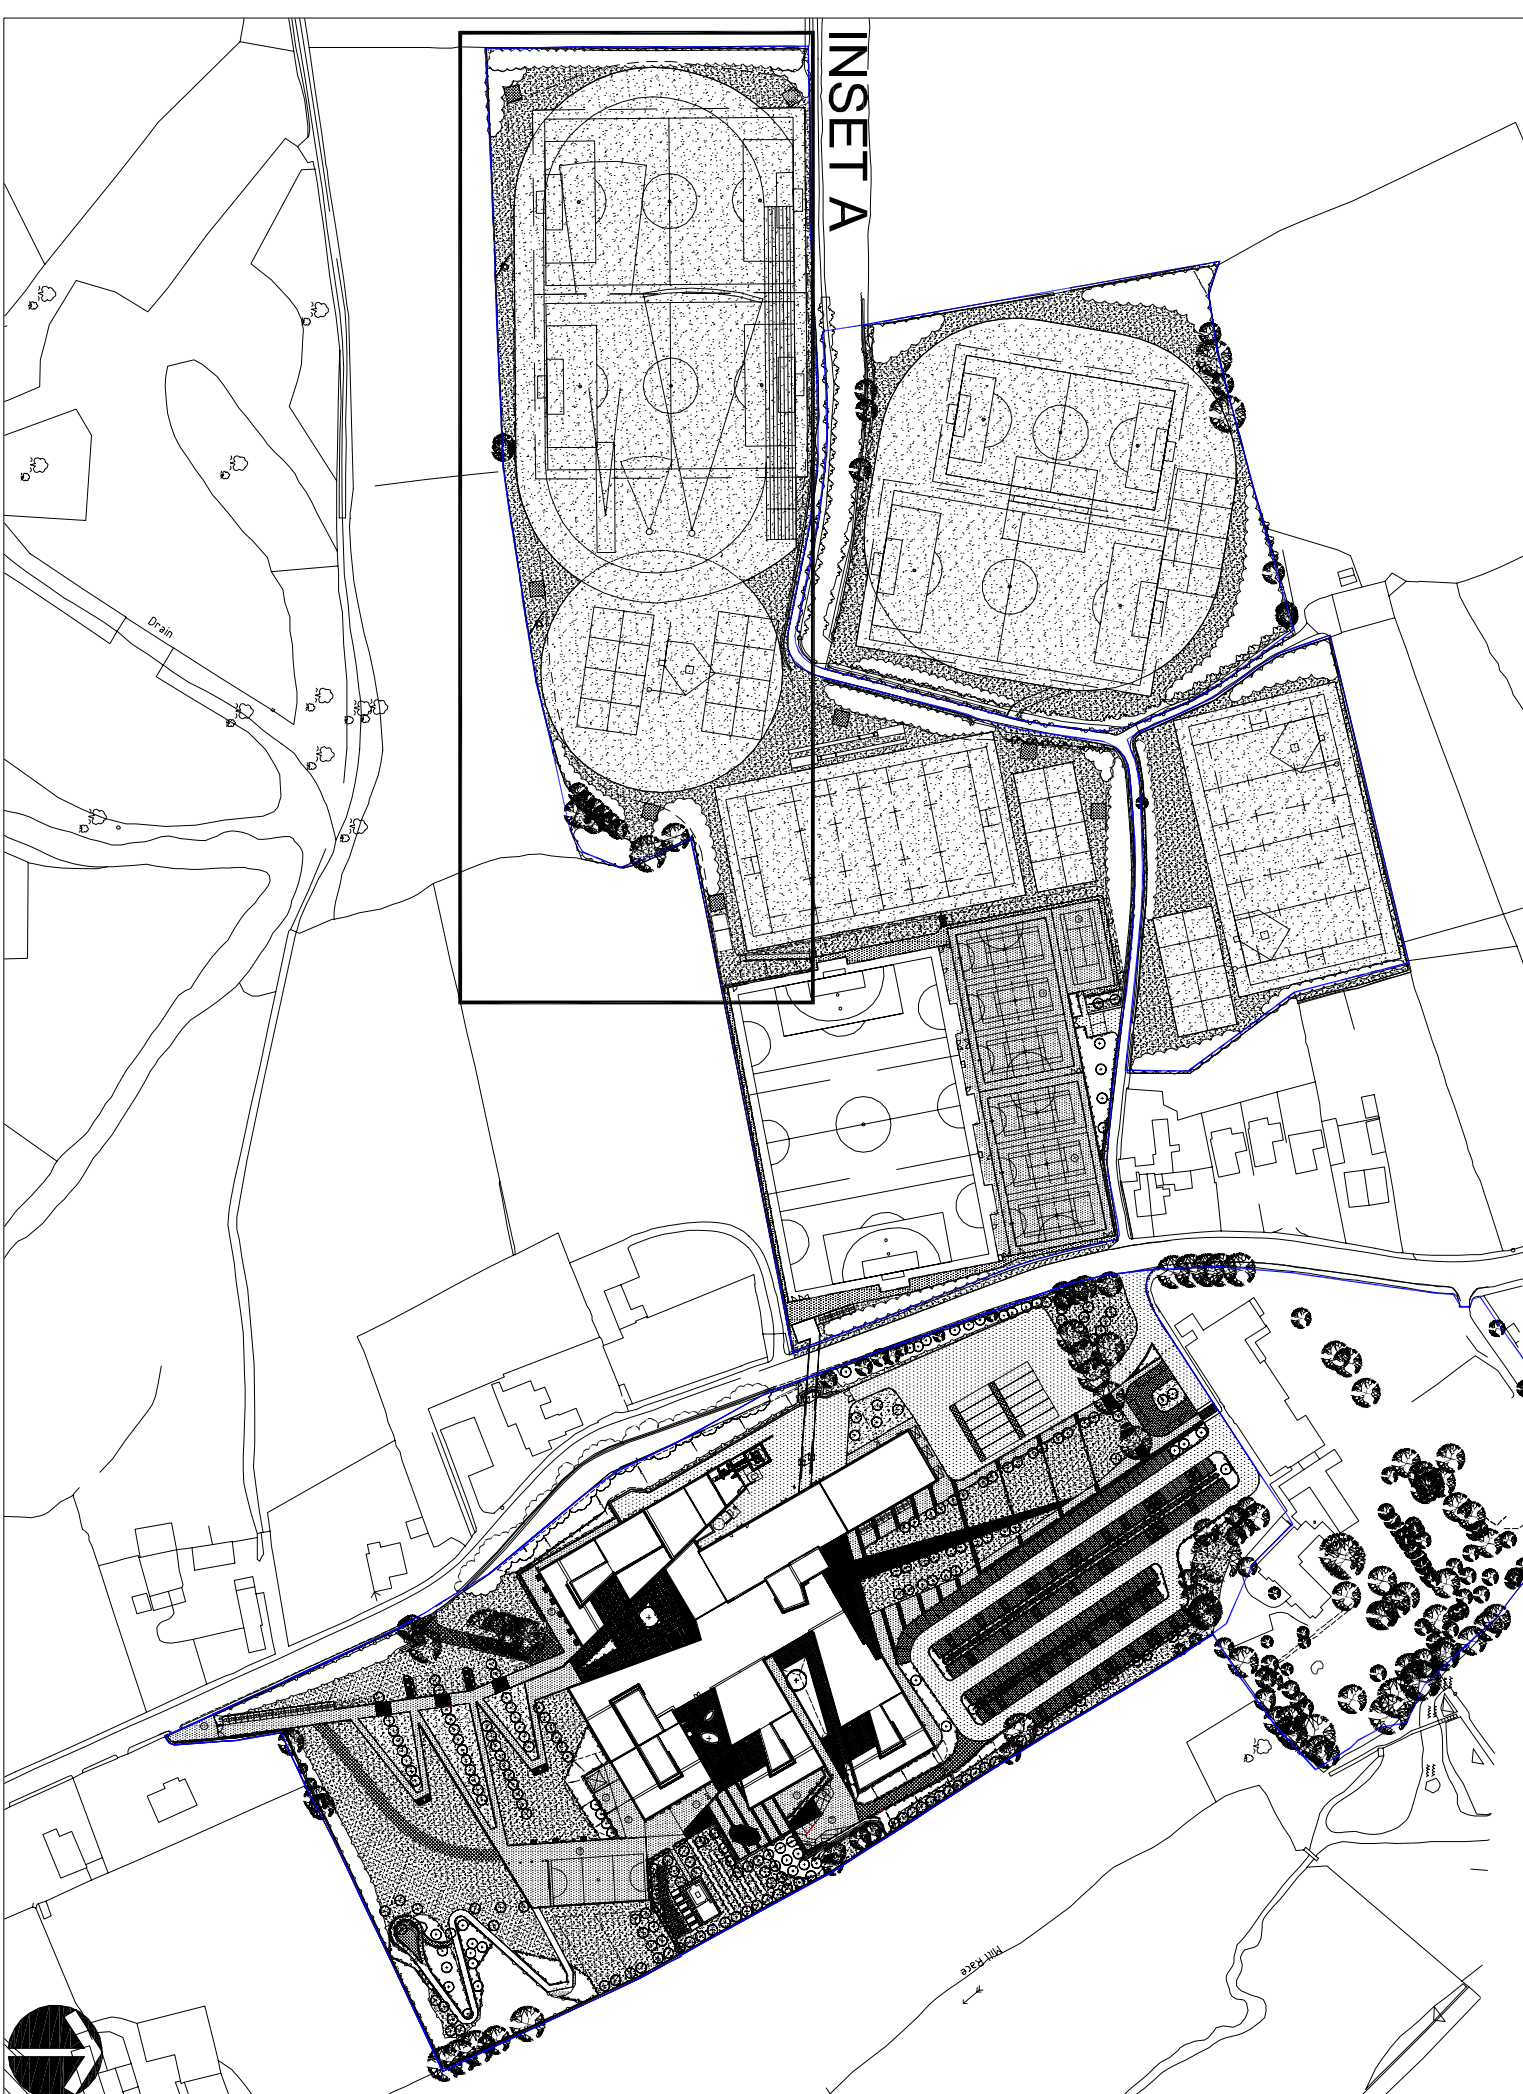

Site Plan - 1:2500

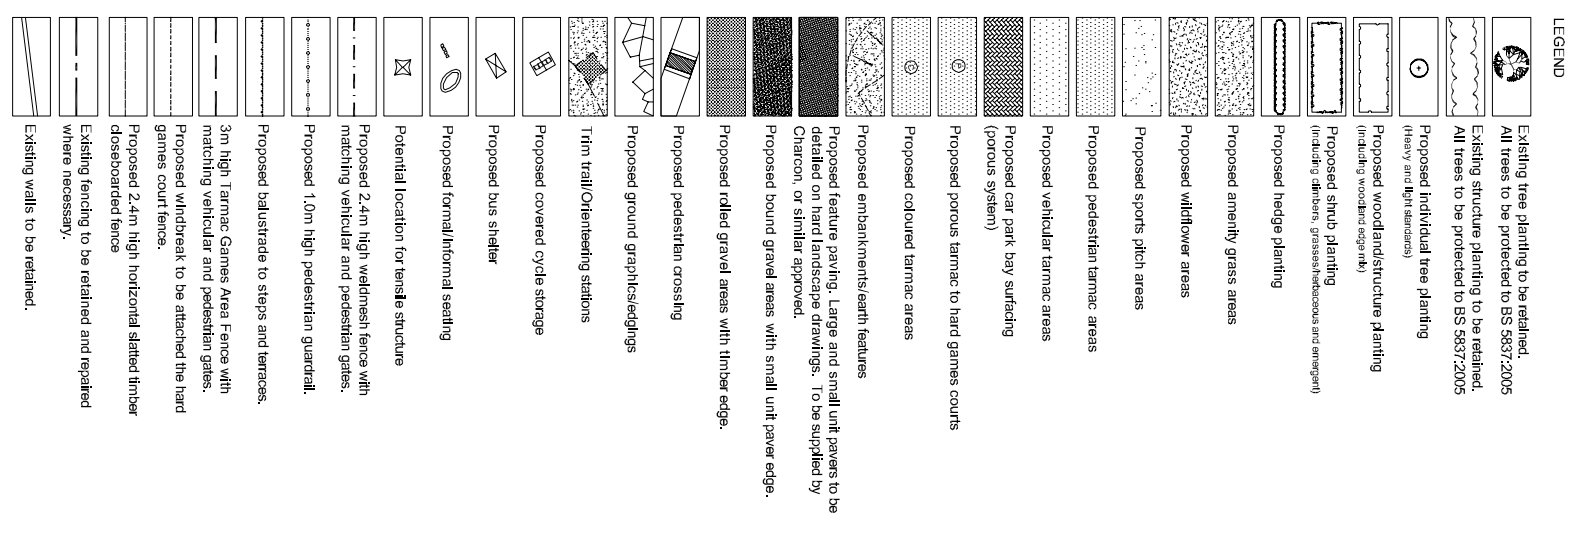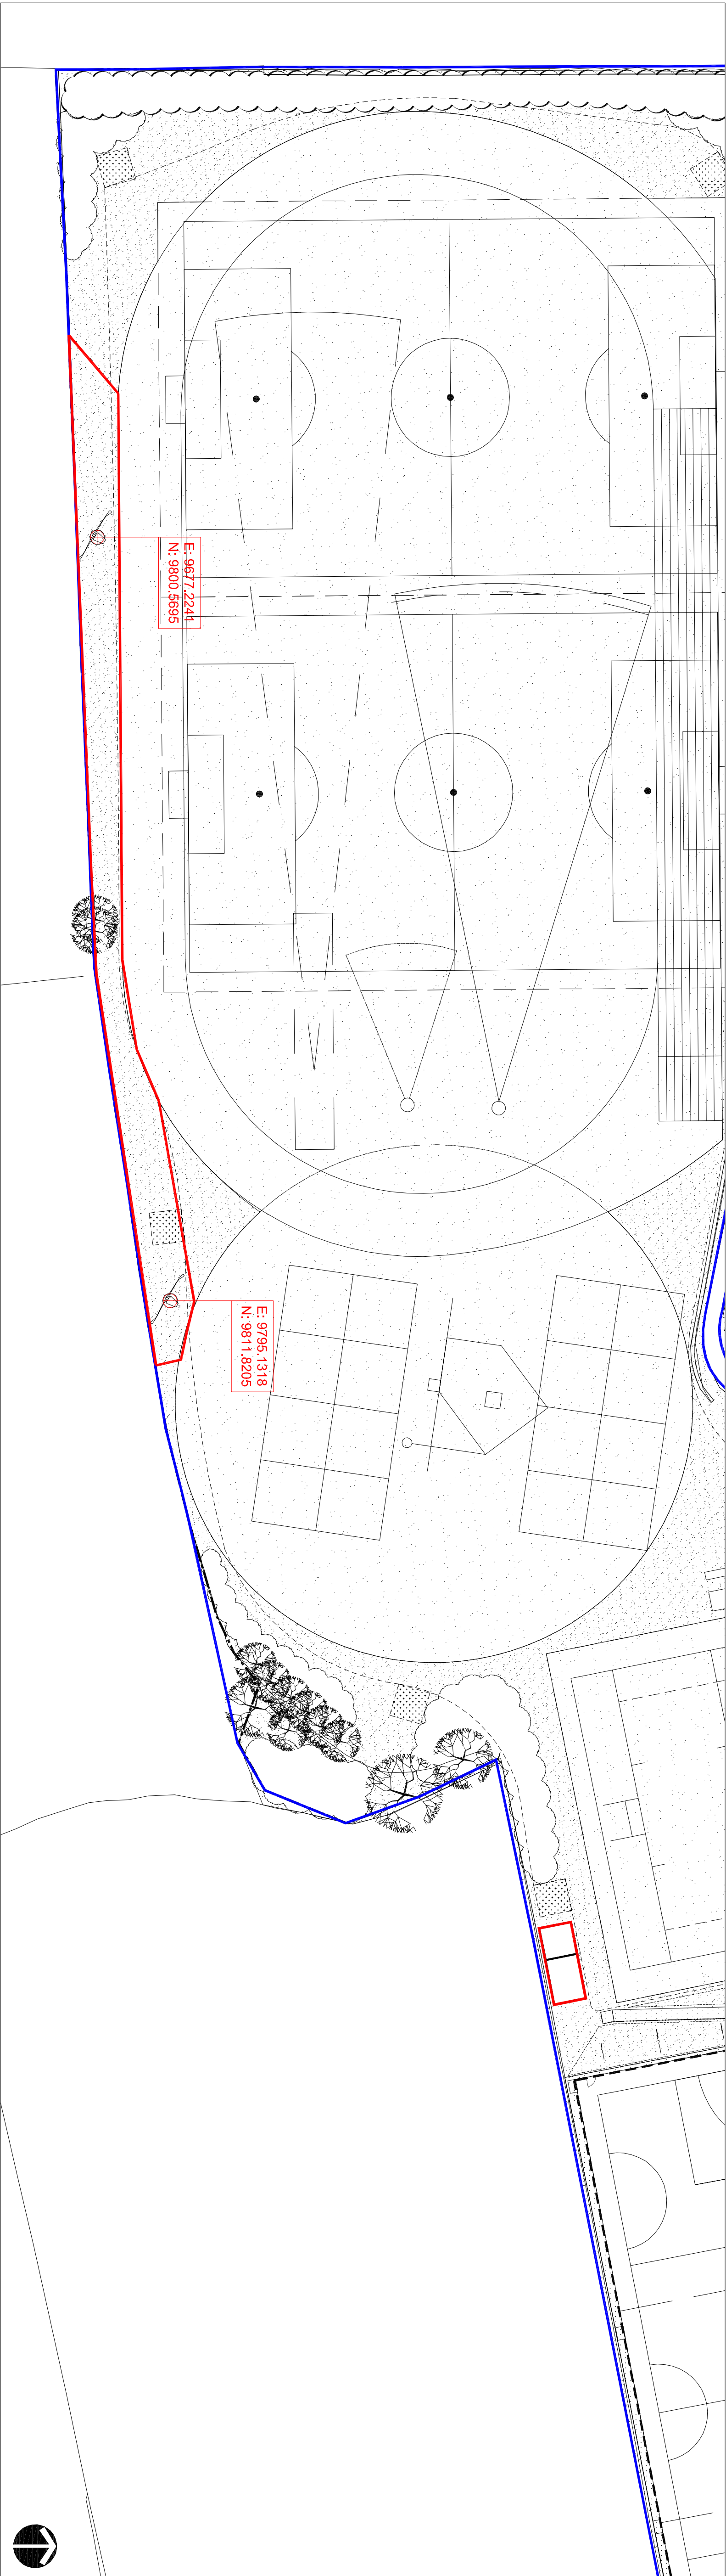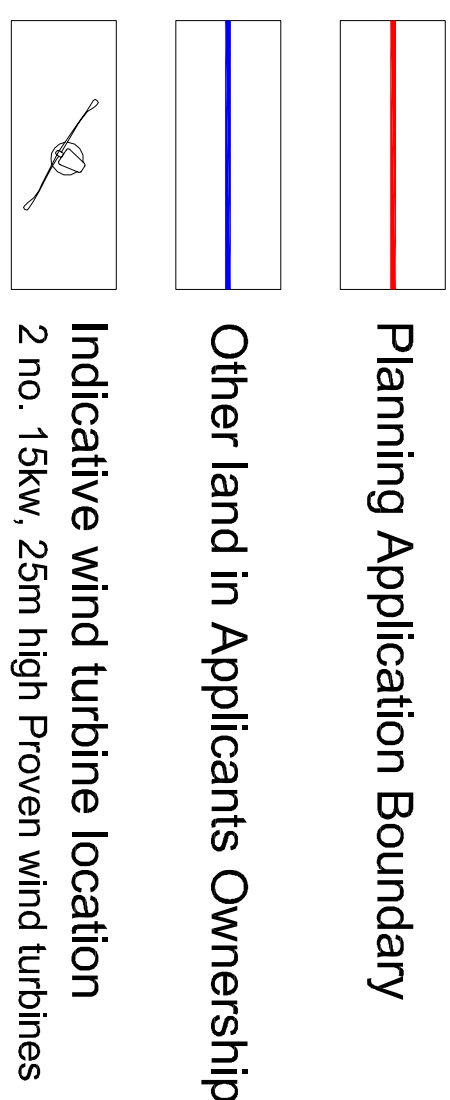

REV: P03	DESCRIPTION: Preliminary design of proposed wind turbine. Estimated turbine added and site plan at 1:200 shown. Estimated cost of turbine at £140,000. 2 no. wind turbines shown and location amended.	REV: 14.09.09	DESCRIPTION:	DATE: 14.09.09	PROJECT: Bamsley BSF - Penstone Main project Sub project Drawing title CIN?
					  Bamsley BSF - Penstone DRAWING TITLE Proposed Wind Turbine Location DRAWING NO. BP4L_PEN_AWP_DR_94_BW_LL_15 SCALE (A1) AS SHOWN DATE 14.09.09 DRAWN: CHMO CHECKED: NEA/DEB Anthony Walker and Partners Limited 10 Summit Hill Terrace Newcastle upon Tyne Email: info@awpartners.com.co.uk Tel: 0191 233 0788 Fax: 0191 261 1527 www.awpartners.com.co.uk