




street (east) elevation




north elevation

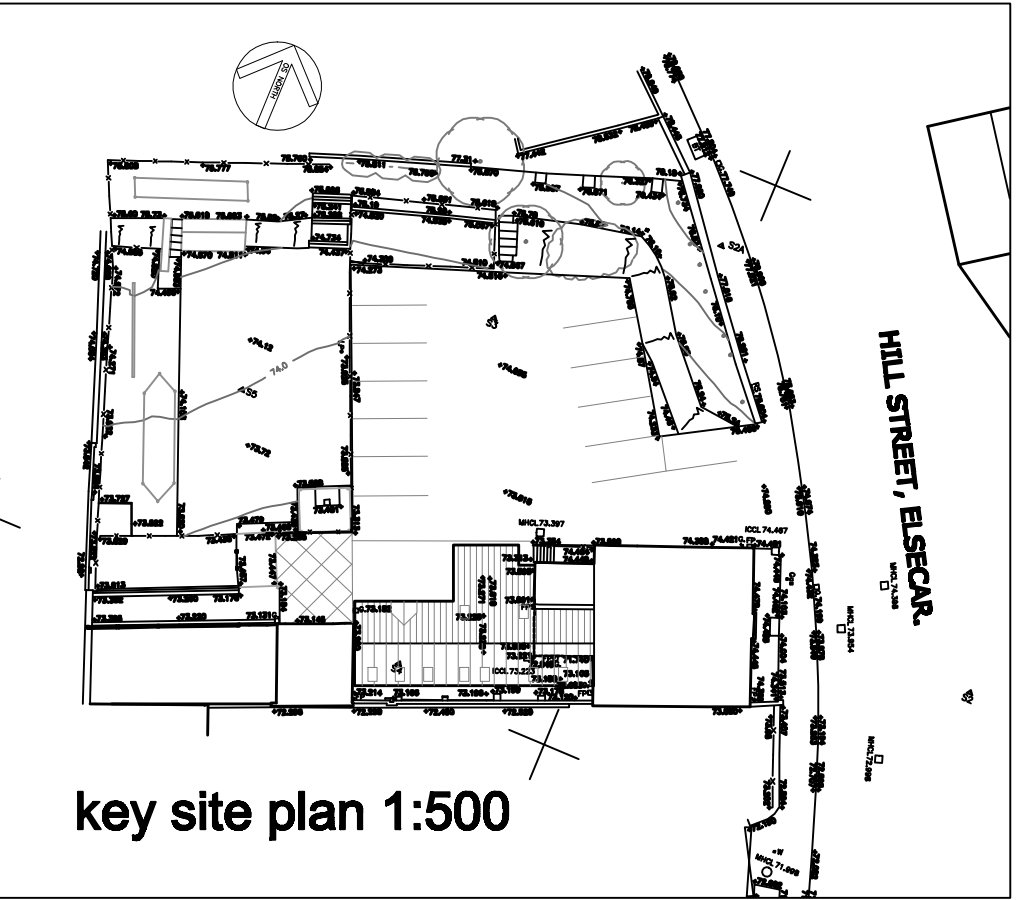


key site plan 1:500

datum 70.000m

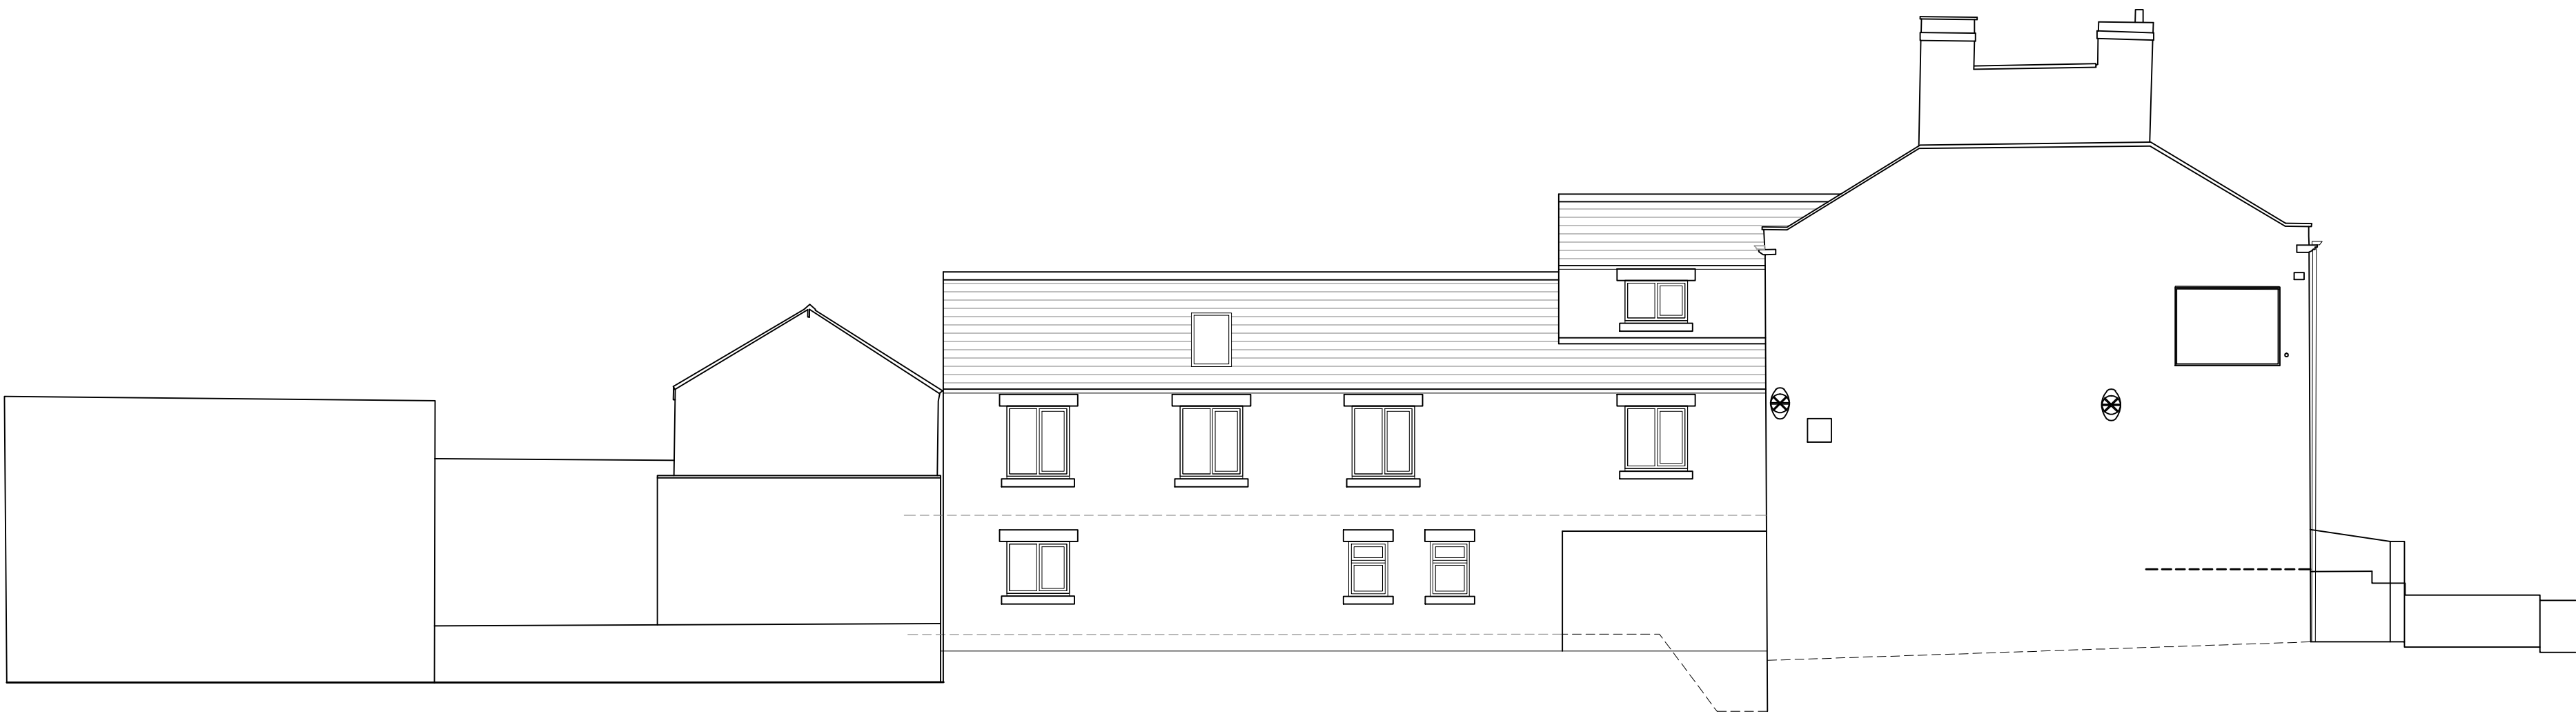

Datum 70.000m

south elevation

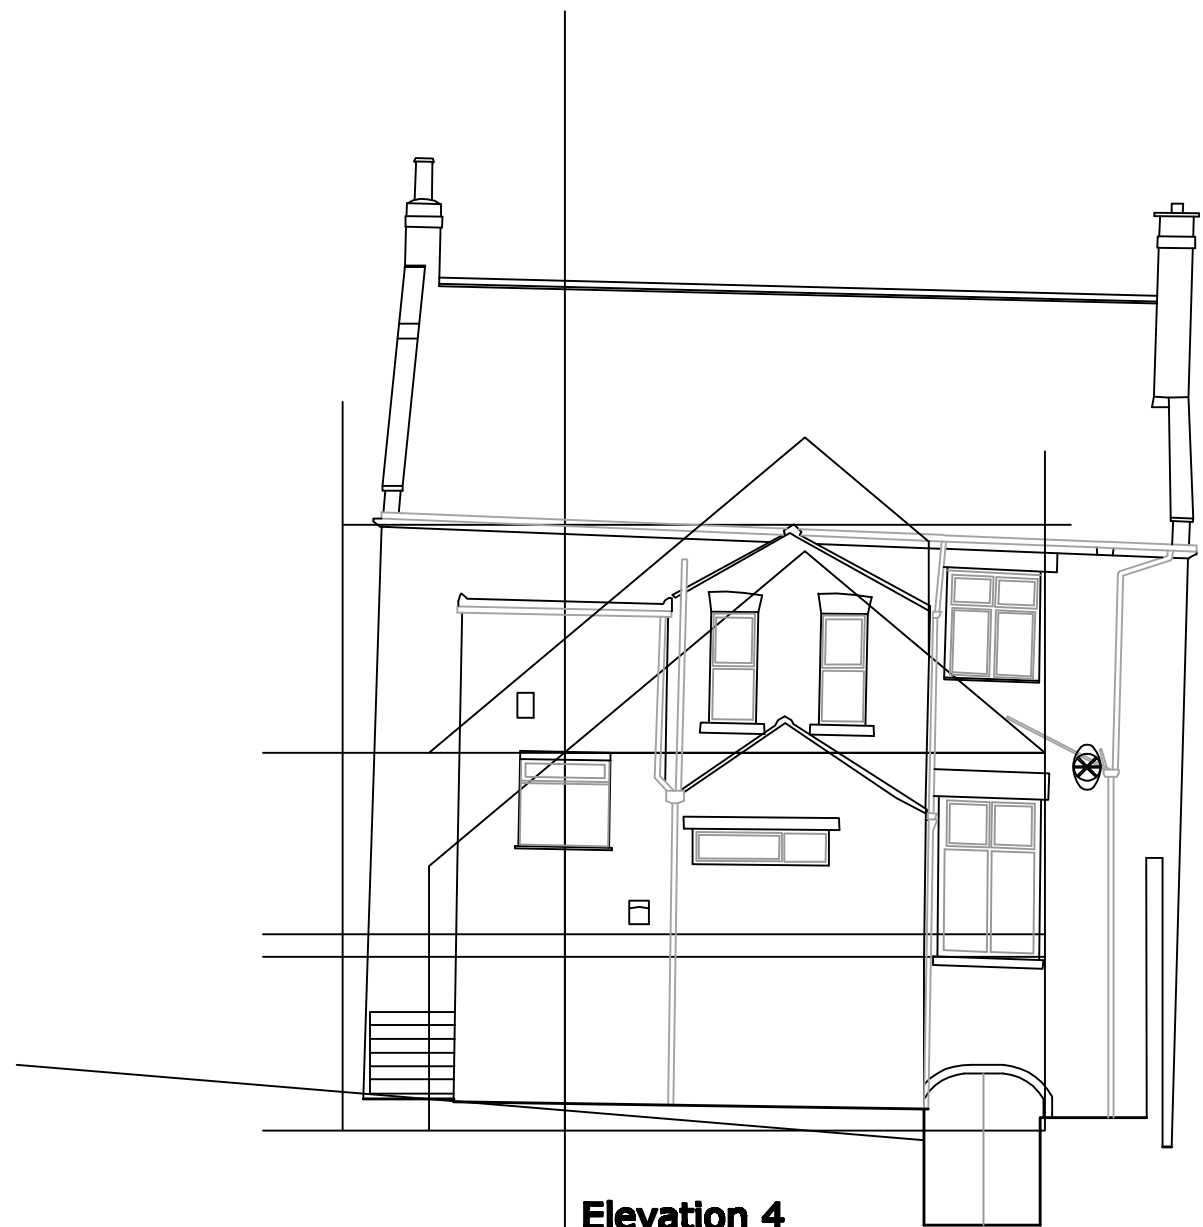

Elevation 4

west elevation

Datum 70.000m

south elevation
with boundary wall

Rev.

Client: **Mr M Monfredi**

Project: **Fitzwilliam Public House
Hill Street
Elsecar**

Drawing Title: **Proposed Elevations
AMENDED SCHEME**

Scale: 1:100 Cad ref: TAD8589/Drawg0
Drawn: TV Checked: Date: Aug 12

Project no. 583 Drawing no. 02 Rev.

JVANA
JENKINS ■ VEITCH ■ NOLAN
ARCHITECTURE LTD ■
Jenkins Veitch Nolan Architecture Ltd
Apollary House
Unit 19 Ravenshorn Way
Ranishaw, Sheffield S21 3WY
T: 01246 432 338
F: 01246 436 794
E: info@jvnarchitecture.com