




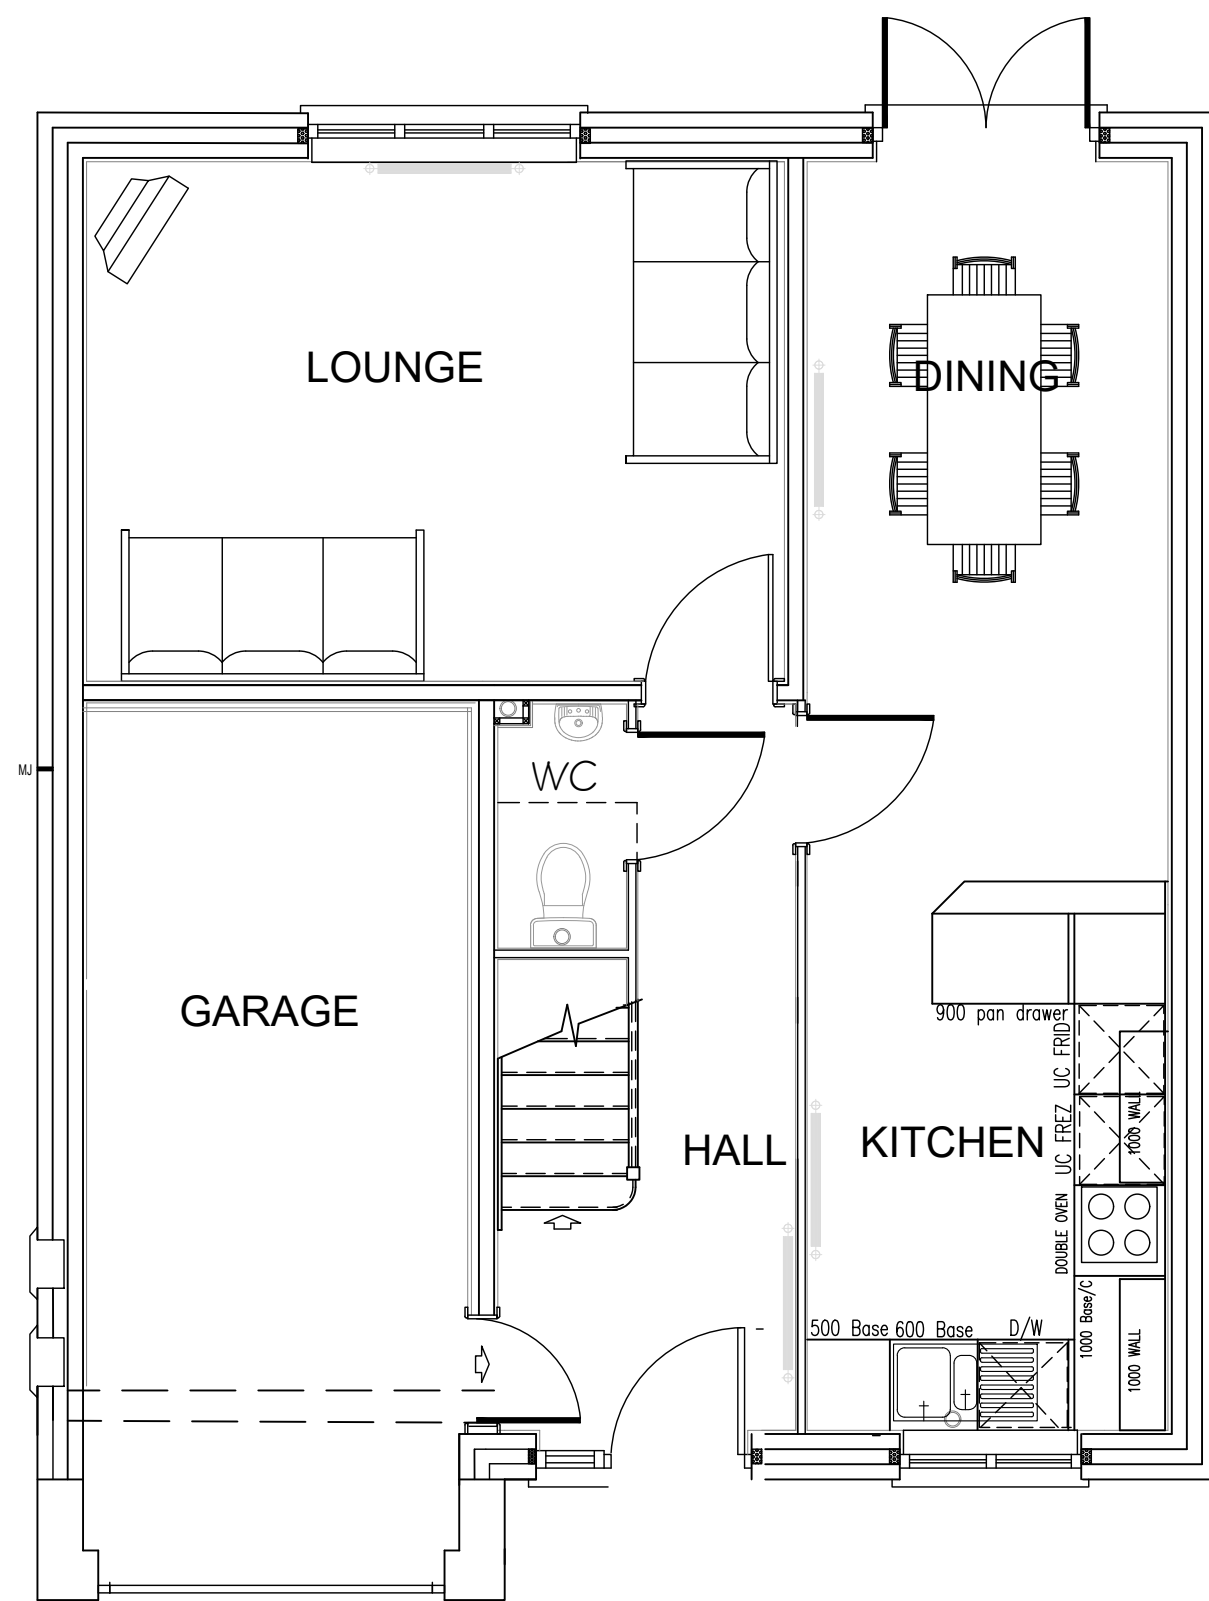

GROUND FLOOR PLAN

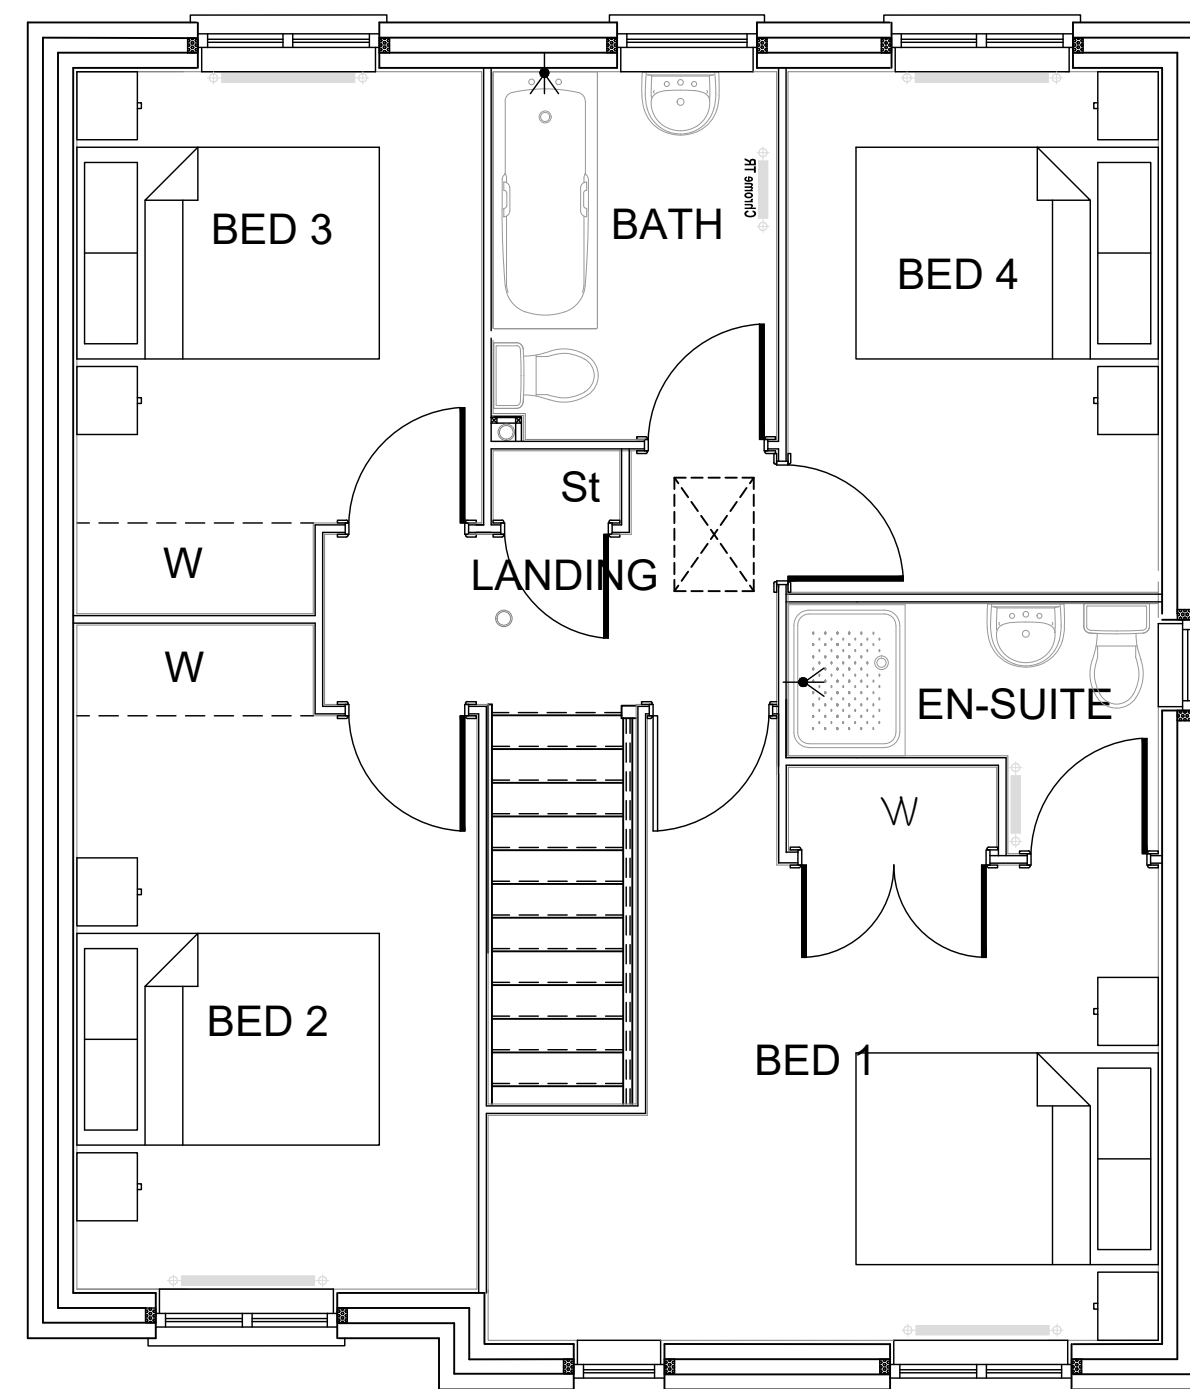

FIRST FLOOR PLAN

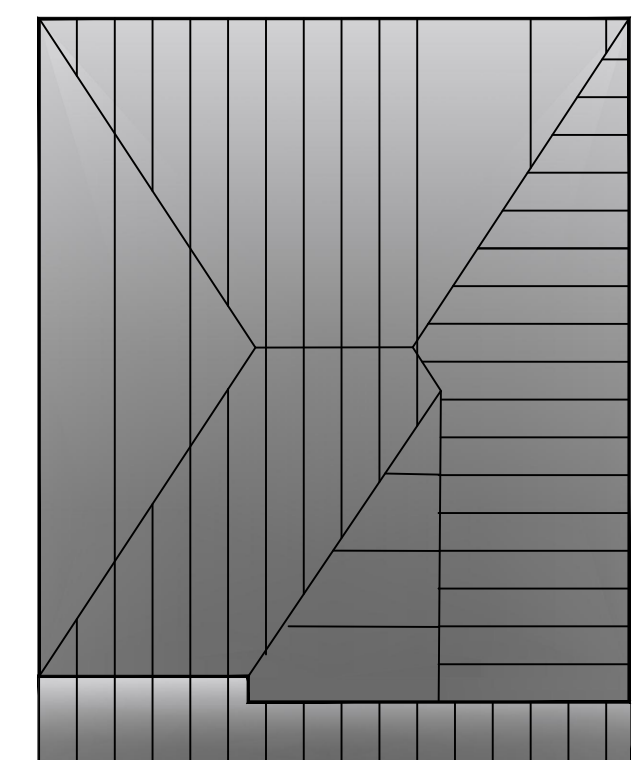


ROOF PLAN



All work to be carried out in accordance with the requirements of the Building Regulations, Water Authority and the Construction (Design and Management) Regulations currently in force.

Do not scale from this drawing. Architect to be notified of any discrepancies.

Verify relevant dimensions on site before commencing work or preparing shop drawings.

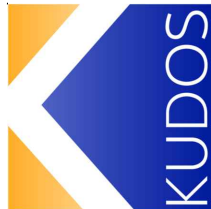A	(PA)	Issued for planning Application	01/05/17
Rev:	ISSUE	Description:	By: Date:
Rev A-Z	ISSUES	Rev A-Z (PA) - Planning Application (BC) - Building Control Application (T) - For Tender (P) - Preliminary (IC) - For Information/Comments (A) - For Approval (C) - For Construction	
 ARCHITECTURAL DESIGN & BUILDING CONSULTANTS Website: www.kudosarchitecture.co.uk Email: info@kudosarchitecture.co.uk Mob: 07890 515 857 - Tel: 01709 380 947			
Project:		Proposed Development Land at: Bellwood Crescent, Hoyland, Barnsley, S74 0BL	
Drawing:		PLOTS 1, 3 & 8 - Floor Plans and Elevations	
Client:		Cadam Developments Ltd	
COPYRIGHT - This drawing is subject to copyright and cannot be reproduced without the permission of the producer.			
Scales:		Date:	
1:50 & 1:100 @ A1		May 2017	
Drawing Number:		Revision:	Drawn by:
BC-02		A (PA)	CAG