




WEST ELEVATION



EAST ELEVATION

AS APPROVED EAST & WEST ELEVATIONS @ 1:100
 (EXTRACT FROM DRAWG. NO 2005/009/04)

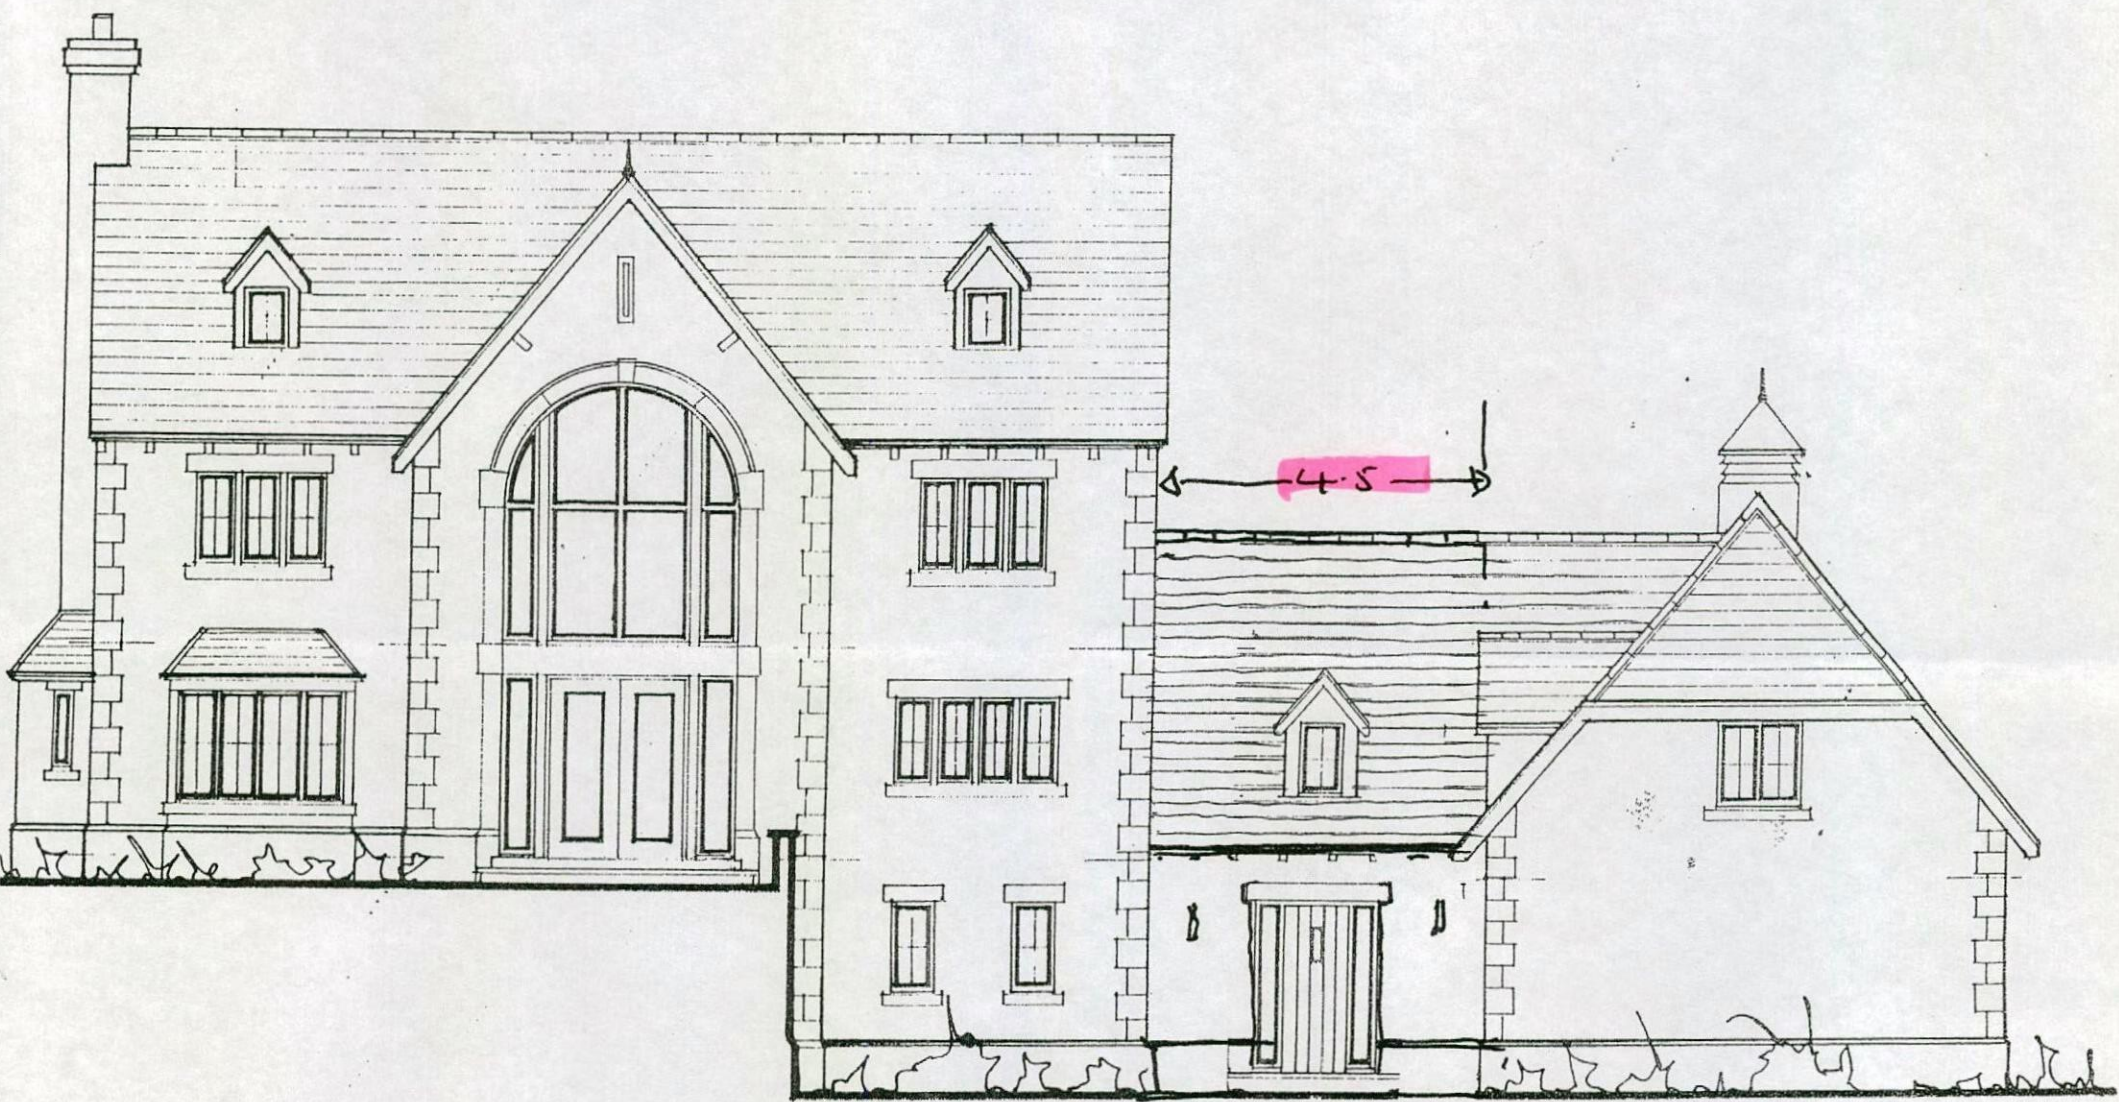


WEST ELEVATION




EAST ELEVATION

AS PROPOSED ELEVATIONS 1:100.

1E 2005/009/04 REV. A

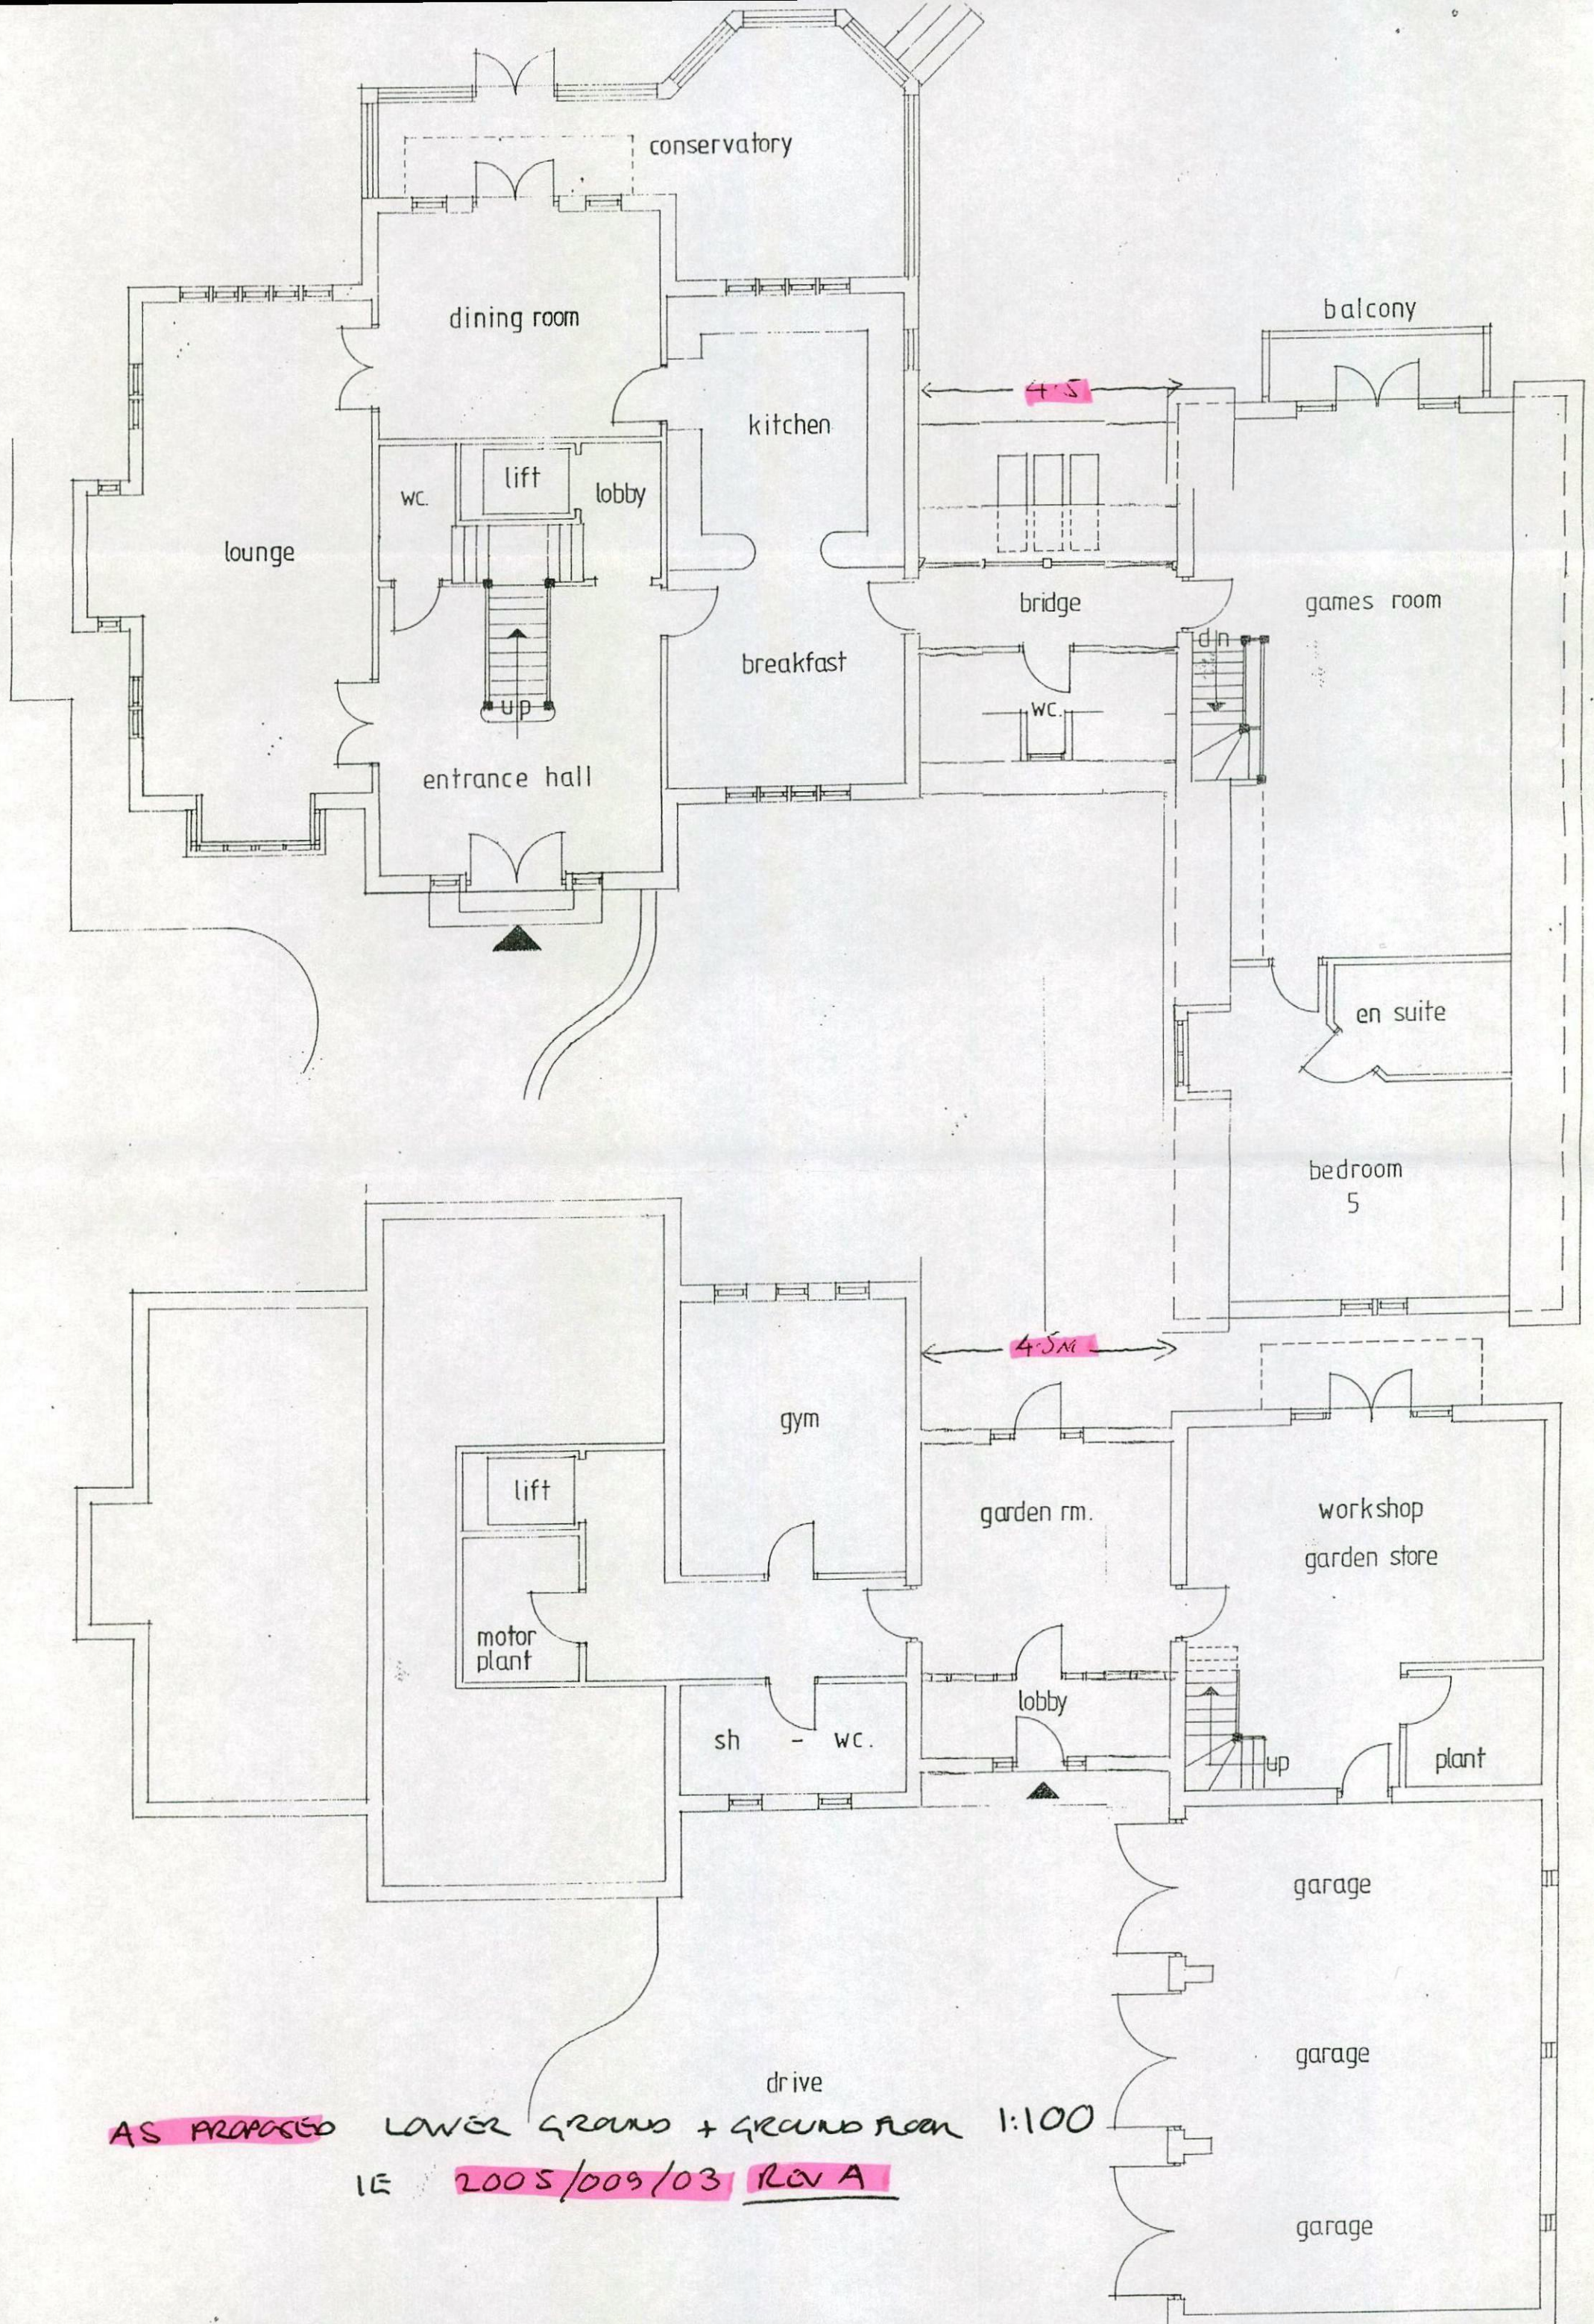

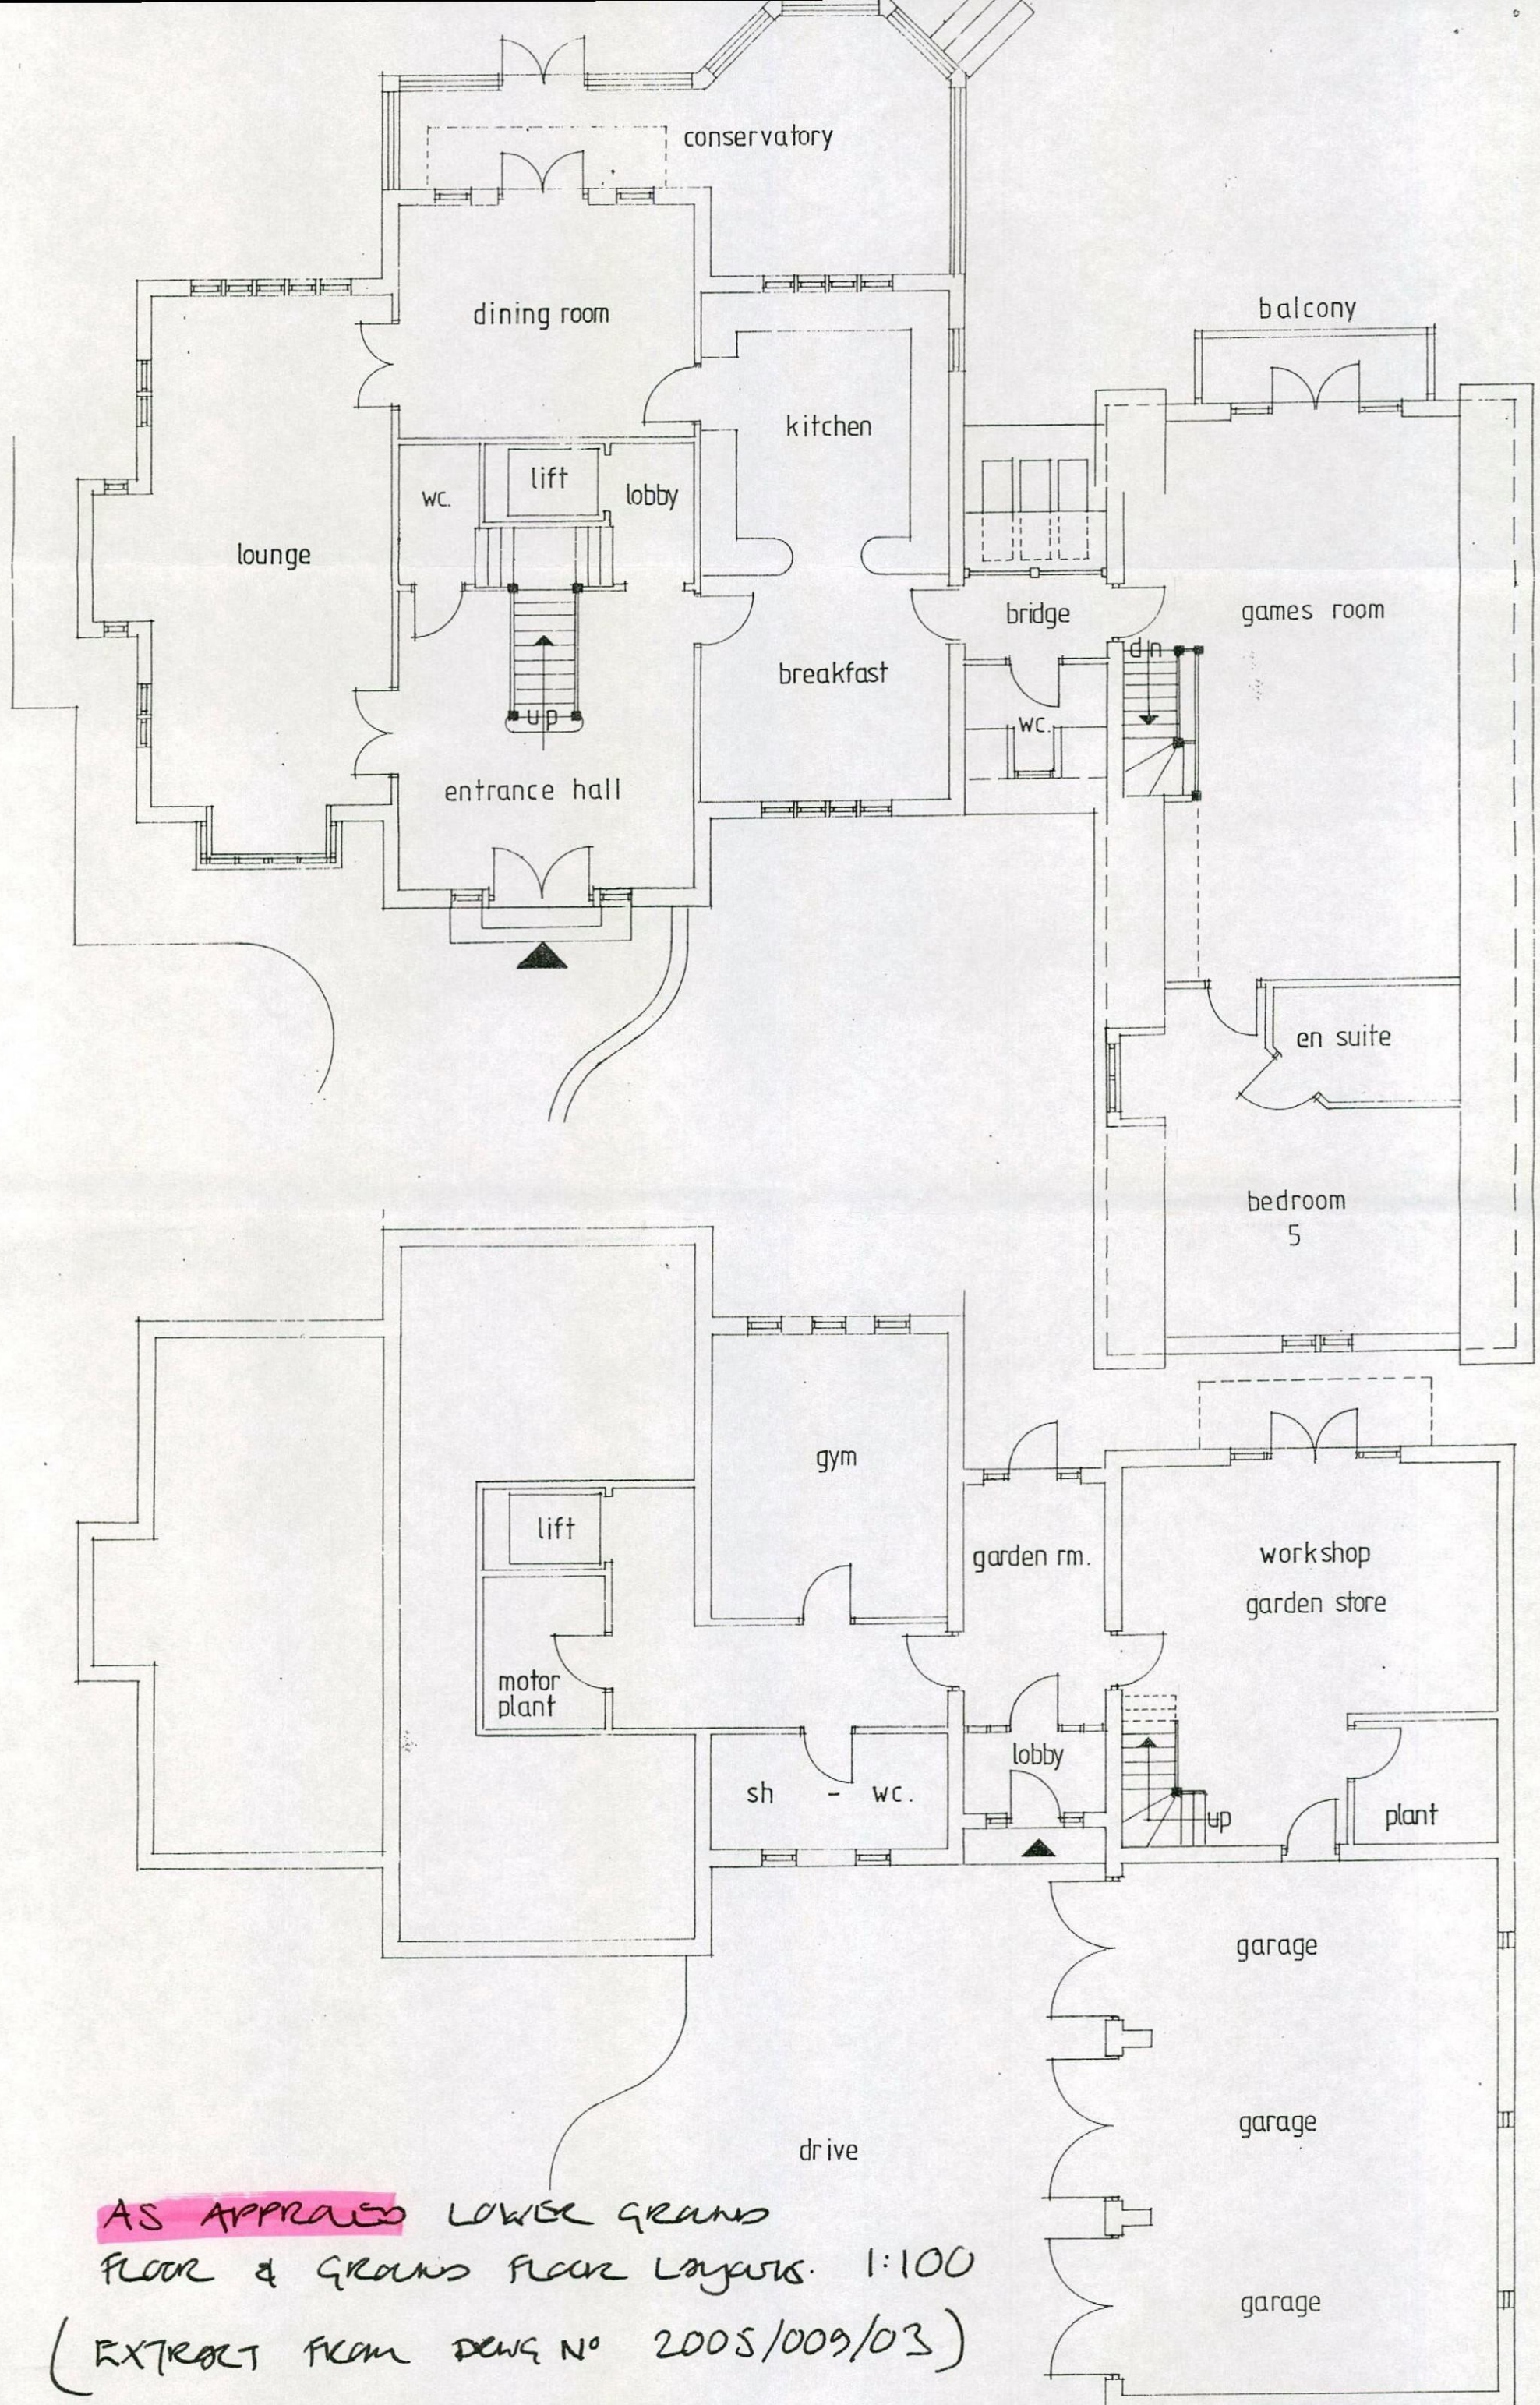

AS APPRAISED LOWER GROUND
 FLOOR & GROUND FLOOR LAYOUTS. 1:100
 (EXTRACT FROM DWG NO 2005/009/03)