



DO NOT SCALE

GENERAL NOTES:


- THIS DRAWING HAS BEEN PREPARED SPECIFICALLY TO BE READ IN CONJUNCTION WITH THE BUILDING REGULATION DRAWINGS. ITS SUITABILITY FOR OTHER PURPOSES, WITHOUT SUPPLEMENTARY DETAILS AND SPECIFICATIONS CANNOT BE GUARANTEED.
- ALL WORK TO COMPLY WITH RELEVANT C.O.P's OR LATEST BUILDING REGULATIONS.
- DRAINS TO SATISFY D.B.S
- NO PART OF WORKS TO ENCROACH OVER BOUNDARY
- ALL TIMBERS TO BE MINIMUM GENERAL STRUCTURAL GRADE.
- ALL ELECTRICAL WORK TO BE CARRIED OUT TO MEET THE REQUIREMENTS OF THE APPROVED DOCUMENT PART P AND CERTIFICATE TO BE OBTAINED ON COMPLETION SIGNED BY A COMPETENT ELECTRICIAN IN ACCORDANCE WITH BS 7671.
- ALL DIMENSIONS ARE IN MILLIMETRES U.N.O.
- THIS DRAWING SHOULD NOT BE SCALED USE ONLY FIGURED DIMENSIONS.
- THE CONTRACTOR / BUILDER IS RESPONSIBLE FOR CHECKING ALL DIMENSIONS ON SITE.

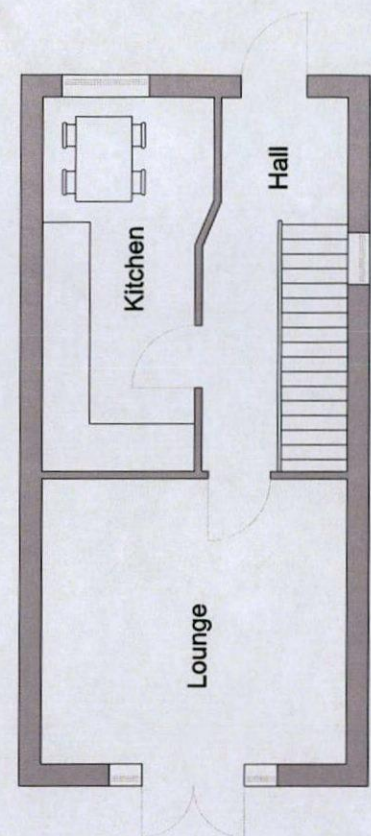

EXISTING GROUND FLOOR LAYOUT
SCALE 1:50

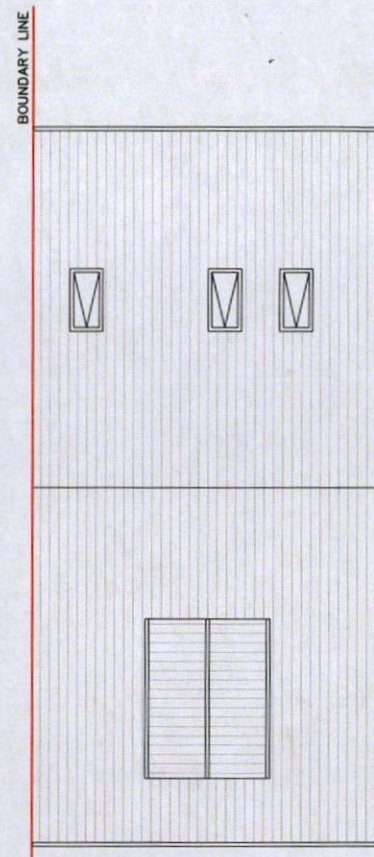


EXISTING ROOF PLAN
SCALE 1:50

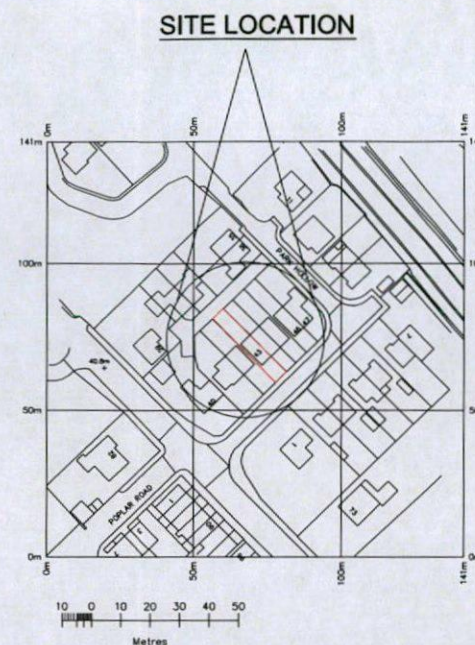


SITE LOCATION
SCALE 1:1250




EXISTING SITE LAYOUT
SCALE 1:500

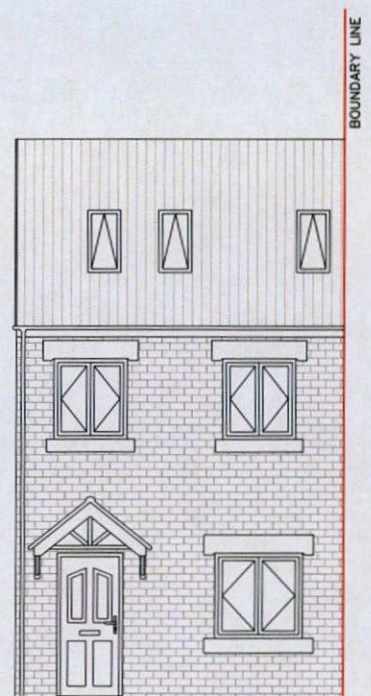


EXISTING FRONT ELEVATION
SCALE 1:100

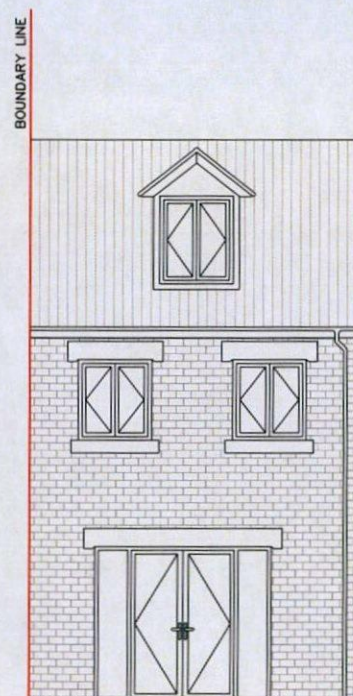

EXISTING REAR ELEVATION
SCALE 1:100

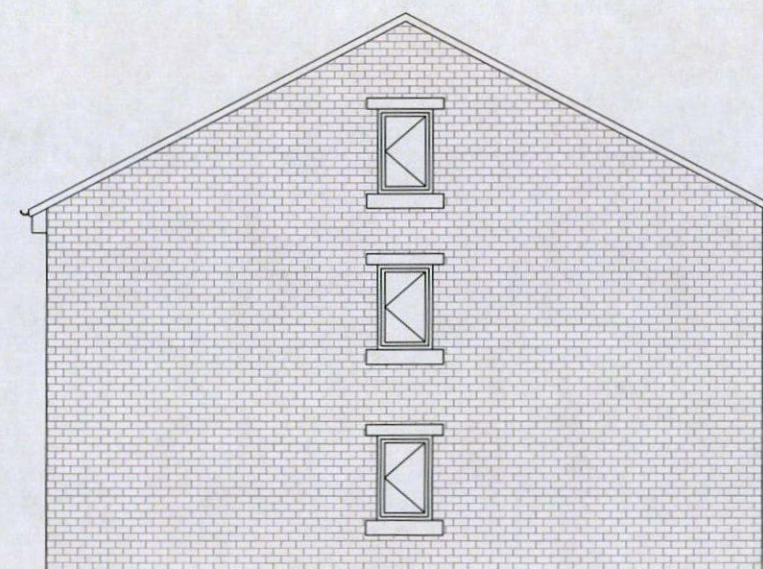

EXISTING SIDE ELEVATION
SCALE 1:100

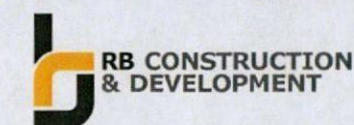


CLIENT:	Mr & Mrs Beecroft		
PROJECT:	Proposed Single Storey Rear Extension 43 Park Hollow, Wombwell, Barnsley, S73 0HN		
TITLE:	PLANNING APPLICATION EXISTING PLANS & ELEVATIONS		
SCALE & SIZE:	DRAWN BY:	CHECKED BY:	
AS SHOWN @ A1	PH	AA	
DATE:	DRAWING No:	REV:	
DECEMBER 2014	002	—	

DO NOT SCALE


GENERAL NOTES:

- THIS DRAWING AS BEEN PREPARED SPECIFICALLY TO BE READ IN CONJUNCTION WITH THE BUILDING REGULATION DRAWINGS. ITS SUITABILITY FOR OTHER PURPOSES, WITHOUT SUPPLEMENTARY DETAILS AND SPECIFICATIONS CANNOT BE GUARANTEED.
- ALL WORK TO COMPLY WITH RELEVANT C.O.P.'s OR LATEST BUILDING REGULATIONS.
- DRAINS TO SATISFY D.B.S
- NO PART OF WORKS TO ENCROACH OVER BOUNDARY
- ALL TIMBERS TO BE MINIMUM GENERAL STRUCTURAL GRADE.
- ALL ELECTRICAL WORK TO BE CARRIED OUT TO MEET THE REQUIREMENTS OF THE APPROVED DOCUMENT PART P AND CERTIFICATE TO BE OBTAINED ON COMPLETION SIGNED BY A COMPETENT ELECTRICIAN IN ACCORDANCE WITH BS 7671.
- ALL DIMENSIONS ARE IN MILLIMETRES U.N.O.
- THIS DRAWING SHOULD NOT BE SCALED USE ONLY FIGURED DIMENSIONS.
- THE CONTRACTOR / BUILDER IS RESPONSIBLE FOR CHECKING ALL DIMENSIONS ON SITE.

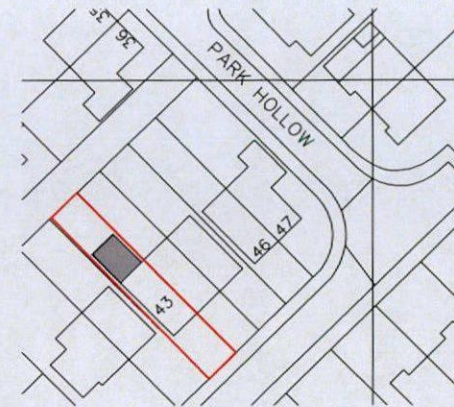


PROPOSED SITE PLAN

SCALE: 1:500

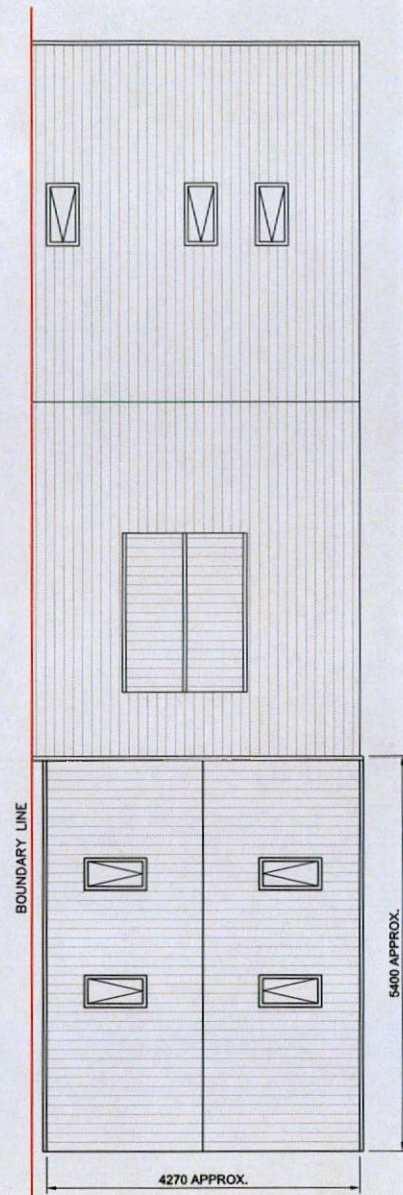


PROPOSED PLAN ON ROOF

SCALE 1:50

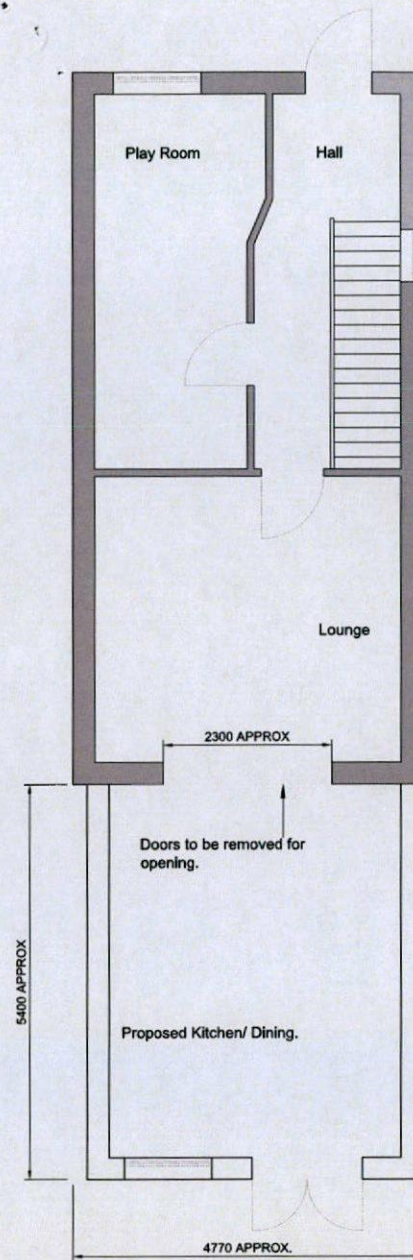


PROPOSED GROUND FLOOR LAYOUT

SCALE 1:50

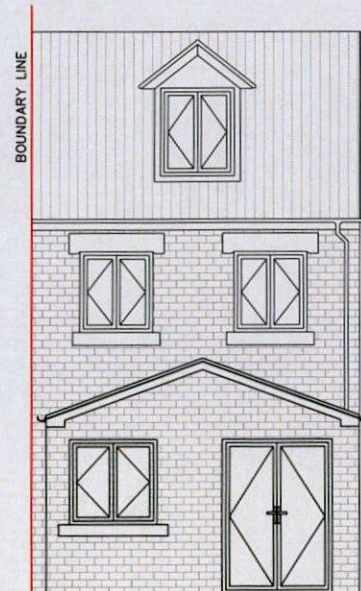

PROPOSED REAR ELEVATION

SCALE 1:50

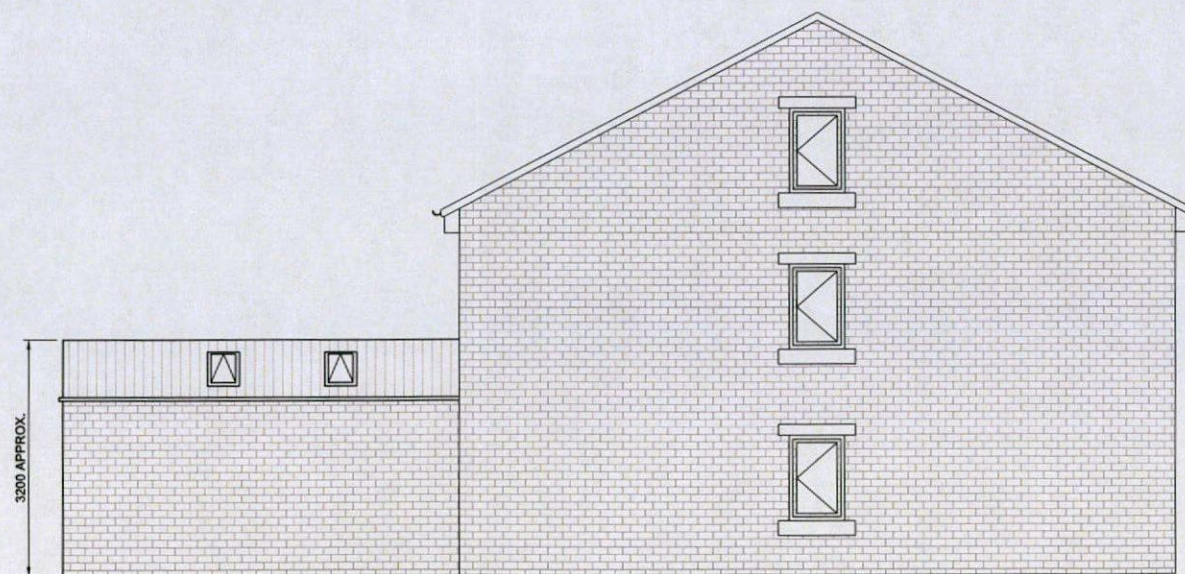

PROPOSED REAR ELEVATION

SCALE 1:50



CLIENT: Mr & Mrs Beecroft

PROJECT: Proposed Single Storey Rear Extension
43 Park Hollow, Wombwell, S73 0HN

TITLE: PLANNING APPLICATION
PROPOSED PLANS & ELEVATIONS

SCALE: AS SHOWN @ A1	DRAWN BY: PH	CHECKED BY: AA
DATE: December 2014	DRAWING No: 003	REV: -