




W: www.HirstArchitects.com
E: Office@HirstArchitects.com
T: 01226 491 777

THIS DRAWING/COPY AND ANY DESIGN THEREON IS PROTECTED BY COPYRIGHT AND IS THE PROPERTY OF HIRST ARCHITECTS LTD. IT IS TO BE USED ONLY FOR THE PURPOSE FOR WHICH IT WAS EXPRESSLY LOANED AND IS NOT TO BE COPIED IN ANY FORM. NO INFORMATION WITHIN THIS DRAWING IS NOT TO BE PASSED TO ANY THIRD PARTY WITHOUT PRIOR WRITTEN CONSENT. ALL MEASUREMENTS TO BE CHECKED ON SITE PRIOR TO CONSTRUCTION. DO NOT SCALE THIS DRAWING.

 

--- REVIEW COPY NOT FOR CONSTRUCTION ---

Important Notes:
All measurements to be confirmed by the main contractor pre-commencement.

PROJECT DETAILS

CLIENT / APPLICANT
Mr Liam Banks

SITE ADDRESS
113 Arundell Drive
Lundwood, BARNSELY
S71 5LF

PROJECT STAGE
PLANNING

JOB NUMBER	RIBA STAGE
HA-24-09-RIBAS3	-03

DRAWING TITLE
Proposed Plans

REV Rev 01[illegible]


SCALE
VARIES

Hirst Architect LTD
Royal Institute of British Architects
Chartered Practice


Office@HirstArchitects.com
01226 491 777




Proposed Easterly Elevation
Scale 1:100

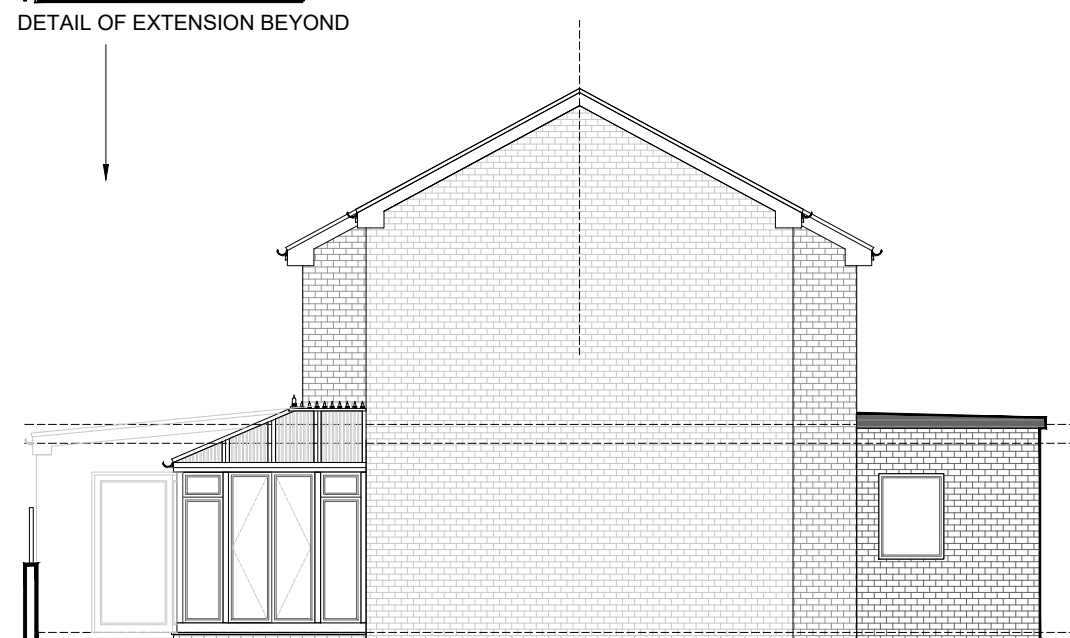

Proposed Southern Elevation
Scale 1:100

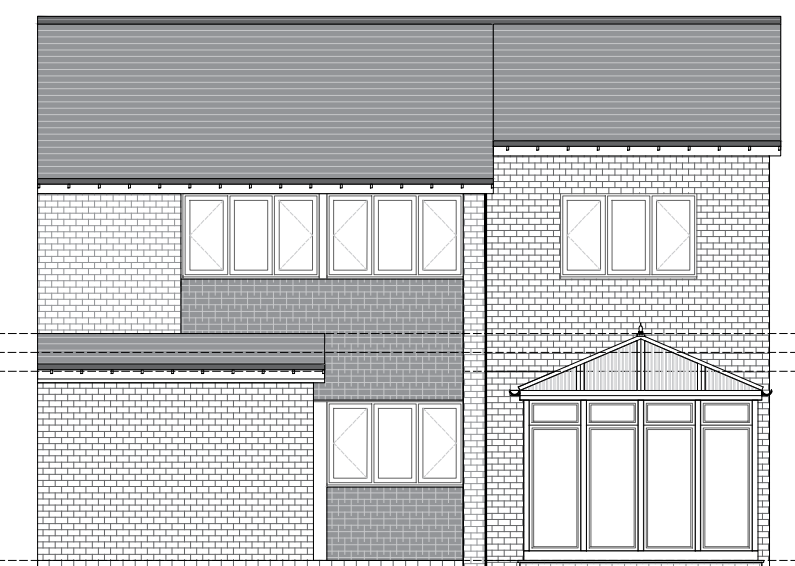


Proposed Westerly Elevation
Scale 1:100

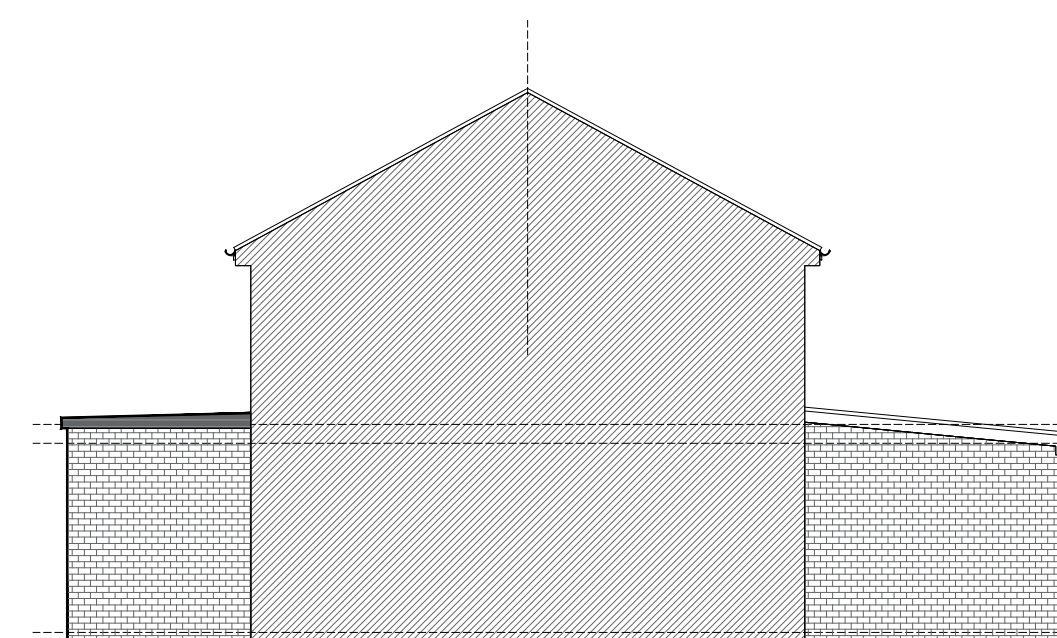


Proposed Northern Elevation
Scale 1:100




Location Plan
Scale 1:1250

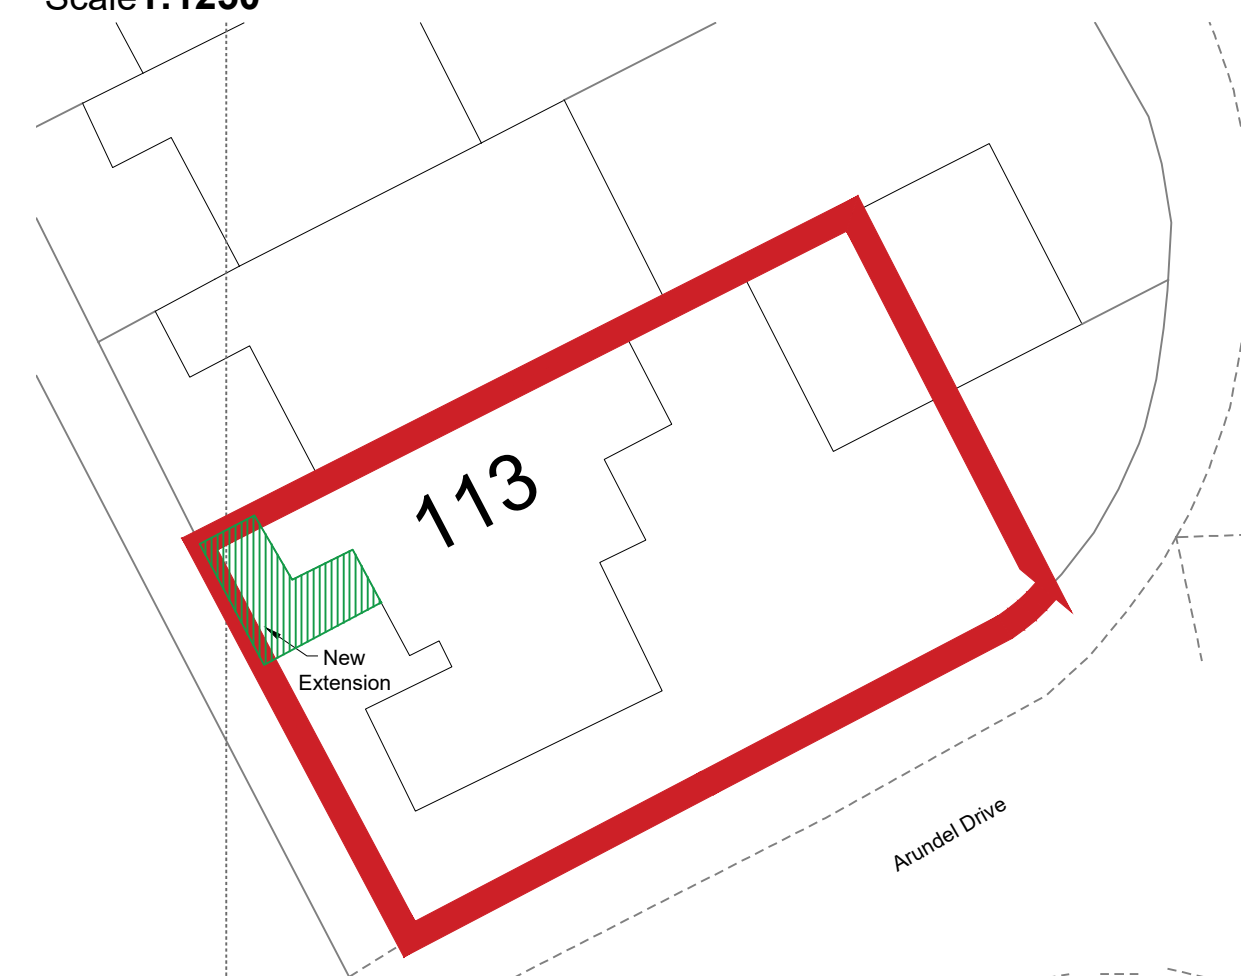

Proposed Site Block Plan
Scale 1:200

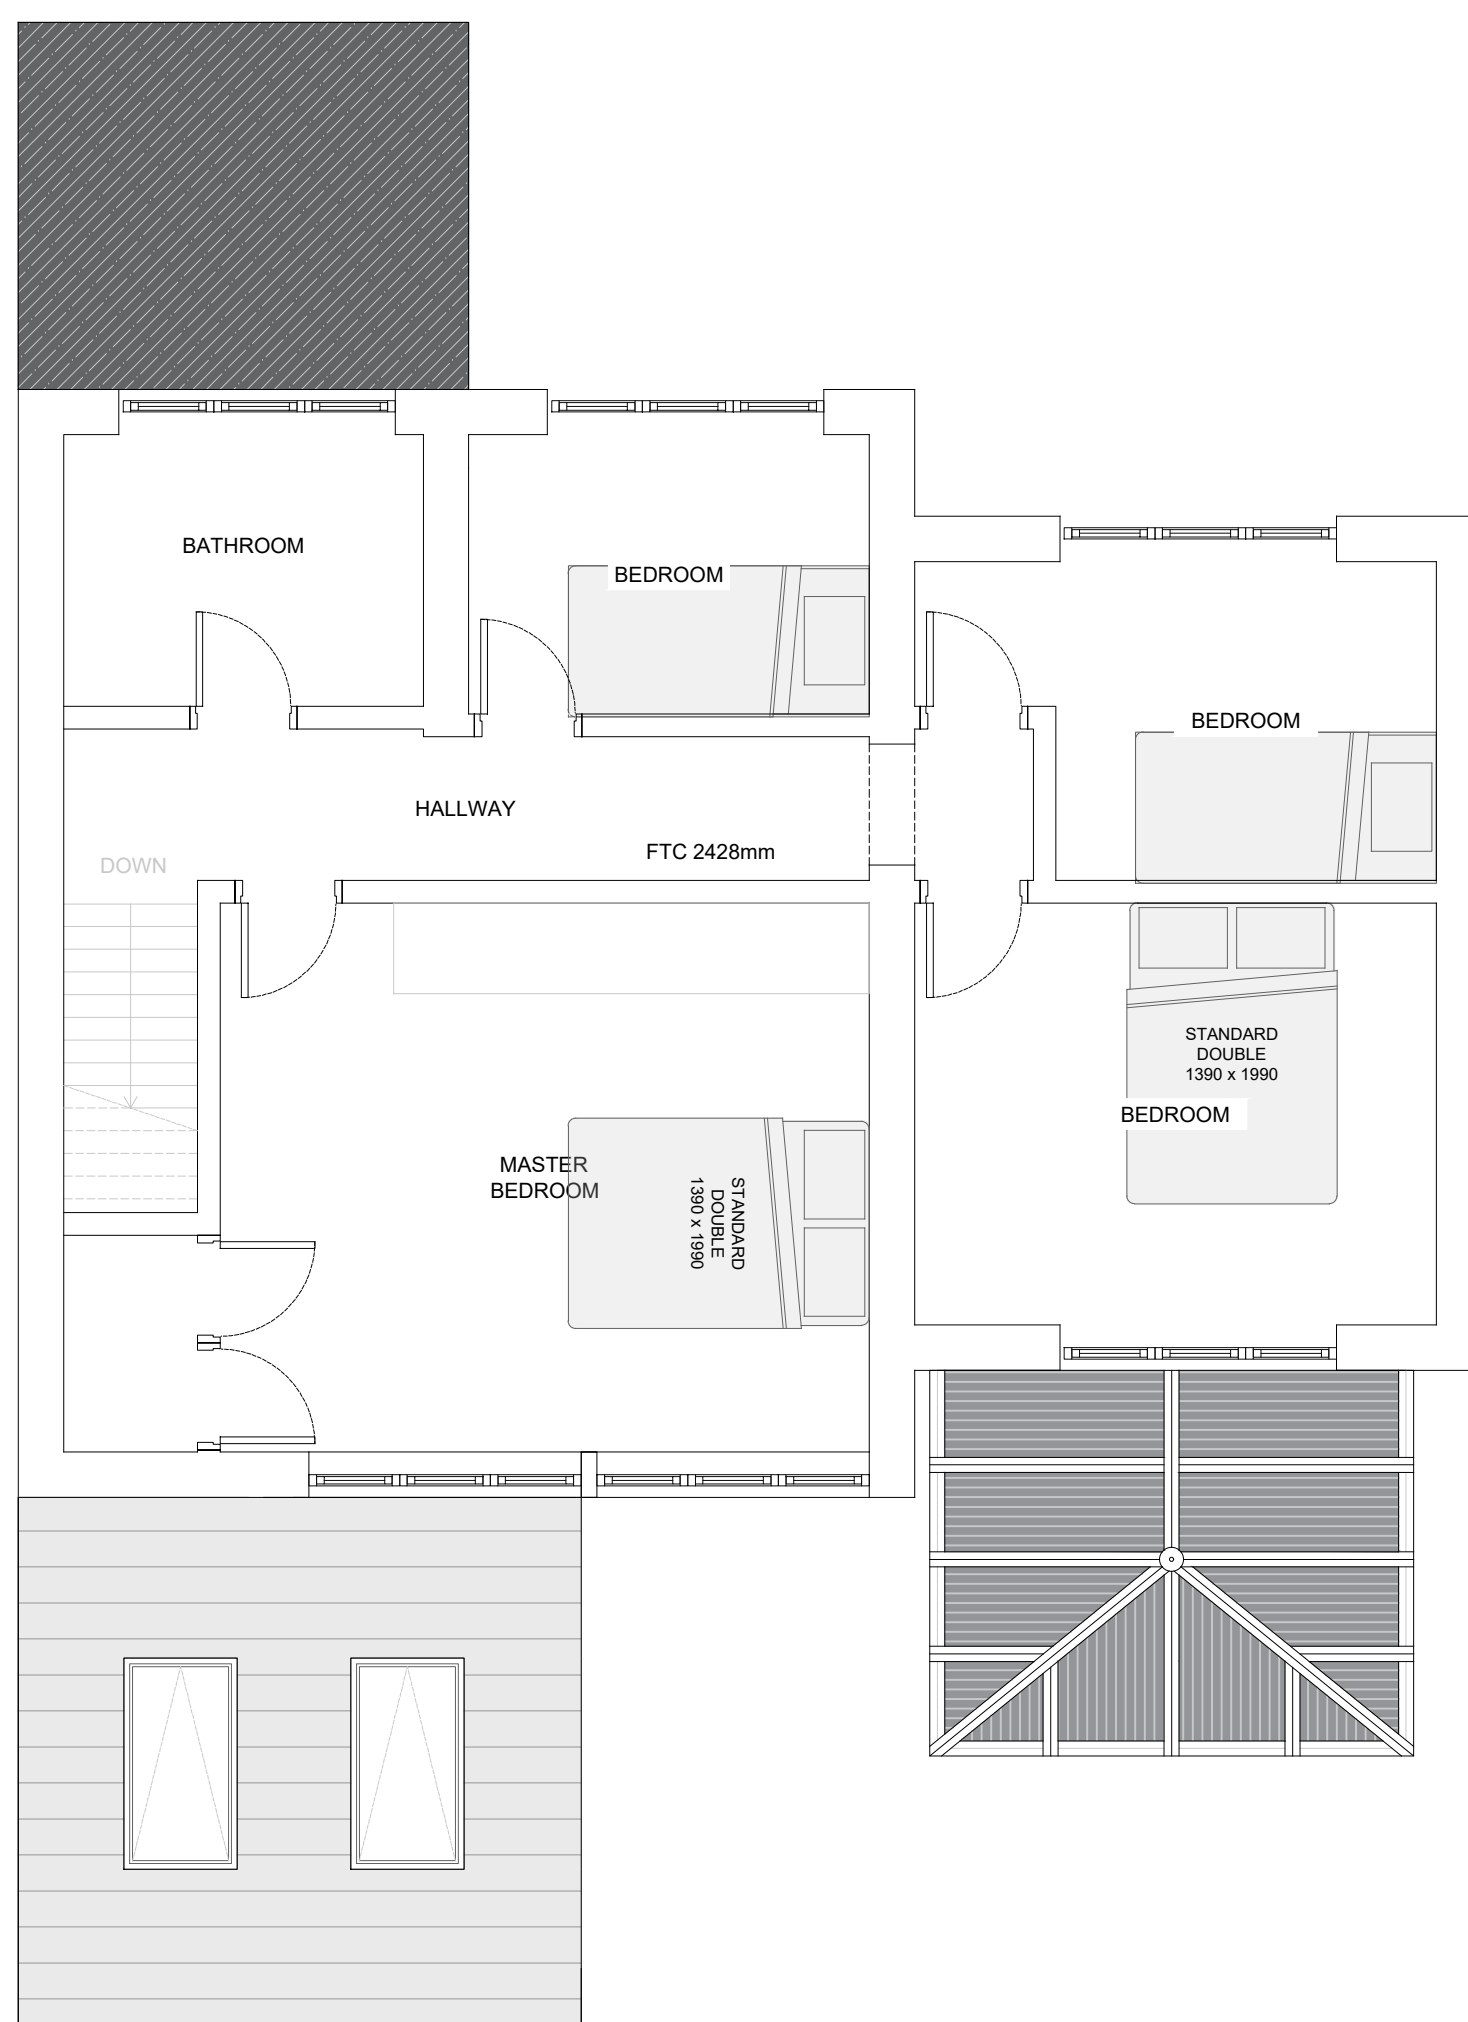

Proposed First Floor Plan
Scale 1:50

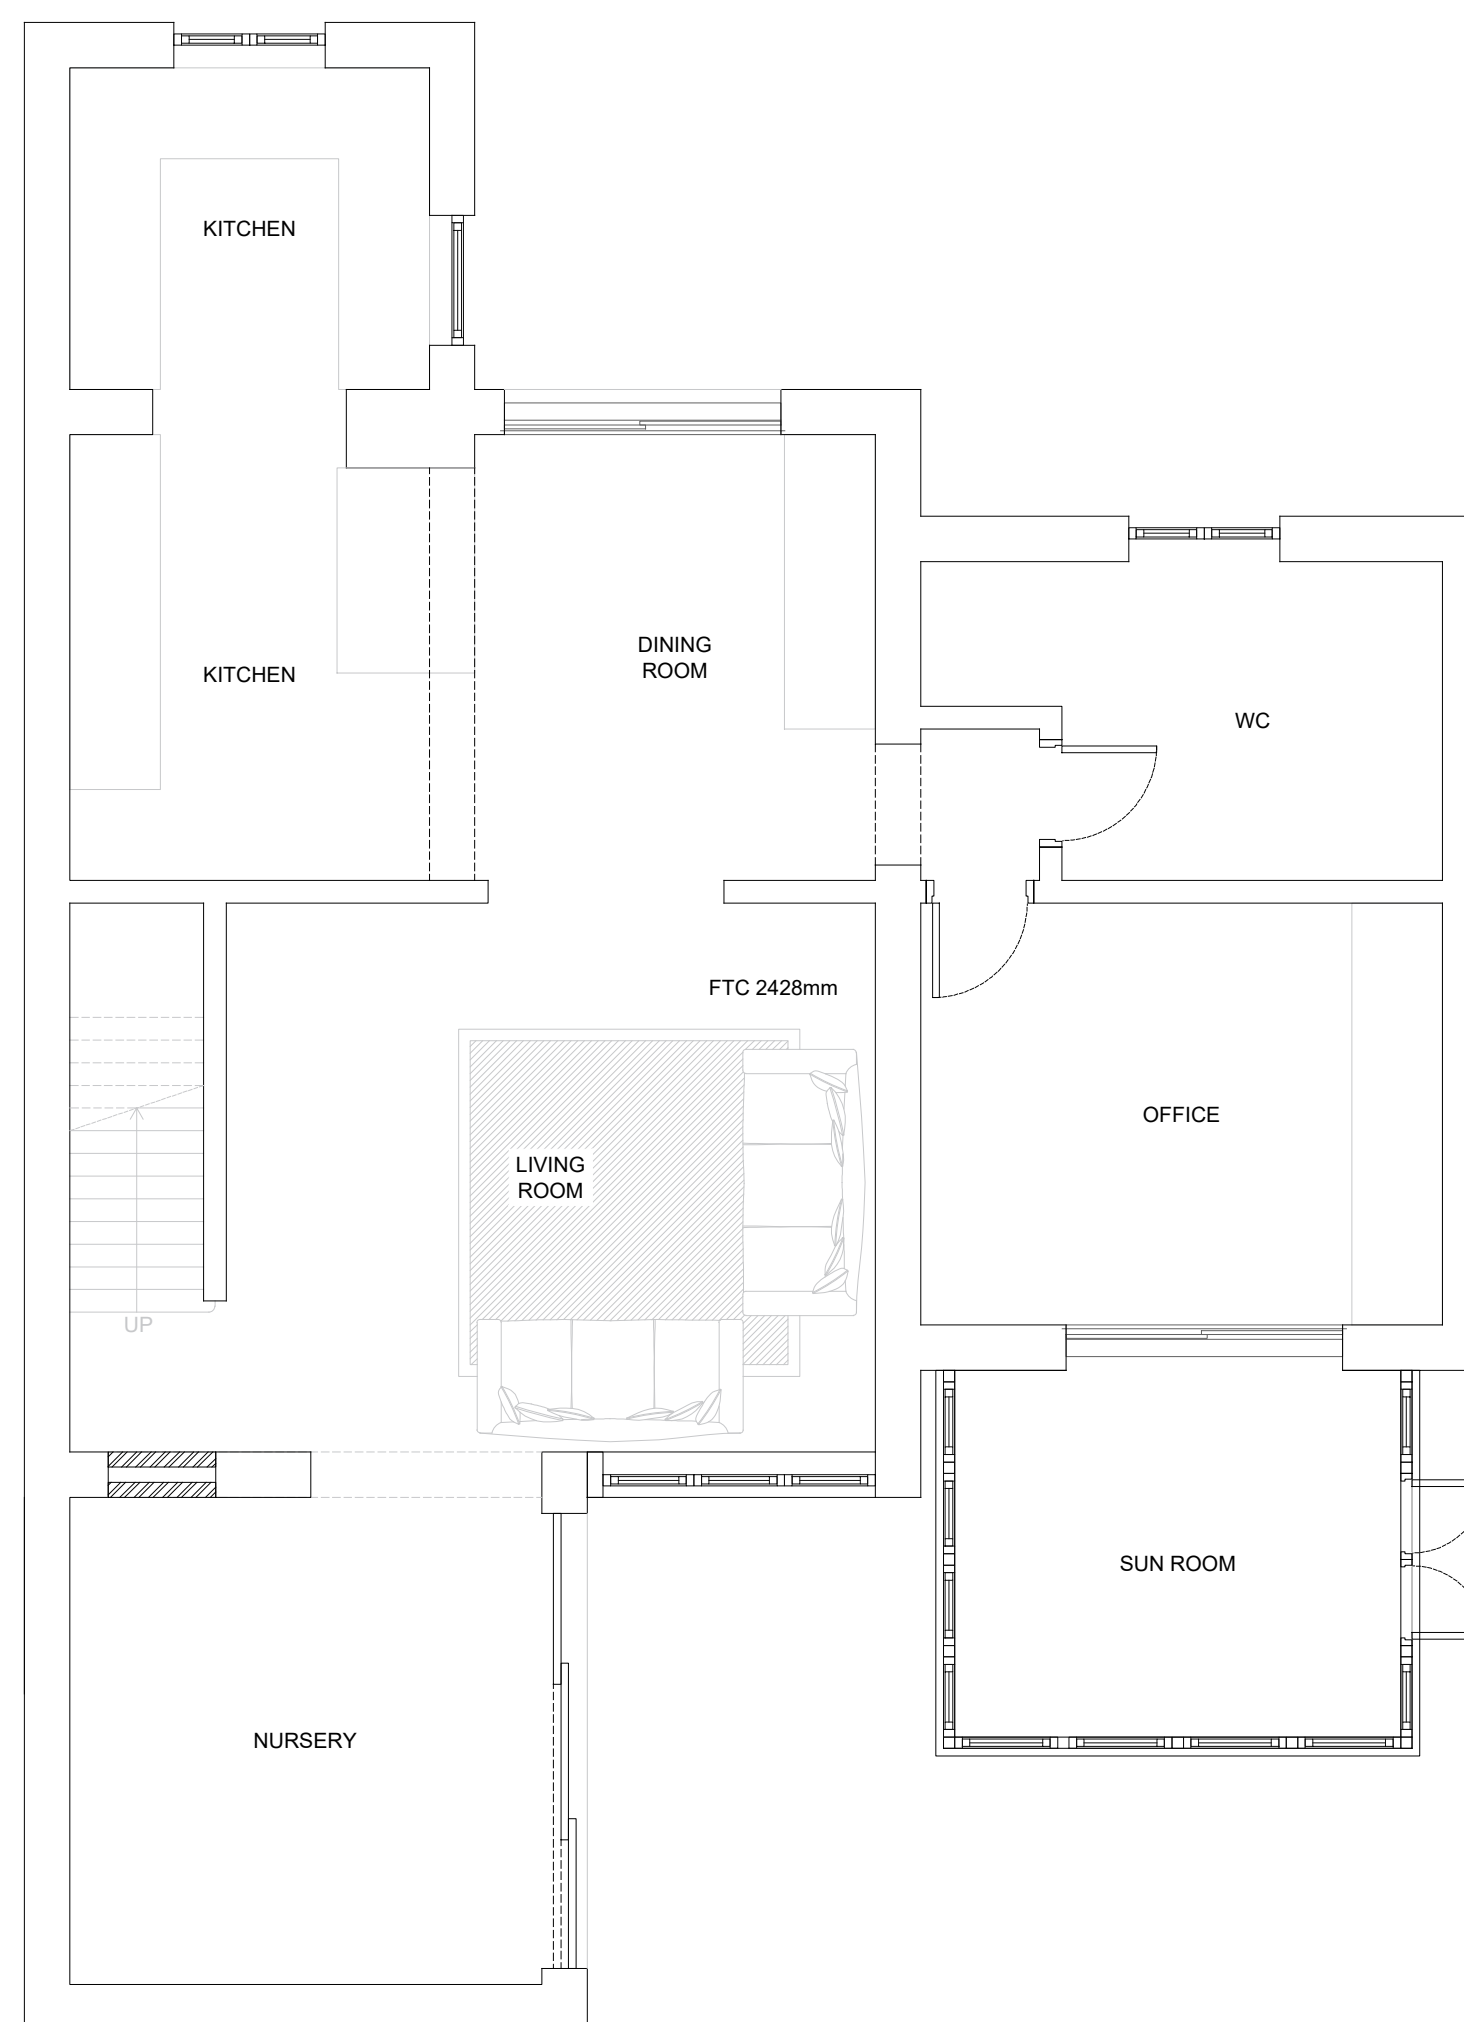

Proposed Ground Floor Plan
Scale 1:50