




 


PROPOSED RH SIDE ELEVATION TO BOUDARY

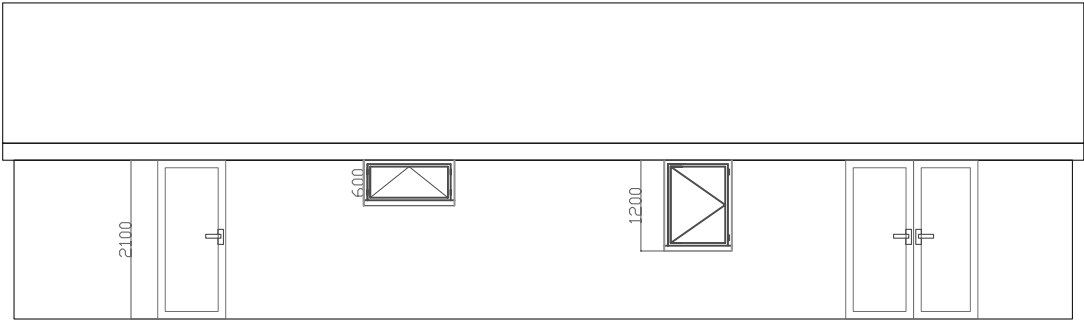


PROPOSED LH SIDE ELEVATION TO GARDEN

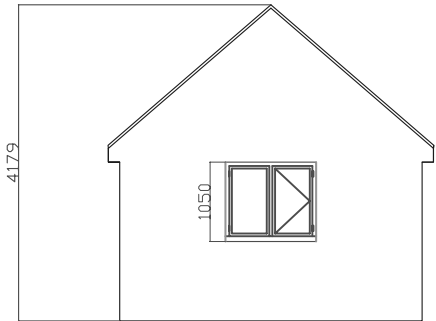

PROPOSED FRONT ELEVATION

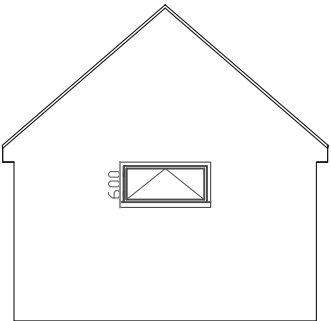

PROPOSED REAR ELEVATION TO GARDEN

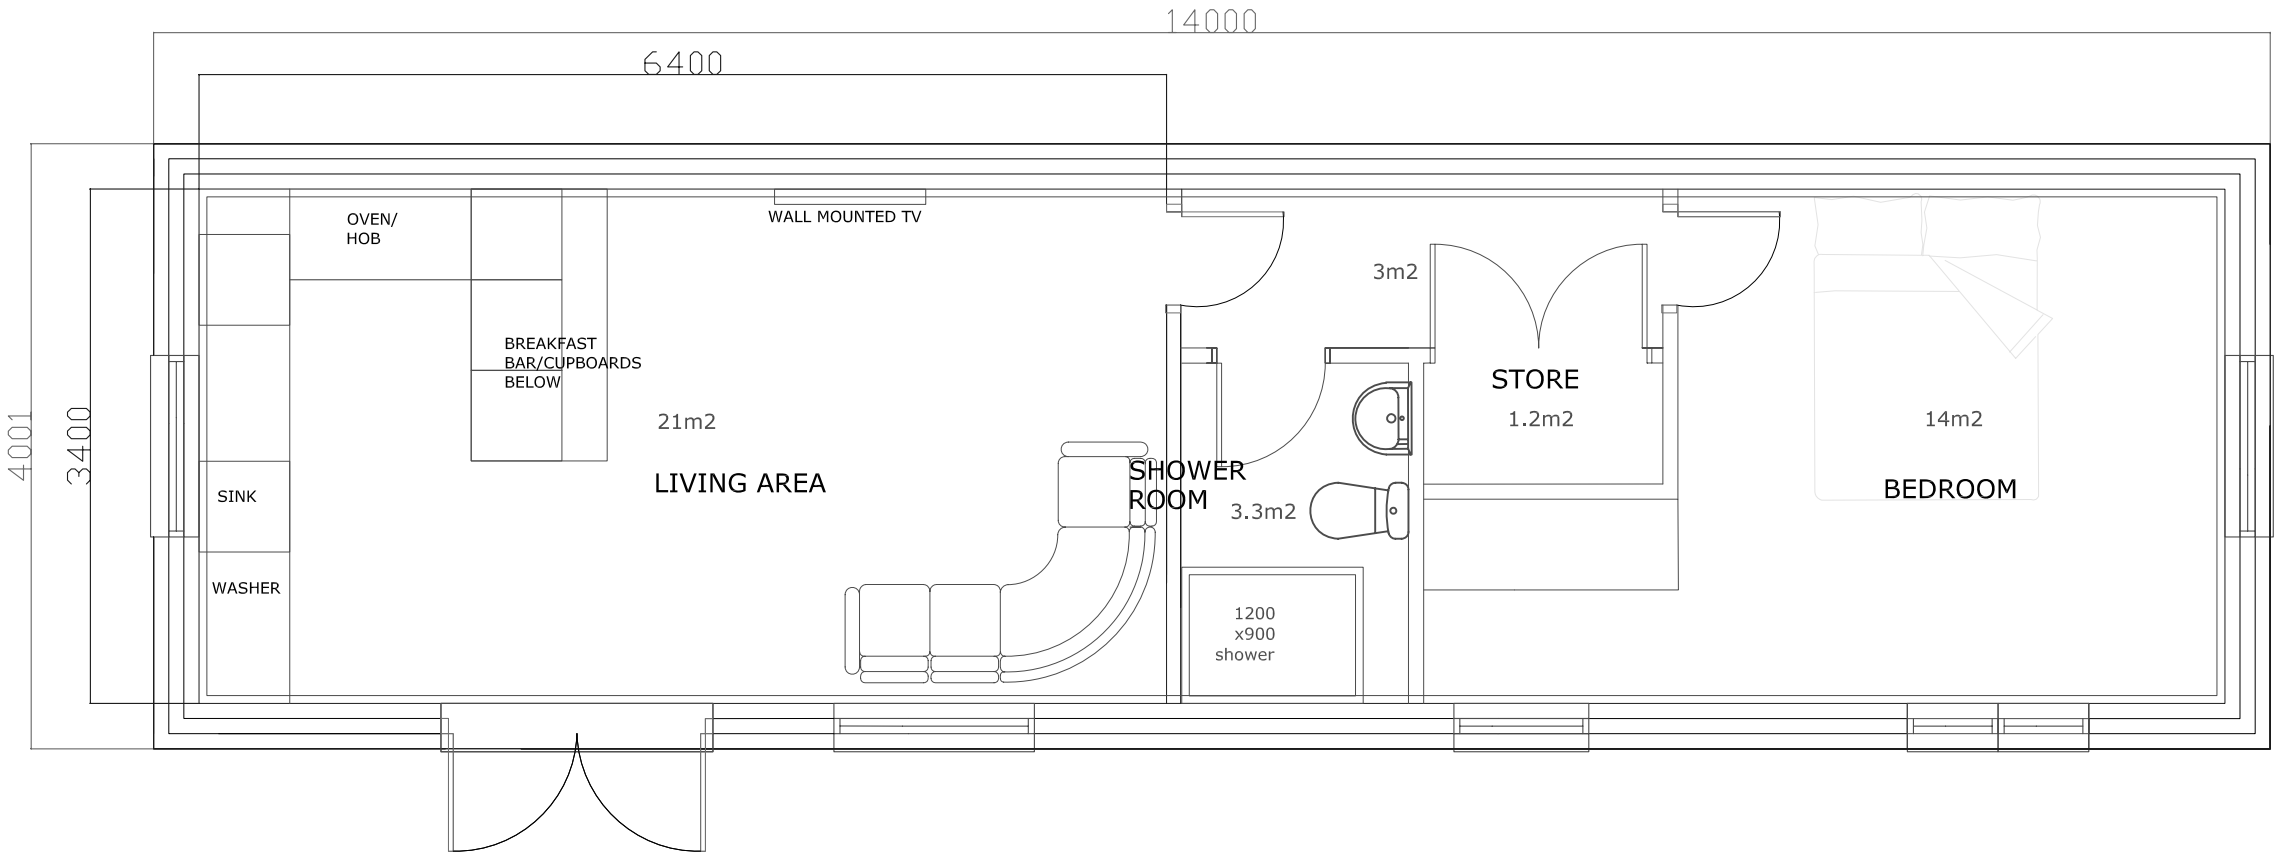

PROPOSED GROUND FLOOR PLAN

PROPOSED MATERIALS

WHITE RENDER AS PER ORIGINAL GARAGE

SLATES FOR ROOF

UPVC WINDOWS AND DOORS TO MATCH THE EXISTING DWELLING

REV A - KITCHEN AND BEDROOM LAYOUT MOVED/FLIPPED, PATIO DOORS REPLACED WITH WINDOW TO BEDROOM, ADDITIONAL VELUX ADDED TO LOUNGE AND HIGH WINDOW 20.08.2022
REV B - VELUX POSITION AMENDED 24.08.2022
REV C - ROOM SIZES SHOWN TO FIT DESIGN GUIDES - 29.01.2023

SITE	
34 MORTIMER ROAD, CUBLEY	
CLIENT	
MR S RICHARDSON	
DRAWING TITLE	
PROPOSED PLANS & ELEVATIONS FOR ANNEX	
DRAWING NO.	SCALE
50.03	1: ⁵⁰ / ₁ :100 @A3
DATE	REVISION
03/04/2021	B