



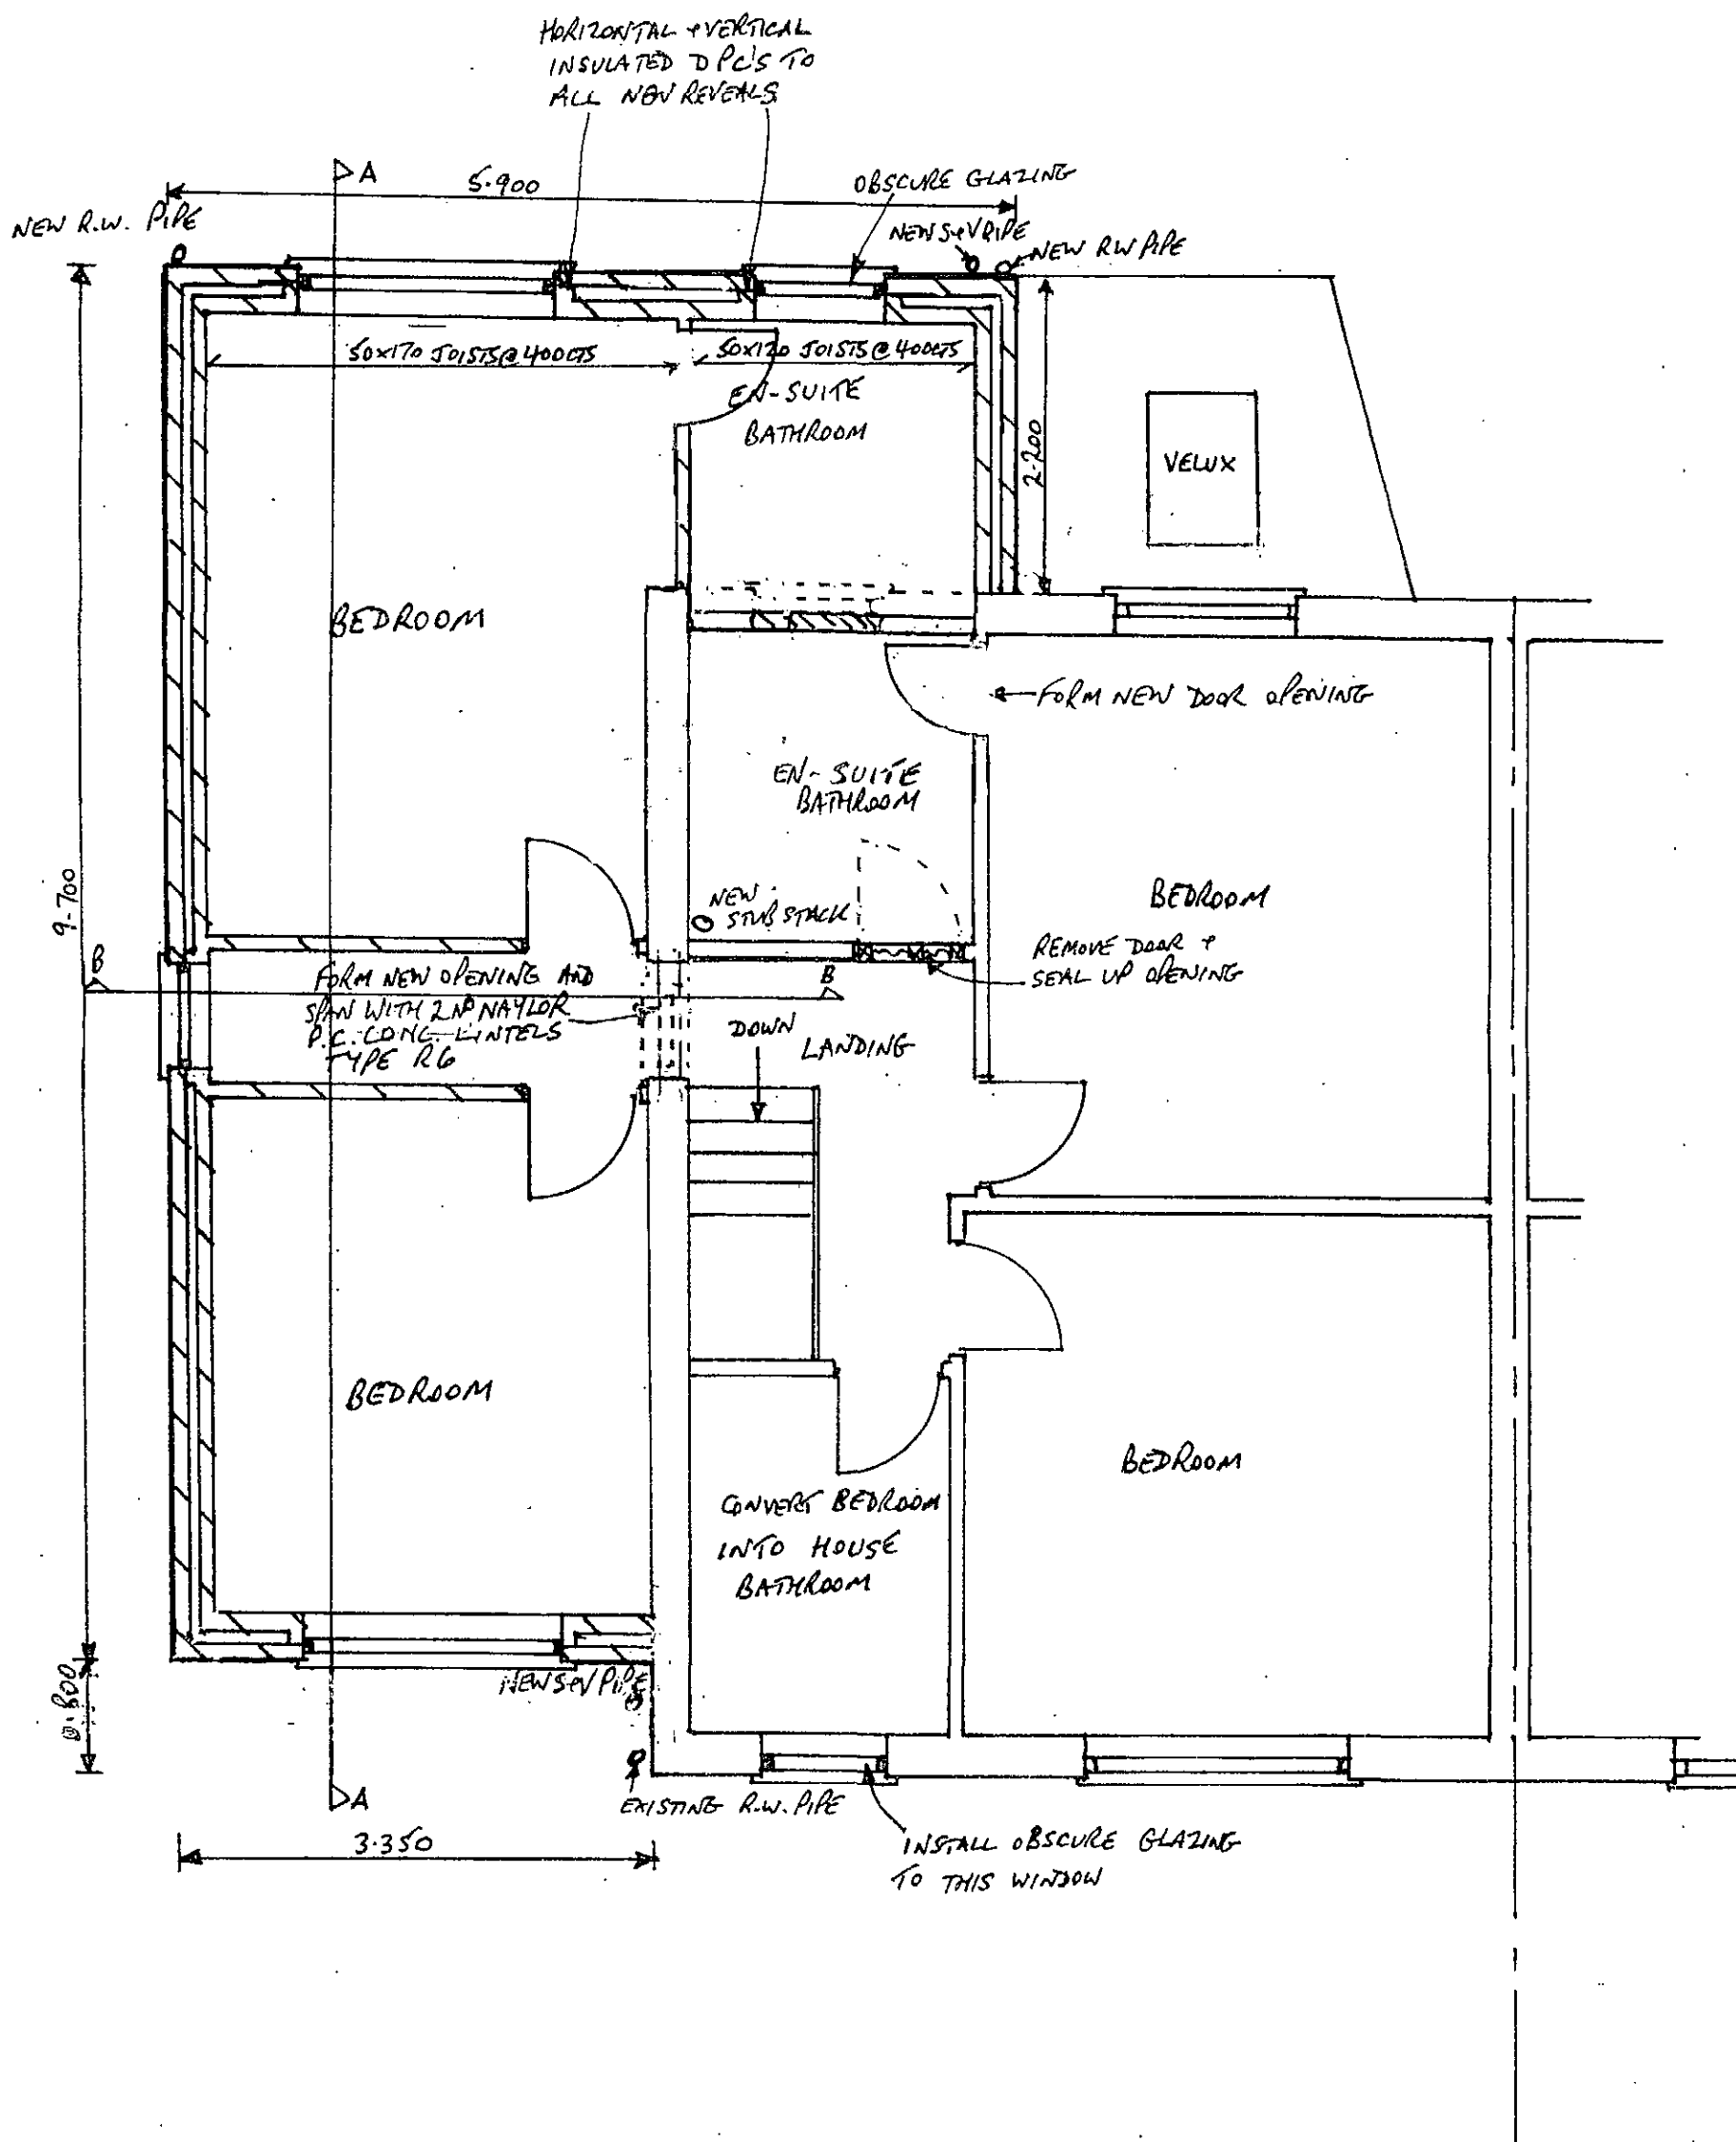

D. JACKSON 11, DUNSTAN CLOSE, OSSETT, WEST YORKS. WF5 0NA.	Client MR. L. WATSON + MISS N. MAKINGS 59, WEETSHAW CLOSE, SHAFTON, BARNESLEY Job Title PROPOSED TWO STOREY SIDE + REAR EXTENSION, SINGLE STOREY REAR EXTENSION WITH TIMBER DECKING TO REAR.	Scale 1:50	Drawing Title FIRST FLOOR PLAN	
		Drawn by D.J.	Drg No. 13/07/402	Rev
		Date MAY '13		




FRONT ELEVATION.
(SOUTH)

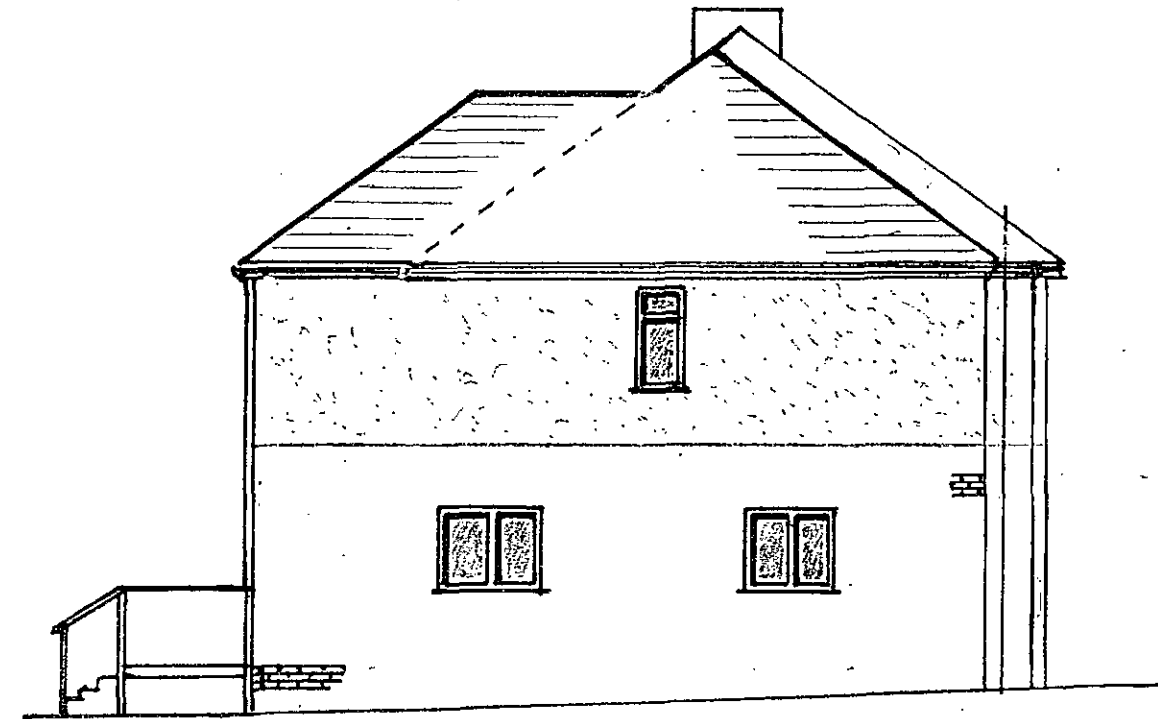

SIDE ELEVATION.
(WEST)



REAR ELEVATION.
(NORTH)

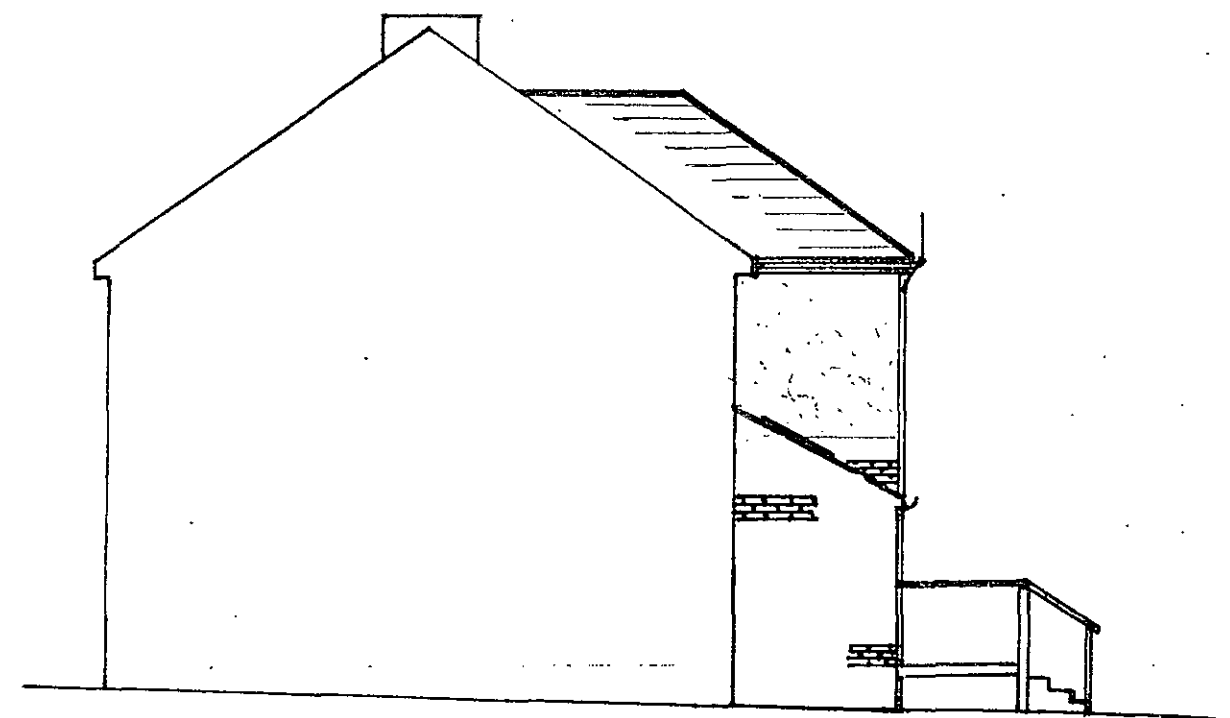

SIDE ELEVATION.
(EAST)

D. JACKSON
11, DUNSTAN CLOSE,
OSSETT,
WEST YORKS. WF5 0NA.

NOTES:

All dimensions must be checked on-site and
not scaled from this drawing.

Client **MR L. WATSON & MISS N. MAKINGS**
59, WEETSHAW CLOSE, SHAFTON, BARNSLEY
Job Title **PROPOSED TWO STOREY SIDE & REAR EXTENSION,
SINGLE STOREY REAR EXTENSION WITH TIMBER
DECKING TO REAR.**

Scale

1:100

Drawn by **D.J.**

Date **MAY '13**


Drawing Title

ELEVATIONS


Drg No.

13/07/403

Rev

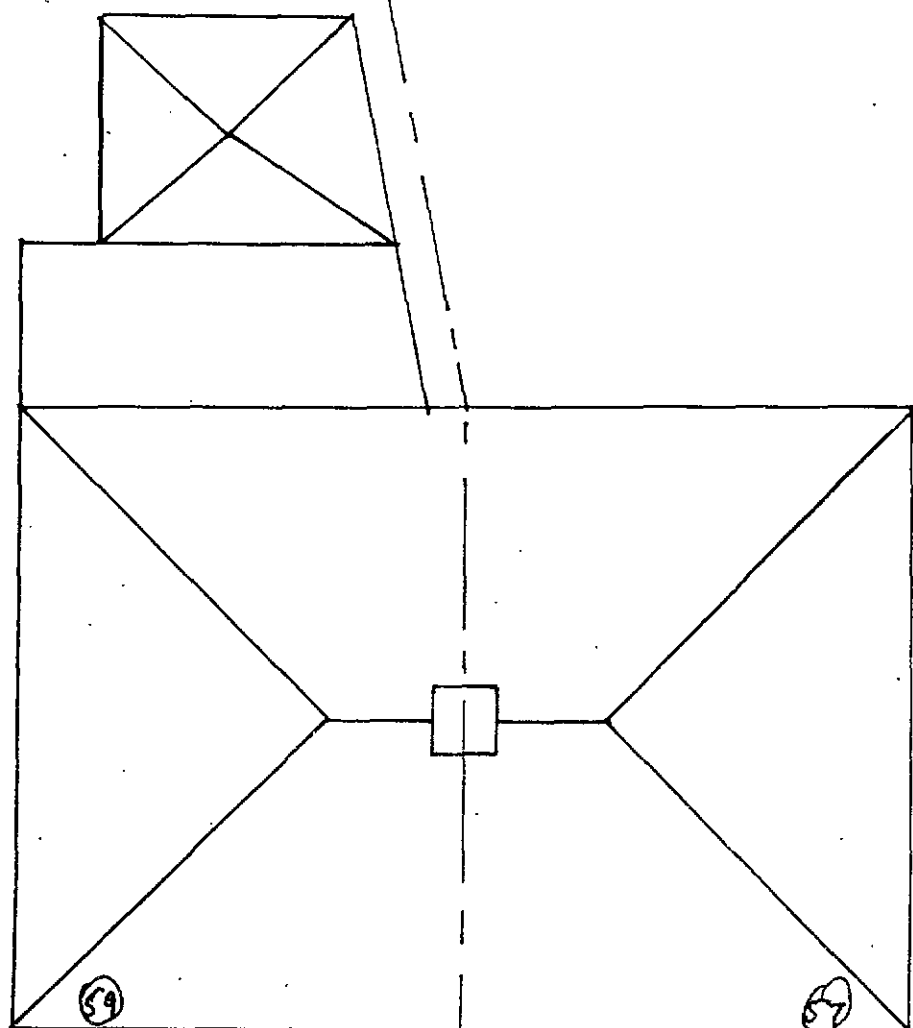

EXISTING ROOF PLAN

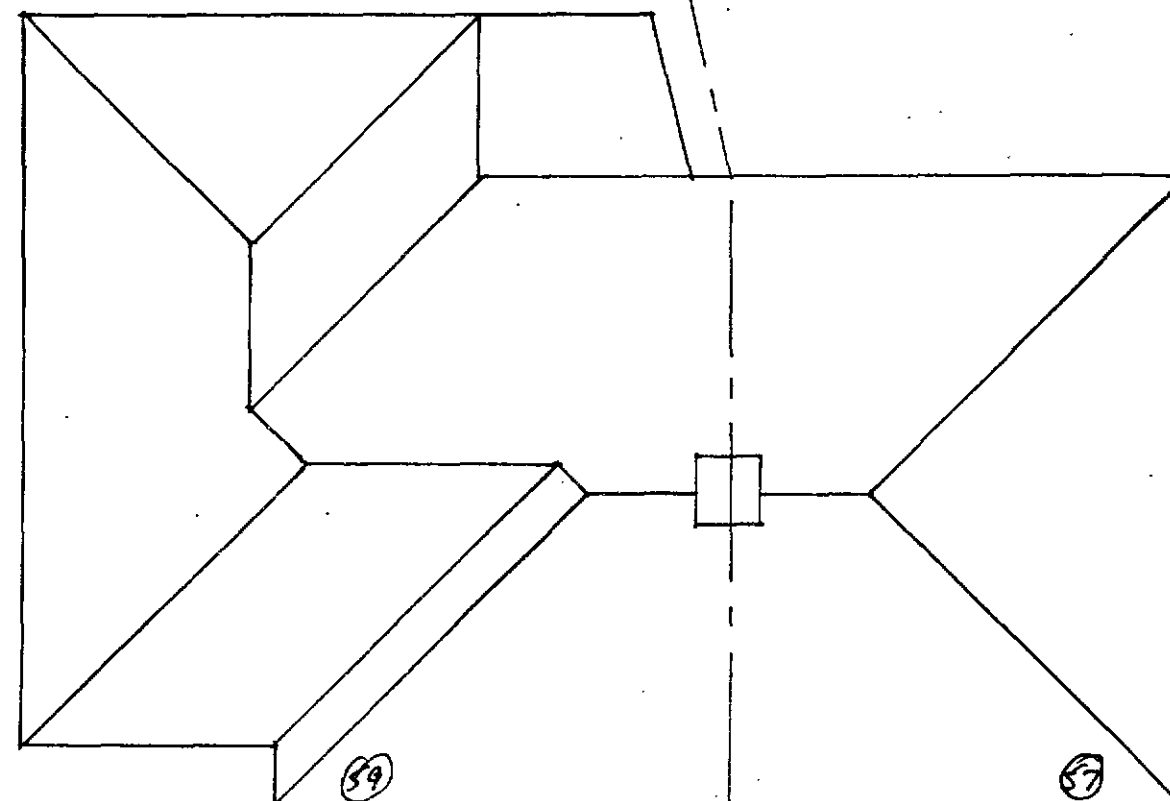

PROPOSED ROOF PLAN

D. JACKSON SITE SERVICES LTD.
11, DUNSTAN CLOSE,
OSSETT,
WEST YORKS. WF5 0NA.

NOTES:

All dimensions must be checked on site and
not scaled from this drawing.

Client MR L. WATSON + MISS N. MAKINGS
59, WEETSHAW CLOSE, SHAPTON, BARNSELY

Job Title PROPOSED TWO STOREY SIDE+REAR EXTENSION
SINGLE STOREY REAR EXTENSION WITH TIMBER
DECKING TO REAR.

Scale

1:100


Drawn by D.J.

Date JULY '13

Drawing Title
EXISTING AND PROPOSED
ROOF PLANS

Drg No.
13/07/404

Rev

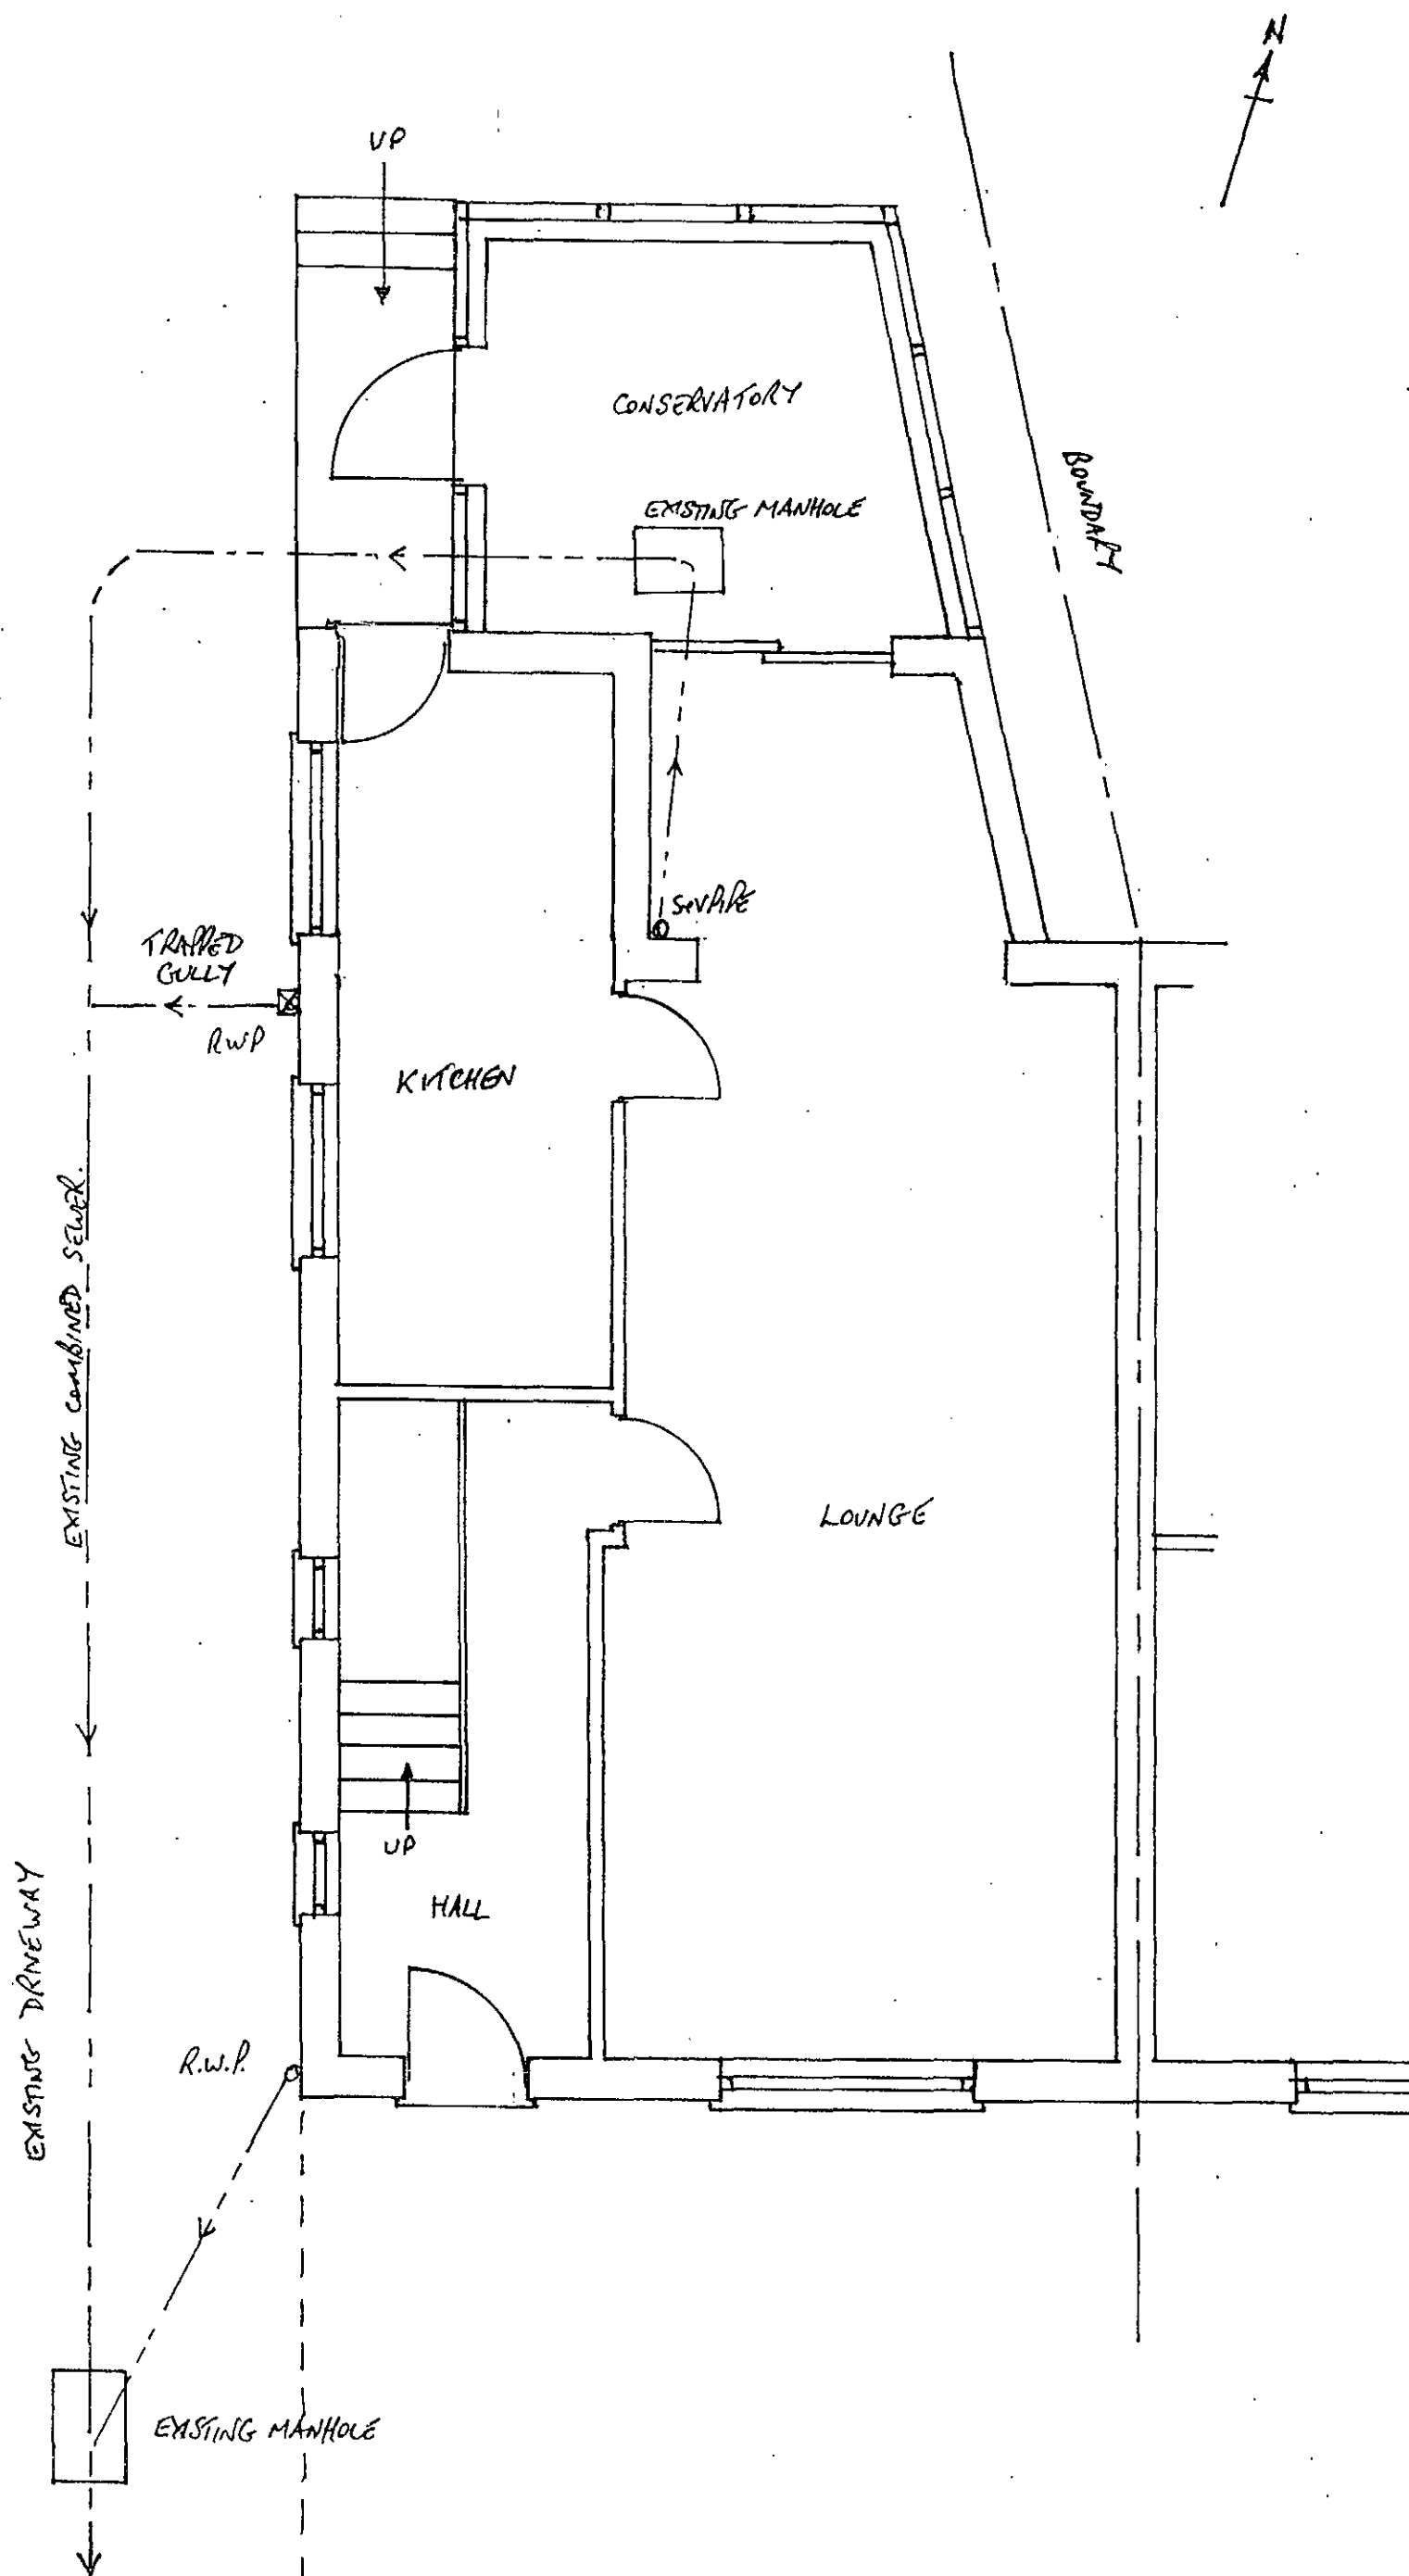


D. JACKSON
11, DUNSTAN CLOSE,
OSSETT,
WEST YORKS. WF5 0NA.

Client MR L. WATSON & MISS N. MAKINGS
59, WEETSHAW CLOSE, SHAPTON, BARNESLEY
Job Title PROPOSED TWO STOREY SIDE & REAR EXTENSION
SINGLE STOREY REAR EXTENSION WITH TIMBER
DECKING TO REAR.

Scale 1/50
Drawn by D.J.
Date MAY '13

Drawing Title
EXISTING GROUND FLOOR PLAN
Drg No. 13/07/401 EX
Rev

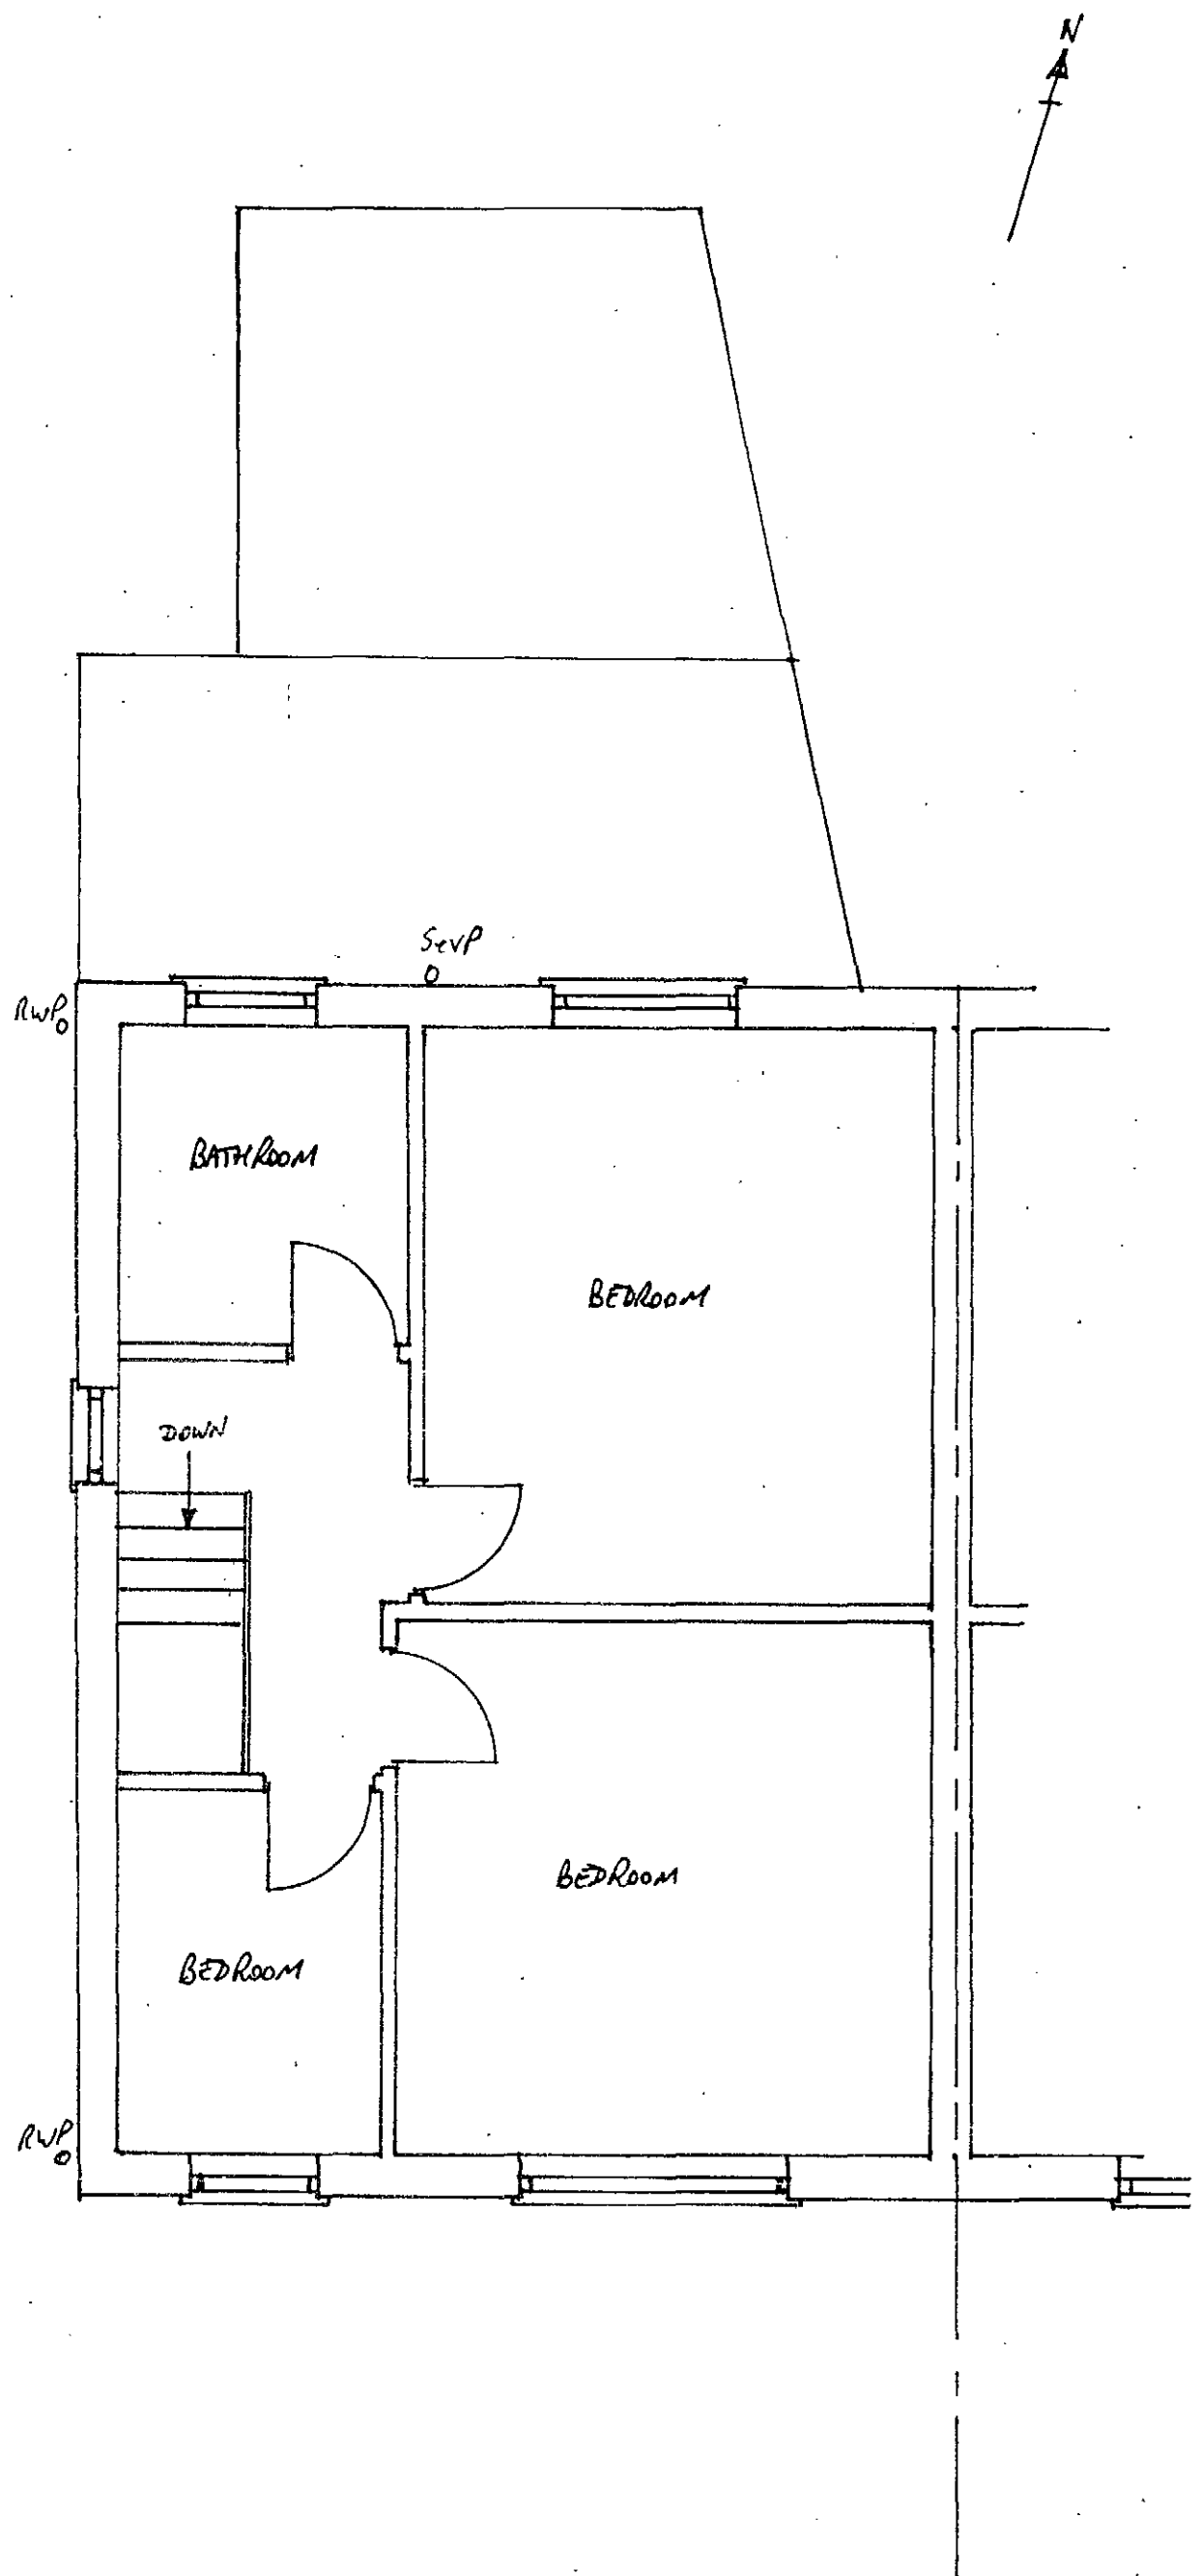

D. JACKSON
 11, DUNSTAN CLOSE,
 OSSETT,
 WEST YORKS. WF5 0NA.


Client **MR. L. WATSON & MISS N. MAKINGS**
 59, WEETSHAW CLOSE, SHAFTON, BARNLEY
 Job Title **PROPOSED TWO STOREY SIDE & REAR EXTENSION**
SINGLE STOREY REAR EXTENSION WITH TIMBER
DECKING TO REAR.

Scale **1:50**
 Drawn by **D.J.**
 Date **MAY '13**


Drawing Title **EXISTING FIRST FLOOR PLAN**
 Drg No. **13/07/402 EX**
 Rev




FRONT ELEVATION.
(SOUTH)

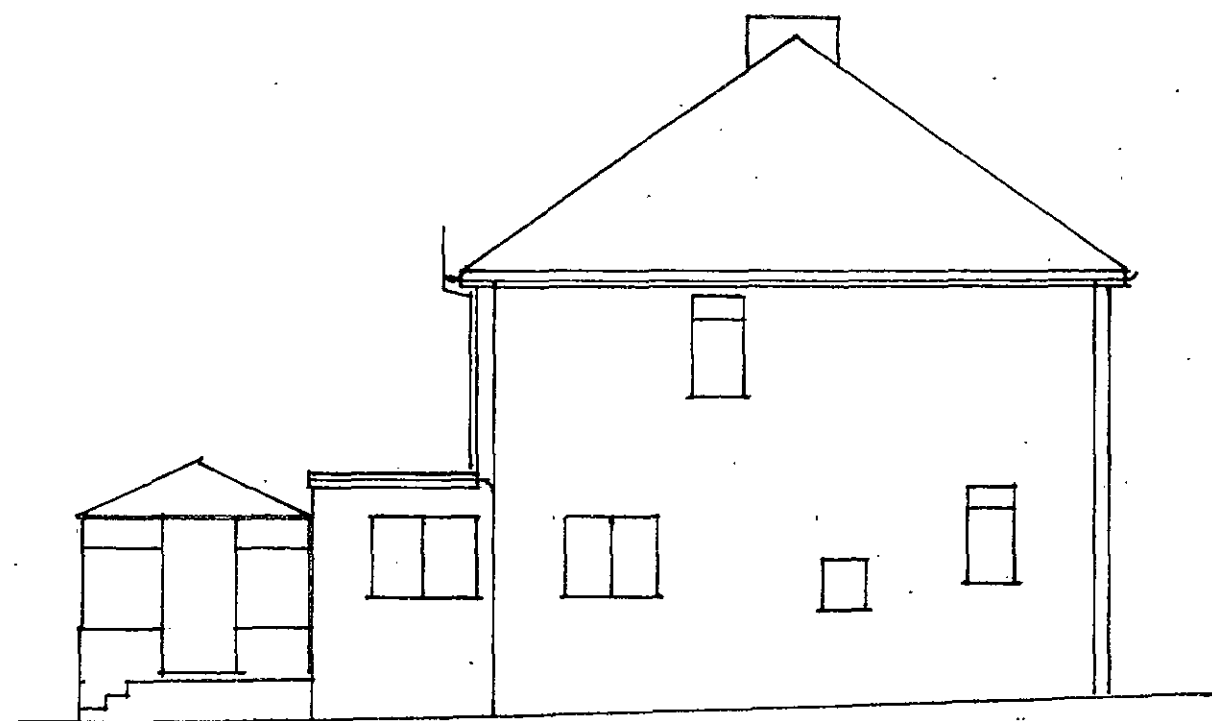

SIDE ELEVATION.
(WEST)

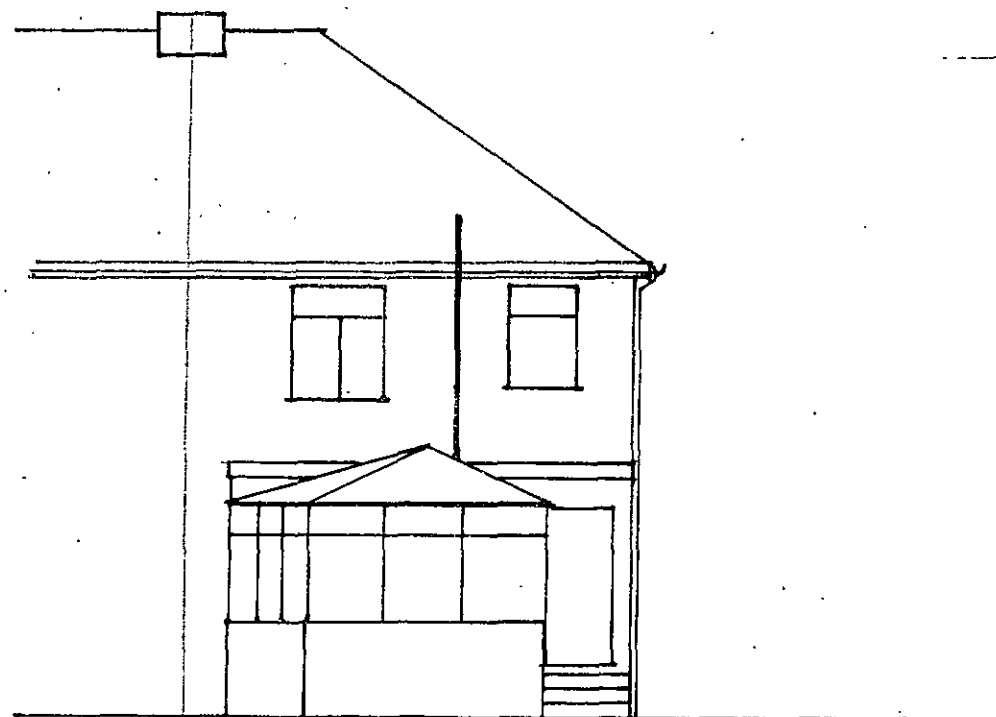

REAR ELEVATION.
(NORTH)

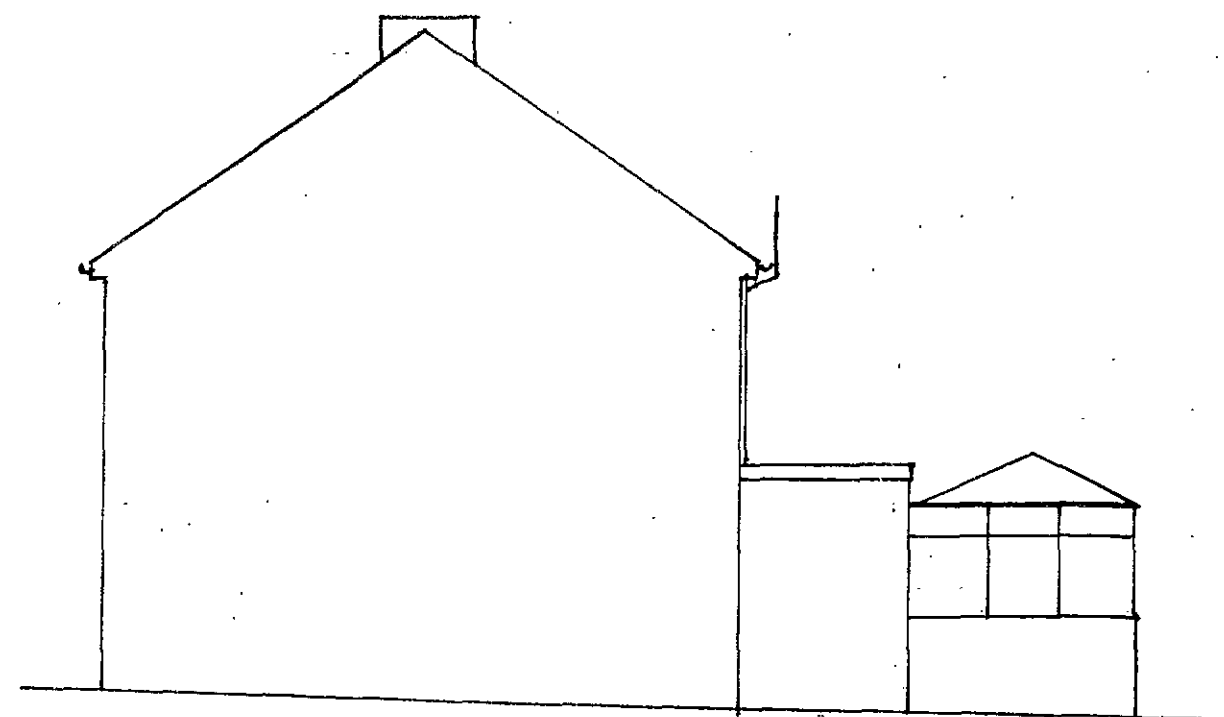

SIDE ELEVATION.
(EAST)

<u>D. JACKSON</u> <u>11, DUNSTAN CLOSE,</u> <u>OSSETT,</u> <u>WEST YORKS. WF5 0NA.</u>	NOTES: All dimensions must be checked on site and not scaled from this drawing.	Client <u>MR L. WATSON + MISS N. MAKINGS</u> <u>59, WEETSHAW CLOSE, SHAFTON, BARNSLEY</u> Job Title <u>PROPOSED TWO STOREY SIDE + REAR EXTENSION,</u> <u>SINGLE STOREY REAR EXTENSION WITH TIMBER</u> <u>DECKING TO REAR.</u>	Scale <u>1:100</u> Drawn by <u>D.J.</u> Date <u>MAY 13</u>	Drawing Title <u>EXISTING ELEVATIONS</u> Drg No. <u>13/07/403EX.</u> Rev
---	---	---	---	---