

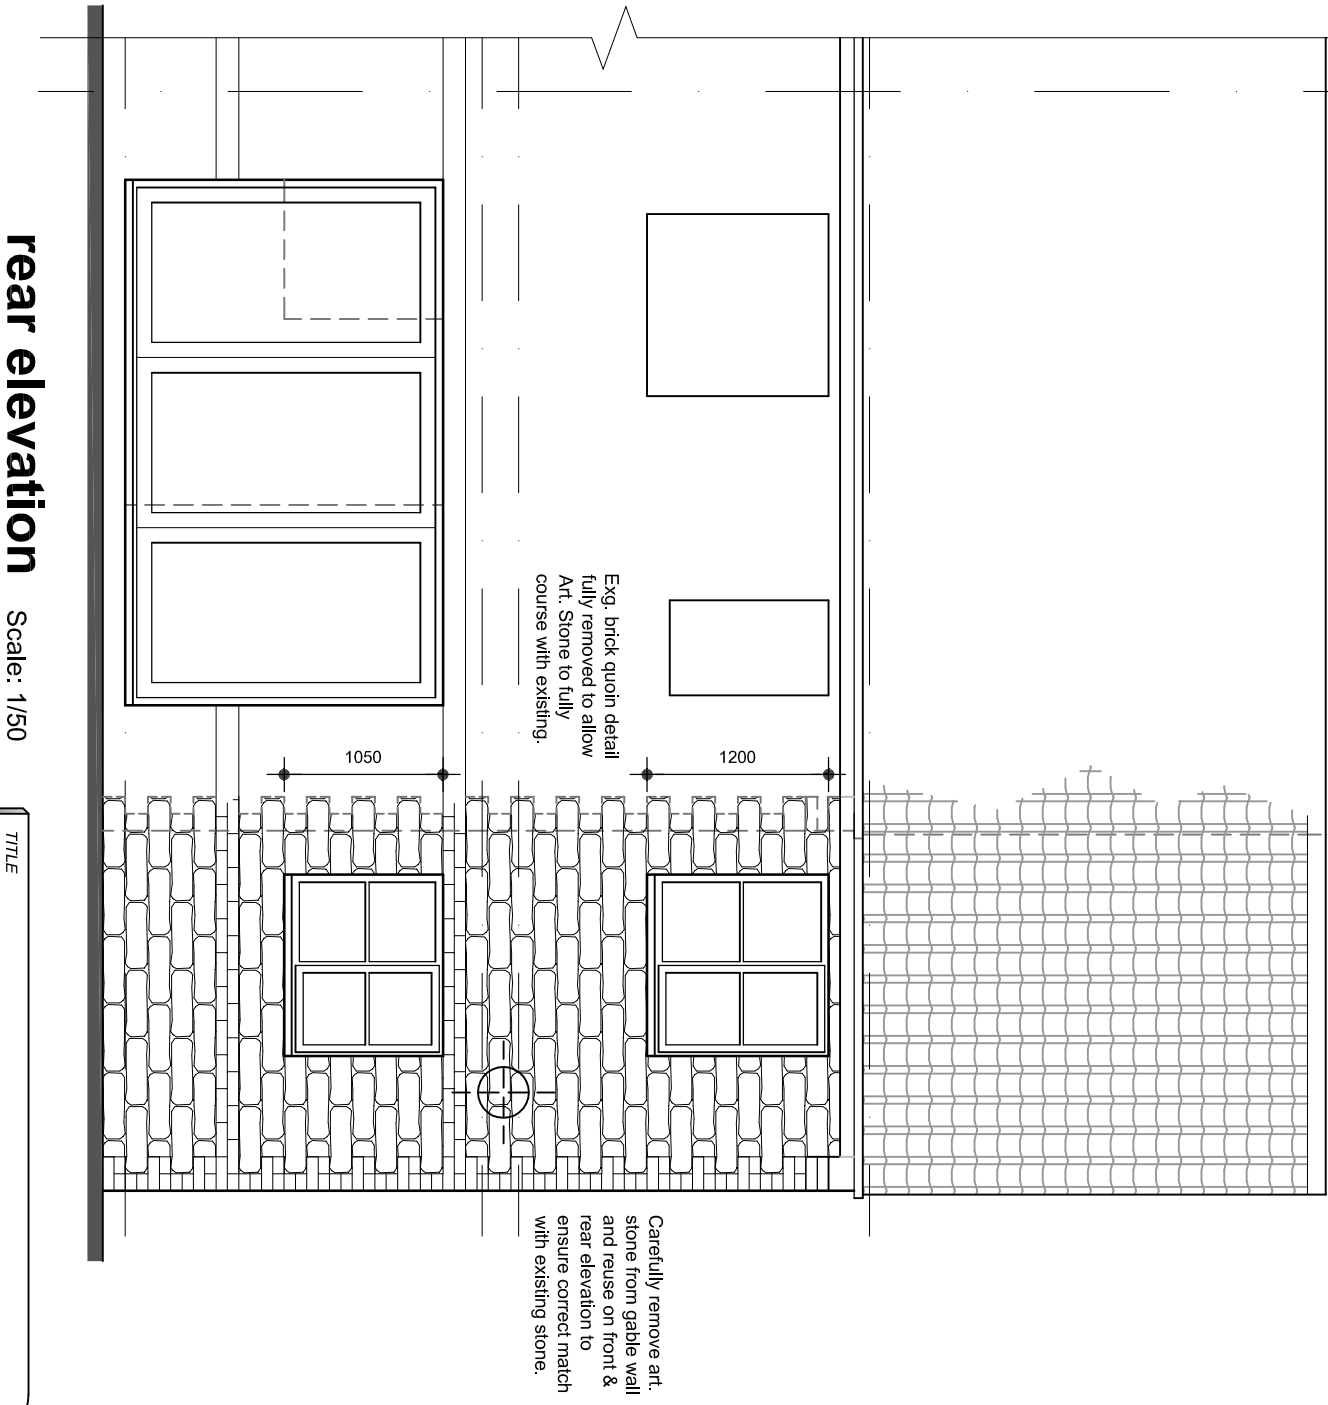
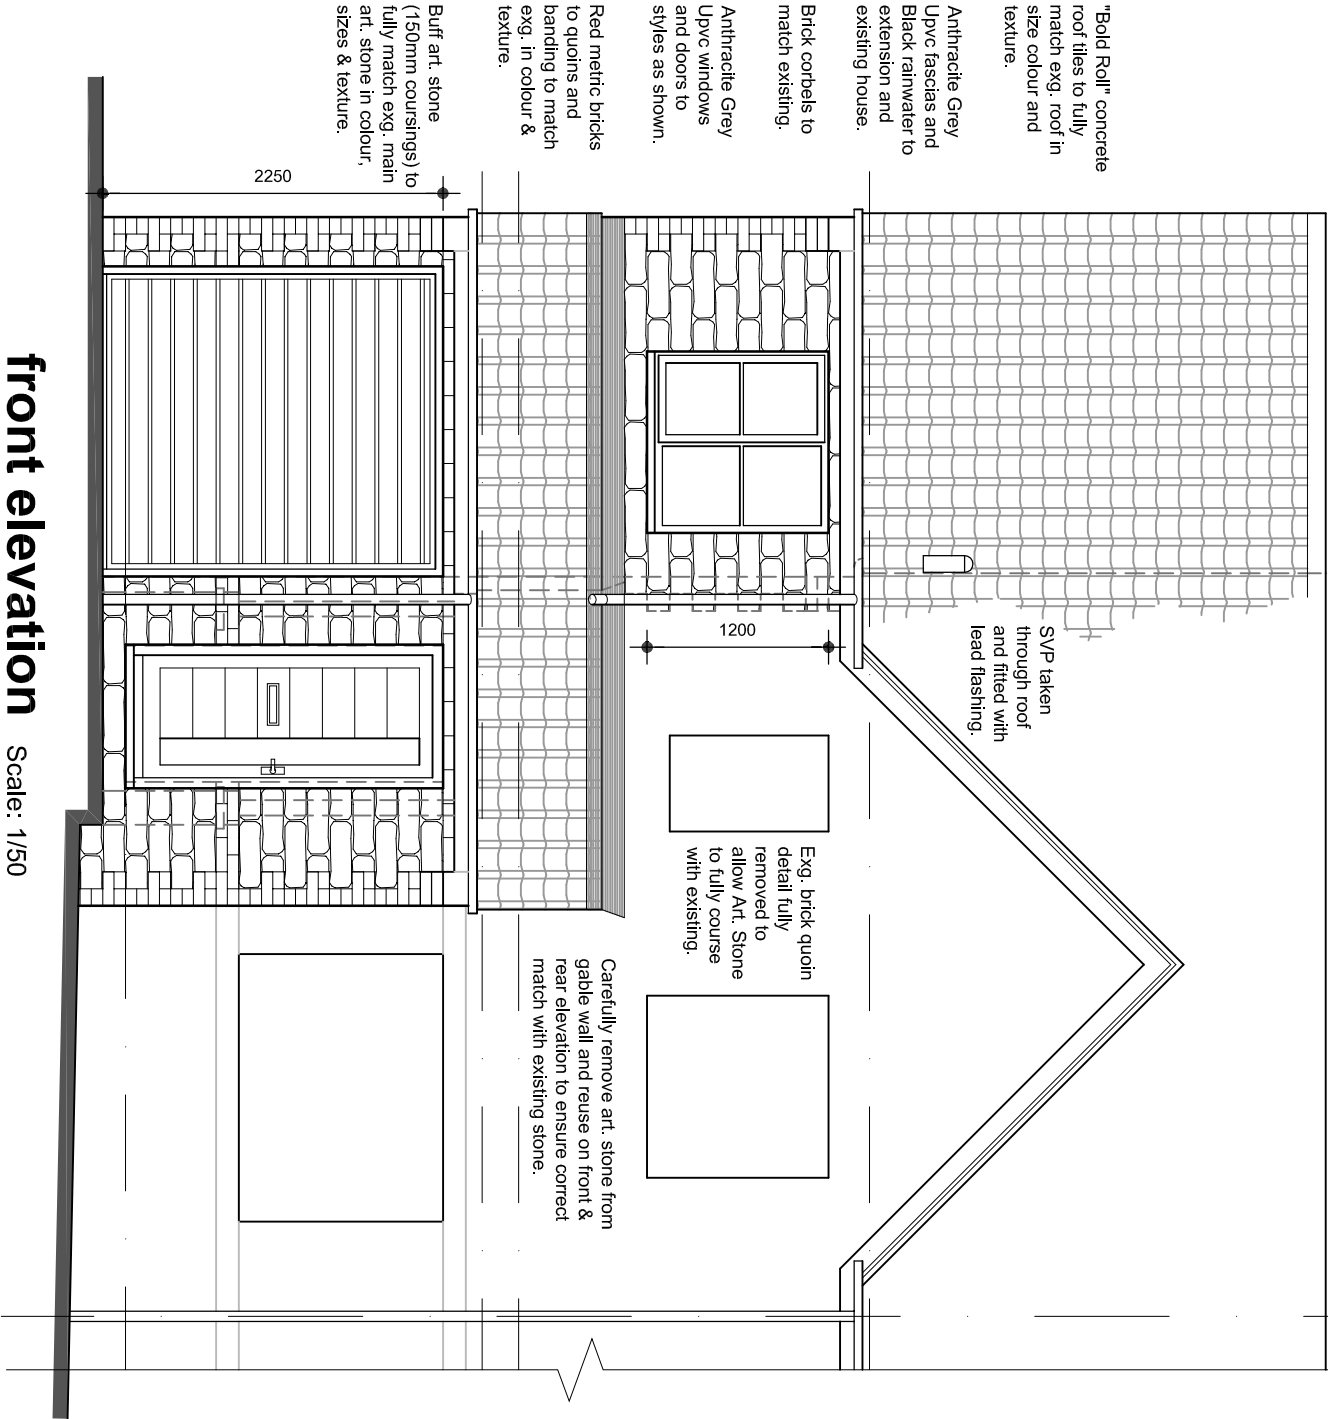


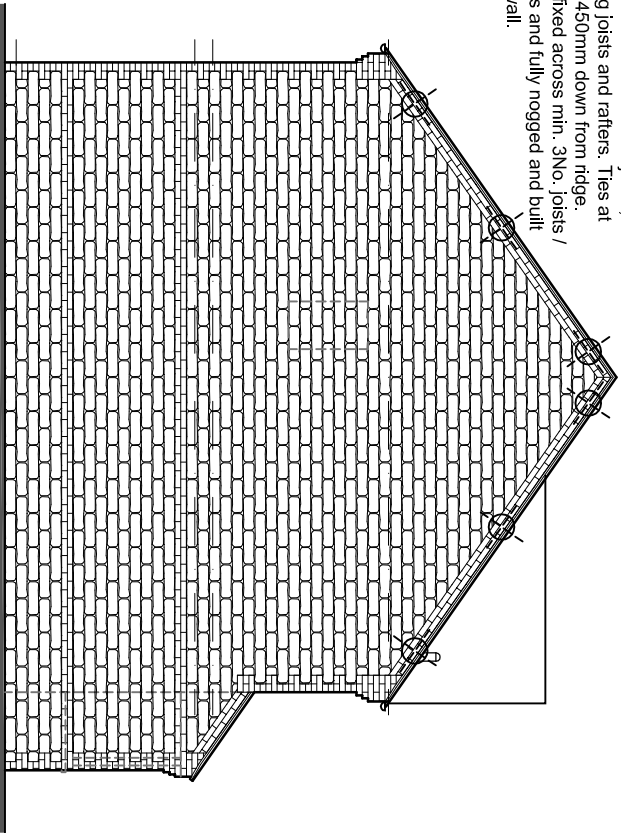

rear elevation Scale: 1/50

front elevation Scale: 1/50

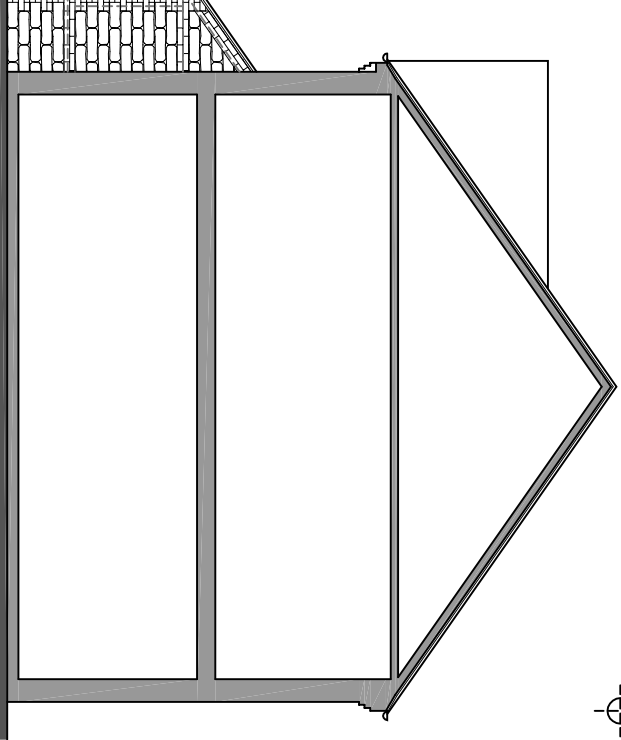

side elevation Scale: 1/100

side elevation Scale: 1/100

PROPOSED ELEVATIONS

PROJECT
PROPOSED EXTENSION
AT
21 FOUR LANDS CLOSE
BARUGH GREEN
BARNSELEY
S75 1QD

FOR
MR & MRS JOHNSON
SCALE (A3)
1/50 + 1/100

DATE
MAY 2015

DRAWN
TTB

PROJECT NO	DRAWING NO	REVISION
413	03	B

Barber Design Limited
21 Mountbatten Drive
Burncross
Sheffield
S35 1WF
Tel: (0114) 2460608
Mob: 0776 70722109
Email: todd@barberdesignltd.co.uk

Rev. B	By. TTB	07/01/2019
Client's name & job No. amended to new home owner. Front elevation amended to form porch. Internal alterations & Bi-fold doors added.		
Rev. A	By. TTB	01/02/2017
Building Regulations / construction notes added.		

REVISION:

© COPYRIGHT EXISTS ON THE DESIGNS AND INFORMATION SHOWN ON THIS DRAWING
All dimensions to be verified on site prior to commencing any work DO NOT SCALE FROM DRAWING