

do not scale

if in doubt ask

notes:

This drawing is the copyright of Paul Newbould and must not be reproduced without consent in whole or in part thereof.

All dimensions must be checked on site prior to commencement of works and any discrepancy to be reported immediately.


Finishes Specification:

External Walls:- Brickwork to match adjacent care home
- Cream render to West courtyard elevation

Roof:- Marley Eternit 'Ludlow Major' interlocking tiles

Rainwater Goods:- Square section white upvc

.Proposed West Elevation.

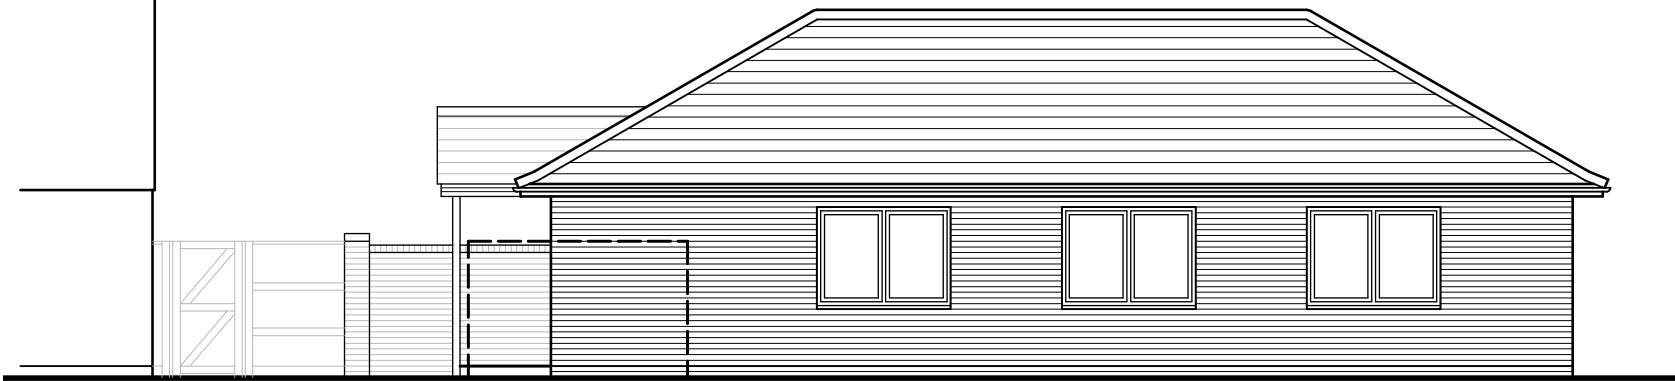

.Proposed South Elevation.



.Proposed East Elevation.



.Proposed North Elevation.

no: date: by: revision:

project:

Proposed Ancillary Unit
Havenfield Lodge
Highfield Road
Darfield
Barnsley S72 8NJ

drawing title:

Proposed Elevations

client:

Sun Healthcare Limited

date:

11/09

drawn:

TMB

sheet:


scale@A3:

1:100

drawing no:

1315A-04

revision:

 

Scale 1:100

Paul Newbould
Planning & Building Design Services
78 Kings Ave., Holland on Sea, Clacton on Sea, Essex, CO15 5EP.
01255-814505, Fax: 01255-815482 E-Mail: enquiries@paulnewbould.co.uk
www.paulnewbould.co.uk Quality Design Group - CDM Co-Ordinator Svcs.