



Drawing No.	Rev No.
MKH001 -008	

DO NOT SCALE: Contractor to check all dimensions and report any omissions or errors

NOTES

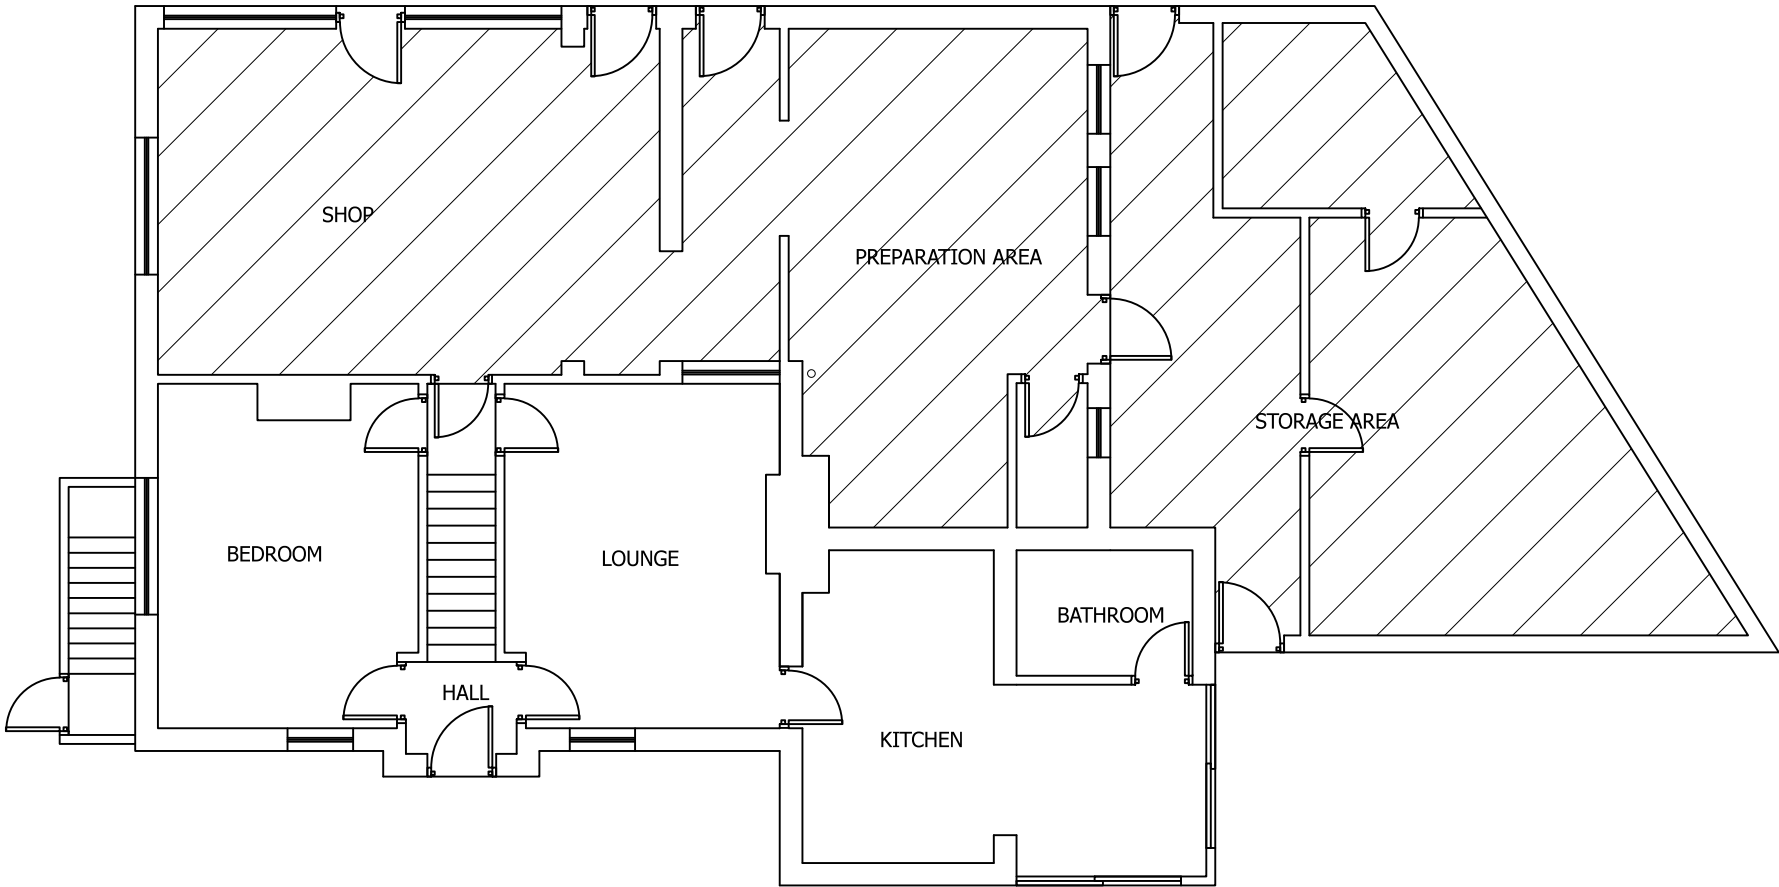

EXISTING GROUND FLOOR PLAN
SCALE 1:100 AT A3

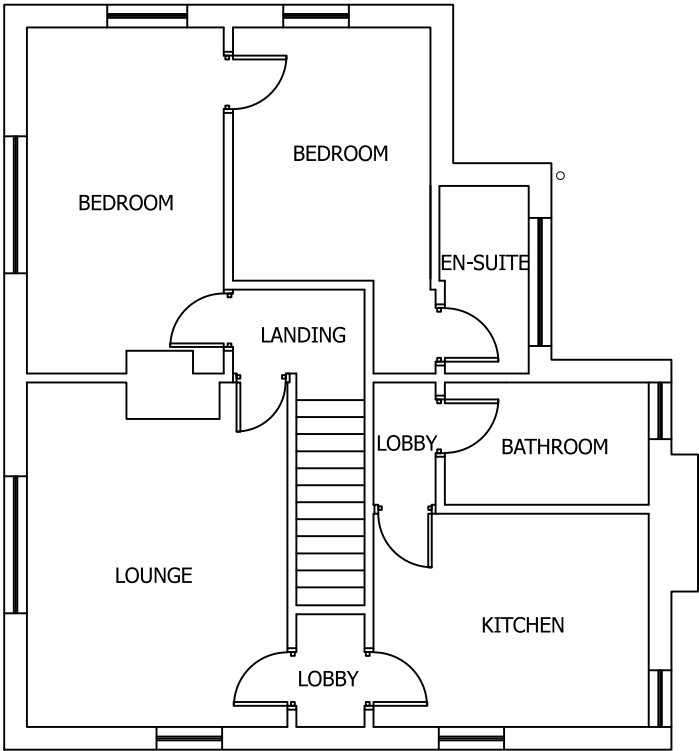

EXISTING FIRST FLOOR PLAN
SCALE 1:100 AT A3

Rev	Description	By	Chk	App	Date
-----	-------------	----	-----	-----	------

JRB DESIGNS Ltd
1 Saville Road
Cudworth
Barnsley
S72 8LT
Tel: 01226 383542
Fax: 01226 380078
Mob: 07970 541192
Email: john@jrbdesigns.co.uk

This drawing is copyright. © jrbdesigns Ltd.

Client
MR K HUMDAL

Drawing Title
EXISTING PLANS

Address
**SCORAHS 217 WAKEFIELD ROAD
SMITHIES
BARNSELEY
S71 1XG**

Project Title:
**CONVERSION INTO 2 SELF
CONTANED APARTMENTS**

Purpose of Issue:
PLANNING

Drawing Status
FIRST ISSUE

Scale at A3 AS SHOWN	Drawn By JRB	Date 11/02/2022
Checked By	Date 11/02/2022	Approved By Date 11/02/2022
Project No. MKH001	Drawing No. 008	Revision -

APPROVAL ☒ INFORMATION ☐ TENDER ☐ CONTRACT ☐ CONSTRUCTION ☐