


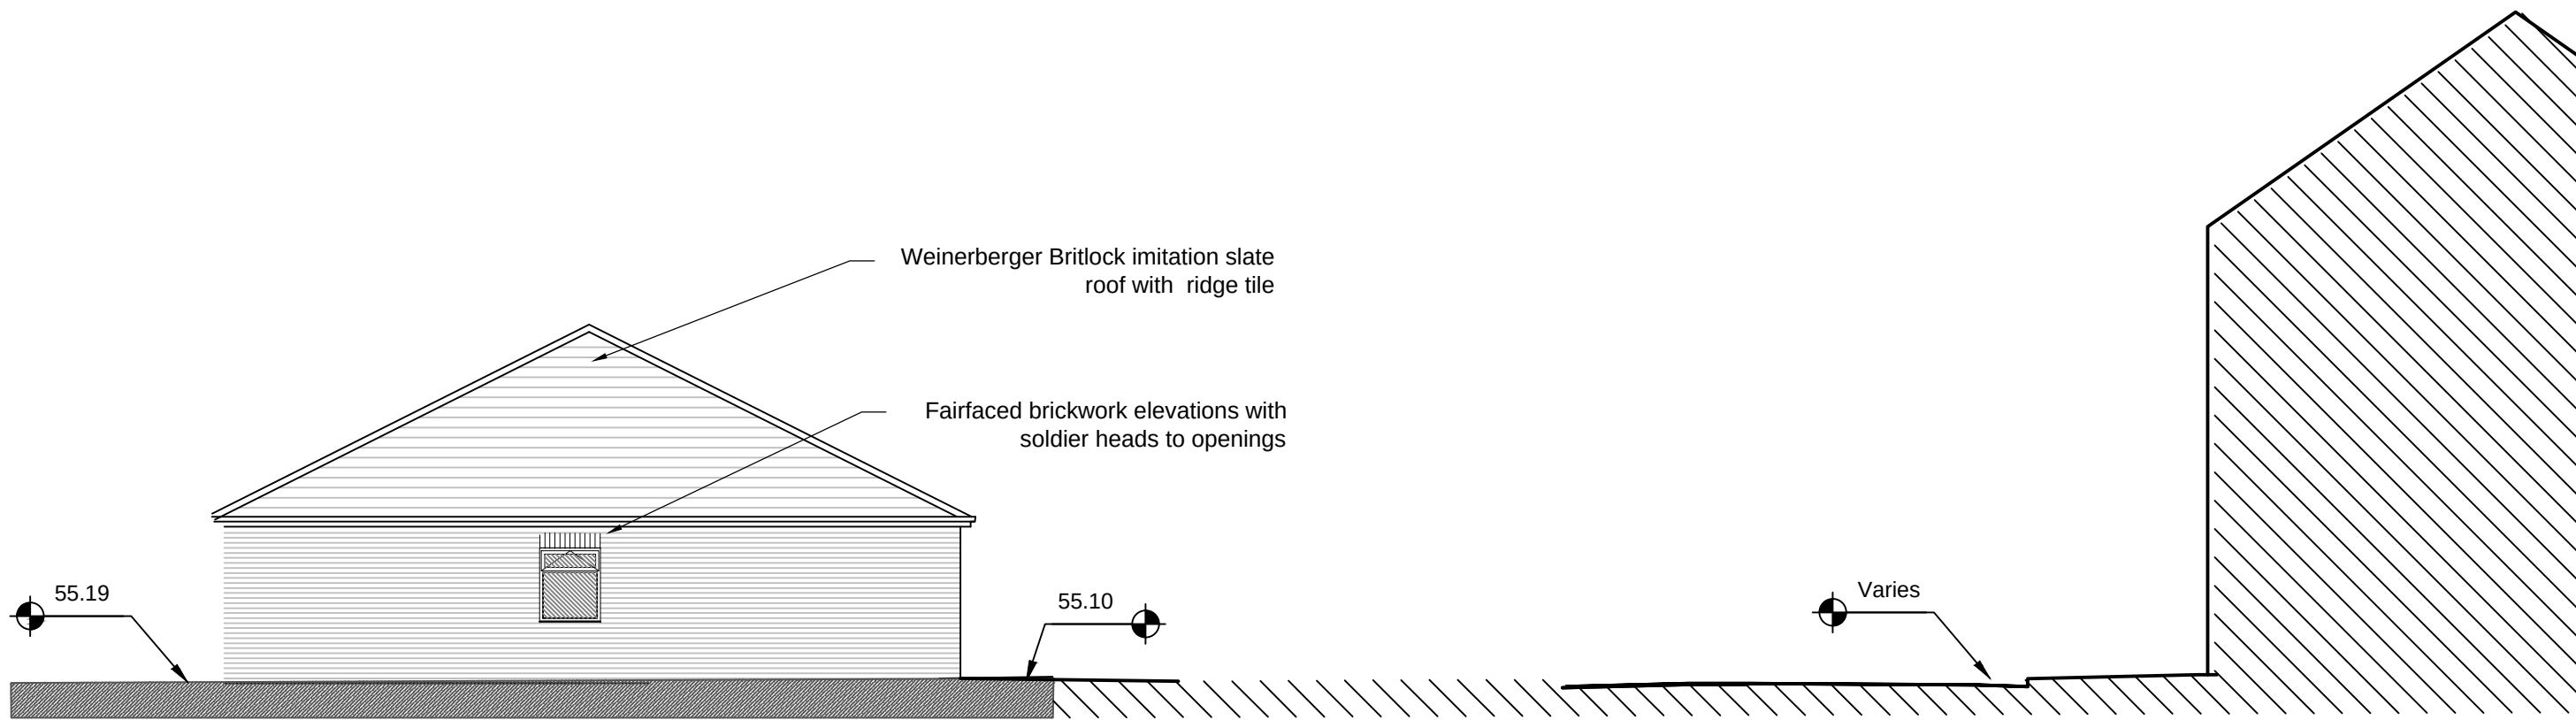


02 North Facing Elevation

1:100



01 South Facing Elevation

1:100

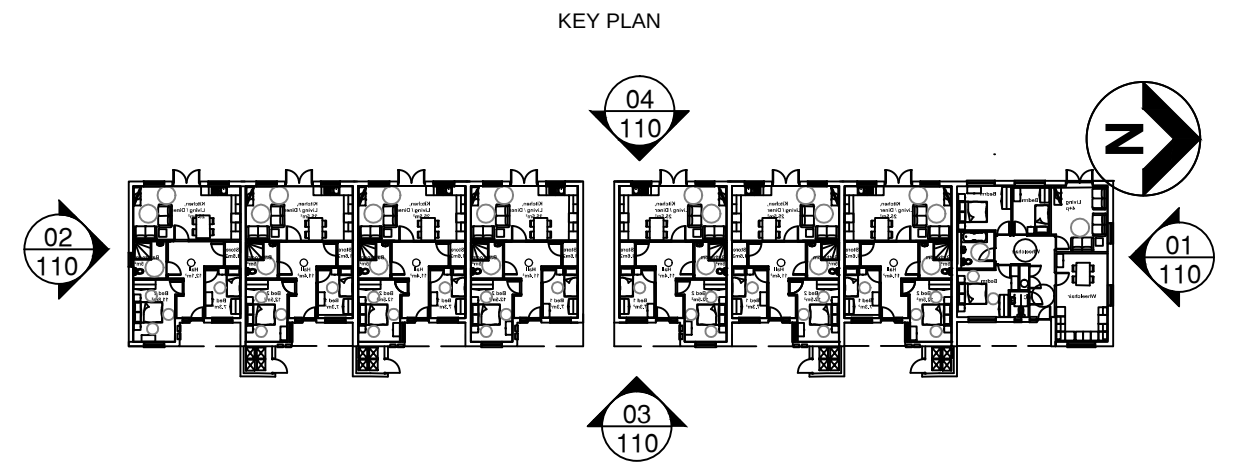

01 Elevation Location Plan

1:500

Notes:





03 Front Street Elevation

1:100



04 Rear elevation

1:100

  Tender Issue						Levels amended as highways comments						Elevations amended to suit revised plan layout and increased number of units									
P4	Phepp	19.9.17				P6	Phepp	13.10.2017	SBL					P8	Sue Eyre	15.02.2018	BST				
Planning Amendment Issue:						Brick soldiers added to rear elevation						Elevations amended to suit revised levels by highways									
P3	Phepp	4.9.2017				P5	Phepp	22.9.17	LJK					P7	Phepp	13.11.2017	BST				
Planning Amendment Issue:						THIS DRAWING IS PRODUCED FOR USE IN THIS PROJECT ONLY AND MAY NOT BE USED FOR ANY OTHER PURPOSE. NPS PROPERTY CONSULTANTS LTD ACCEPT NO LIABILITY FOR THE USE OF THIS DRAWING OTHER THAN THE PURPOSE FOR WHICH IT WAS INTENDED IN CONNECTION WITH THIS PROJECT AS RECORDED IN THE PURPOSE FOR ISSUE AND FILE STATUS CODE: THIS DRAWING MAY NOT BE REPRODUCED IN ANY FORM WITHOUT PRIOR WRITTEN AGREEMENT OF NPS PROPERTY CONSULTANTS LTD. © CROWN COPYRIGHT AND DATABASE RIGHTS 2018. ORDNANCE SURVEY LICENCE NUMBER 100022264						RESPONSIBILITY IS NOT ACCEPTED FOR OTHERS SCALING DIRECTLY FROM THIS DRAWING. DO NOT SCALE FROM THIS DRAWING. USE WRITTEN DIMENSIONS ONLY.									
P2	SBL	11.08.17	LK																		
FIRST ISSUE																					
P1																					
COMMENT												ORIGINAL SHEET SIZE A1									
REV	DRAWN	DATE	CHECKED	DATE	APPROVED	DATE															

CLIENT
Berneslai Homes

PROJECT
Beever Street, Bungalow Development

TITLE
Site Elevations



NPS Barnsley Ltd
Gateway Plaza, Sackville St, Barnsley, South
Yorkshire, S70 2RD,
Tel: 01226 774605, Email: barnsley@nps.co.uk
web:www.nps.co.uk

SCALES	DISCIPLINE	PROJECT NUMBER
1:100	ARCHITECT	17-1-1237
DRAWING NUMBER	REV CODE	
NPS-DR-A-(00)-110	P8	
STATUS CODE	PURPOSE OF ISSUE	DRAWN BY
S2	PLANNING APPROVAL	S Eyre