


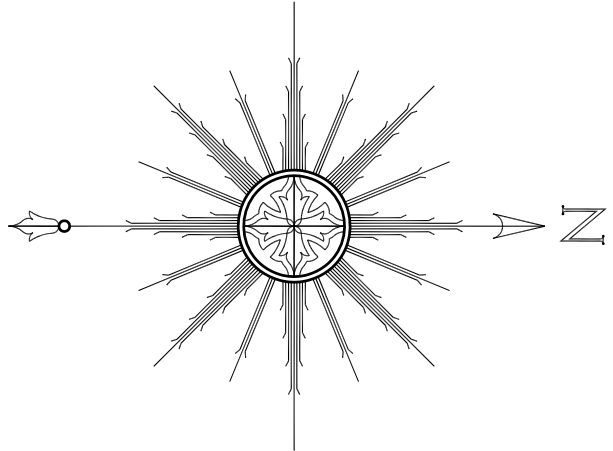

STATION CO-ORDINATES			
Reference	East	North	Elevation
S101	435352.048	408568.572	99.88
S102	435302.583	408614.812	97.98
S103	435323.277	408570.130	97.98
S104	435390.553	408546.895	99.53
K101	435320.149	408573.428	99.65
K102	435392.448	408616.303	97.39

Area Schedule				
957,286m ²	/	10,304,141	FT ² total gross floor area	
937,170m ²	/	10,087,814	FT ² total internal ground floor	
Sales 767,520m ²	/	8,261,517	FT ²	
Goods Area :	161,850m ²	/	1,742,139	FT ²
Site Area :	3,580m ²	/	0.885	Acres

CPLC
A S S O C I A T E S
Tel:01242 672333 Fax:01242 672555
Email: cplc@cplc-associates.com
The Bungalow, 87A Station Road
Bishop Cleeve, Cheltenham, GL52 5PL

A 20.11.2014 Site plan amended to add new building position. Scale: 1:2000 Project Client: Farmfoods Limited – The Athrasy Arms, DMW Rotherham Road, Bromsley, S71 1UL. Drawing: 1:2000A1 Project No: 1736 Proposed Site Plan.				Drawn By: DMW Date: 20.10.2014 Checked By: A	
---	--	--	--	---	--

© 2014 CPLC Associates Ltd. Contractors must work to agreed dimensions which are to be checked on site. Any discrepancies must be reported immediately.