


IF IN DOUBT PLEASE ASK!

notes:
this drawing and design is the copyright of aja architects llp and must not be reproduced in part or in whole without prior written consent. contractors must verify all dimensions on site before commencing work or preparing shop drawings.

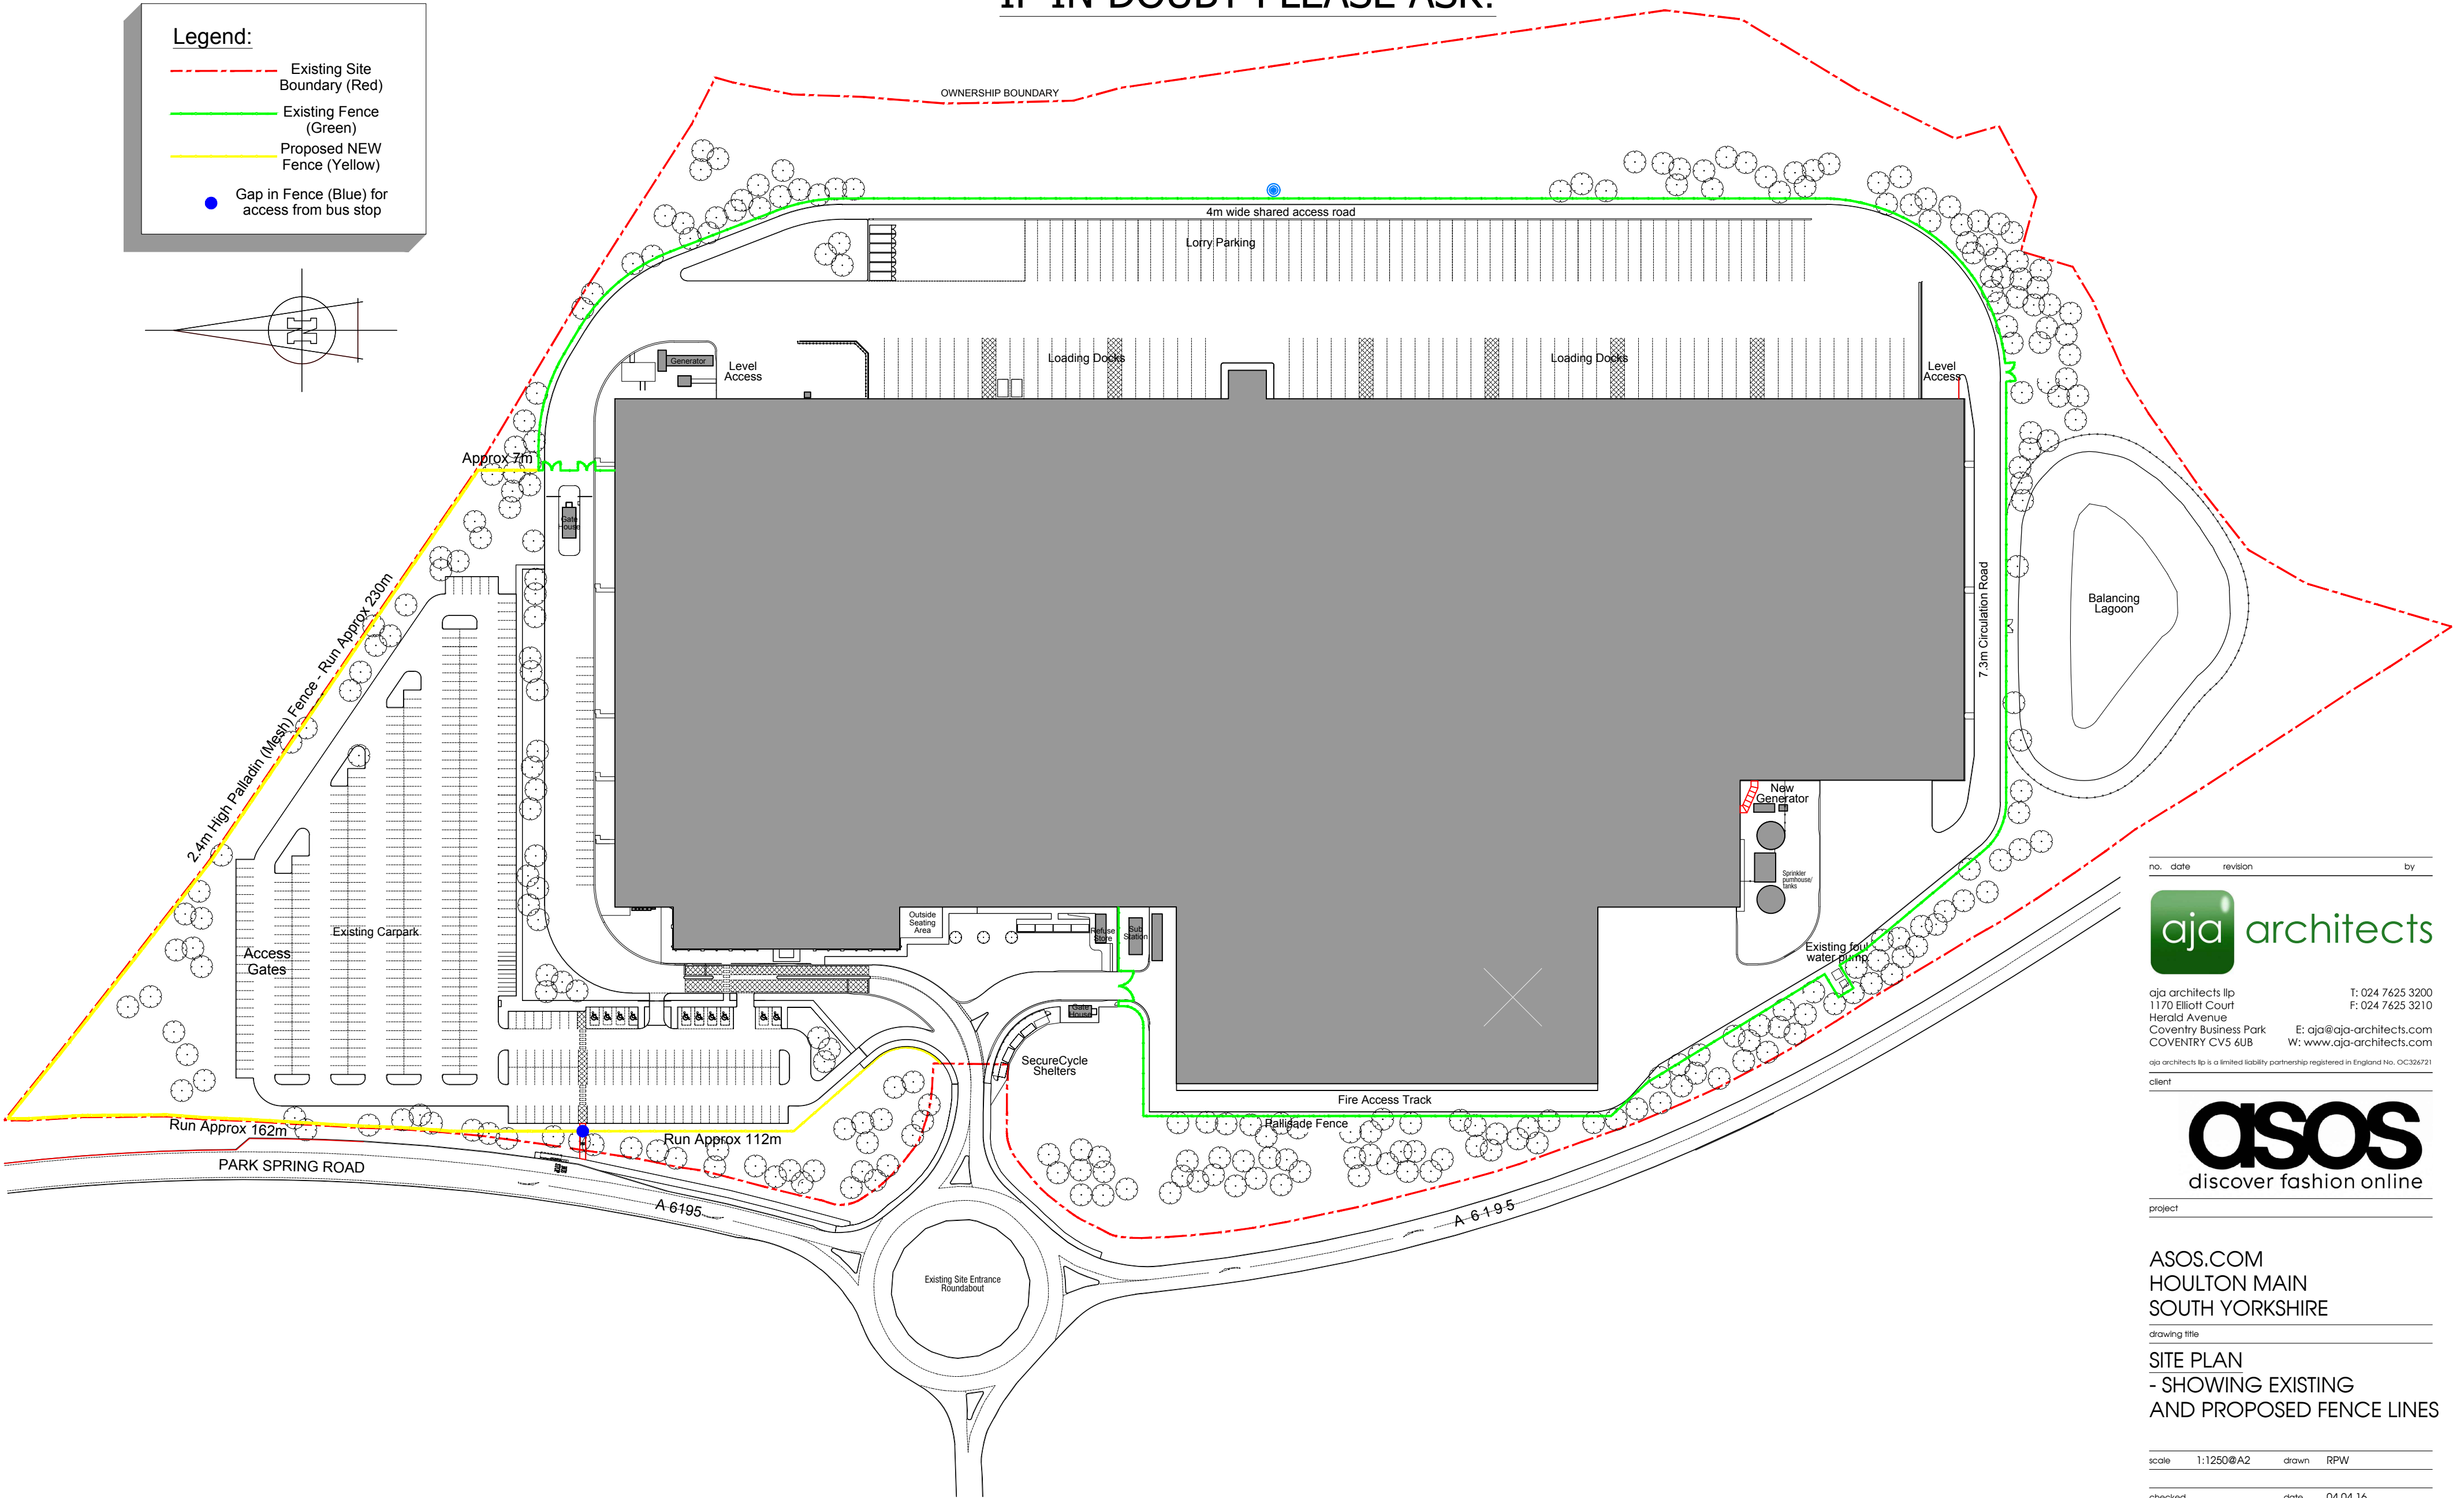

no.	date	revision	by
-----	------	----------	----



aja architects llp
1170 Elliott Court
Herald Avenue
Coventry Business Park
COVENTRY CV5 6UB
T: 024 7625 3200
F: 024 7625 3210
E: aja@aja-architects.com
W: www.aja-architects.com

aja architects llp is a limited liability partnership registered in England No. OC326721
client



project

ASOS.COM
HOULTON MAIN
SOUTH YORKSHIRE

drawing title

SITE PLAN
- SHOWING EXISTING
AND PROPOSED FENCE LINES

scale	1:1250@A2	drawn	RPW
-------	-----------	-------	-----

checked	date	04.04.16
---------	------	----------

drawing no

5742 - 505