



bi-parting
electric doors

SIDE ELEVATION A



remove existing revolving doors shown dotted

trolley guard rail

bi-parting
electric doors

trolley guard rail

proposed glazed entrance lobby


PART FRONT ELEVATION



bi-parting
electric doors

SIDE ELEVATION B

existing structure shown hatched

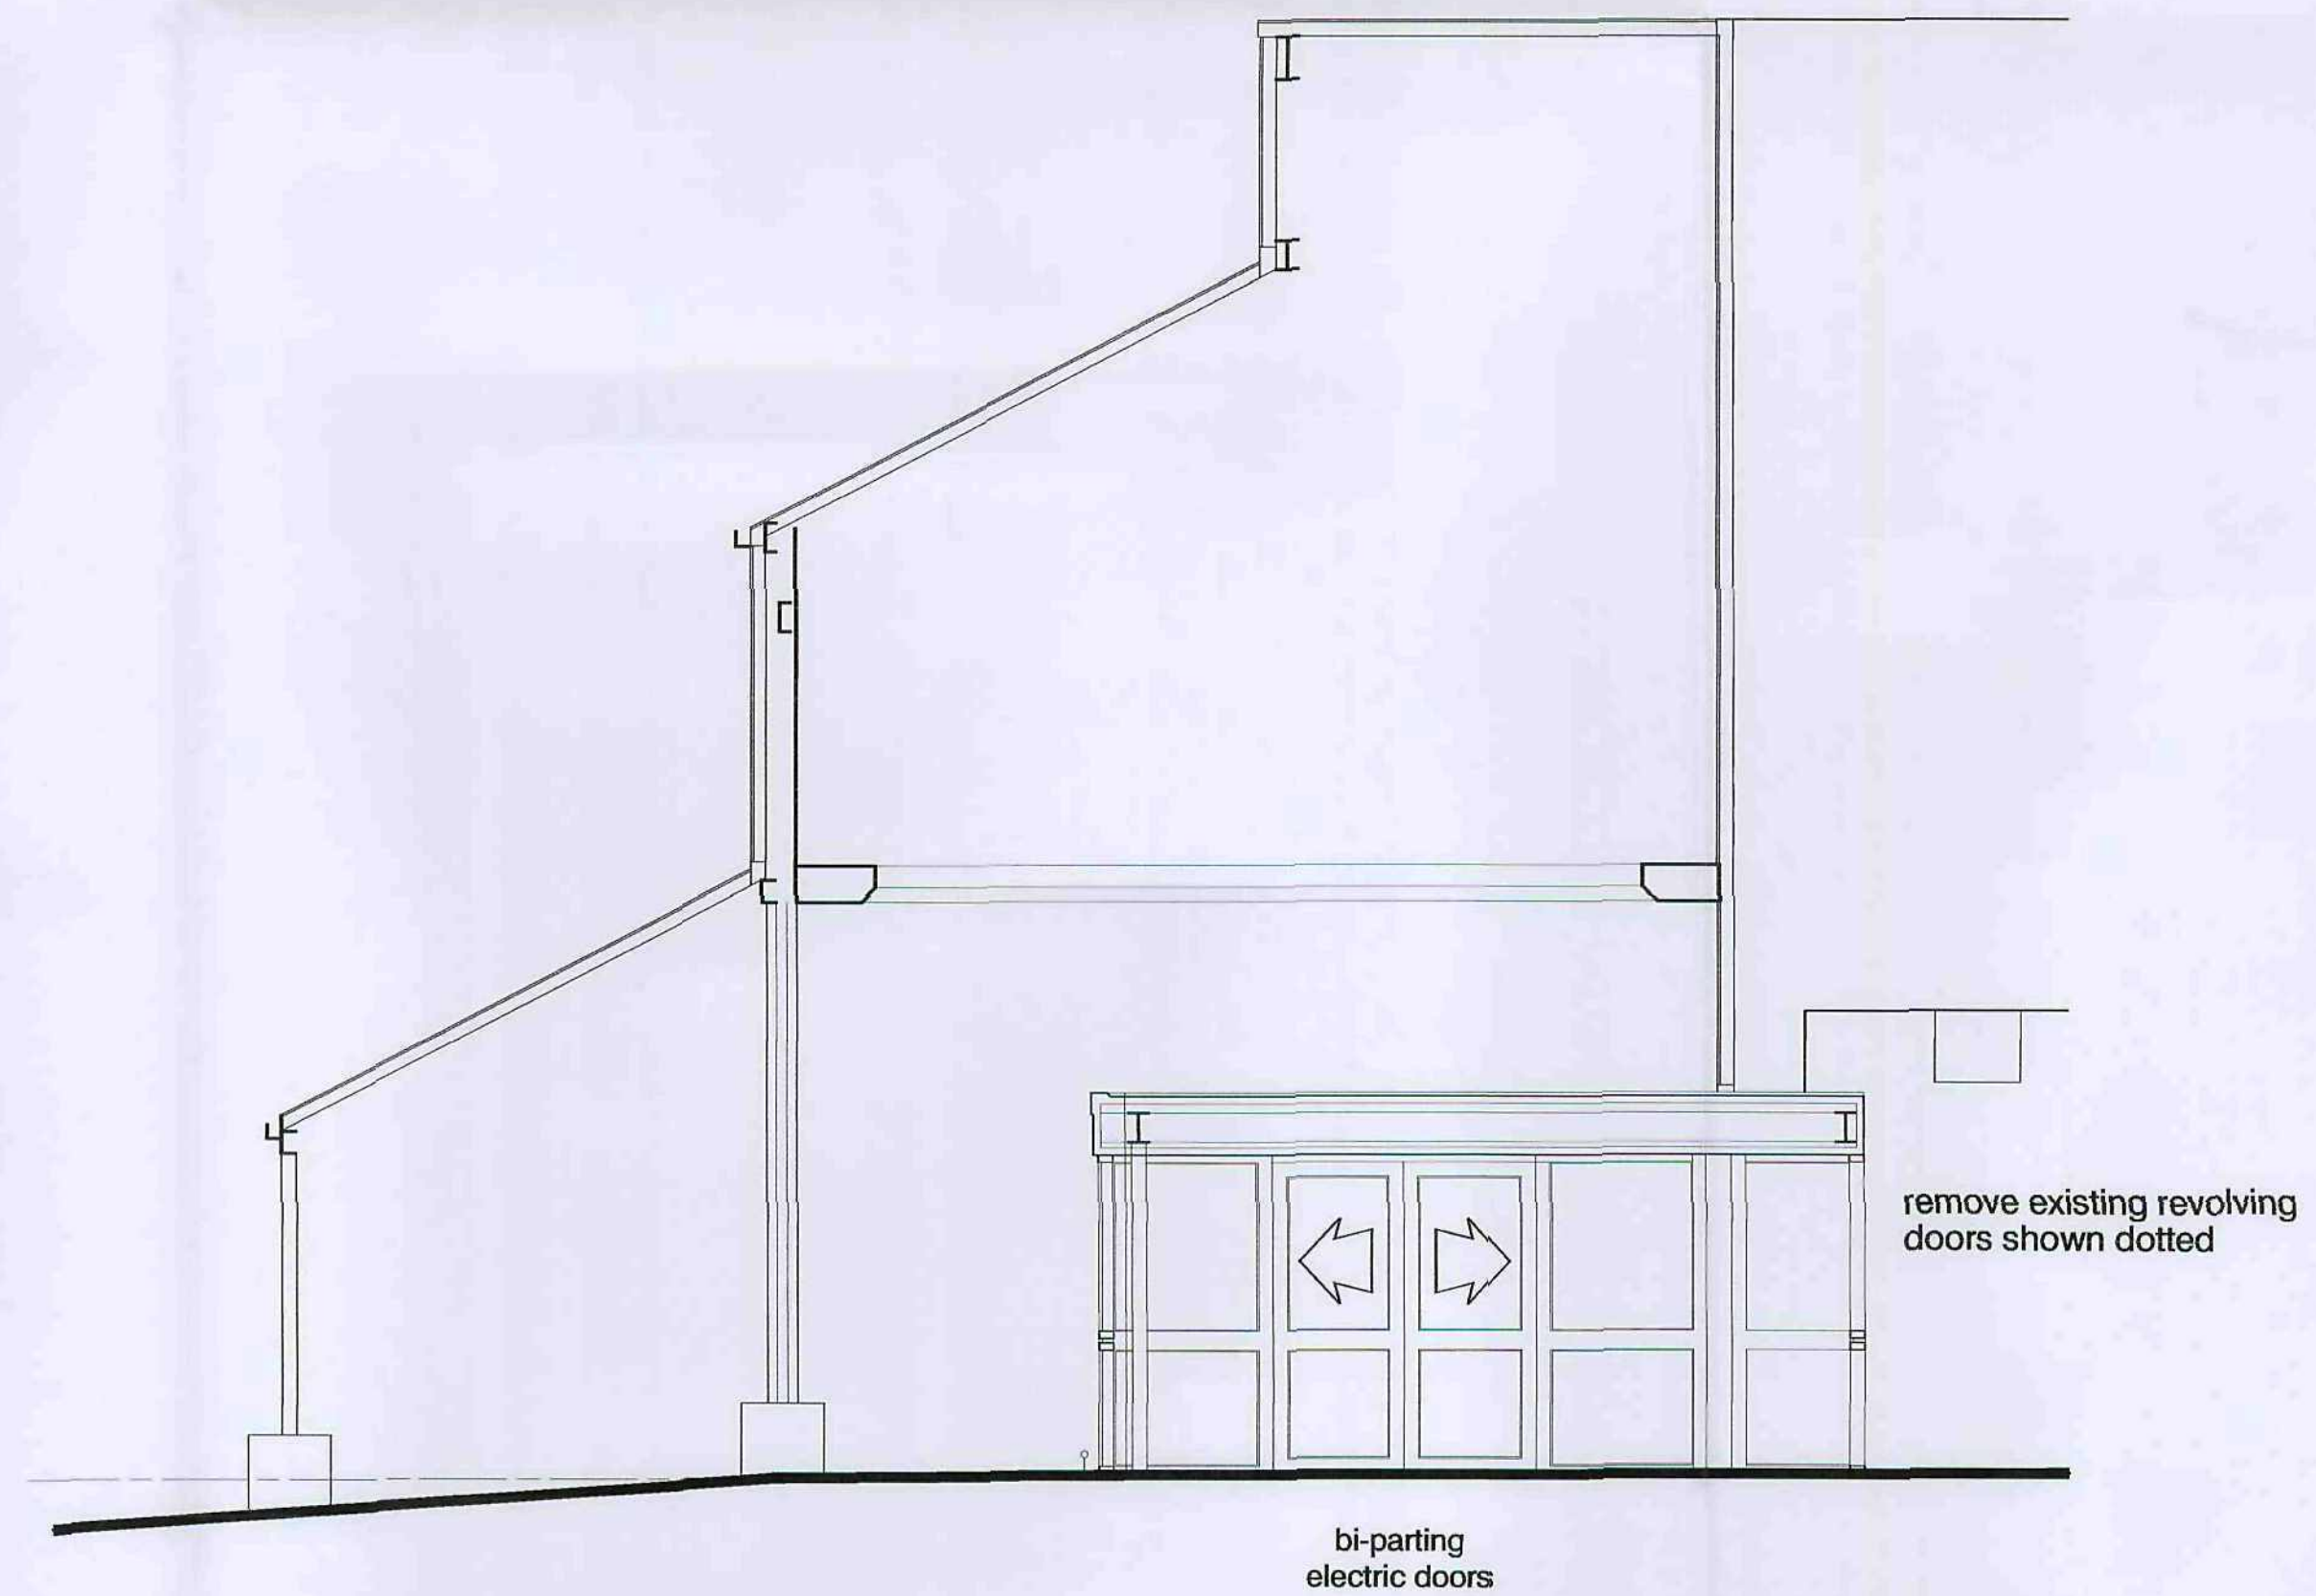

bi-parting
electric doors

remove existing revolving
doors shown dotted

SECTION A - A

Rev A lobby increased to 5100mm internally 27-11-08

PROPOSED ALTERATIONS
TO ASDA STORE
BARNLEY

PROPOSED ELEVATIONS
& SECTION

rone
design

ARCHITECTURAL CONSULTANTS
PROJECT MANAGERS
INTERIOR DESIGNERS
PLANNING SUPERVISORS

SCALE 1:50
DATE November 2008

DRAWN BY

DRAWING No 2214 - 03A

RONE DESIGN LTD
22 VICTORIA ROAD SALTIRE SHIPLEY
WEST YORKSHIRE BD18 3LQ
TEL 01274 531707 FAX 01274 598629
EMAIL mail@ronedesign.co.uk
WEB SITE www.ronedesign.co.uk