

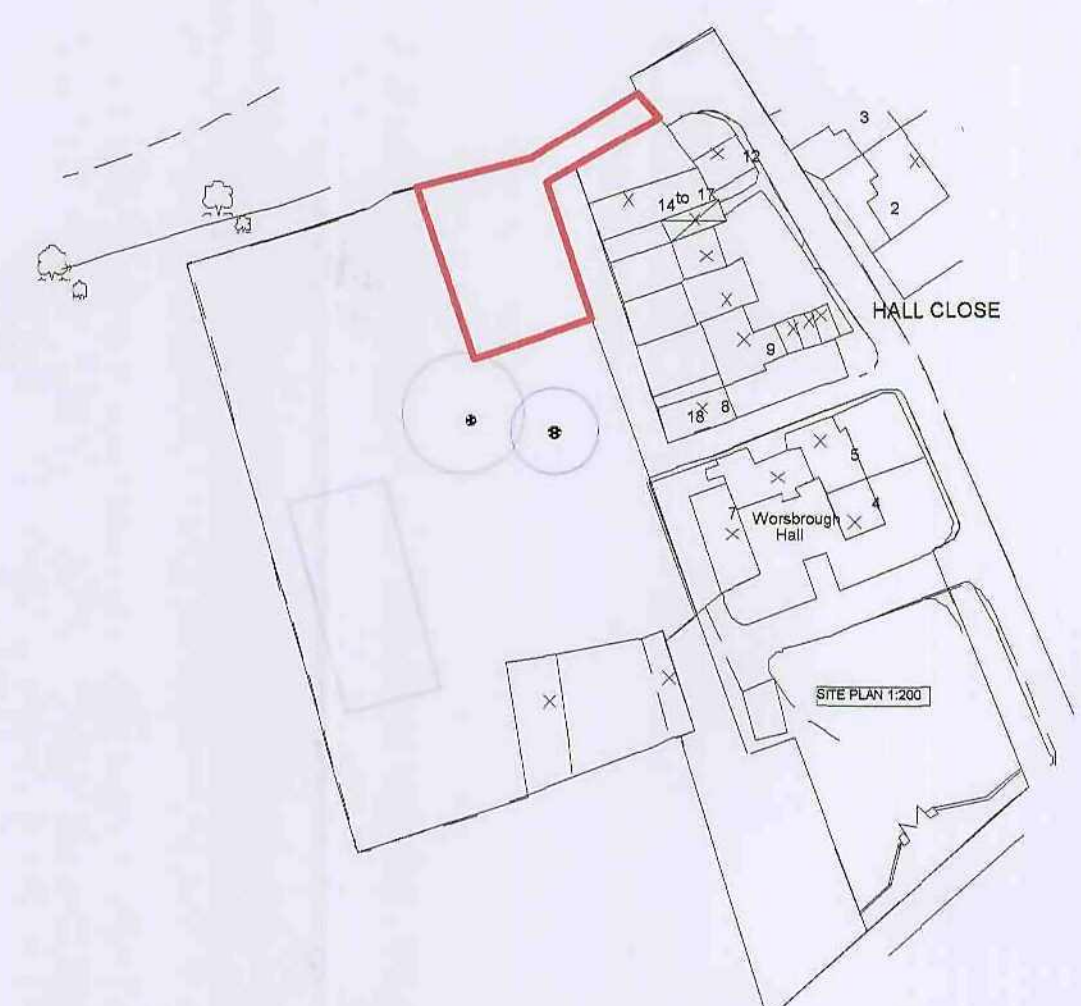


NEW APPLICATION IN ACCORDANCE WITH
APPROVED TOWNHOUSES FOOTPRINT
2007/0680

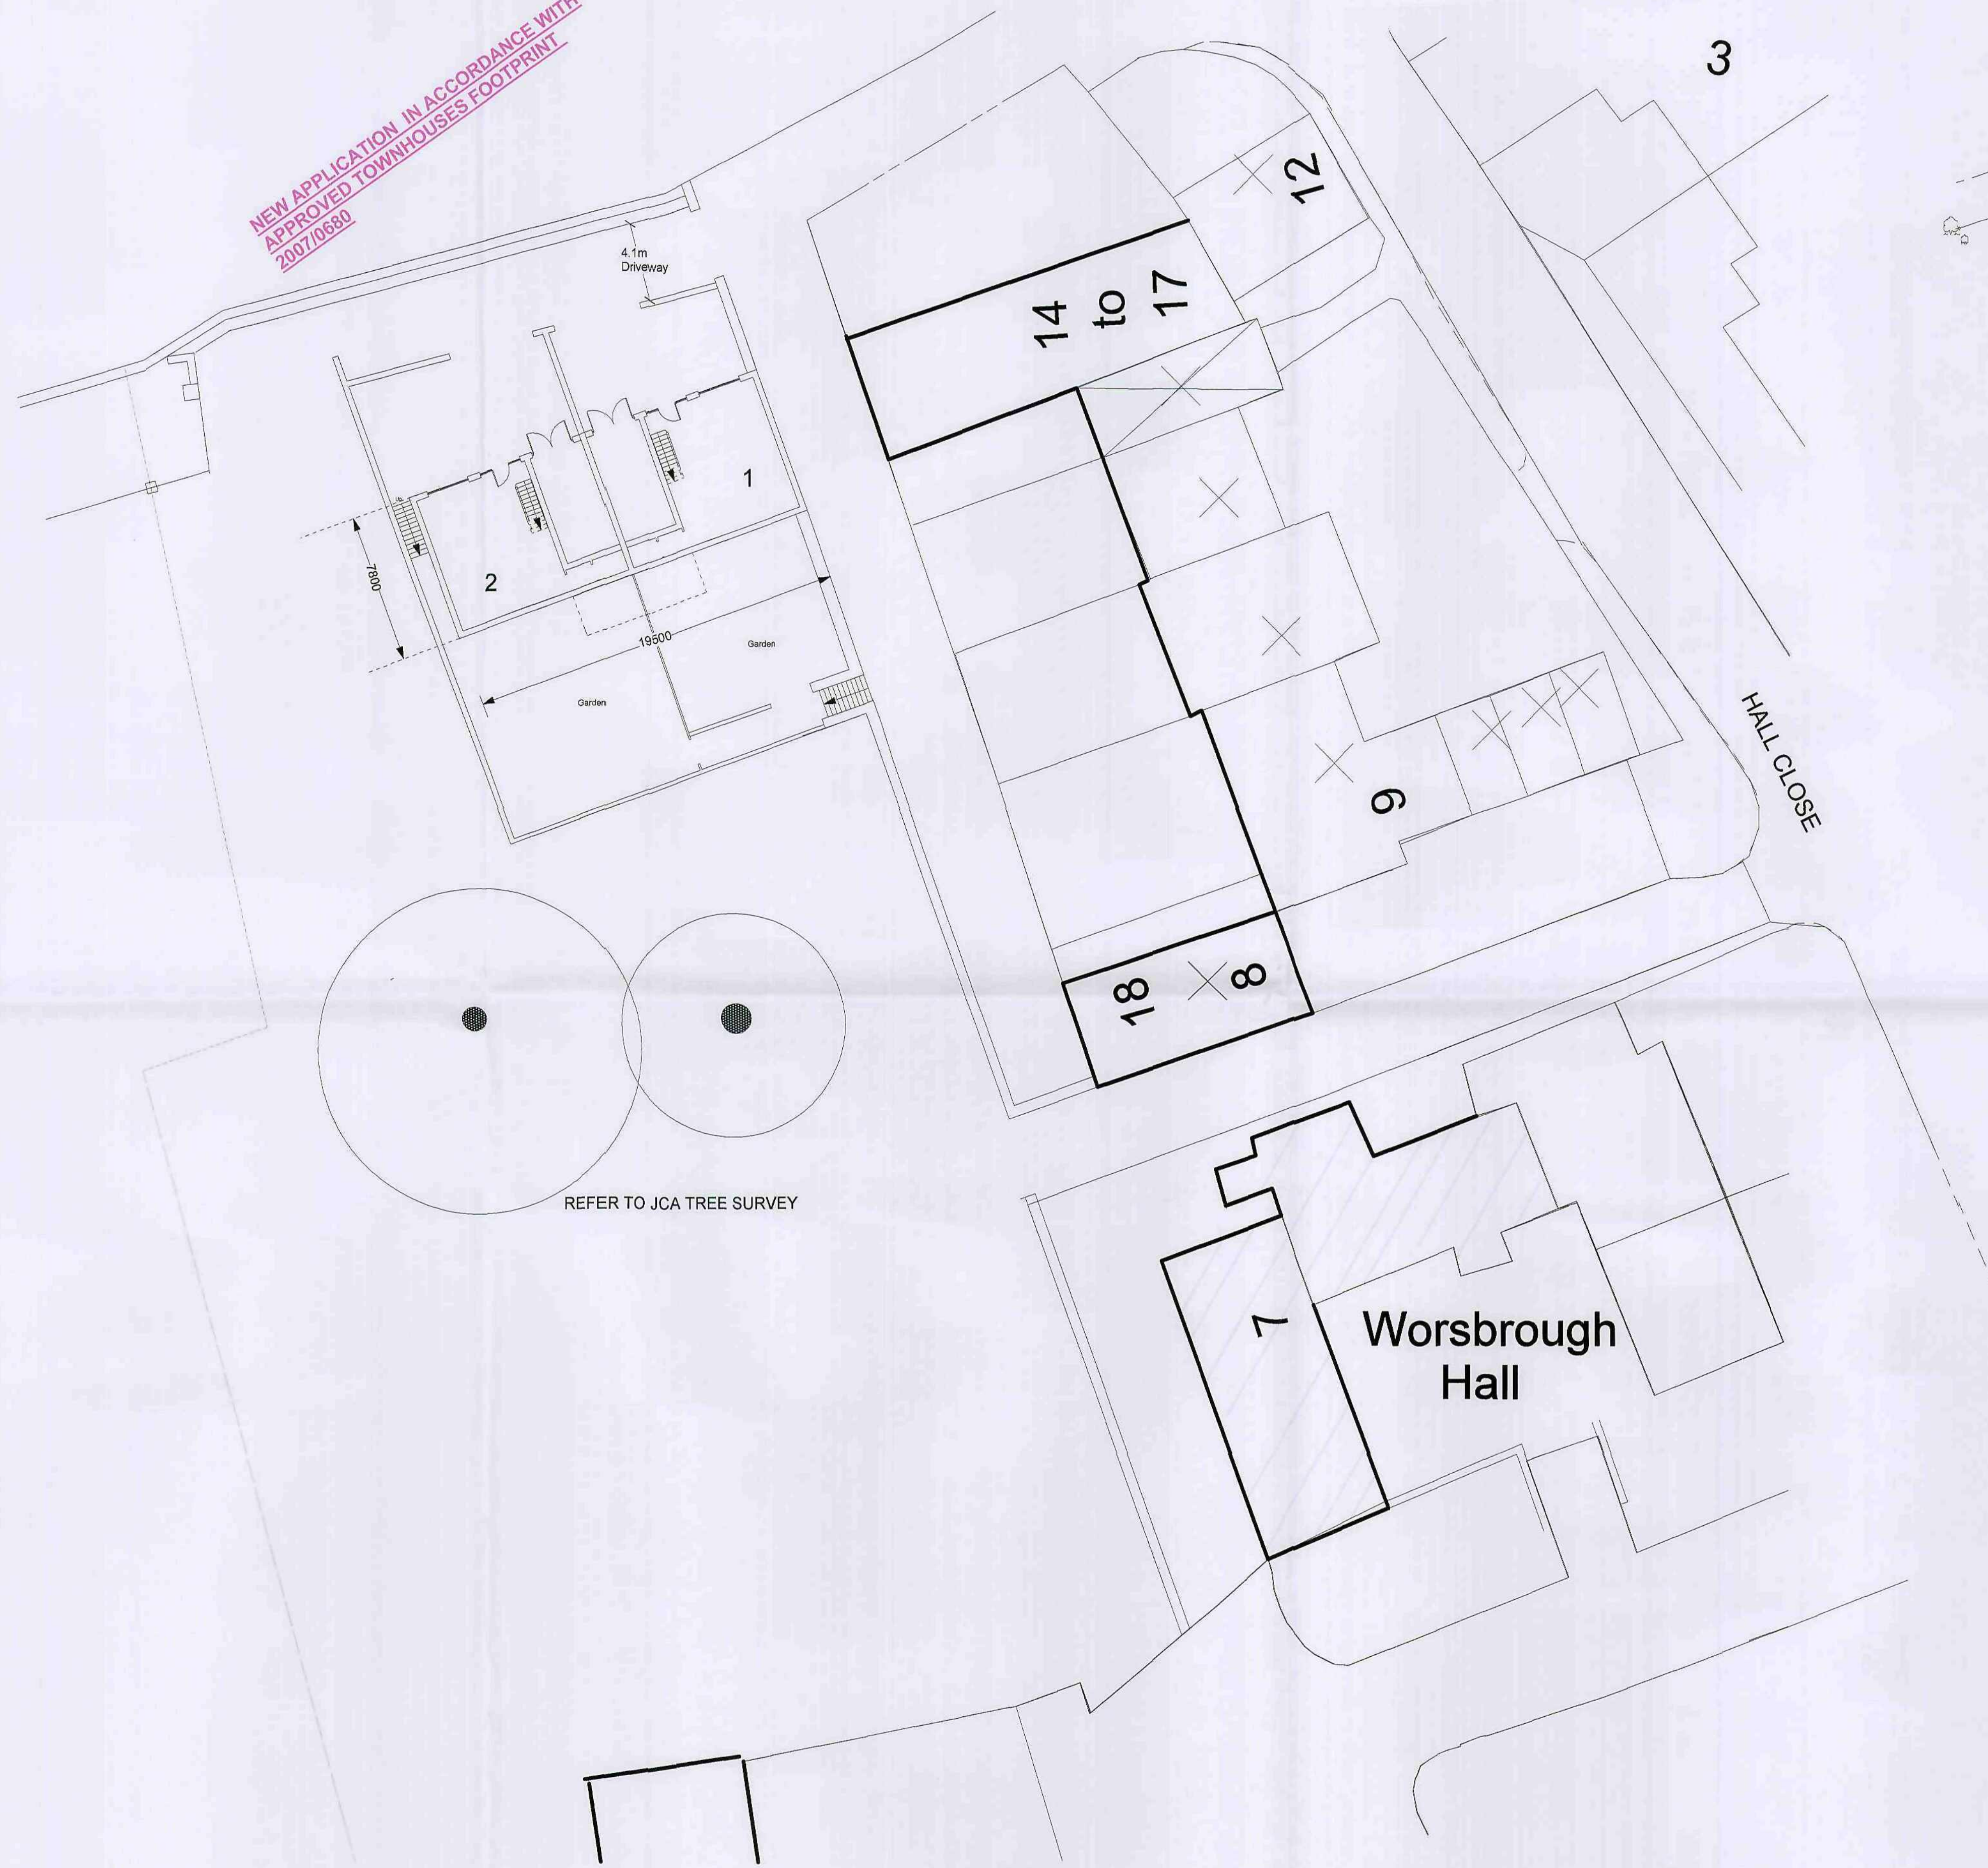

Location Plan 1:1250

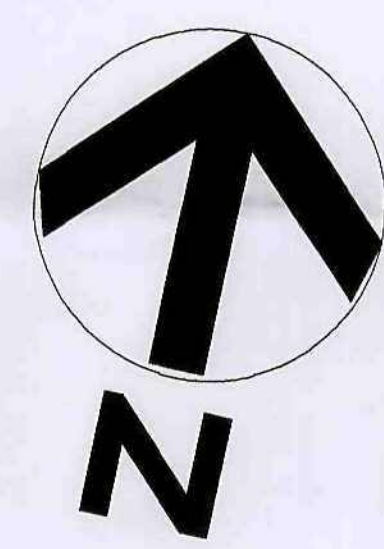

SITE PLAN 1:200

NO DIMENSIONS TO BE SCALED FROM THIS DRAWING WHICH IS THE PROPERTY OF THE COMPANY. IT IS NOT TO BE USED OR DISCLOSED IN ANY WAY EXCEPT AS AUTHORIZED BY THE COMPANY. CLIENT IS RESPONSIBLE FOR PROVIDING ARCHITECT WITH CORRECT SITE BOUNDARY/OWNERSHIP/ADJACENT AND ANY COORDINATE OR BOUNDARY RELATING TO THE SITE. ARCHITECT WILL ASSURE SITE BOUNDARIES AS CLEARLY DEFINED, UNLESS OTHERWISE INFORMED BY CLIENT. NO WORK TO BE CARRIED OUT WITHOUT PLANNING PERMISSION WILL BE STRICTLY AT CLIENT'S OWN RISK. ANY BUILDING WORKS WITHIN 3M OF A NEIGHBOURING HOME'S FOUNDATION MAY REQUIRE YOU TO NOTIFY THE OWNER OF THAT PROPERTY OF YOUR INTENTIONS AT LEAST ONE MONTH BEFORE YOU START WORK. WORK TO AN EXISTING PARTY WALL REQUIRES YOU TO GIVE AT LEAST TWO MONTHS NOTICE OF YOUR INTENTIONS. IF CONSENT TO CARRY OUT WORK CANNOT BE OBTAINED PROCEEDING WITH AN DISPUTE SHOULD BE FOLLOWED THE PARTY WALL ACT 1996.

IT IS THE RESPONSIBILITY OF THE CONTRACTOR TO NOTIFY THE ARCHITECT OF ANY DISCREPANCIES ON THE DRAWING PRIOR TO COMMENCEMENT OF WORK.

ALL DIMENSIONS TO BE CHECKED ON SITE.

REVISIONS	Date

ANDREW BAILEY
Chartered Architect

PROJECT:
SEMI DETACHED
RESIDENTIAL
DEVELOPMENT
WORSBOROUGH HALL
WORSBOROUGH
BARNSELEY.

CLIENT
WORSBOROUGH HALL
DEVELOPMENTS

DRAWING
SITE PLAN

DWG NO. JCB NO: 1 09 9129

01 REV DATE: July 2009

NOTES SCALE: 1:200










Barnsley Metropolitan
Borough Council
03 AUG 2009
Corporate Plan 2009-2012

Andrew Bailey
Barnsley Borough Council
Barnsley 01773 09129
T.F. 01206 762590
E-Mail: andrew.bailey@btconnect.com




PRECEDENT

APPROVED
TOWNHOUSES
2007/0680

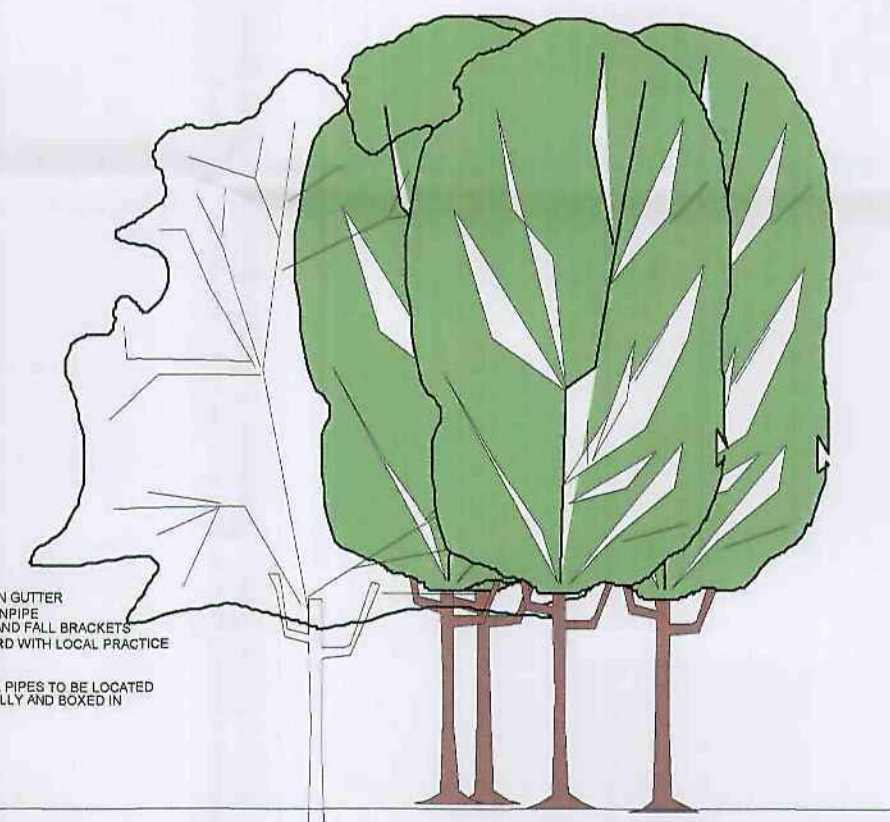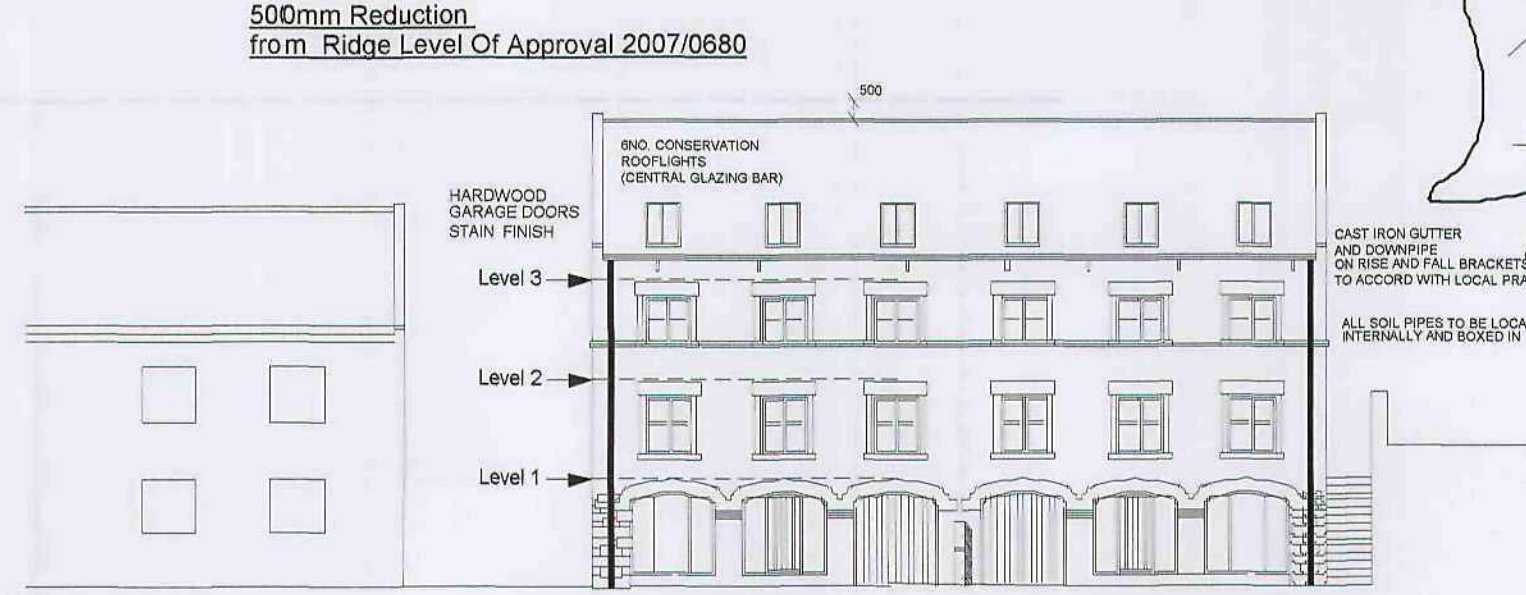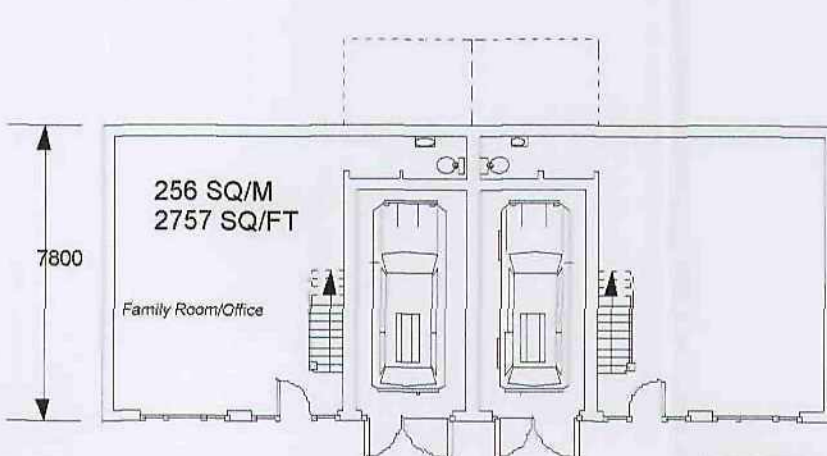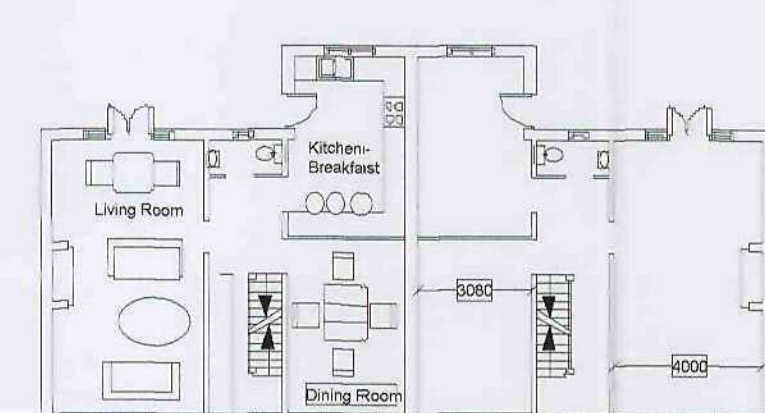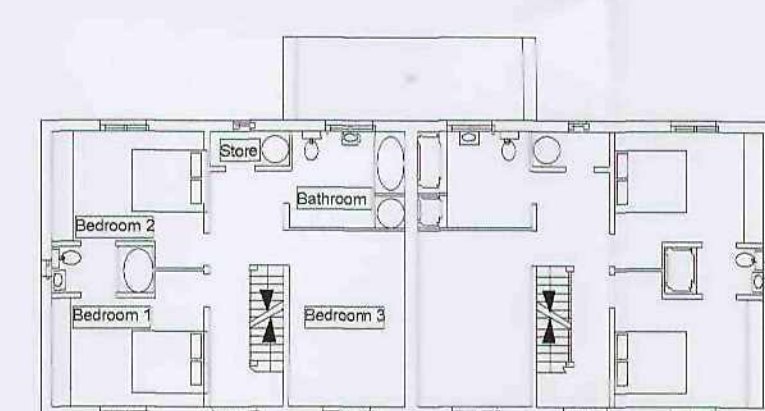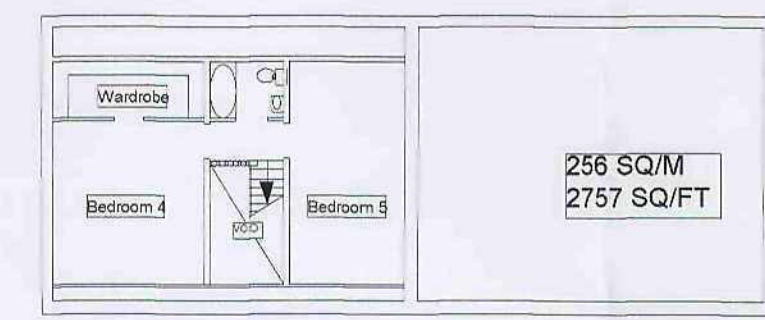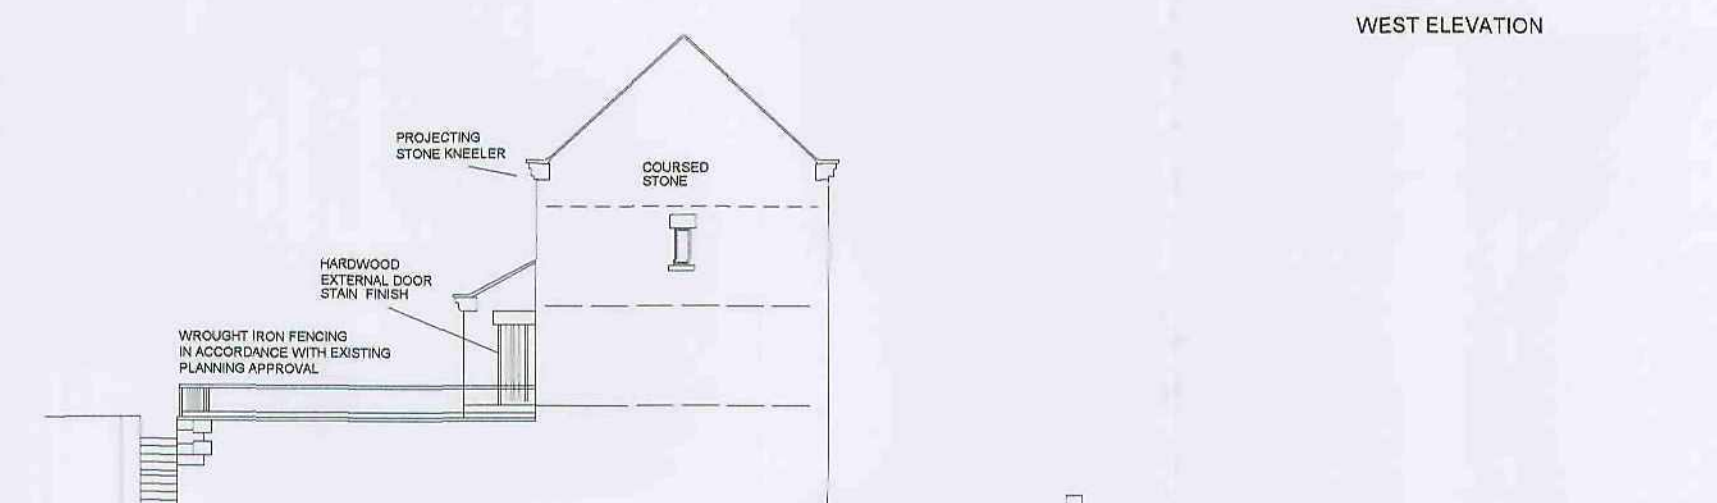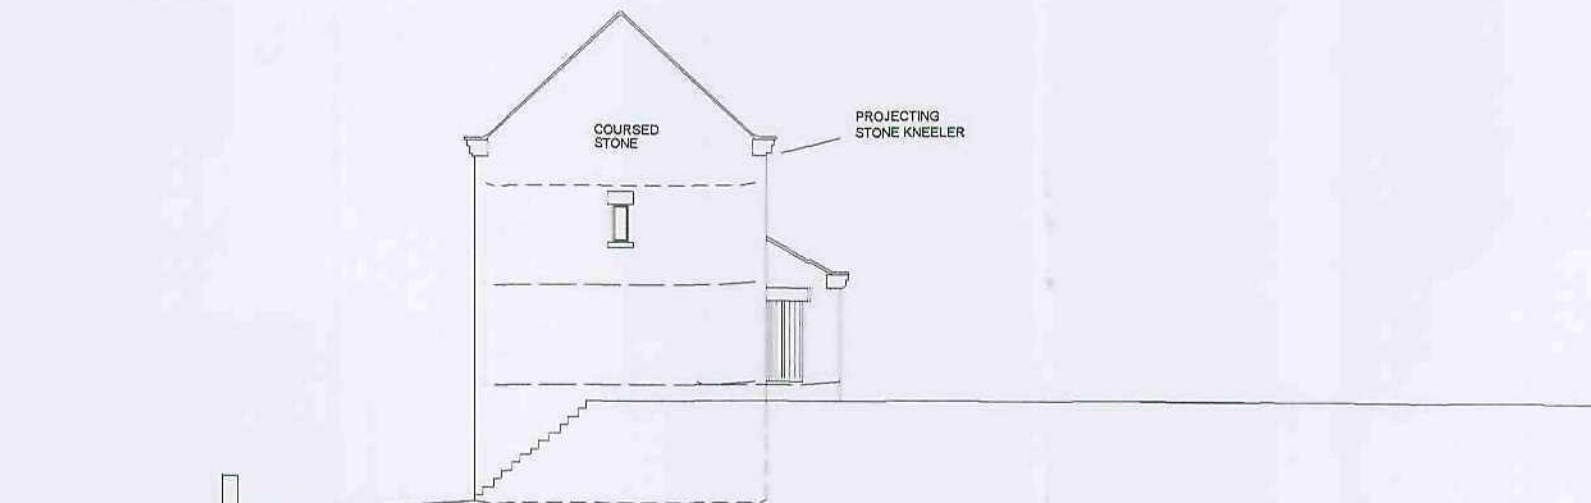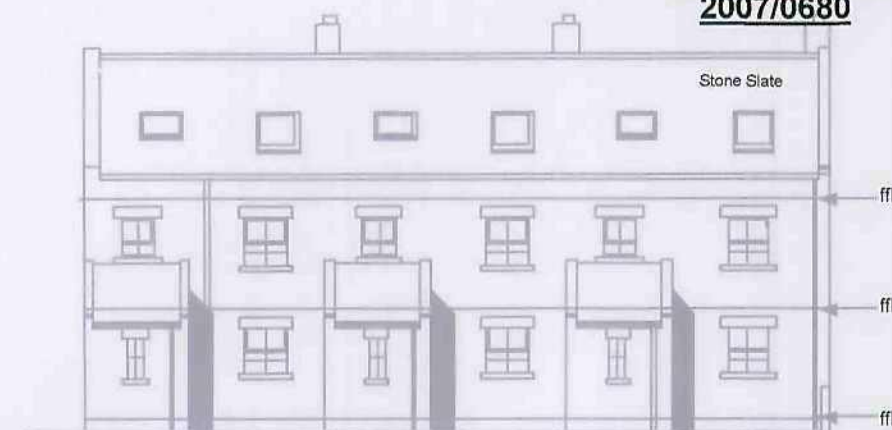

APPROVED
TOWNHOUSES
2007/0680

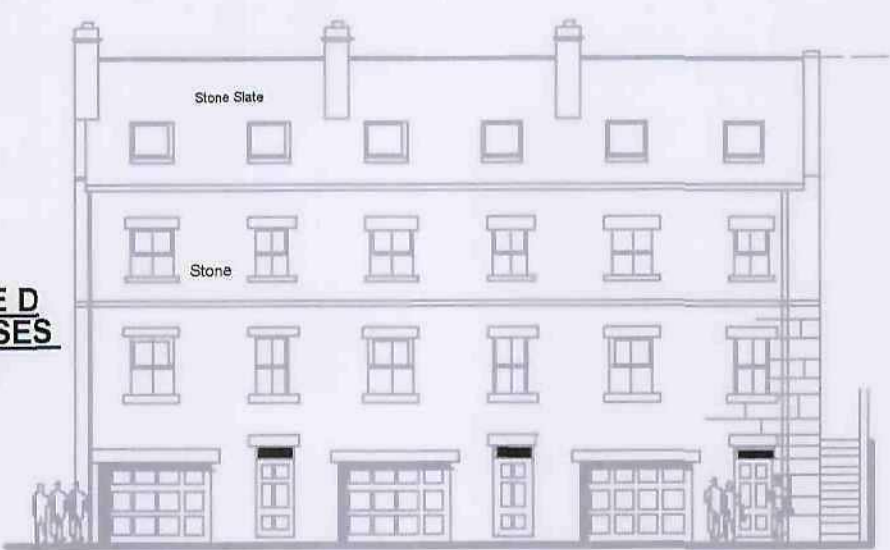

NO DIMENSIONS TO BE SCALED FROM THIS DRAWING WHICH IS THE PROPERTY OF THE COMPANY. IT IS NOT TO BE USED OR DISCLOSED IN ANY WAY EXCEPT AS AUTHORIZED BY THE COMPANY. CLIENT IS RESPONSIBLE FOR PROVIDING ARCHITECT WITH CORRECT SITE BOUNDARY/OWNERSHIP DEFINITIONS AND ANY CONSTRAINTS OR EASEMENTS RELATING TO THE SITE. ARCHITECT WILL ASSUME SITE BOUNDARIES AS CLEARLY DEFINED, UNLESS OTHERWISE INFORMED BY CLIENT. NO WORK TO BE CARRIED OUT WITHOUT PLANNING PERMISSION AND/AND A BUILDING REGULATIONS APPLICATION HAS BEEN SUBMITTED. ANY WORK CARRIED OUT BEFORE BUILDING REGULATIONS APPROVAL, HAS BEEN GRANTED. WILL BE STRONGLY AT CLIENTS OWN RISK. ANY BUILDING WORKS WITHIN 3M OF A NEIGHBOURING HOMES FOUNDATIONS MAY REQUIRE YOU TO NOTIFY THE OWNER OF THAT PROPERTY OF YOUR INTENTIONS AT LEAST ONE MONTH BEFORE YOU START WORK. WORK TO AN EXISTING PARTY WALL REQUIRES YOU TO GIVE AT LEAST TWO MONTHS NOTICE OF YOUR INTENTIONS. IF CONSENT TO CARRY OUT WORK CANNOT BE REACHED PROCEDURES DEALING WITH AN DISPUTE SHOULD BE FOLLOWED (THE PARTY WALL ACT 1996).

IT IS THE RESPONSIBILITY OF THE CONTRACTOR TO NOTIFY THE ARCHITECT OF ANY DISCREPANCIES ON THE DRAWING PRIOR TO COMMENCEMENT. ALL DIMENSIONS TO BE CHECKED ON SITE.

REVISION	Date

ANDREW BAILEY
Chartered Architect

PROJECT:
SEMI DETACHED
RESIDENTIAL
DEVELOPMENT
WORSBOROUGH HALL
WORSBOROUGH
BARNSELEY.

CLIENT
WORSBOROUGH HALL
DEVELOPMENTS

DRAWING

PLANS & ELEVATIONS

DWG NO. JOB NO: 1 09 9129

02 REV. DATE: July 2009

NOTES SCALE: 1:200

Barnsley Metropolitan
Borough Council
7 AUG 2009
Corporate Main Room

Andrew Bailey
Barnsley City Architect
80 Lunnell Road Worswell
Barnsley S75 0EL
T: 01228 752560
E: as2architects@btconnect.com