

This drawing is the property of Niche Design Architects Ltd. Copyright is reserved by them and the drawing is issued on the condition that it is not copied, reproduced, retained, or disclosed to any unauthorised person, either wholly or in part, without the consent in writing of Niche Design Architects Ltd.

All drawings and specifications should be read in conjunction with the project health and safety plan, any possible conflicts should be presented to the Planning Coordinator.

All work to be carried out in accordance with current Building Regulations.

Contractors must verify all dimensions at the job before commencing any work or making shop drawings.

Written dimensions should be taken.

Do not scale off drawing.

Do not take digital dimensions from this drawing.


Any discrepancies to be reported to the Architect.



N 1:100 North Elevation



E 1:100 East Elevation

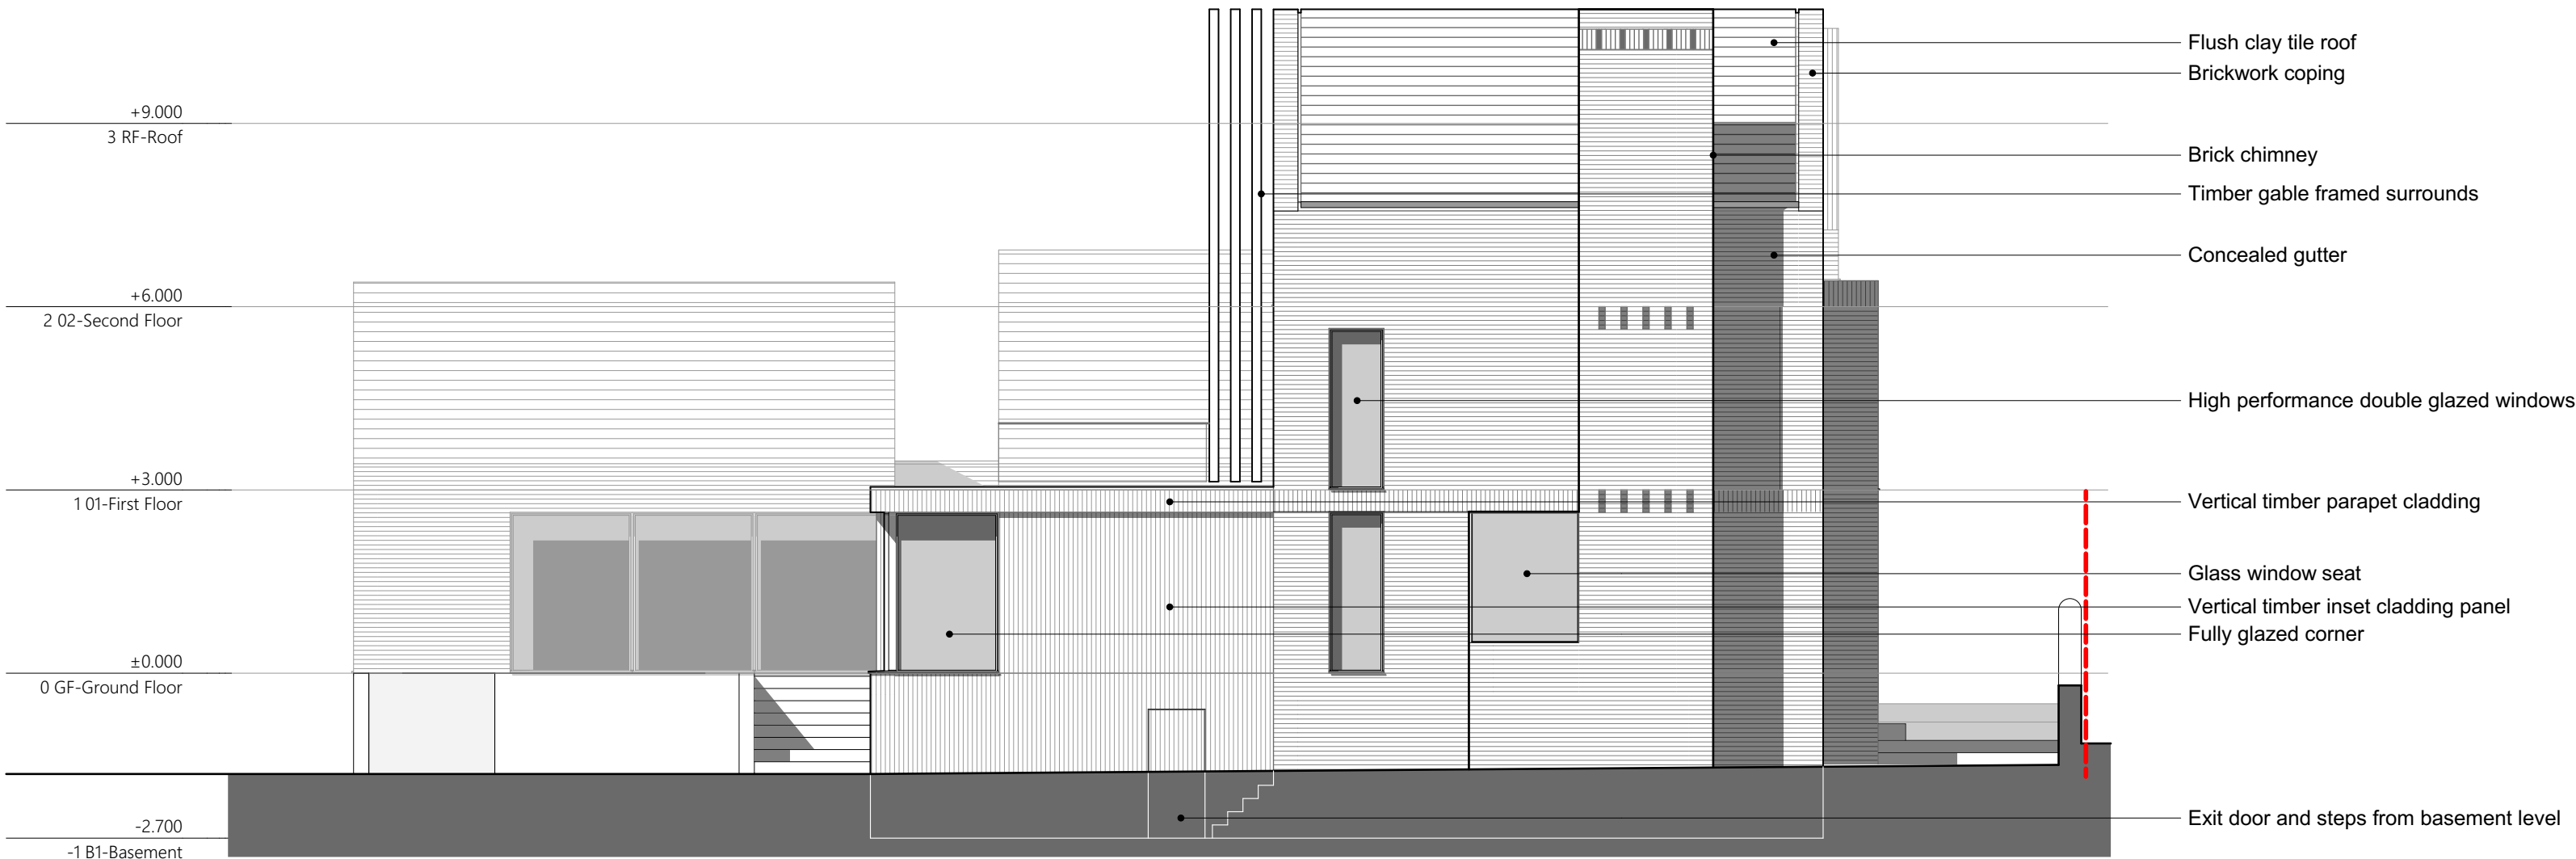

P03	210420	Submitted for Planning	JAM	CH	
P02	300320	Planning Issue	JAM	CH	
P01	110320	First Issue	JAM	CH	
Rev	Date	Comment	Dr	Ch	



8 Church View • Menston • Ilkley • LS29 6EX

T: 01943 873313
E: info@nichedesignarchitects.com
W: www.nichedesignarchitects.com

NDA Project Ref (328)

Job Title
Lime Trees, Bond Road - Barnsley

Client

Mr & Mrs Padgett

Proposed North & East Elevations

Name (328)-NDA-XX-00-DR-A-(PA)-009

Scale	1:100@A2	Revision	P03
Drawn/Checked	JAM / CH	First Issue	
Drawing Status	SO - WIP		