



**SCALE 1:50**

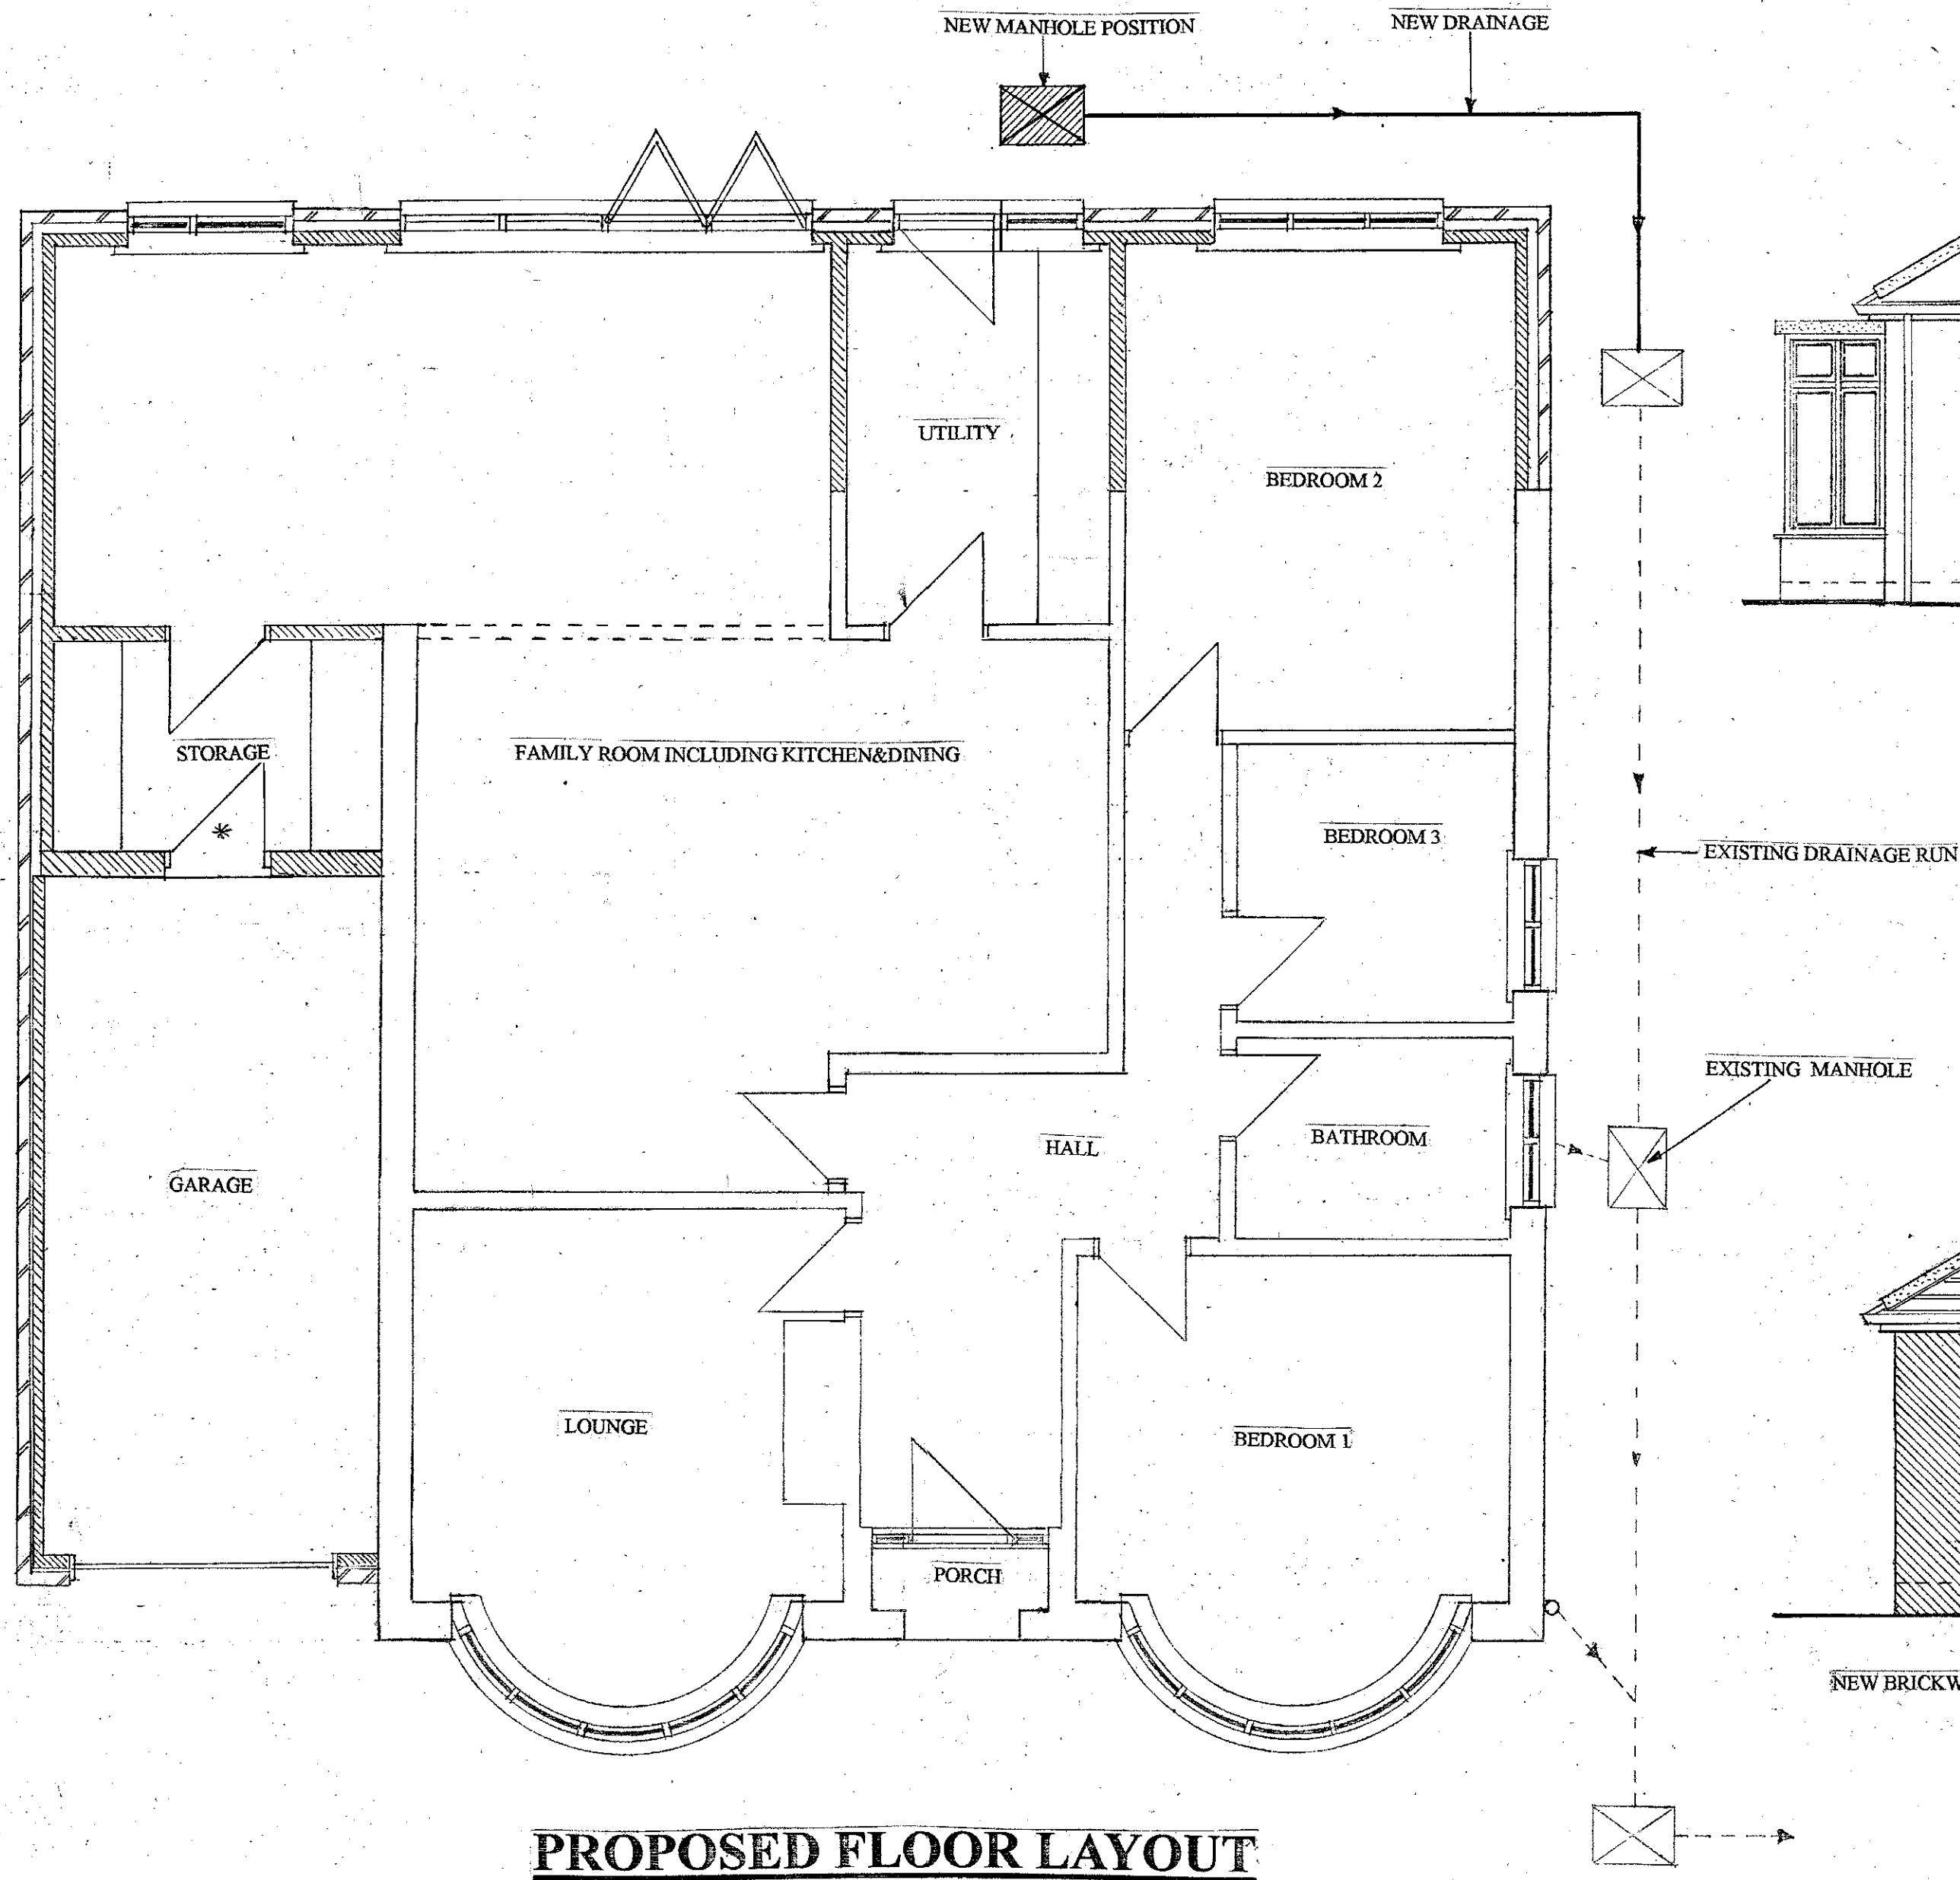


**PROPOSED FLOOR LAYOUT**

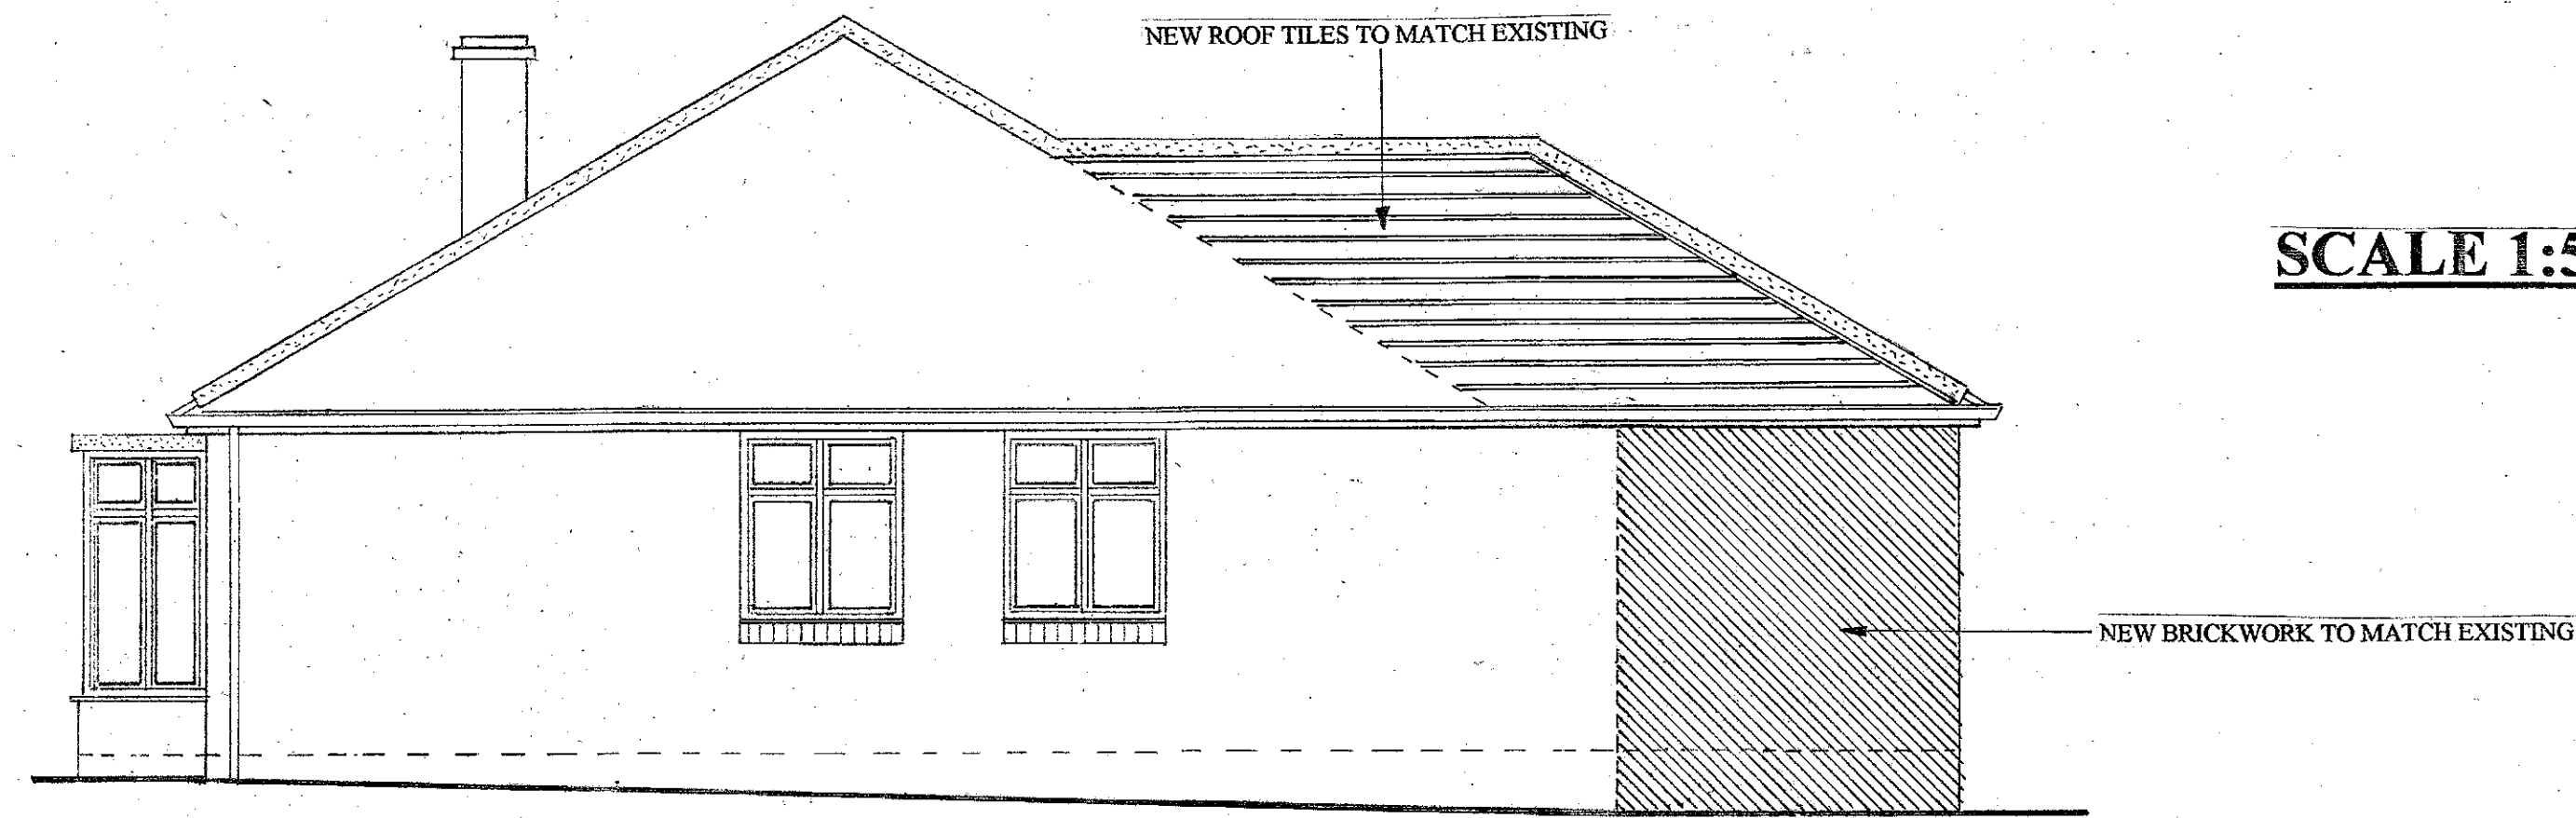

**SCALE 1:50**


**PROPOSED SIDE ELEVATION A**

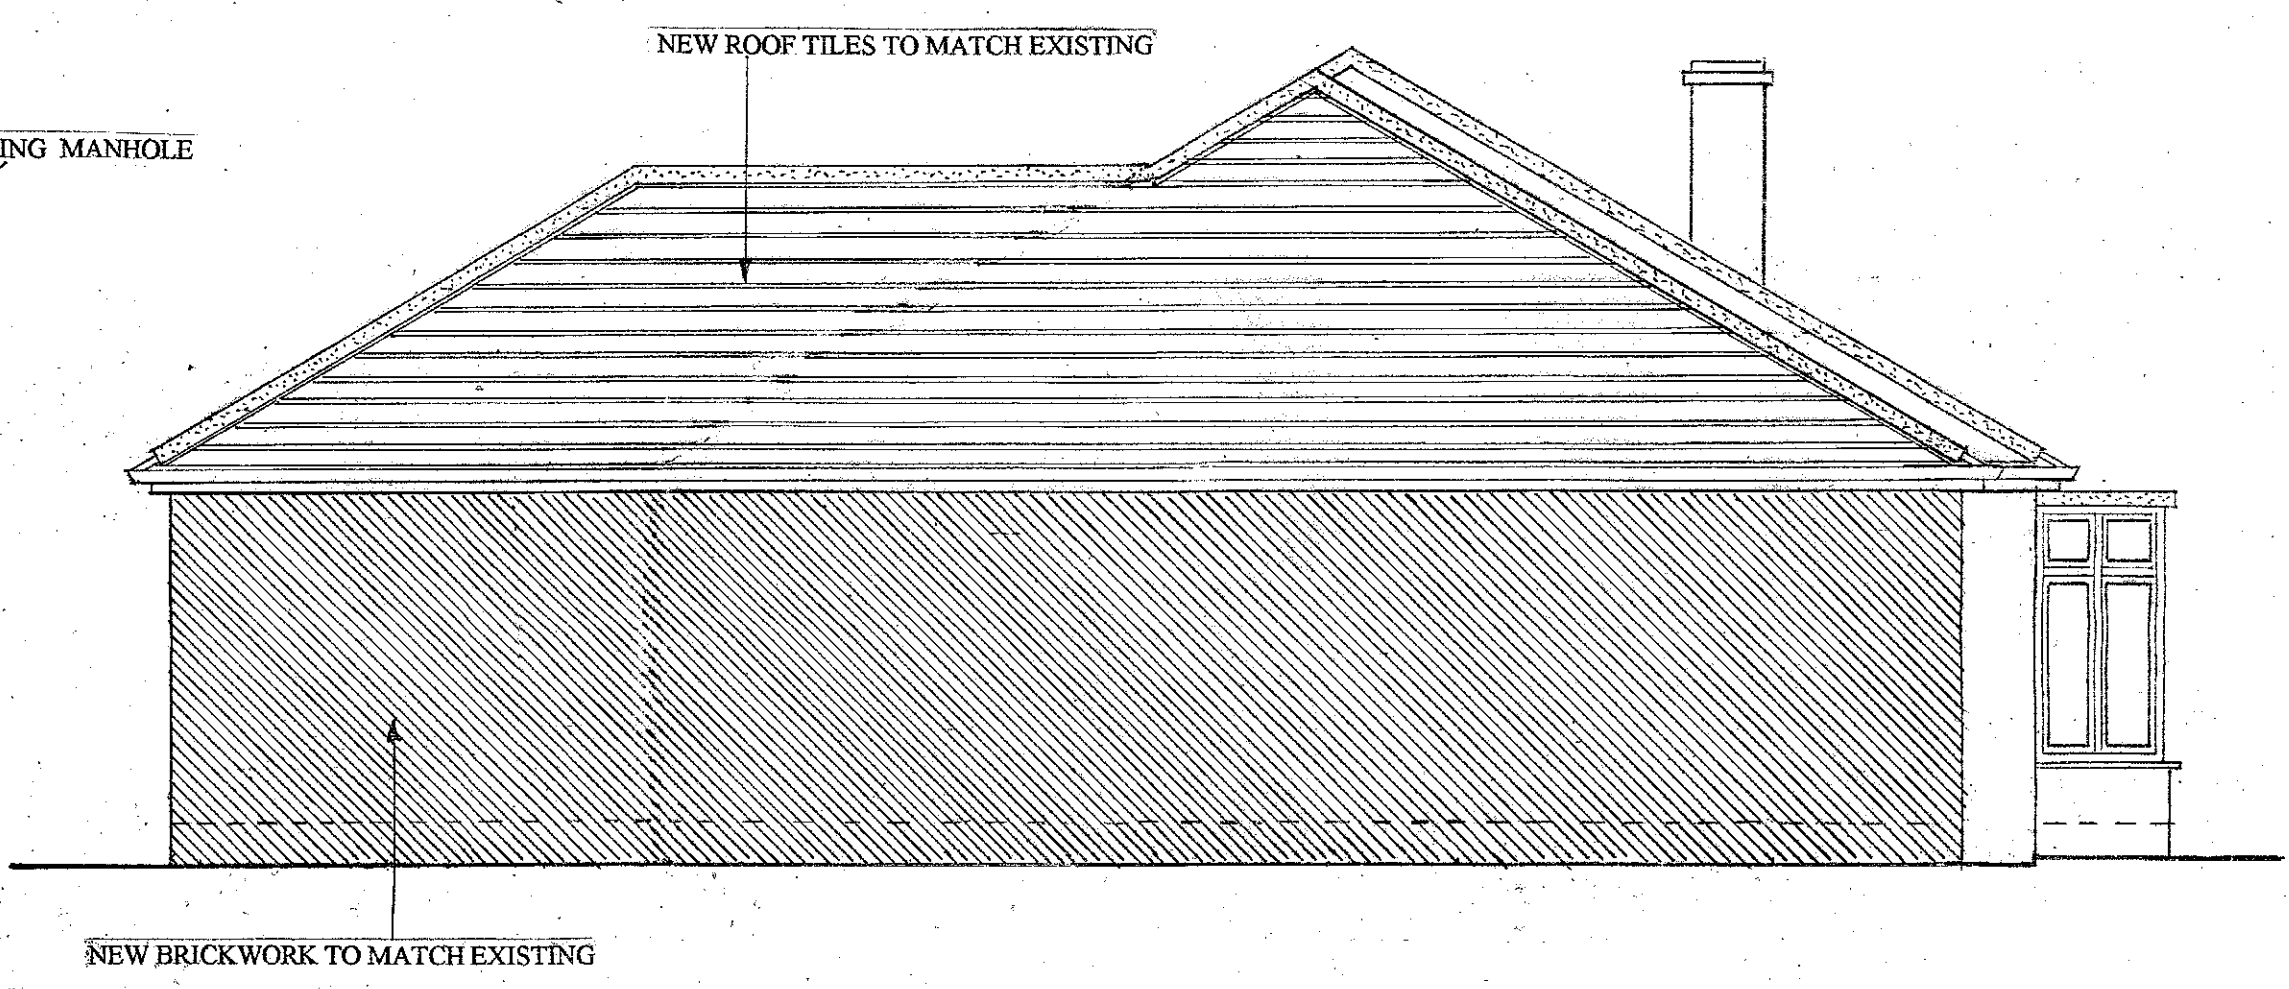

**PROPOSED SIDE ELEVATION B**


**REVISION A**

**SCALE 1:50**

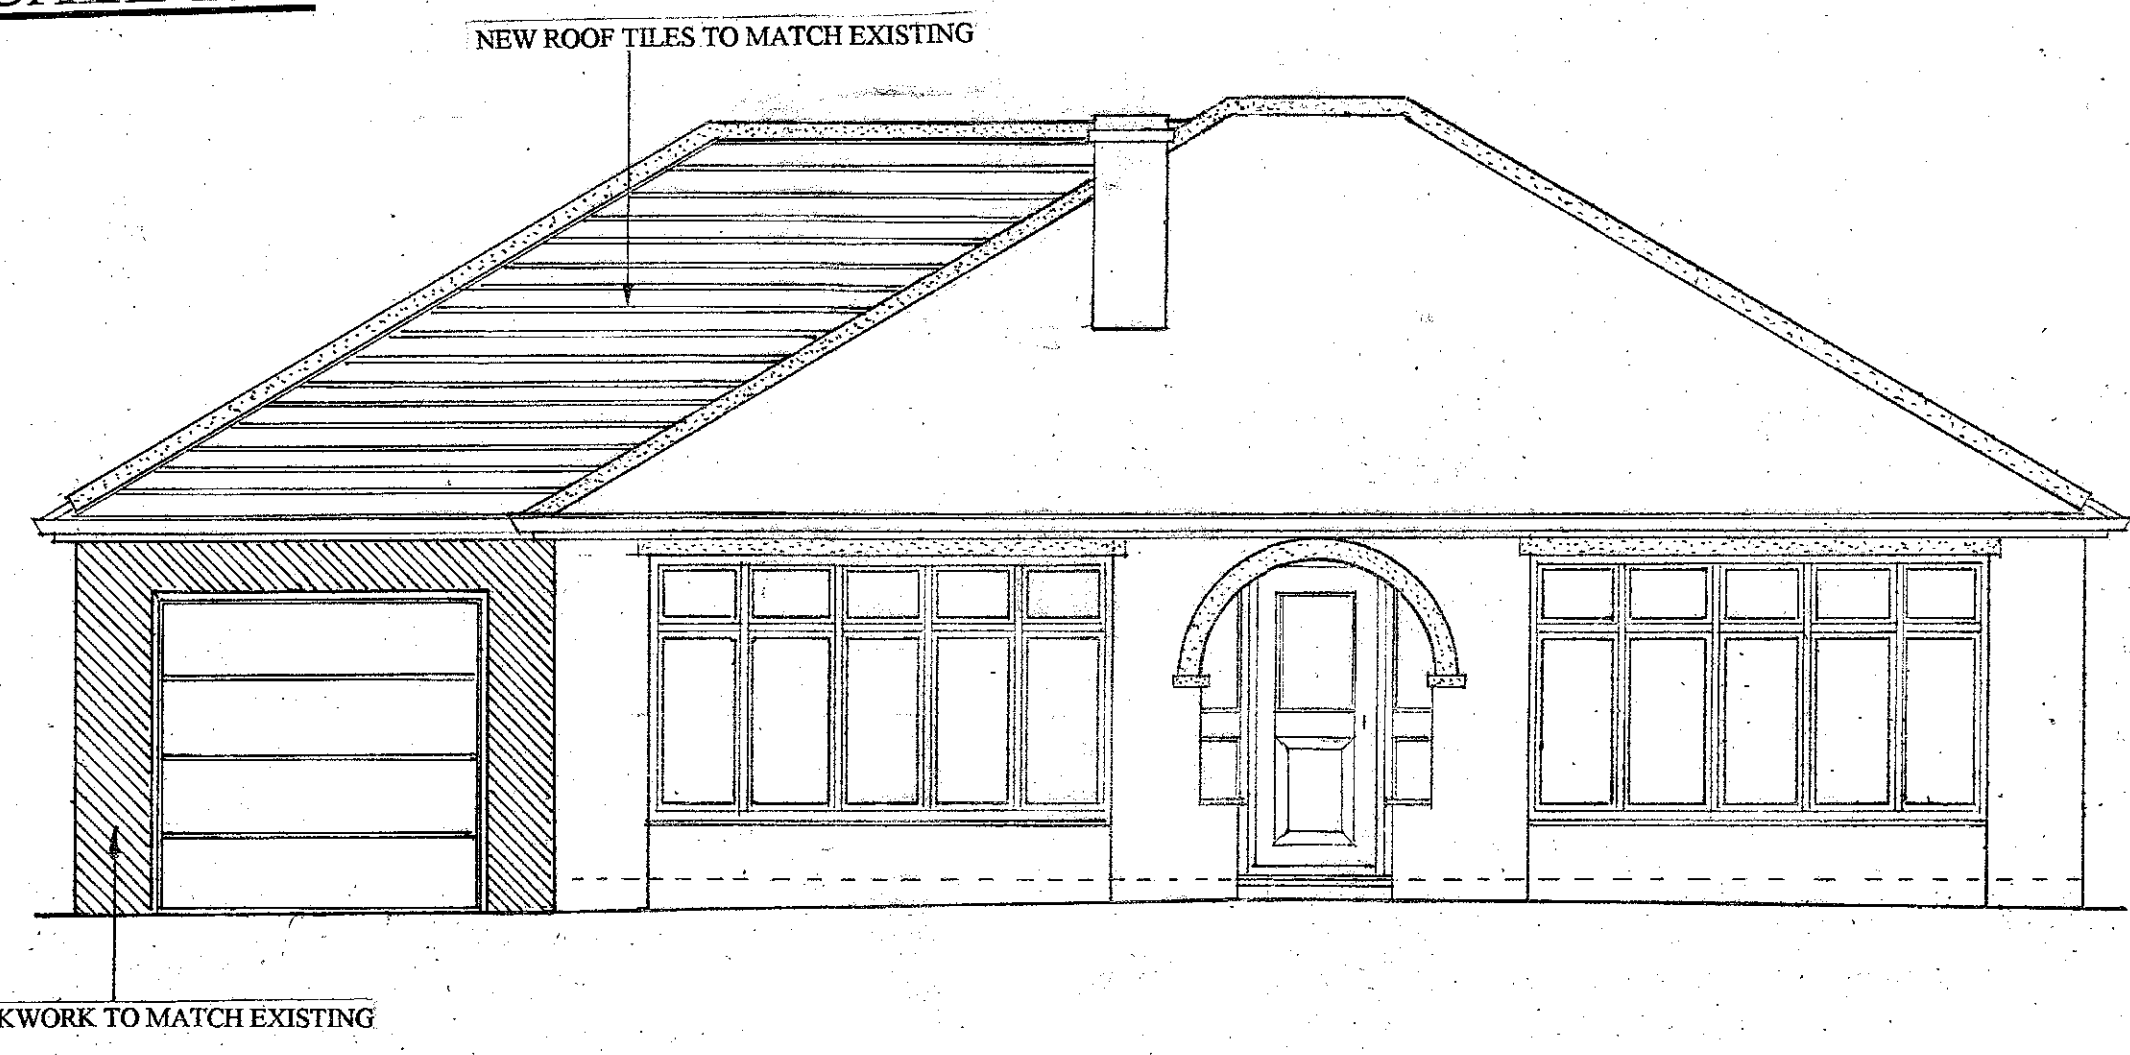


**PROPOSED FRONT ELEVATION**

**SCALE 1:50**

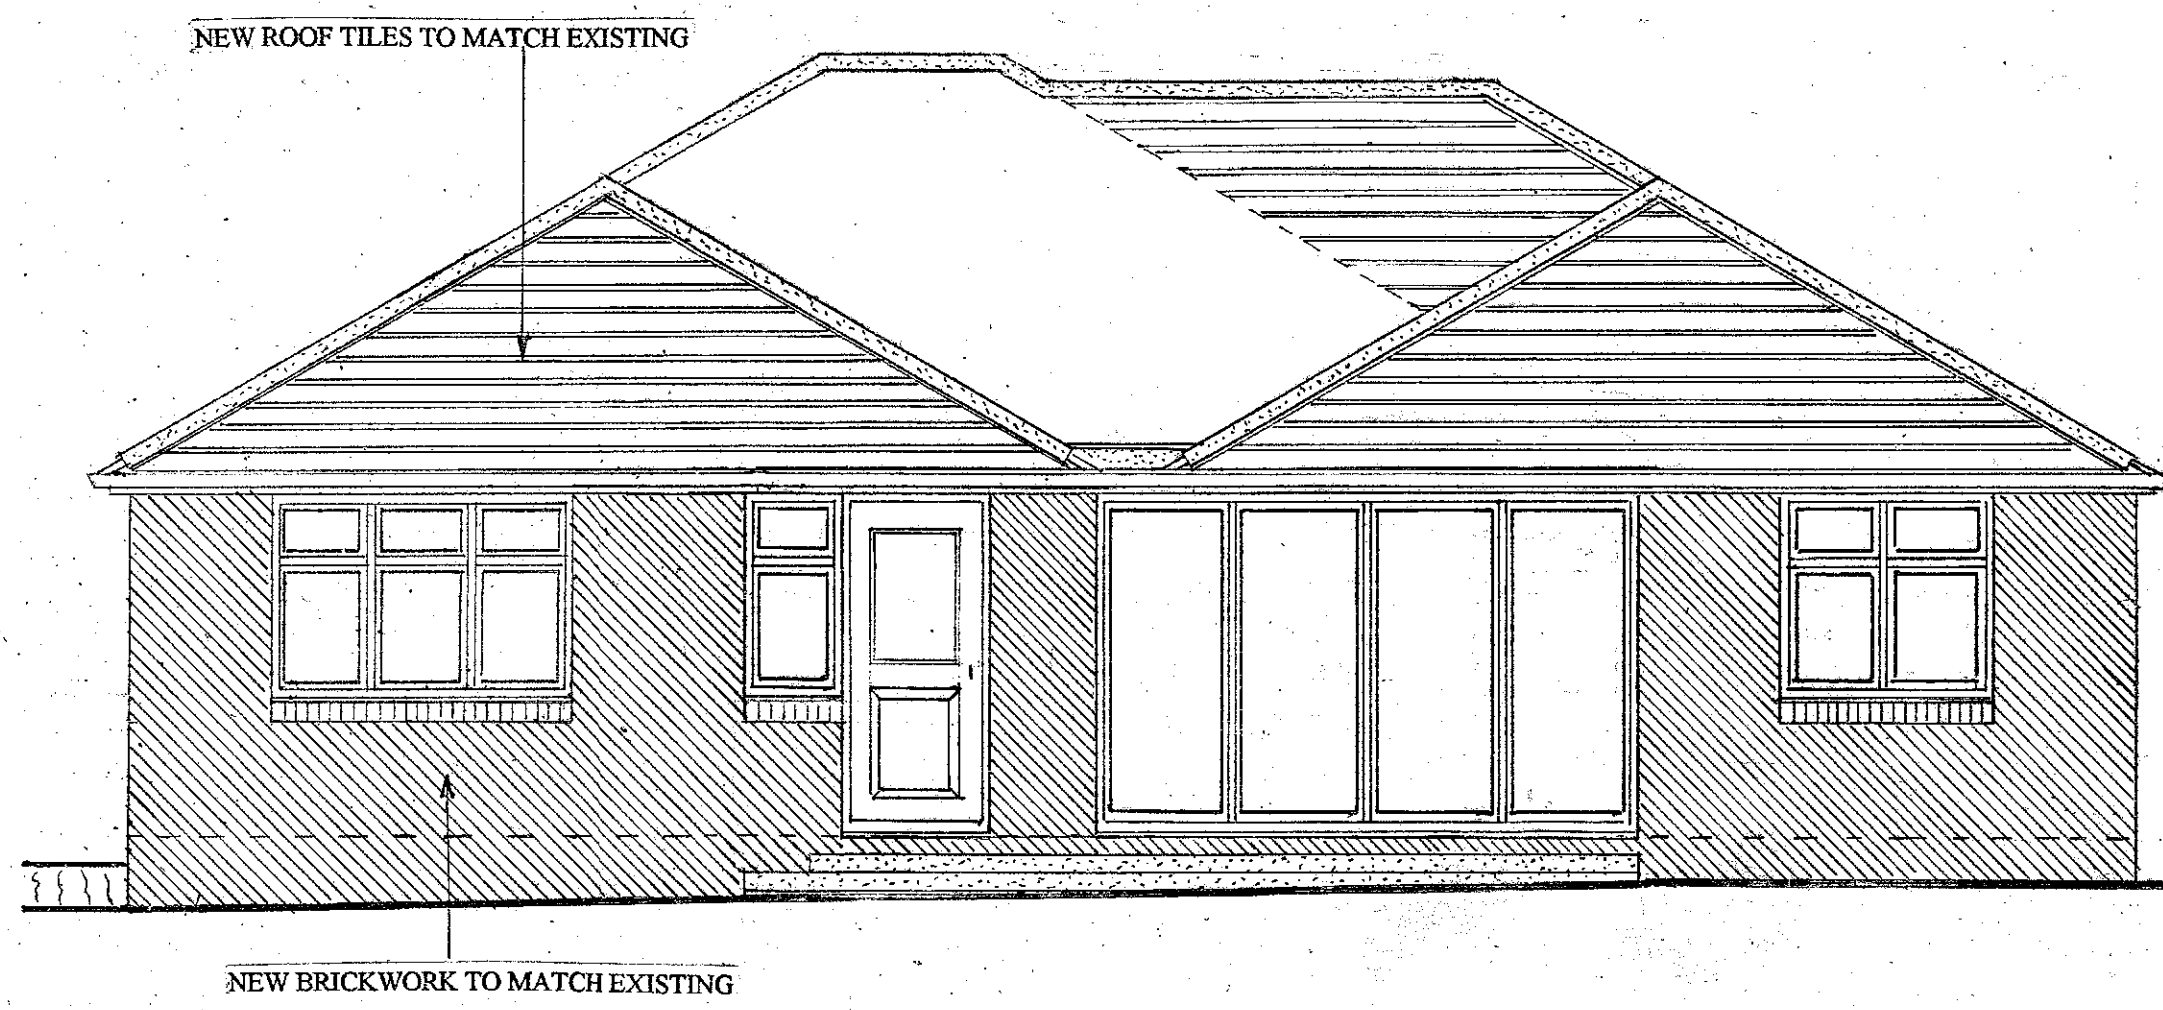

**PROPOSED REAR ELEVATION**

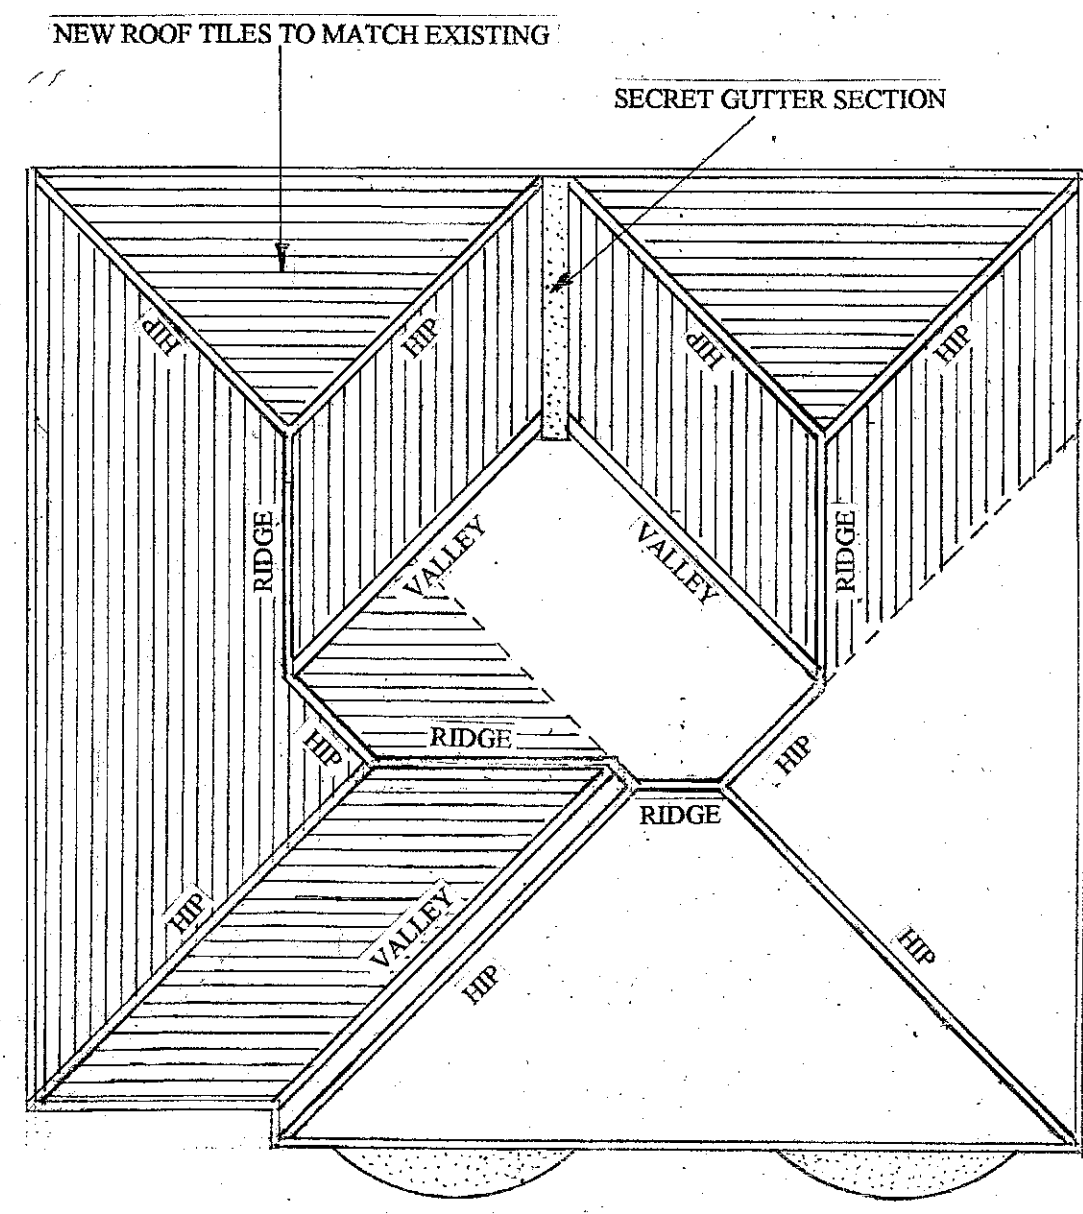

**PROPOSED ROOF LAYOUT**  
**SCALE 1:100**