



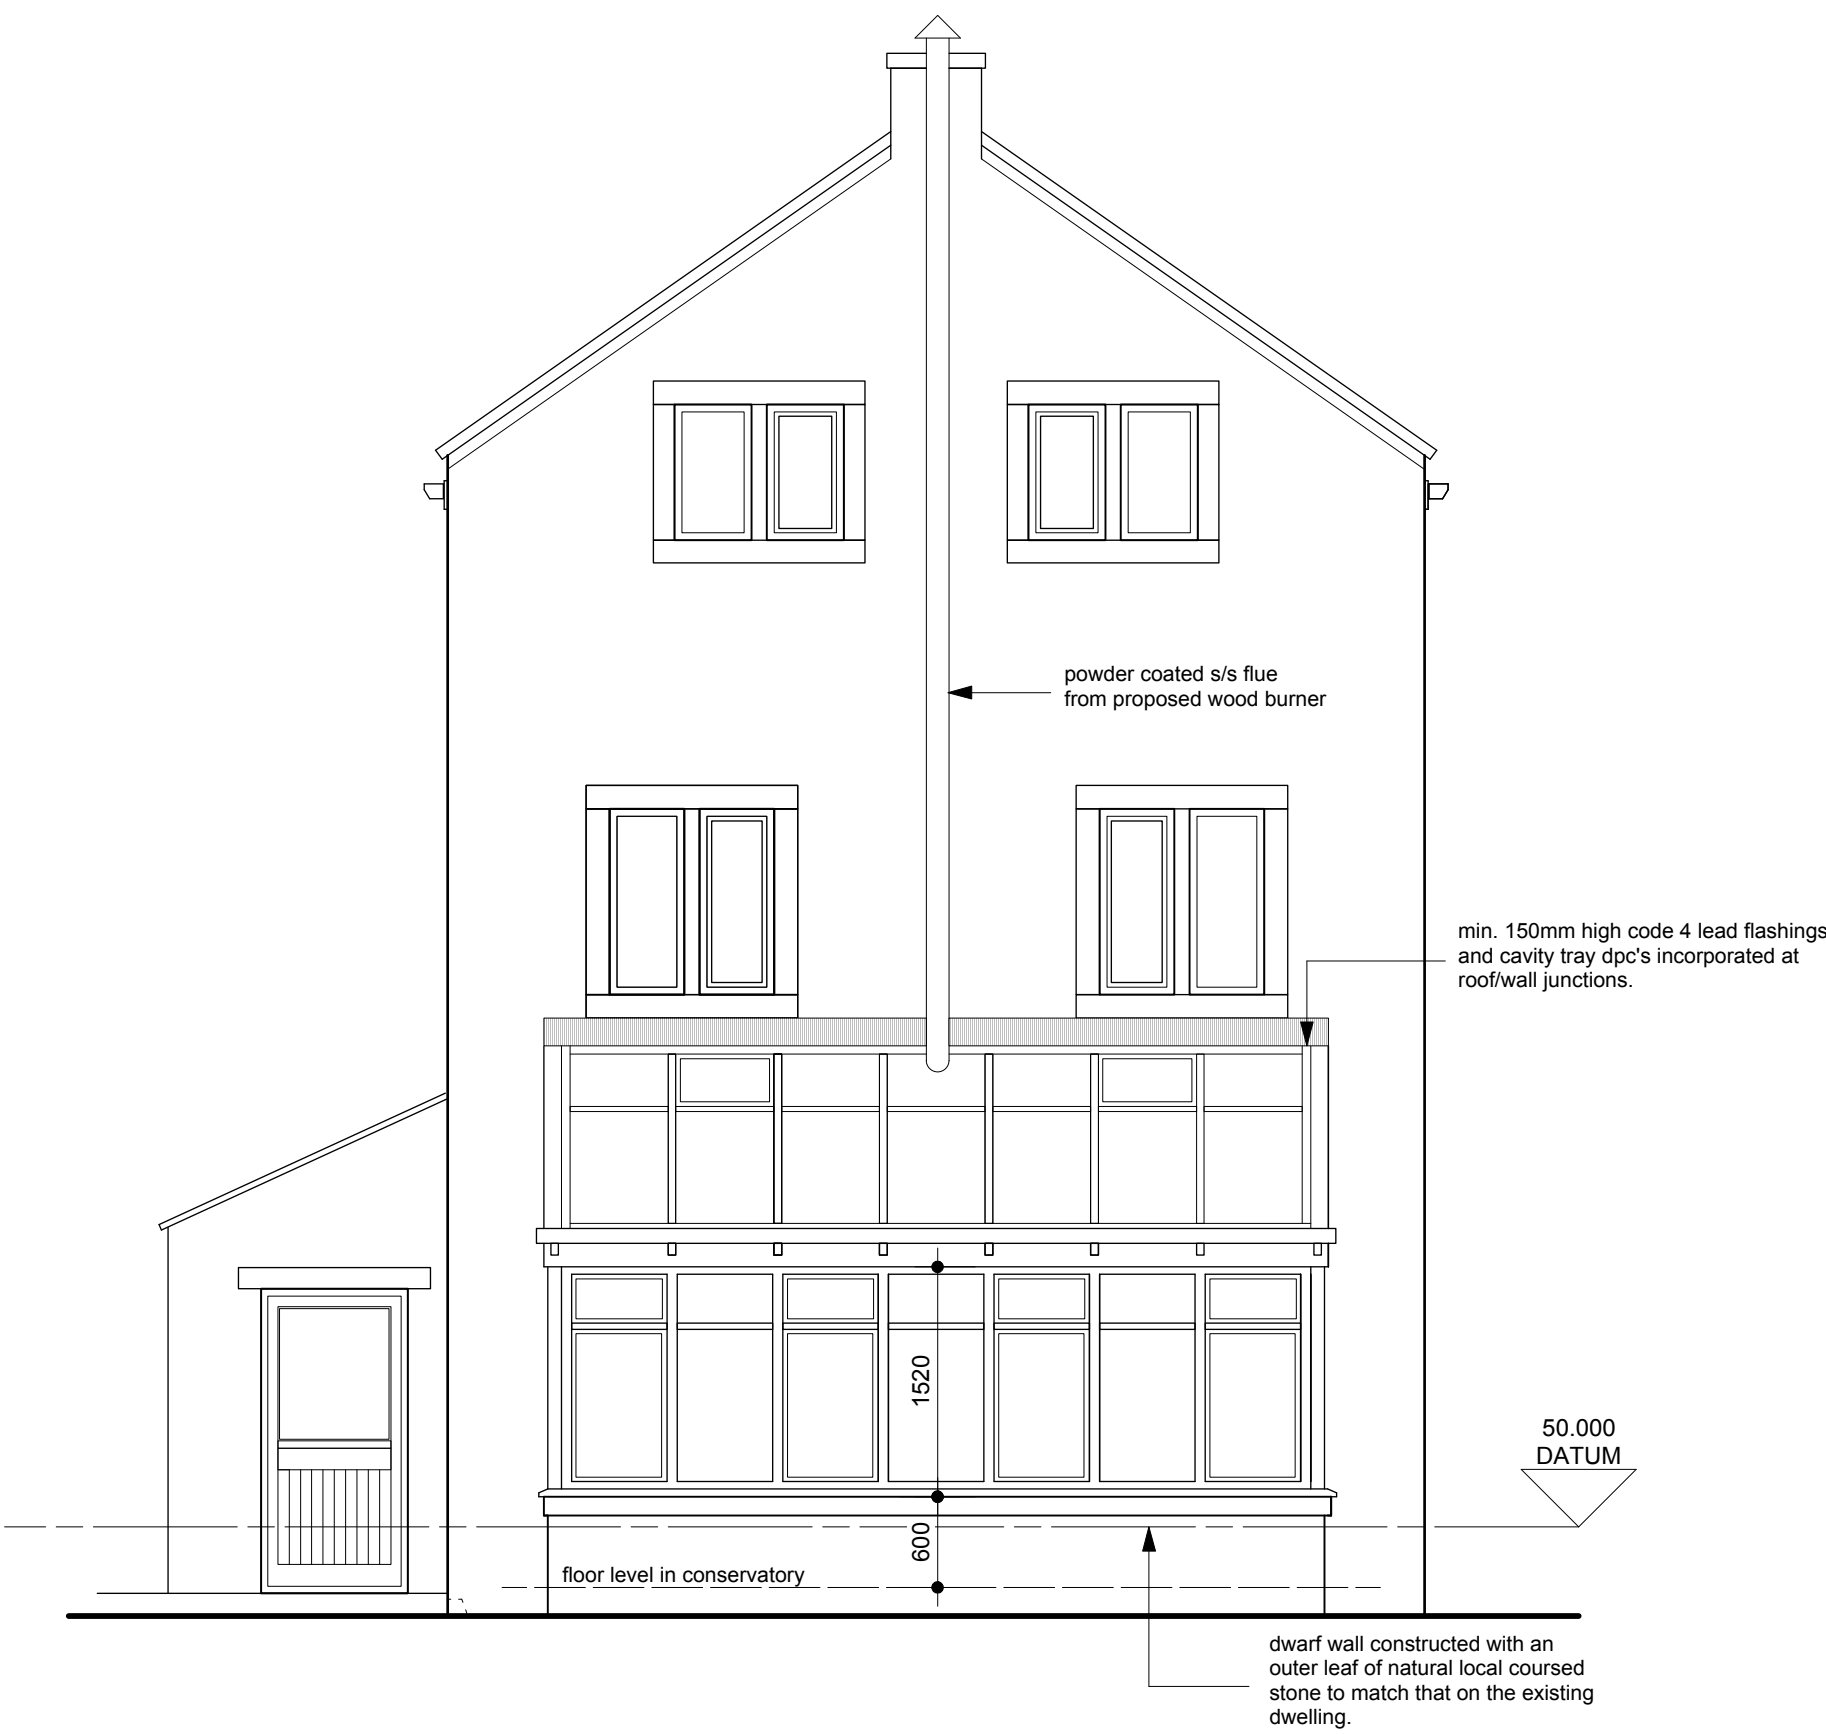


South Elevation

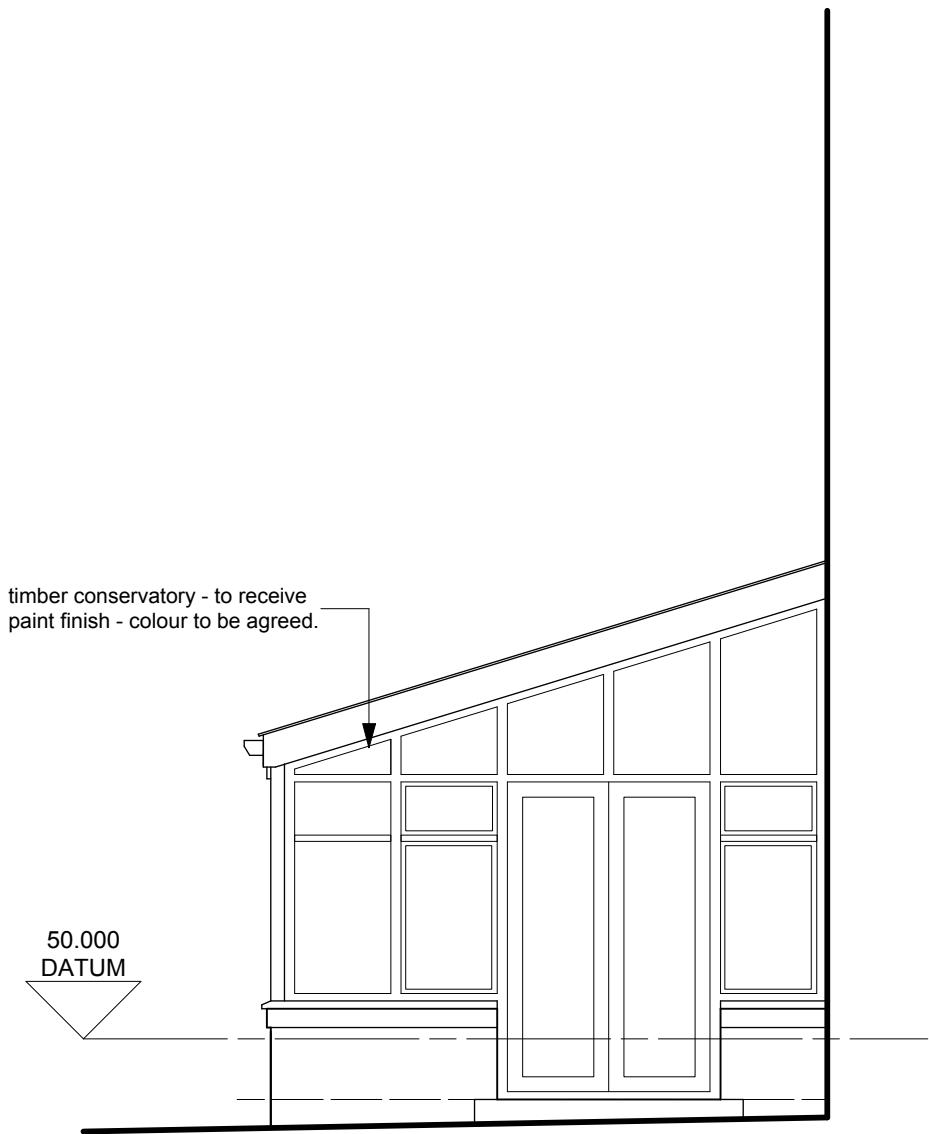


Part East Elevation




Part West Elevation

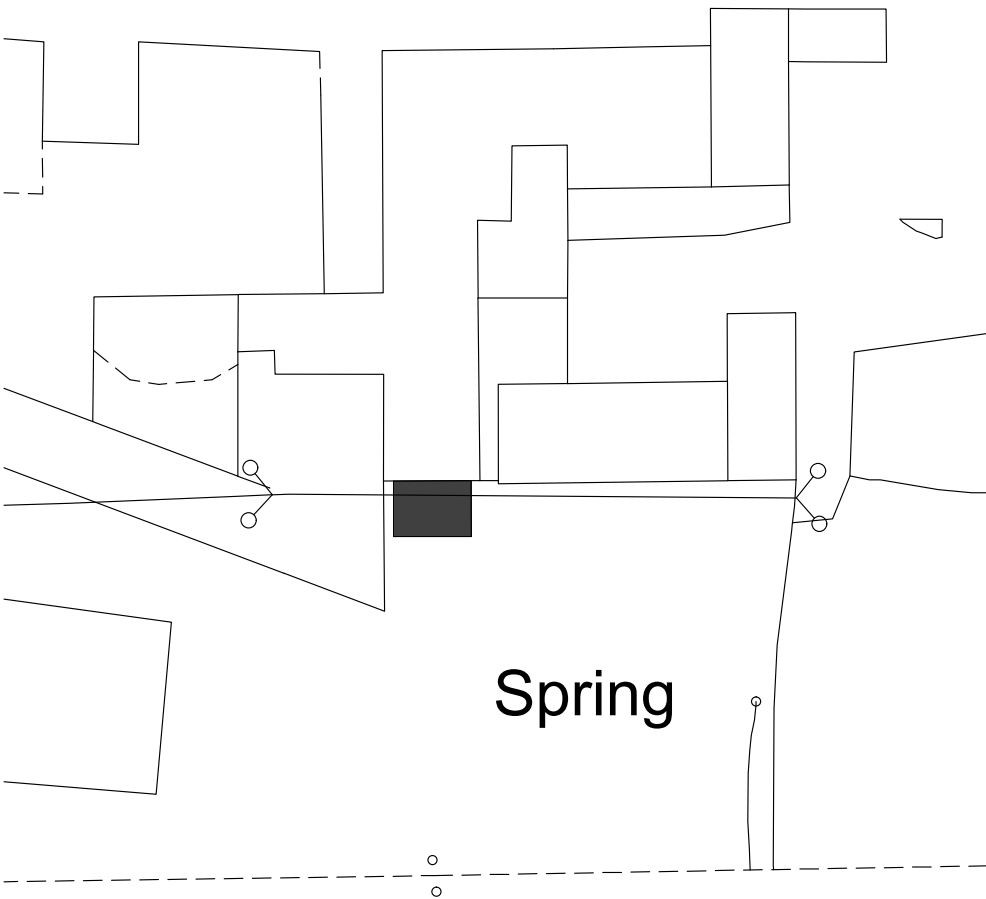

Site Plan - 1/500

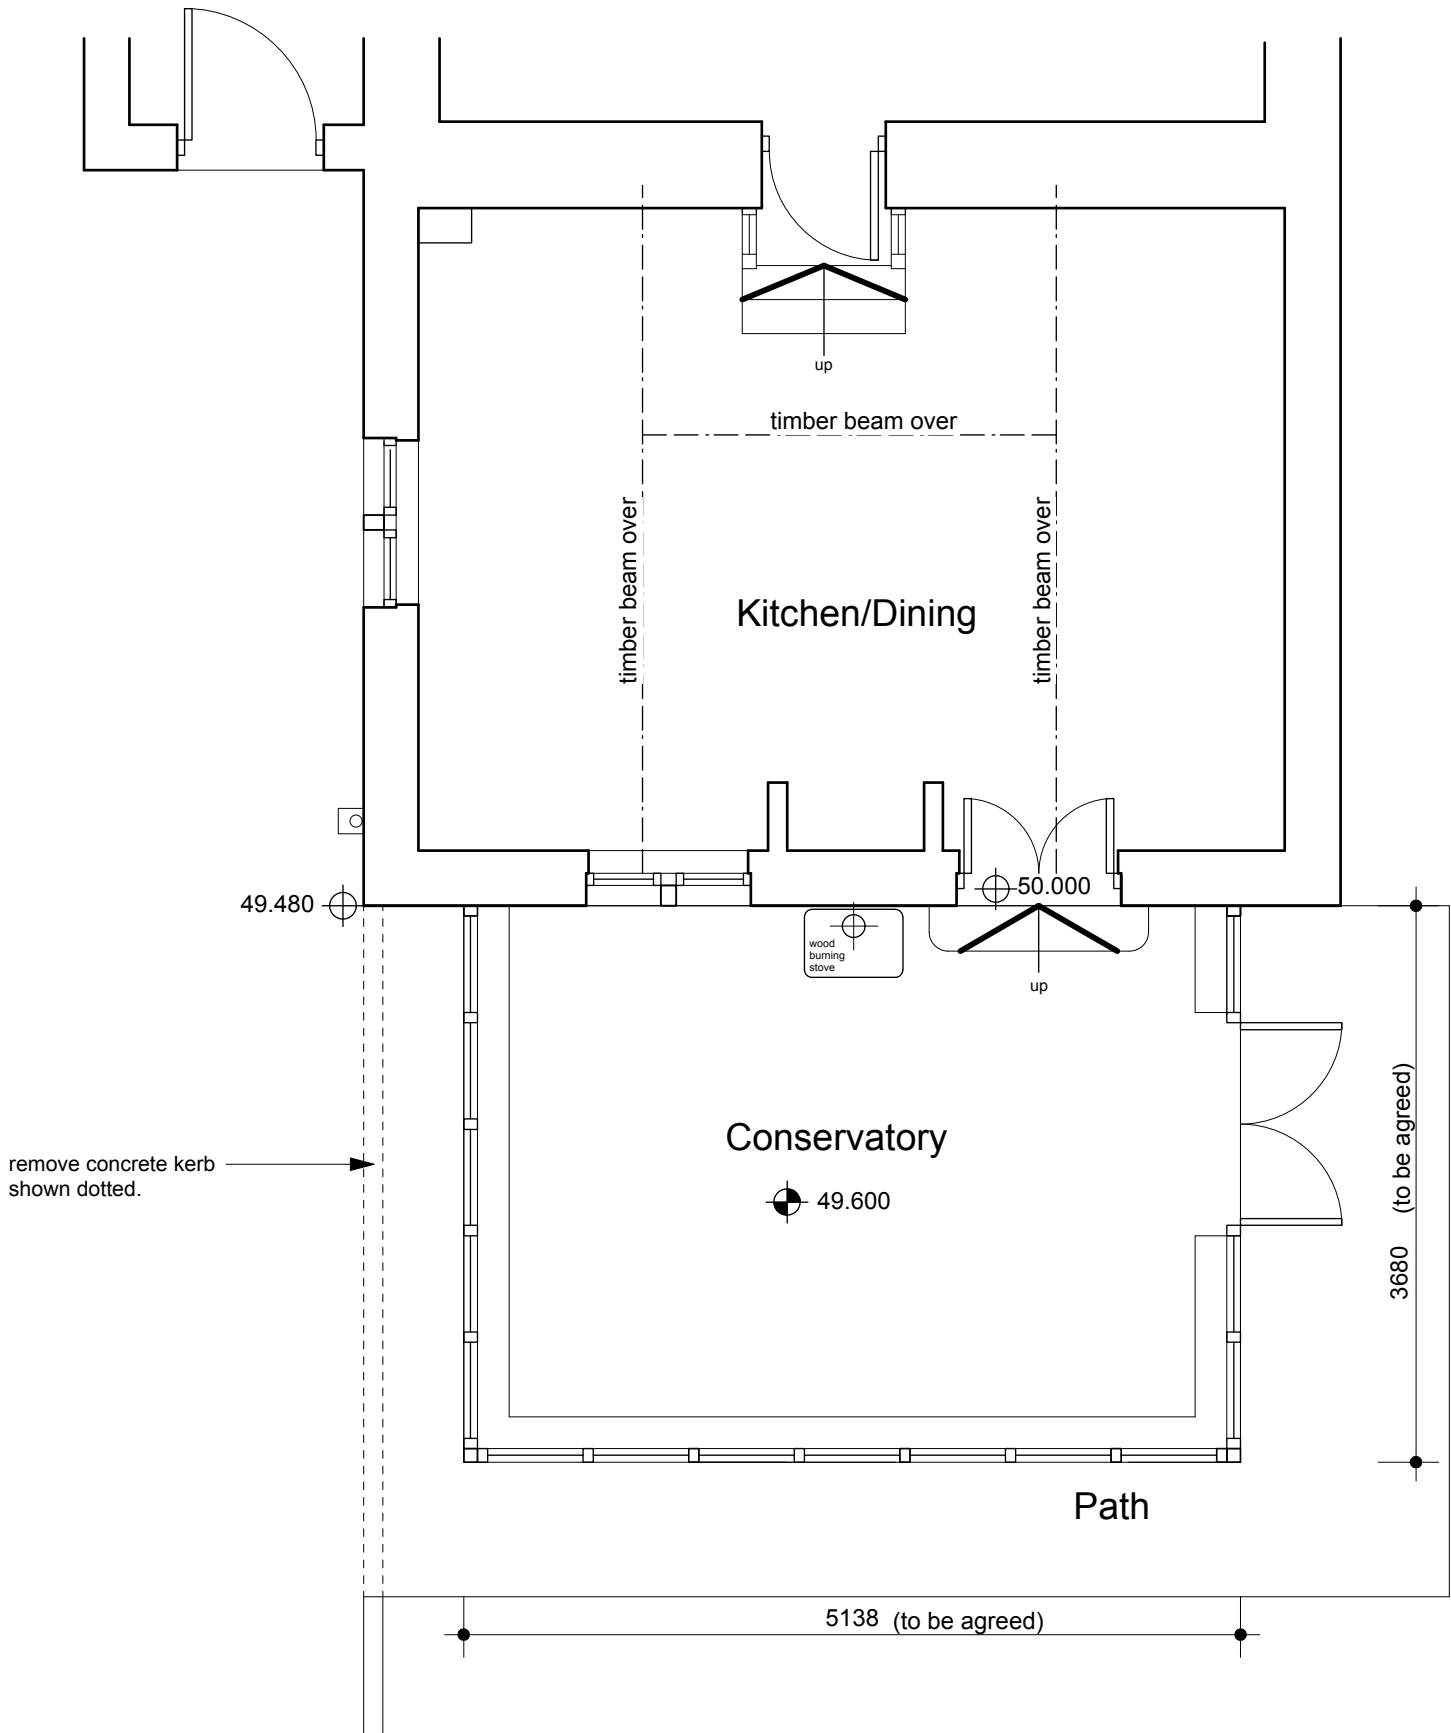

Part Ground Floor Plan

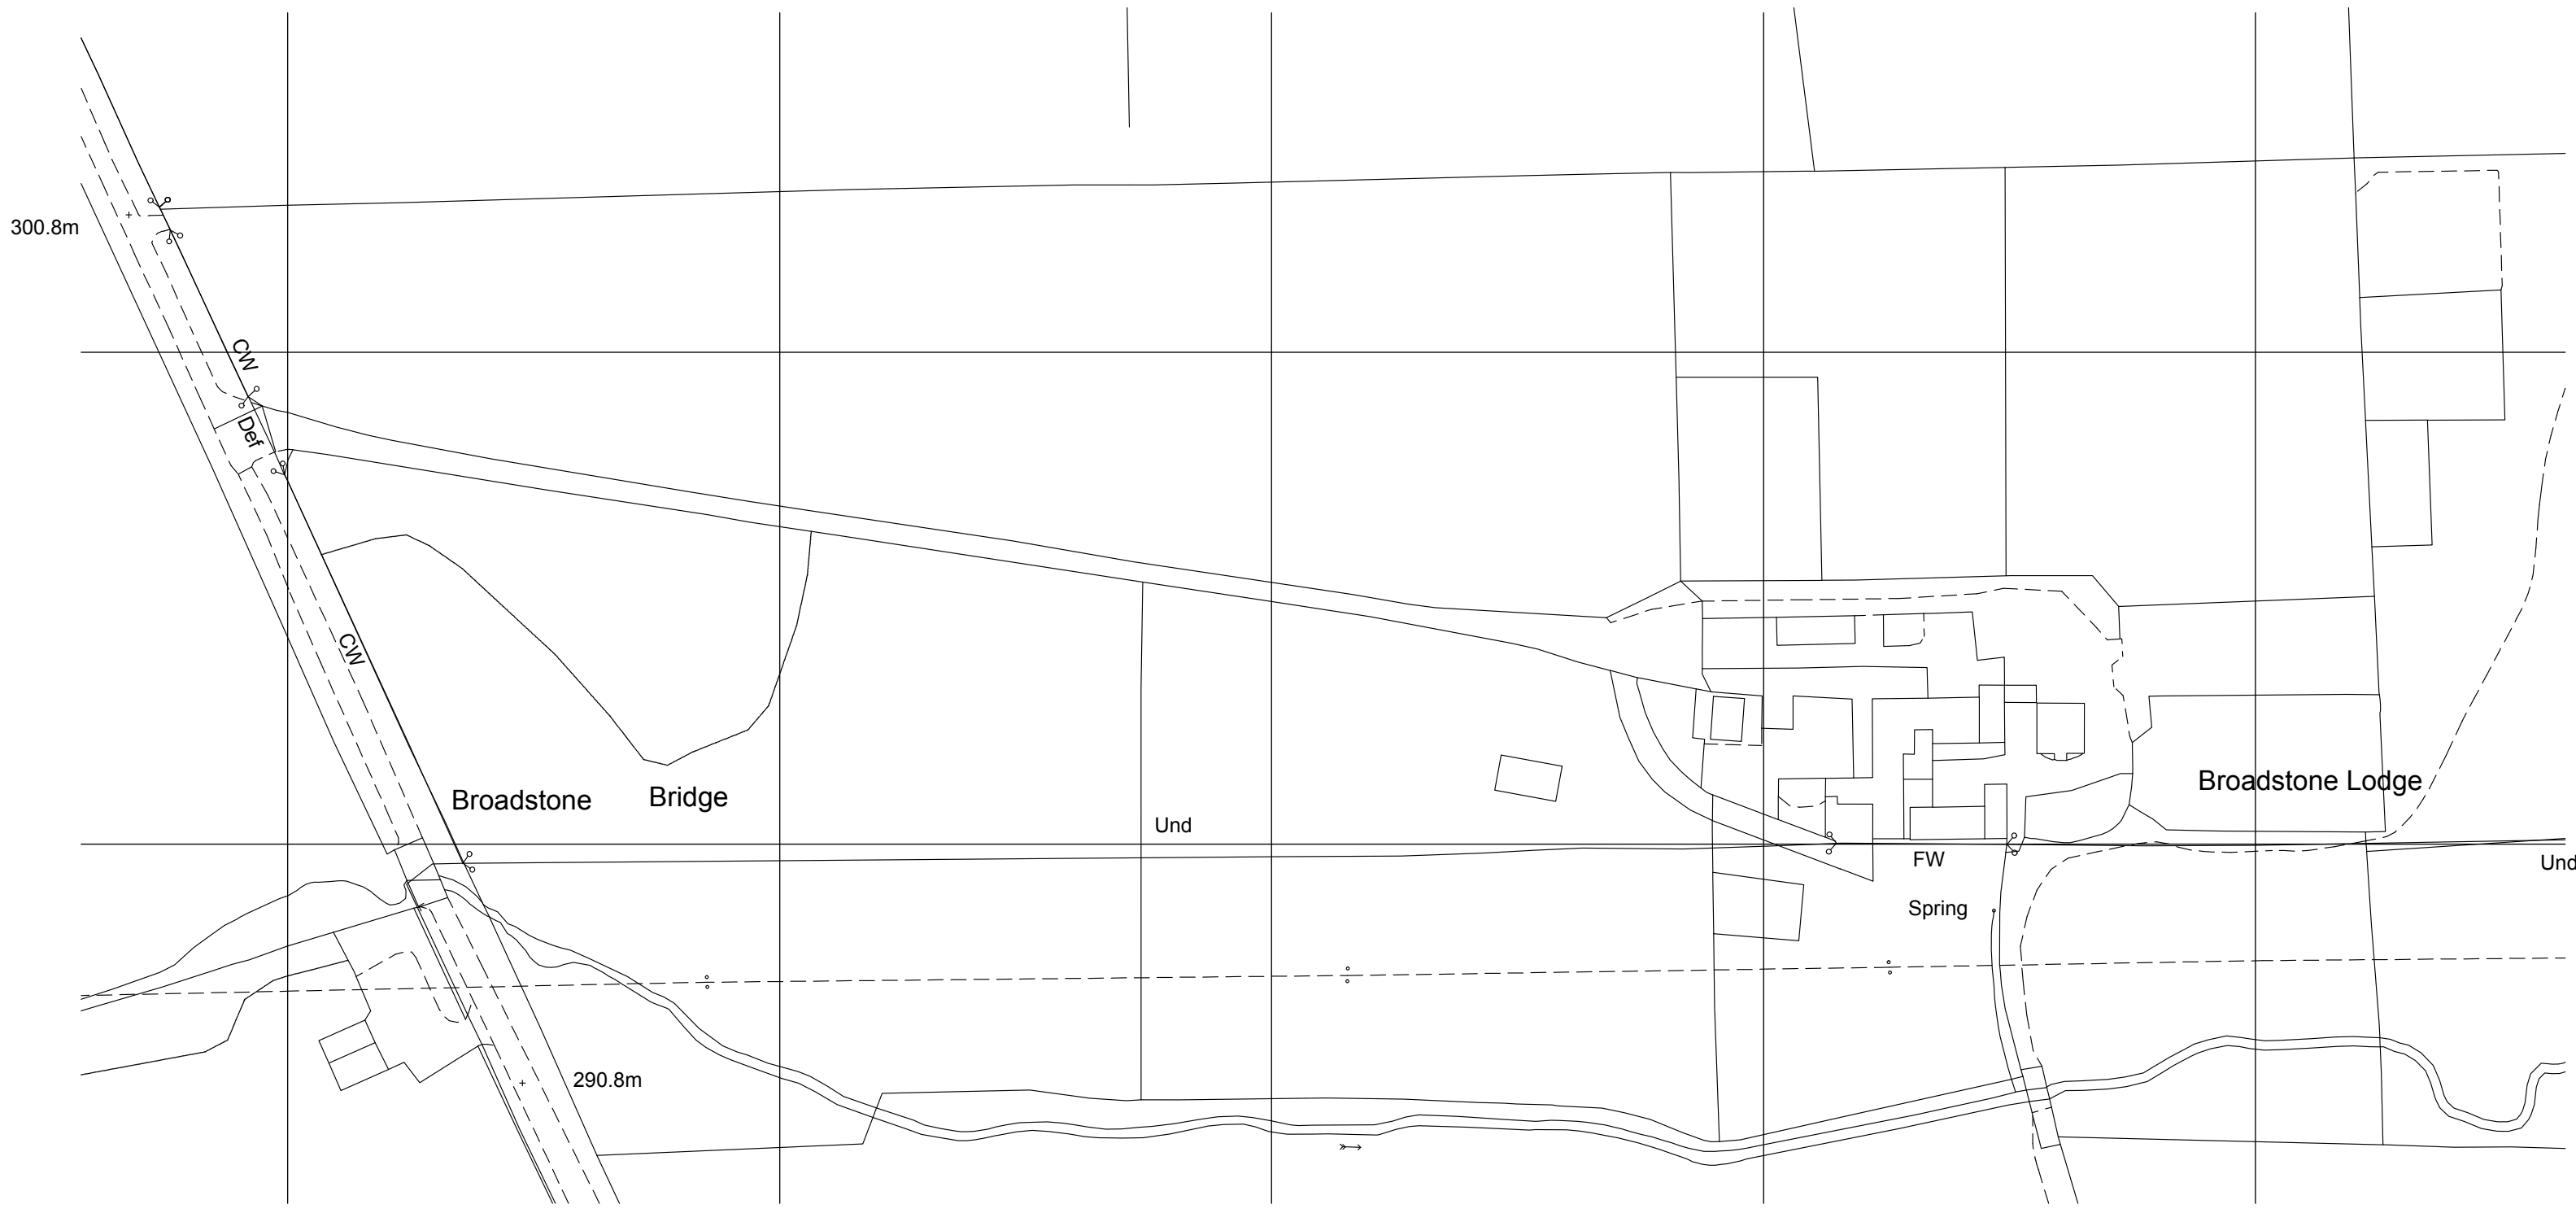

Ordnance Survey (c) Crown Copyright 2015. All rights reserved. Licence number 100022432

Location Plan 1/1250

Notes:
This drawing has been prepared specifically for the purpose of Planning Permission (where appropriate) & Building Regulation Approval. Valley Properties accept no liability for errors or omissions. The drawing may be used for estimating purposes, but the Principal Contractor must cost fully from a site investigation. The Contractor is responsible for checking the dimensions, materials etc., and all building work, such work being checked by Building Control on site, as may be appropriate. Valley Properties disclaim any liability for works carried out.

Revisions:
Rev.A
Rev.B
Rev.C
Rev.D
Rev.E

VALLEY PROPERTIES
ARCHITECTURAL DESIGN SERVICES
7 Holmfirth Road
Meltham
Holmfirth HD9 4AA
Tel: 01484 854100 Mob: 07769736142
Email: vproperties@supanet.com

Client Details
Mr & Mrs Beard

Project Title
**Proposed conservatory at
The Granary
Cumberworth
Huddersfield**

Drawing Title
Planning Drawing

Scale: 1/50	Drawing Number 2014/028/05	Rev.	Date Drawn February 2015	Drawn By Andrew Smith
----------------	-------------------------------	------	-----------------------------	--------------------------